

Notes:

1. MEASUREMENTS SHOWN ARE IN MM, UNLESS INDICATED OTHERWISE
2. DRAWING FOR PLANNING PURPOSES ONLY
3. DRAWINGS ARE NOT TO BE SCALED. USE FIGURED DIMENSIONS ONLY

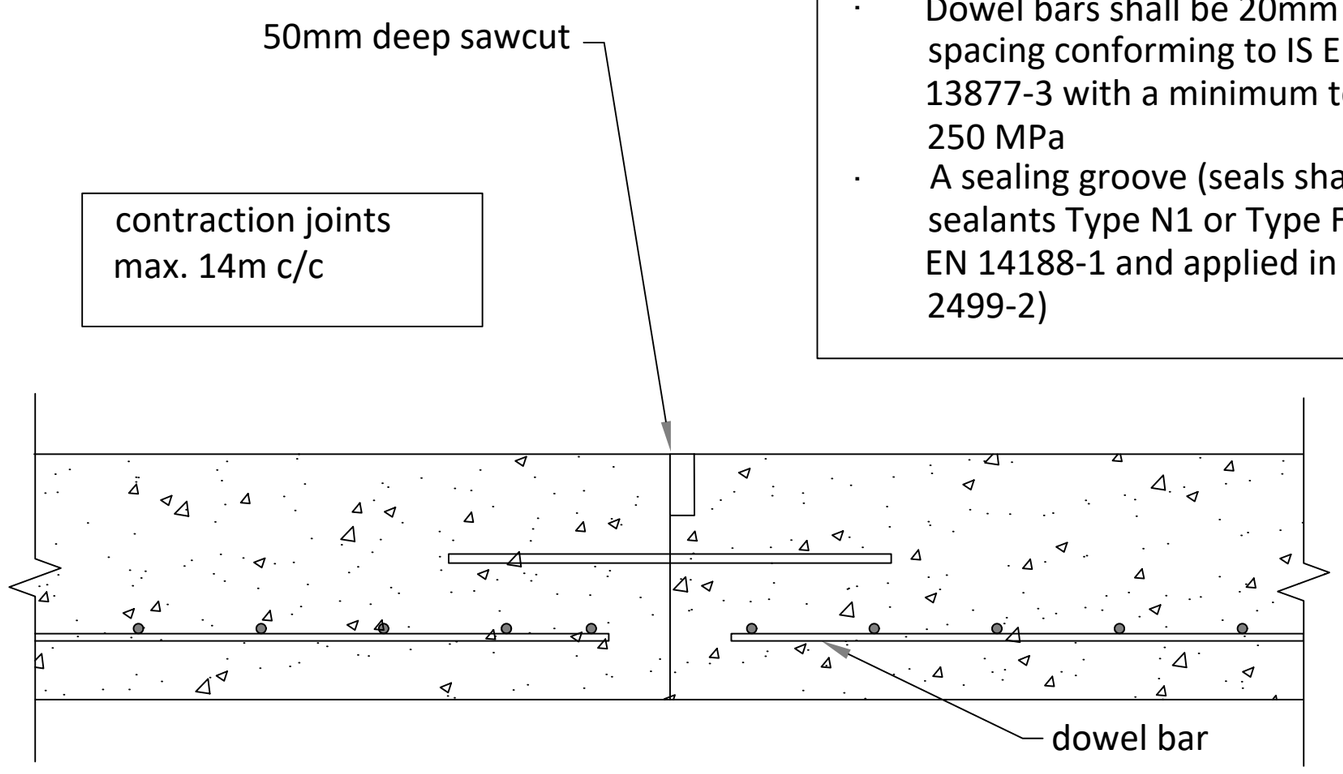

CONCRETE ACCESS ROAD CONTRACTION JOINT

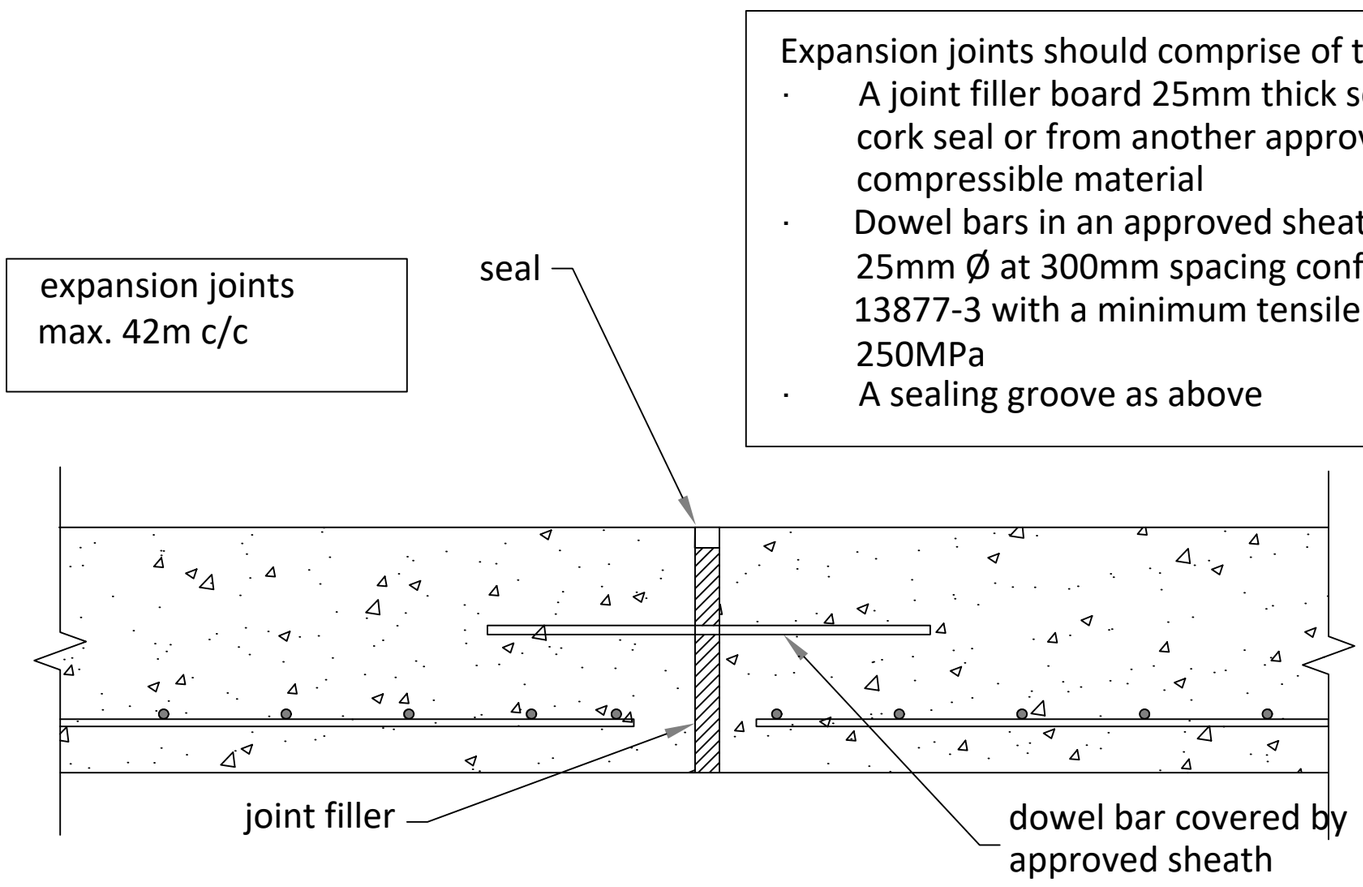

CONCRETE ACCESS ROAD EXPANSION JOINT

PROJECT TITLE: Ballydermot Wind Farm, Co. Offaly and Co. Kildare			
DRAWING TITLE: Compound Details Sheet 2 of 2			
PROJECT No.: 250708		DRAWING No.: 250708-51	SCALE: N.T.S @ A2
DRAWN BY: GO	CHECKED BY: RD	DATE: 23.10.2026	REVISION.: P03

Email: info@www.mkoireland.ie/Website: www.mkoireland.ie