


SECTION "G"
LEG 139.7 O.D x 4 C.H.S.
BRACE: 48x3 CHS
BS EN 10219 S355J2H

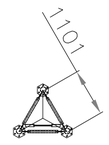


SECTION "F"
LEG 139.7 O.D x 4 C.H.S.
BRACE: 48x3 CHS
BS EN 10219 S355J2H

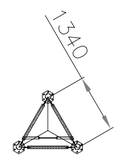


SECTION "E"
LEG 139.7 O.D x 5 C.H.S.
BRACE: 48x3 CHS
BS EN 10219 S355J2H

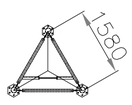


SECTION "D"
LEG 139.7 O.D x 6 C.H.S.
BRACE: 60.3x3 CHS
BS EN 10219 S355J2H

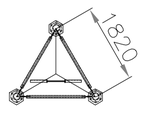


SECTION "C"
LEG 168.3 O.D x 6 C.H.S.
BRACE: 60.3x4 CHS
BS EN 10219 S355J2H

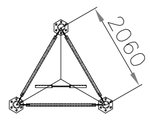


SECTION "B"
LEG 168.3 O.D x 8 C.H.S.
BRACE: 60.3x5 CHS
BS EN 10219 S355J2H

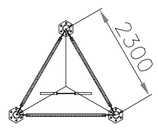


SECTION "A"
LEG 168.3 O.D x 10 C.H.S.
BRACE: 76.1x3 CHS
BS EN 10219 S355J2H

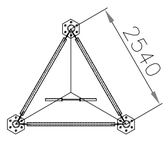


SECTION "-A"
LEG 168.3 O.D x 10 C.H.S.
BRACE: 76.1x5 CHS
BS EN 10219 S355J2H

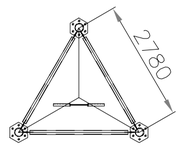


SECTION "-B"
LEG 168.3 O.D x 12.5 C.H.S.
BRACE: 88.9x4 CHS
BS EN 10219 S3552H

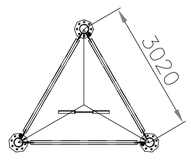


SECTION "-C"
LEG 193.7 O.D x 10 C.H.S.
BRACE: 88.9x4 CHS
BS EN 10219 S355J2H

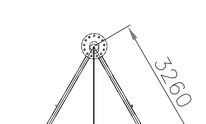

SECTION "-D"
LEG 193.7 O.D x 12.5 C.H.S.
BRACE: 88.9x5 CHS
BS EN 10219 S355J2H

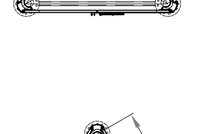

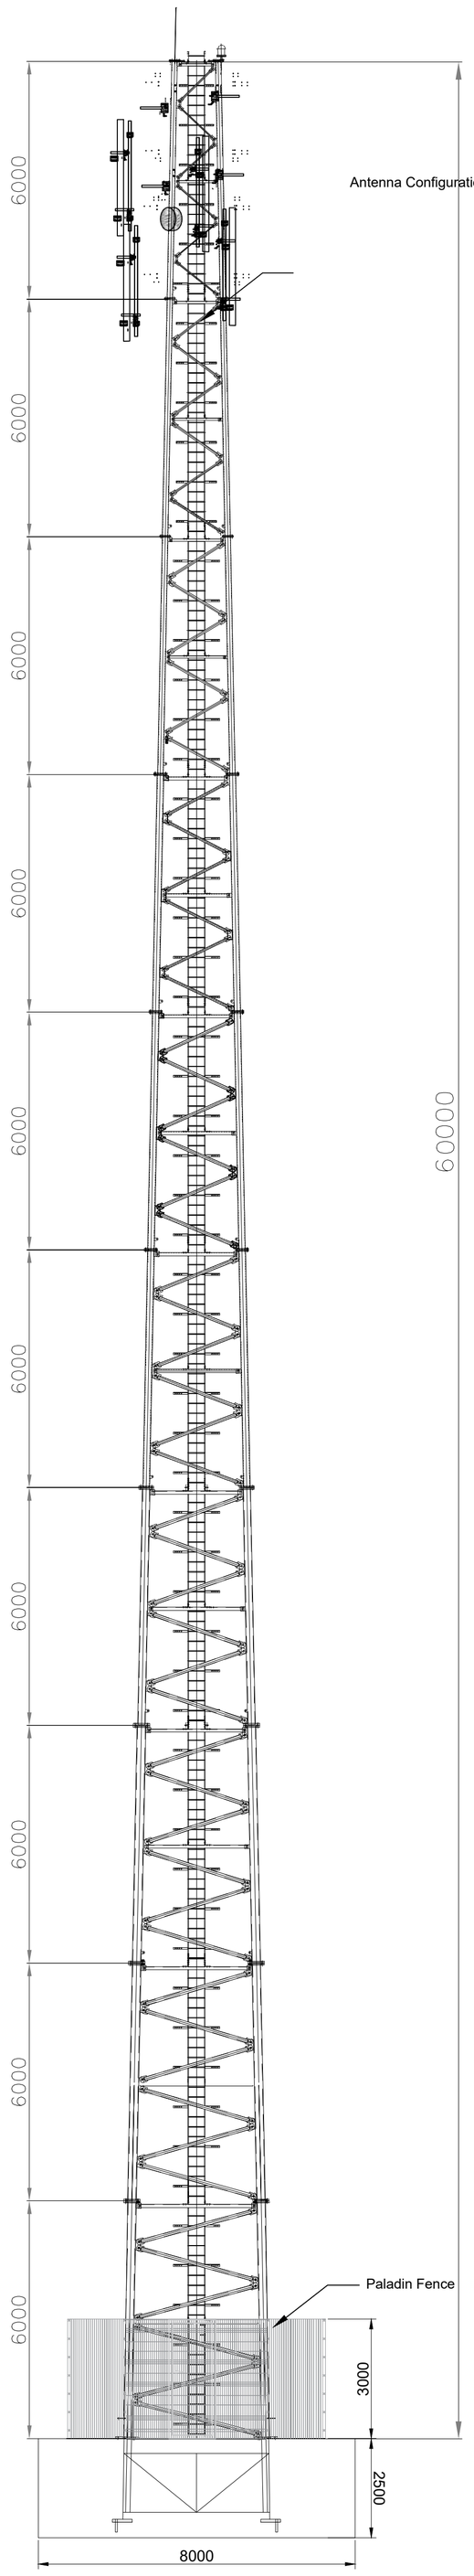

NOTES:

1. Mast /foundation orientation to be confirmed with relay mast supplier
2. Earthing and ducting requirements to be confirmed with relay mast supplier and forwarded to foundation designer

PROJECT TITLE:
Ballydermot Wind Farm, Co. Offaly and Co. Kildare

DRAWING TITLE:
Telecommunications Relay Mast

PROJECT No.:	DRAWING No.:	SCALE:
250708	250708-52	1:100 @ A1

DRAWN BY:	CHECKED BY:	DATE:	REVISION.:
GO	RD	23.10.2026	P03

Email: info@www.mkoireland.ie/Website: www.mkoireland.ie