
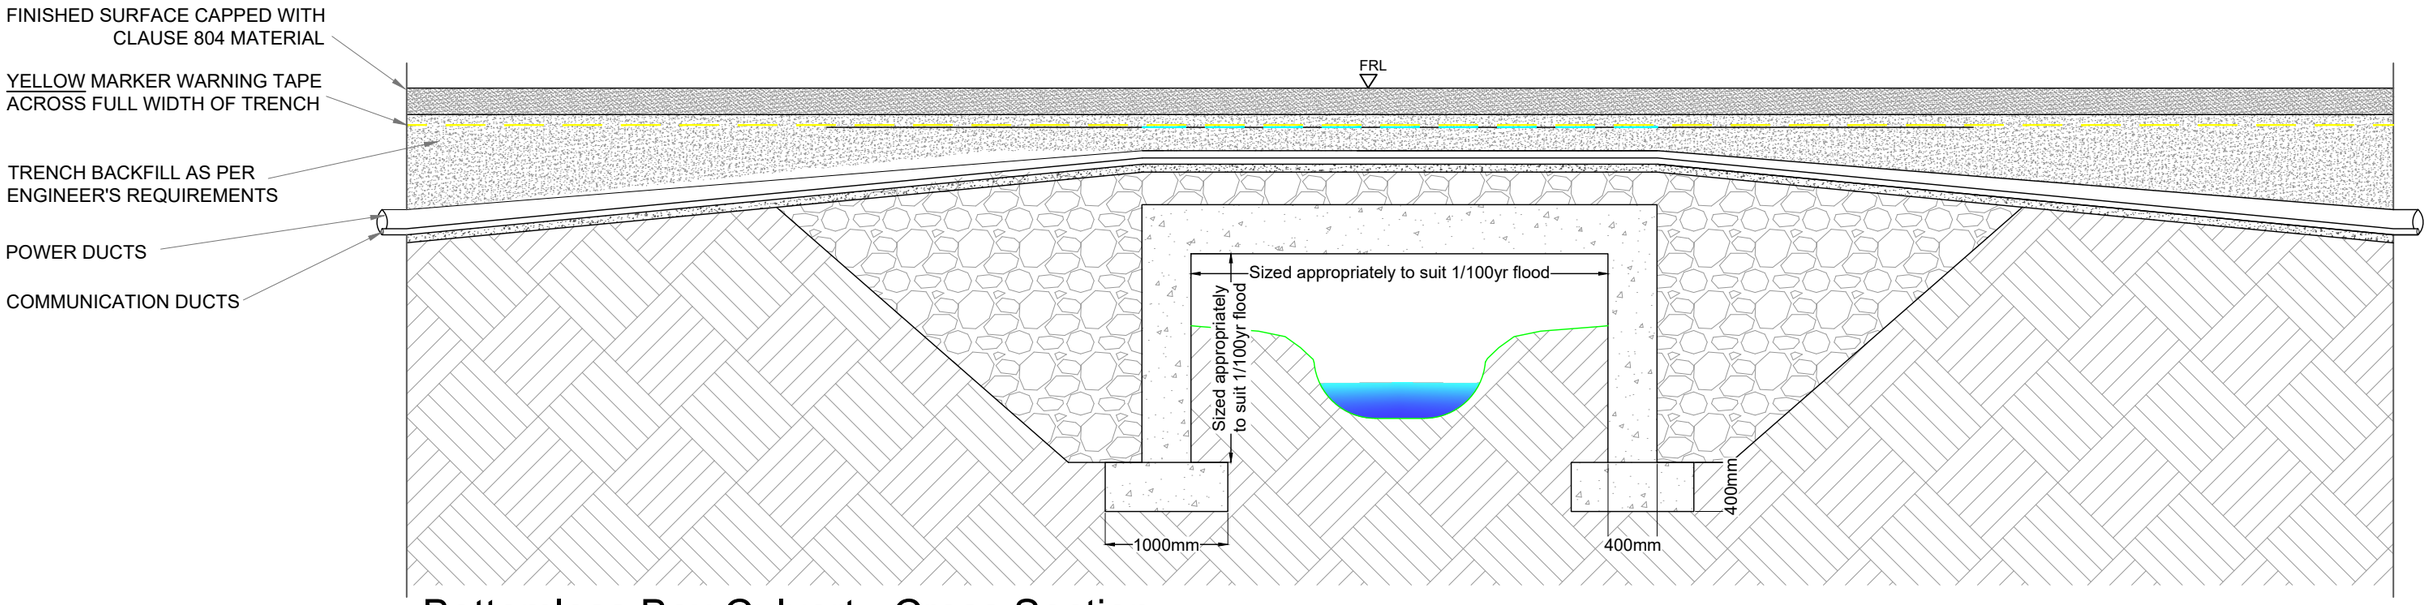


Bottomless Box Culvert - Cross Section

SCALE: 1:50

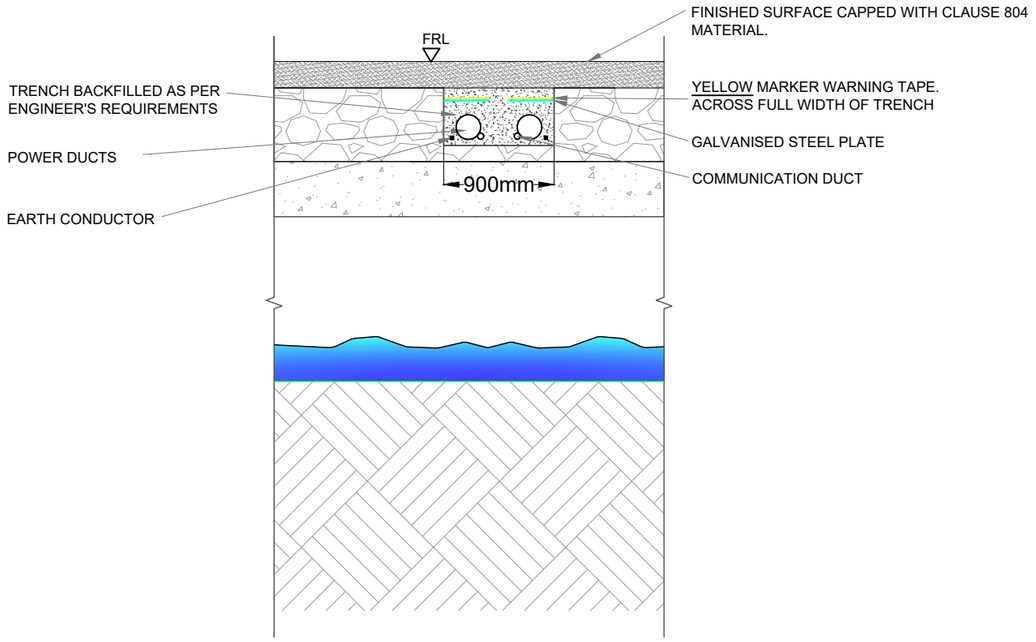

Bottomless Box Crossing - 33kV - Cross Section

SCALE: 1:50

PROJECT TITLE:
Ballydermot Wind Farm, Co. Offaly and Co. Kildare

DRAWING TITLE:
33kV Bottomless Box Culvert Crossing

PROJECT No.:	DRAWING No.:	SCALE:
250708	**250708-53**	**1:50 @ A3**

DRAWN BY:	CHECKED BY:	DATE:	REVISION.:
GO	**RD**	**23.10.2026**	P03

Email: info@www.mkoireland.ie /Website: www.mkoireland.ie