


Culvert Crossing - Longitudinal Section

SCALE 1:50

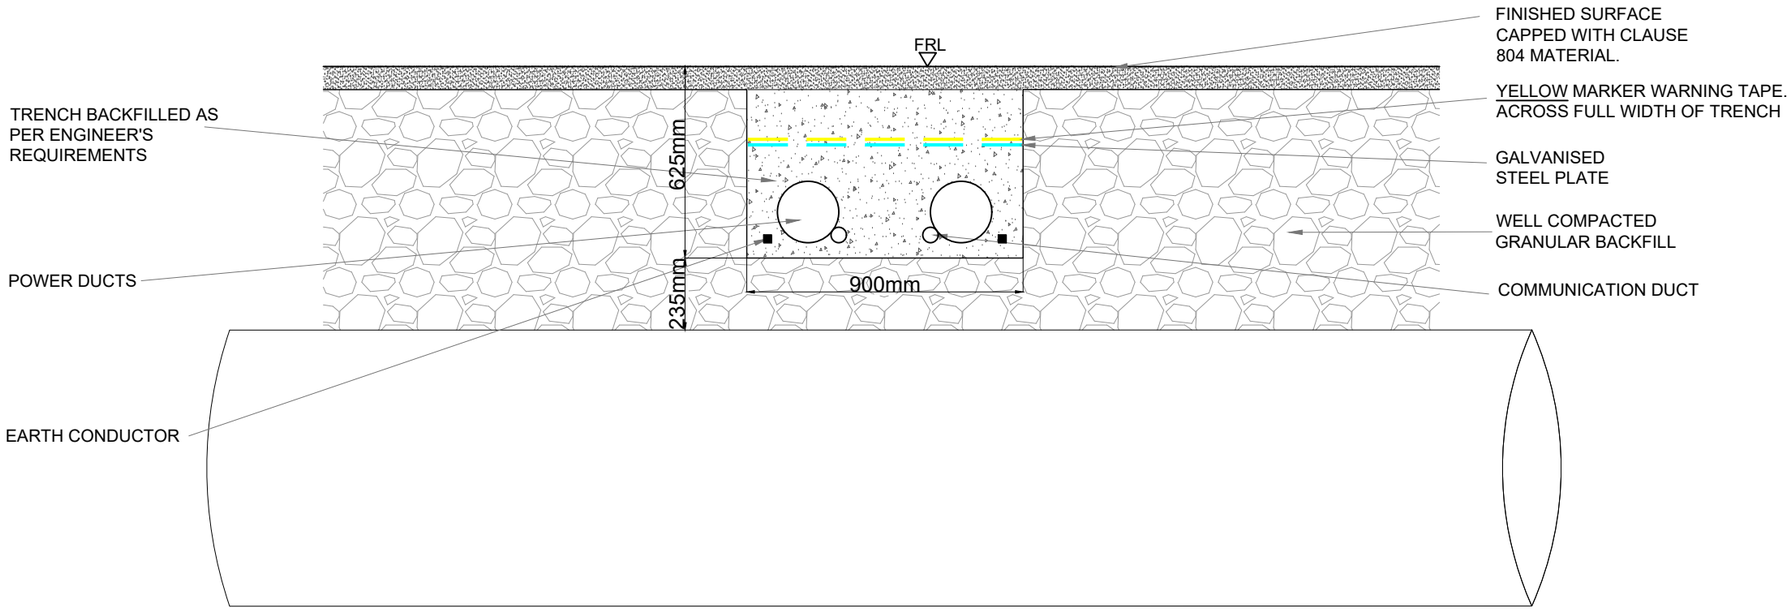

Culvert Crossing - 33kV - Cross Section

SCALE 1:20

PROJECT TITLE:
Ballydermot Wind Farm, Co. Offaly and Co. Kildare

DRAWING TITLE:
33kV Culvert Crossing

PROJECT No.:	DRAWING No.:	SCALE:	
250708	250708-54	1: 20	@ A3

DRAWN BY:	CHECKED BY:	DATE:	REVISION.:
GO	RD	23.10.2026	P03

Email: info@www.mkoireland.ie /Website: www.mkoireland.ie