
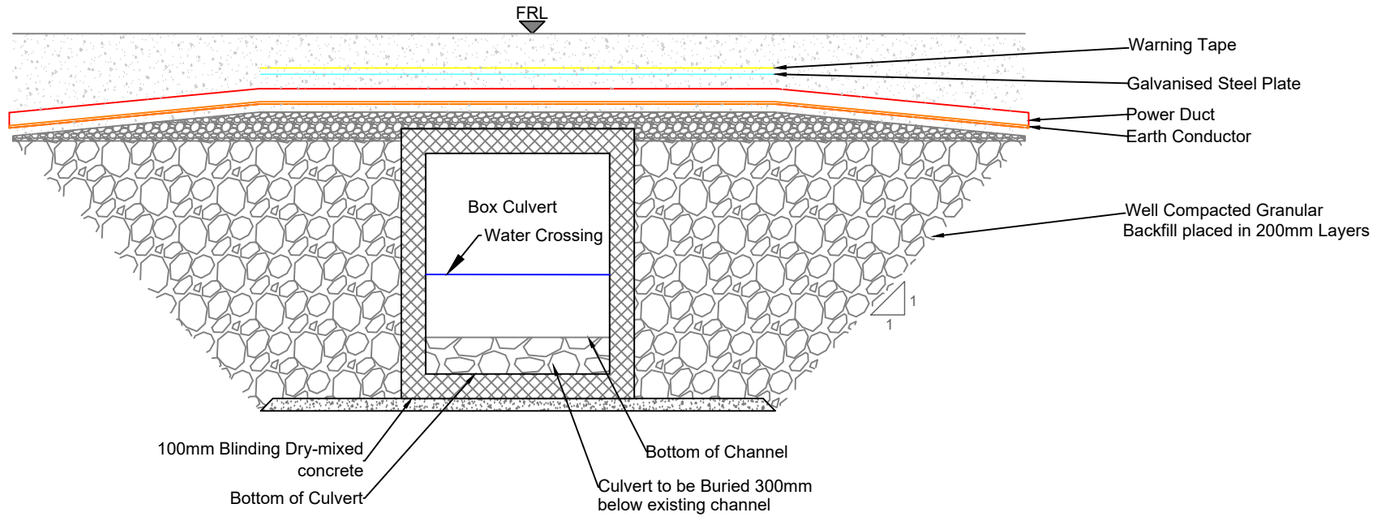


Proposed Culvert Upgrade (PC2) - Cross Section

SCALE 1:50

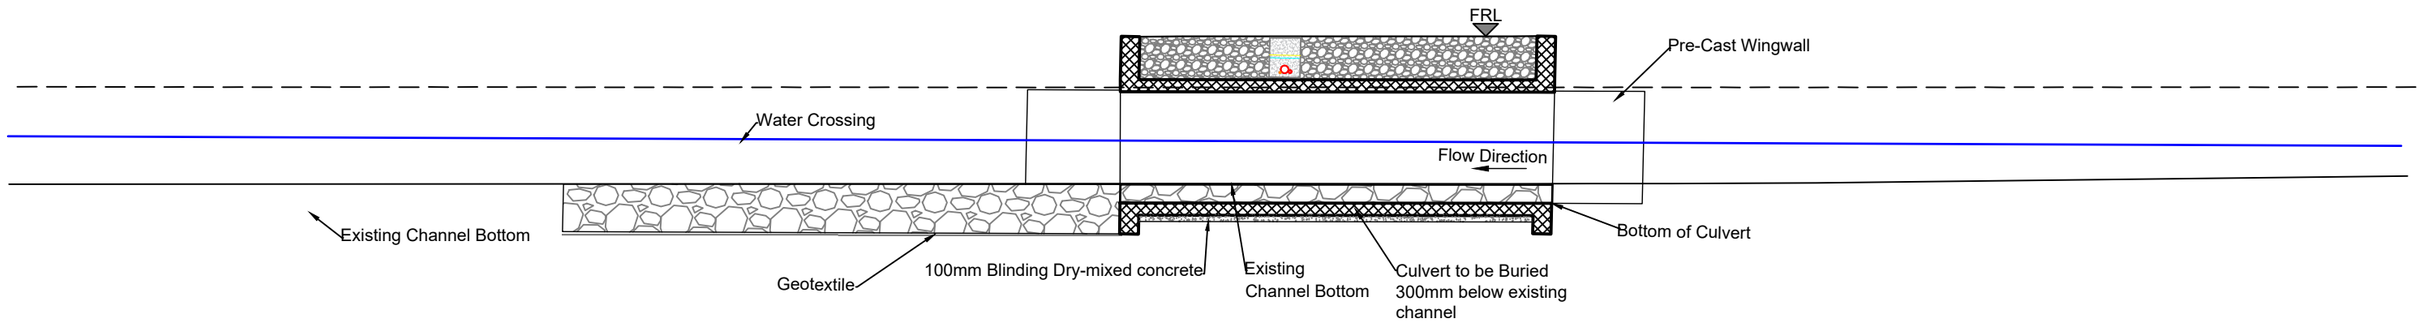

Proposed Culvert Upgrade (PC2) - Longitudinal Section

SCALE 1:100

PROJECT TITLE: **Ballydermot Wind Farm, Co. Offaly and Co. Kildare**			
DRAWING TITLE: **Proposed Culvert Upgrade**			
PROJECT No.: **250708**		DRAWING No.: **250708-55**	SCALE: **As Shown@ A3**
DRAWN BY: **GO**	CHECKED BY: **RD**	DATE: **23.10.2026**	REVISION.: P03

Email: info@www.mkoireland.ie /Website: www.mkoireland.ie