

NOTES:

1. ALL DIMENSIONS NOTED ARE IN METRES
2. DRAWING IS FOR PLANNING PURPOSES ONLY
3. POSITION AND QUANTITIES OF LIGHTNING MASTS & LAMP POSTS IF ANY ARE INDICATIVE AND SUBJECT TO CHANGE DURING DETAILED DESIGN PHASE
4. POSITION OF AIS EQUIPMENT IS SUBJECT TO CHANGE DURING DETAILED DESIGN PHASE
5. FINAL DETAIL OF BUILDING FINISHES TO BE AGREED WITH PLANNING AUTHORITY IN ADVANCE OF DEVELOPMENT COMMENCING
6. STAIR POSITION INDICATIVE ONLY. FINAL DESIGN AND POSITION TO BE DETERMINED DURING DETAILED DESIGN

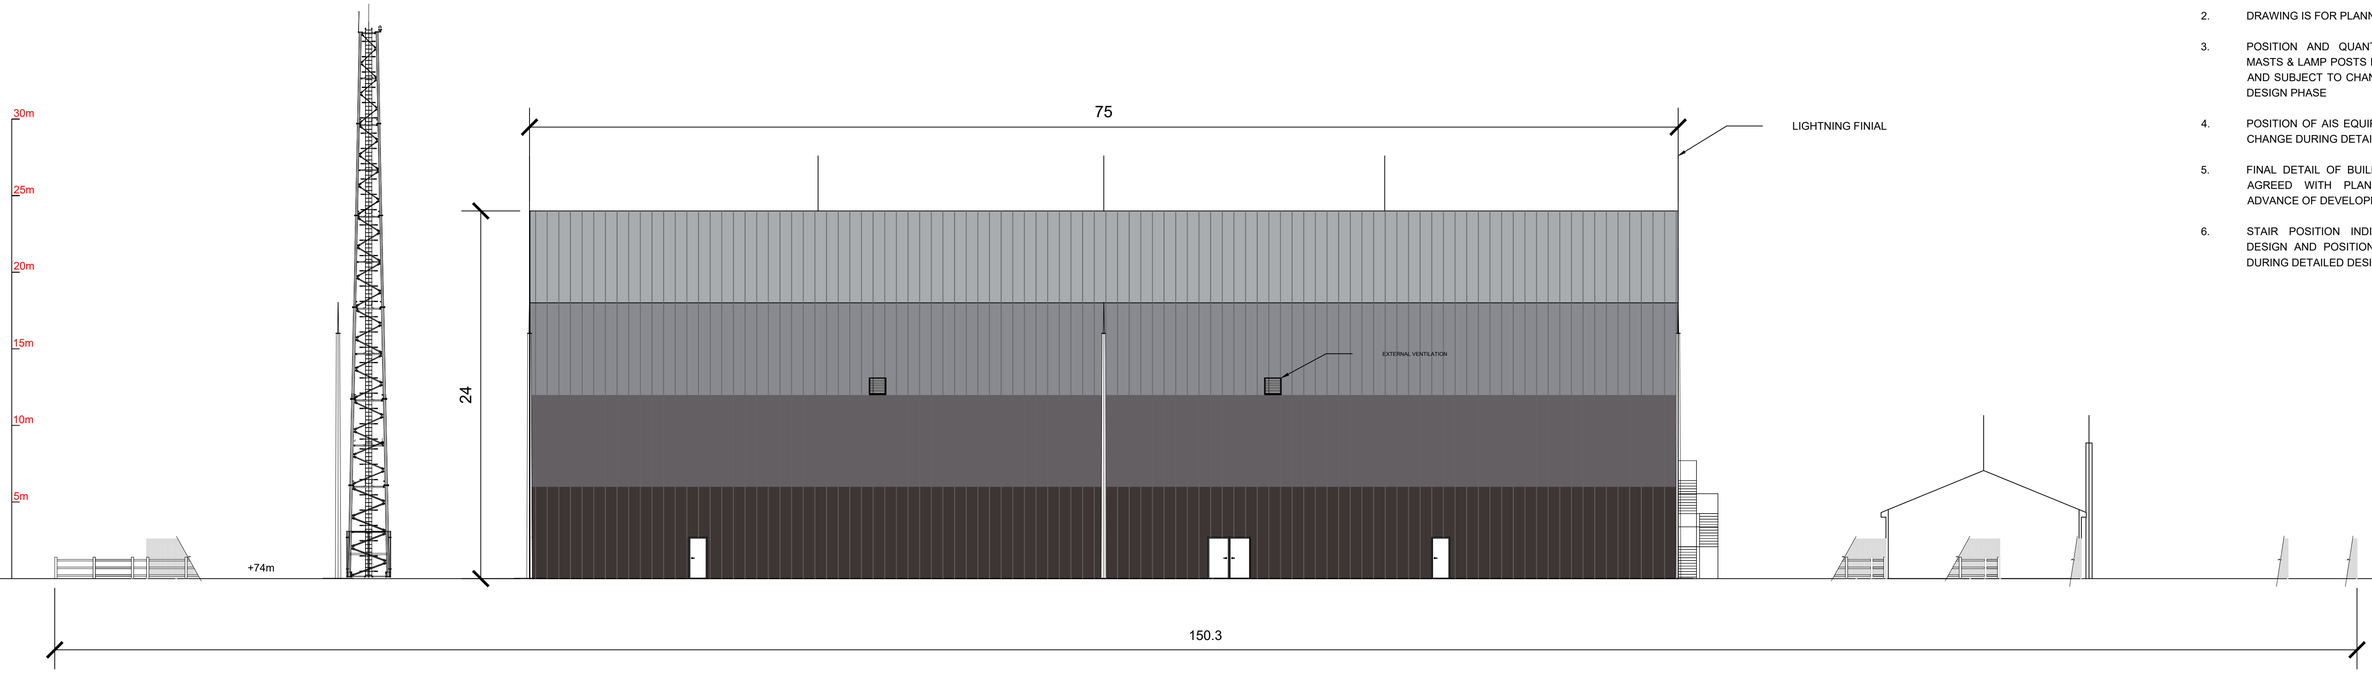

ELEVATION A-A
1:200

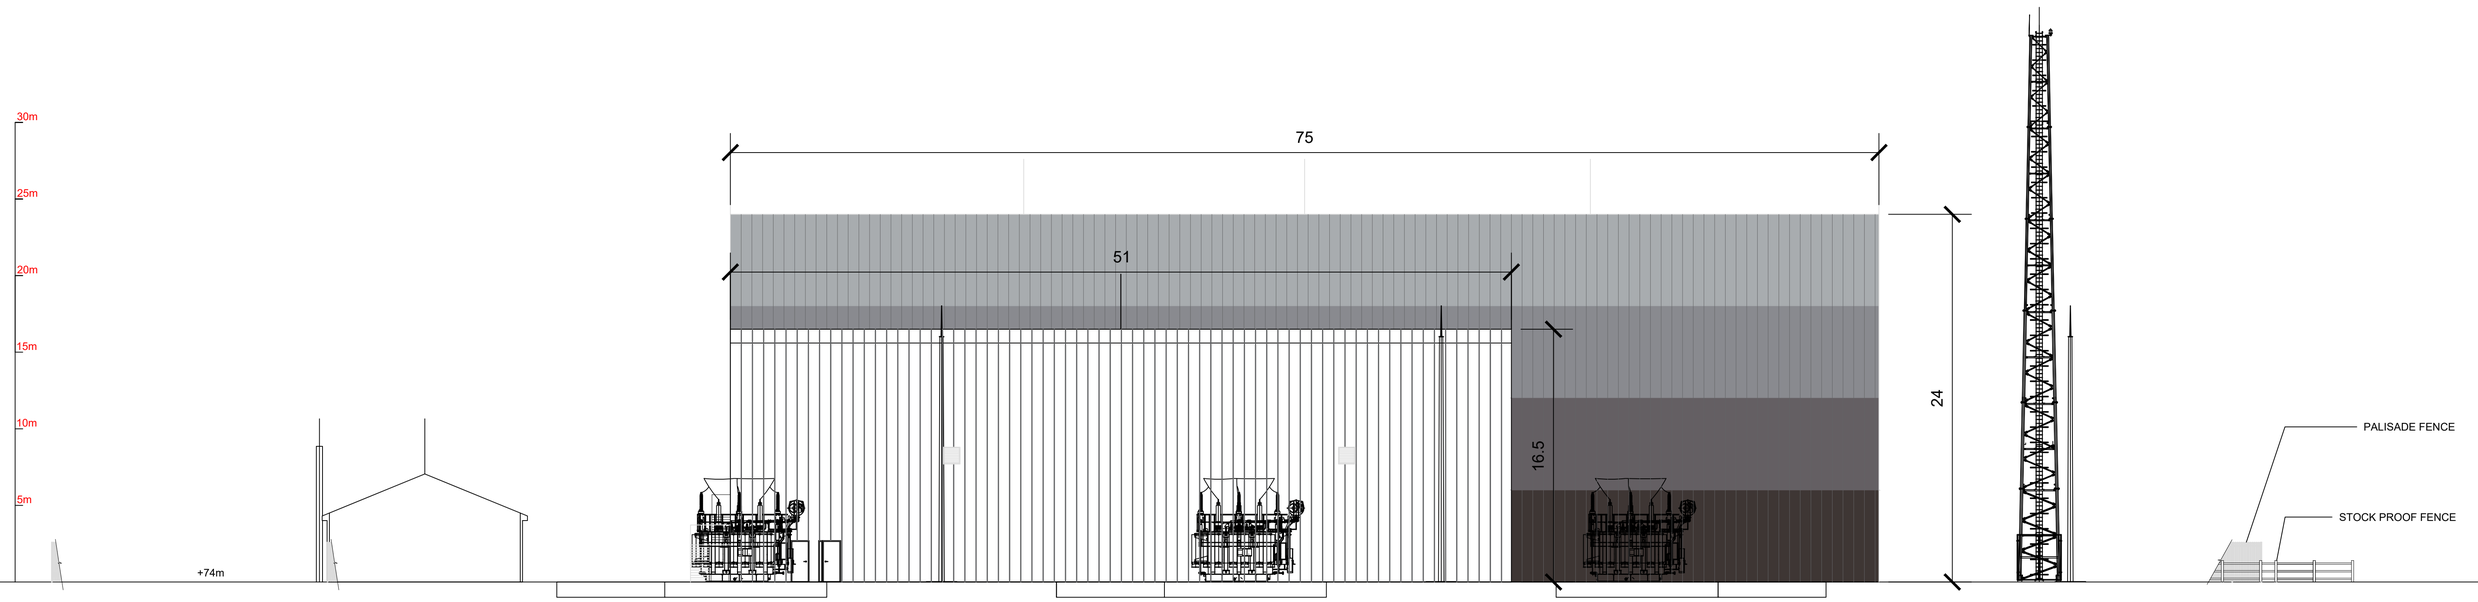

ELEVATION B-B
1:200

PROJECT TITLE: Ballydermot Wind Farm, Co. Offaly and Co. Kildare			
DRAWING TITLE: Onsite Substation Compound Elevation A-A' & B-B'			
PROJECT No.: 250708		DRAWING No.: 250708-07	SCALE: 1:200 @ A1
DRAWN BY: GO	CHECKED BY: RD	DATE: 12.10.2026	REVISION: P03

MKO
Email: info@www.mkoireland.ie/Website: www.mkoireland.ie