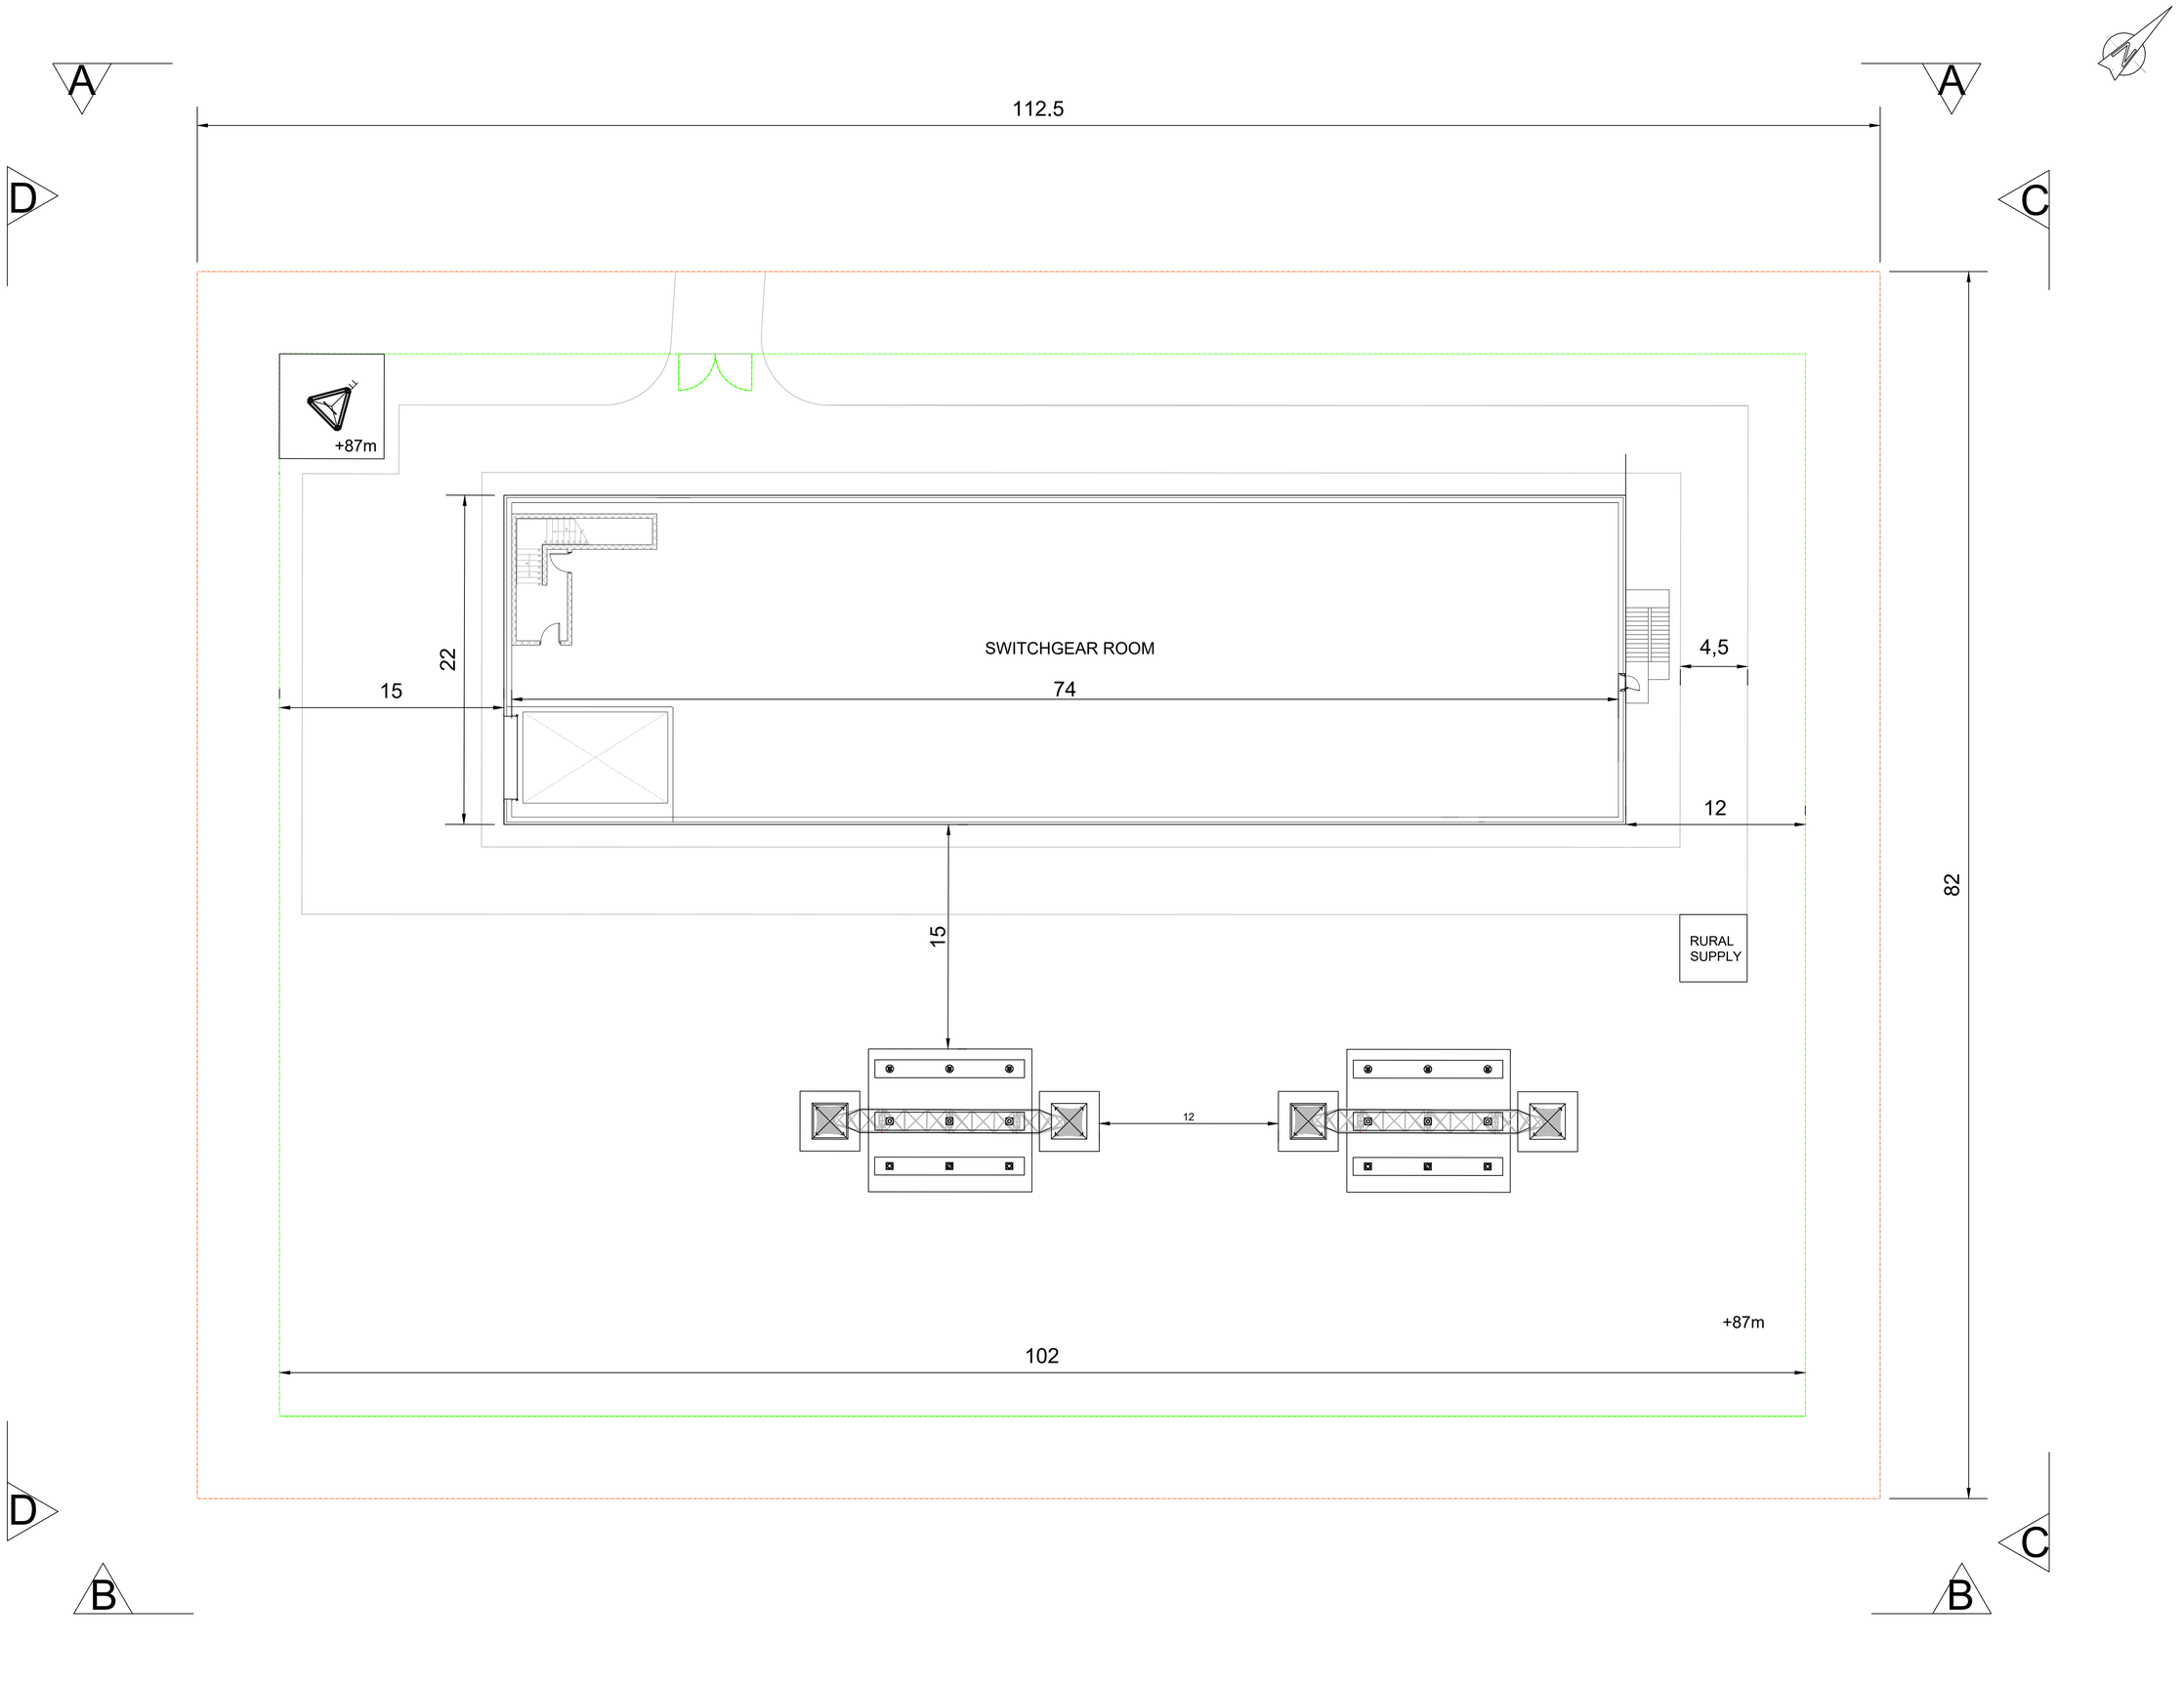


NOTES:

1. ALL DIMENSIONS NOTED ARE IN METRES
2. DRAWING IS FOR PLANNING PURPOSES ONLY
3. POSITION AND QUANTITIES OF LIGHTNING MASTS & LAMP POSTS IF ANY ARE INDICATIVE AND SUBJECT TO CHANGE DURING DETAILED DESIGN PHASE
4. POSITION OF 110 kV AIS EQUIPMENT IS SUBJECT TO CHANGE DURING DETAILED DESIGN PHASE
5. RURAL SUPPLY POSITION INDICATIVE. FINAL POSITIONING TO BE AGREED WITH ESB NETWORKS.
6. FINAL DETAIL OF BUILDING FINISHES TO BE AGREED WITH PLANNING AUTHORITY IN ADVANCE OF DEVELOPMENT COMMENCING

LEGEND

- PALISADE FENCE
- STOCK PROOF FENCE
- CONCRETE ACCESS ROAD

PROJECT TITLE: **Ballydermot Wind Farm, Co. Offaly and Co. Kildare**

DRAWING TITLE: **Offsite Substation Compound Plan**

PROJECT No.:	DRAWING No.:	SCALE:
250708	250708 - 62	1:200 @ A1

DRAWN BY:	CHECKED BY:	DATE:	REVISION:
GO	RD	12.10.2026	P03

MKO
Email: info@www.mkoireland.ie/Website: www.mkoireland.ie