
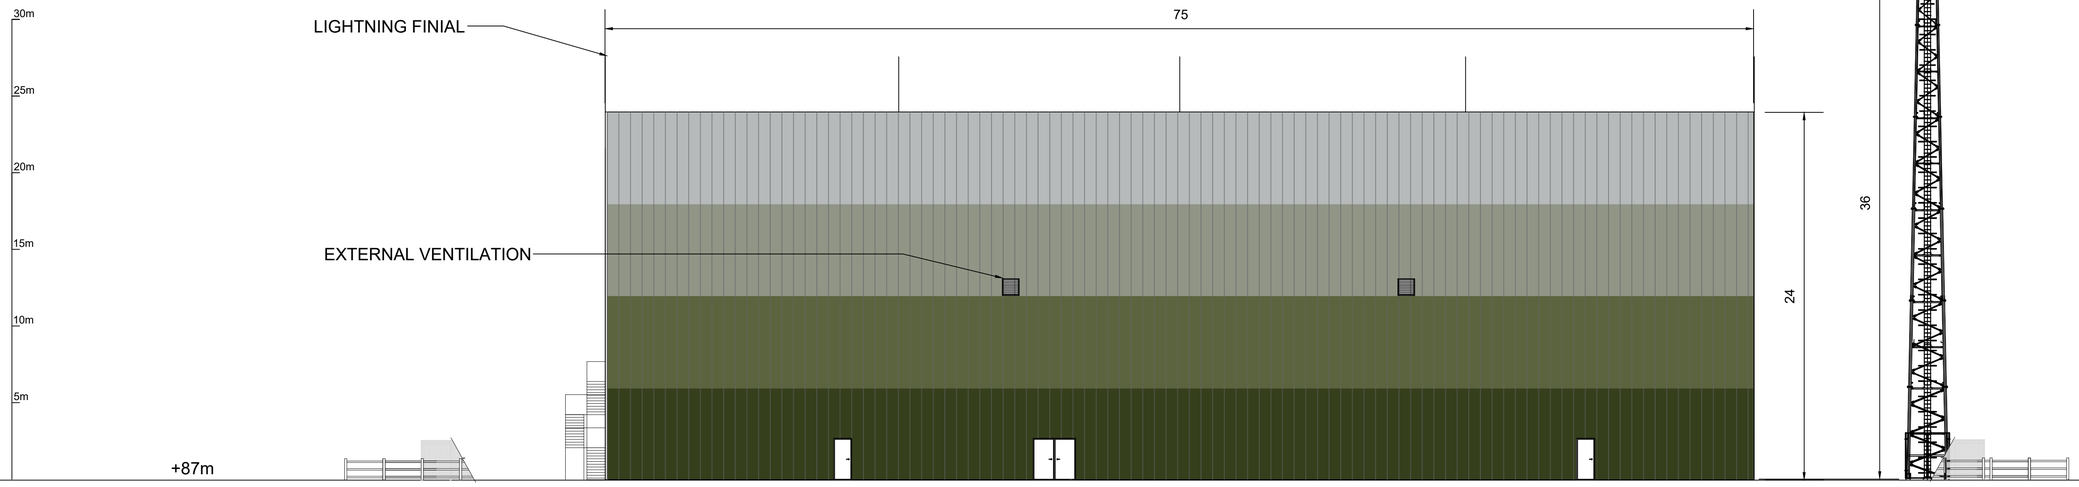


ELEVATION A-A

1:200

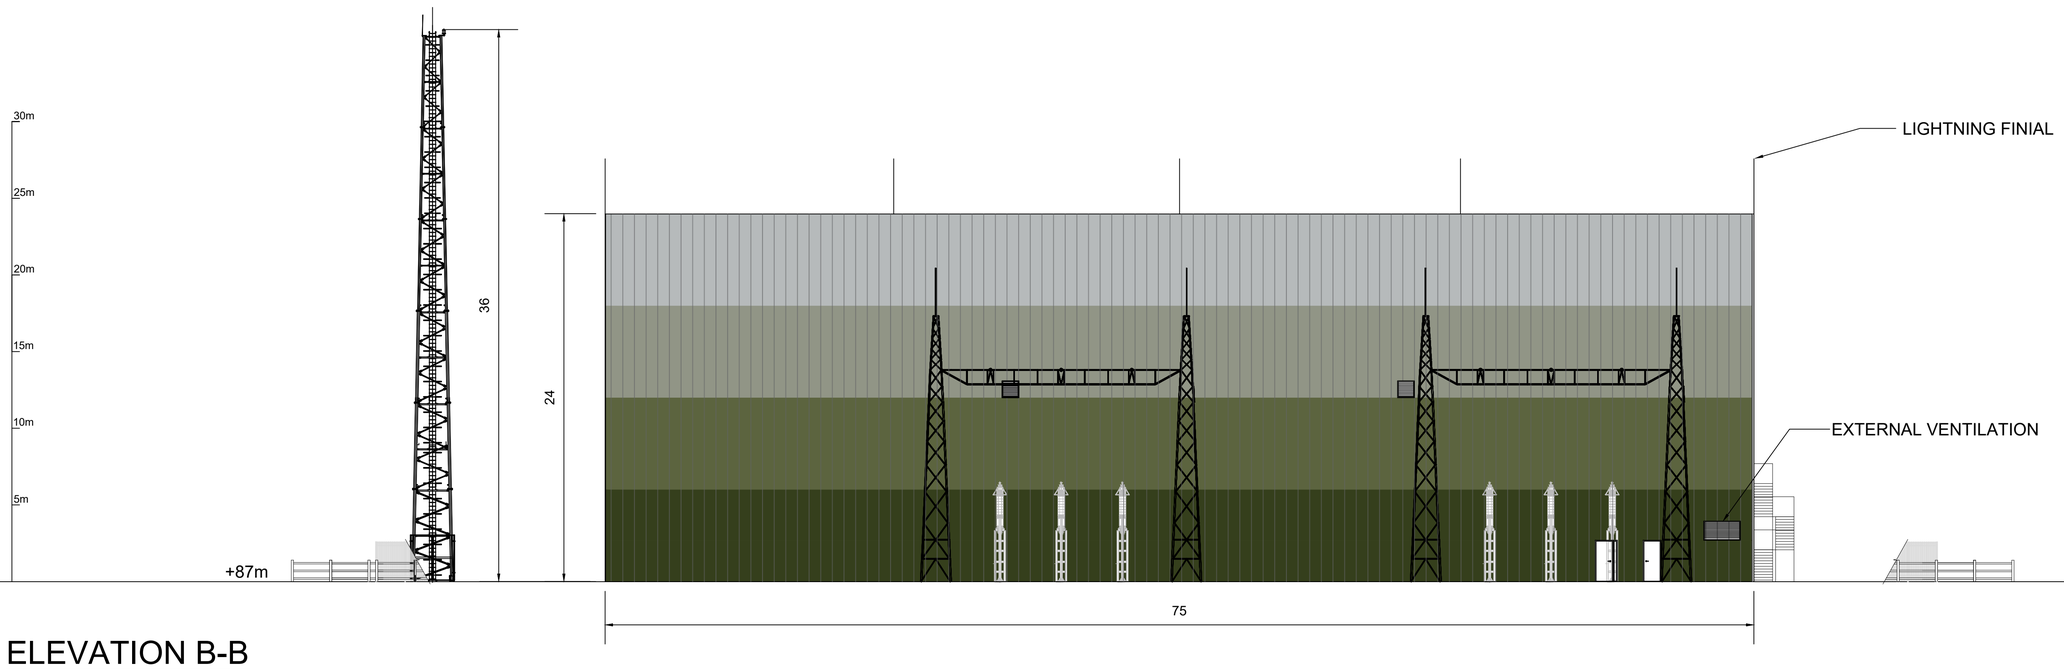

ELEVATION B-B

1:200

Notes:

1. MEASUREMENTS SHOWN IN METRES UNLESS INDICATED OTHERWISE
2. DRAWING FOR PLANNING PURPOSES ONLY
3. BUILDING COLOUR WILL RANGE WITHIN A MUTED MID-DARK GRAY AND GREEN SPECTRUM. REFER TO EIAR VOL. II APPENDIX 10A FOR INDICATIVE DETAIL
4. FINAL DETAIL OF BUILDING FINISHES TO BE AGREED WITH PLANNING AUTHORITY IN ADVANCE OF DEVELOPMENT COMMENCING
5. DOOR POSITION INDICATIVE. FINAL LOCATION TO BE DETERMINED DURING DETAILED DESIGN
6. STAIR POSITION INDICATIVE ONLY. FINAL DESIGN AND POSITION TO BE DETERMINED DURING DETAILED DESIGN

PROJECT TITLE: **Ballydermot Wind Farm, Co. Offaly and Co. Kildare**

DRAWING TITLE: **Offsite Substation Compound Elevation A-A' & B-B'**

PROJECT No:	DRAWING No:	SCALE:
250708	250708 - 63	1:200 @ A1

DRAWN BY:	CHECKED BY:	DATE:	REVISION:
GO	RD	12.10.2026	P03

Email: info@www.mkoireland.ie/Website: www.mkoireland.ie