

L6002 LOCATION M - SITE ENTRANCE AND VISIBILITY SPLAY- SCALE 1:500



L6002 LOCATION M - RIGHT SOUTH VIEW



L6002 LOCATION M - AUTOTRACK ASSESSMENT - SCALE 1:500




L6002 LOCATION M - LEFT NORTH VIEW

Site Entrance 7M
L6002 Design Considerations:

Setback distance = 3.0 m.
Speed Limit 80 km/h
Design speed = 85 km/h.
Required Visibility = 160 m in both directions.
Taper lengths in accordance with DN-GEO-03060

Existing vegetation to be removed from entrance and trimmed back from road edge

Obstructions within sight triangles to be maintained below 1m.

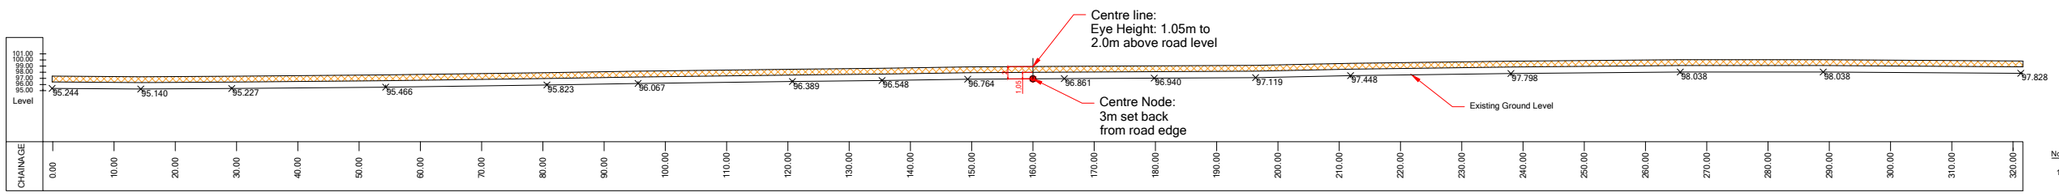

L6002 LOCATION M - VERTICAL PROFILE ALONG VISIBILITY SPLAY - SCALE 1:500

Notes:

1. MEASUREMENTS SHOWN ARE IN MM, UNLESS INDICATED OTHERWISE
2. DRAWING FOR PLANNING PURPOSES ONLY
3. DRAWINGS ARE NOT TO BE SCALED, USE FIGURED DIMENSIONS ONLY

PROJECT TITLE: Ballydermot Wind Farm, Co. Offaly and Co. Kildare
DRAWING TITLE: Junction Design Layout J
PROJECT No.: 250708
DRAWING No.: 250708-75
SCALE: 1:500 @ A1
DRAWN BY: FB
CHECKED BY: RD
DATE: 22.10.2026
REVISION: P03

MKO
Email: info@www.mkoireland.ie/Website: www.mkoireland.ie