

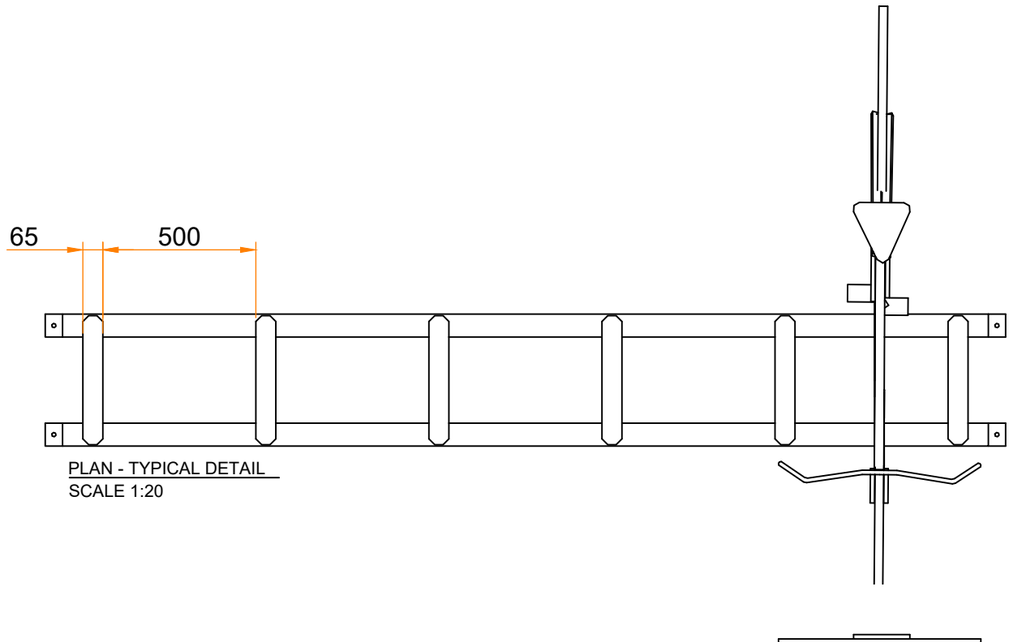


PLAN - TYPICAL DETAIL
SCALE 1:20

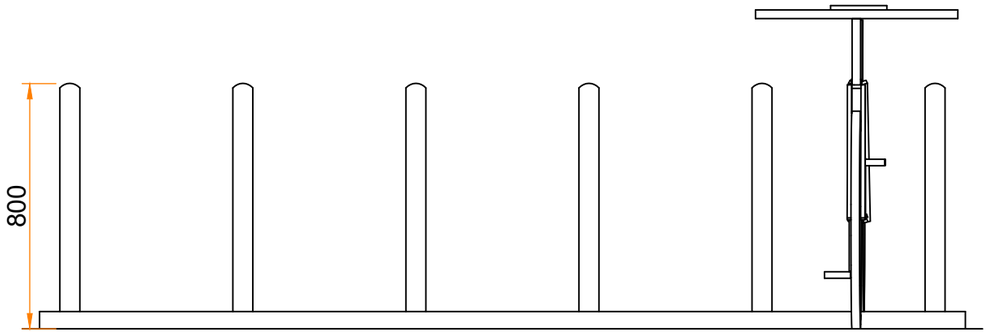

FRONT VIEW - TYPICAL DETAIL
SCALE 1:20

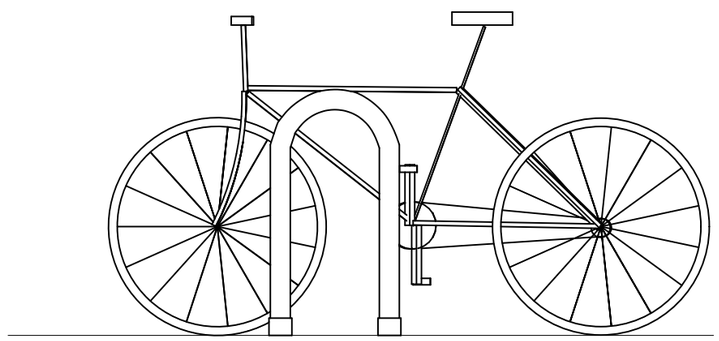

SIDE VIEW - TYPICAL DETAIL
SCALE 1:20

Notes:

1. MEASUREMENTS SHOWN ARE IN MM, UNLESS INDICATED OTHERWISE
2. DRAWING FOR PLANNING PURPOSES ONLY
3. DRAWINGS ARE NOT TO BE SCALED. USE FIGURED DIMENSIONS ONLY

PROJECT TITLE: **Ballydermot Wind Farm, Co. Offaly and Co. Kildare**			
DRAWING TITLE: **Bike Rack Detail**			
PROJECT No.: **250708**		DRAWING No.: **250708-78**	SCALE: **1:20 @ A3**
DRAWN BY: **GO**	CHECKED BY: **RD**	DATE: **27.10.2026**	REVISION.: P03

Email: info@www.mkoireland.ie /Website: www.mkoireland.ie