

DETAIL F1

SILT FENCE
SCALE 1:25

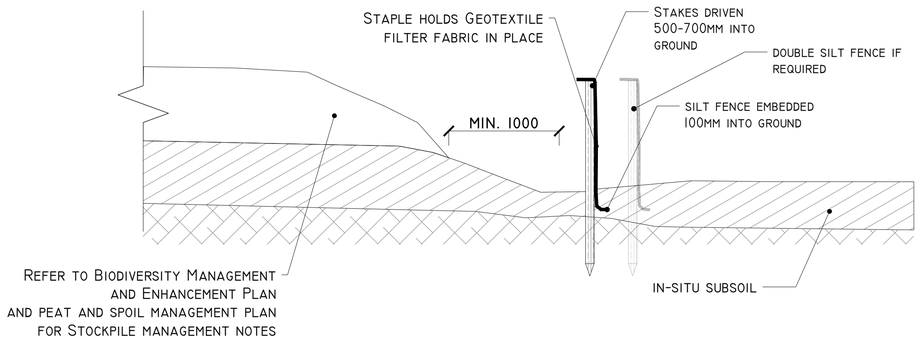


DETAIL G1


LEVEL SPREADER DETAIL
SCHEMATIC - NOT TO SCALE

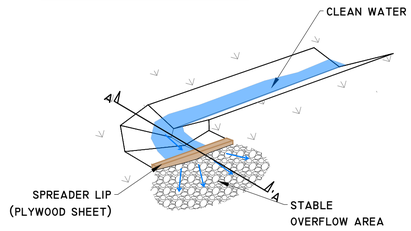


PLAN

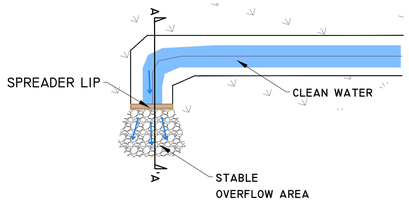

SECTION AA'

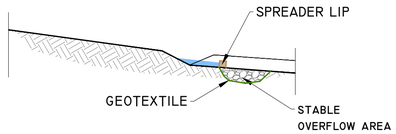


DETAIL F2

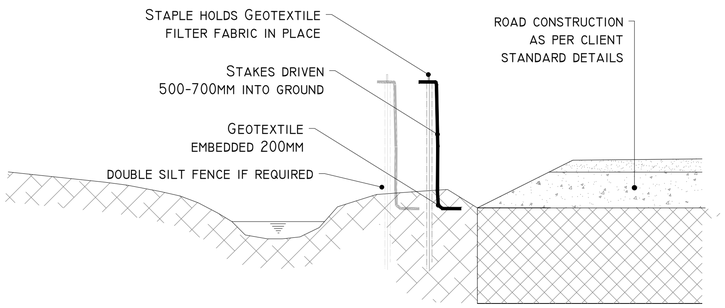


SILT FENCE FOR WATERCOURSE PROTECTION
SCALE 1:25

DETAIL G2


LEVEL SPREADER DETAIL
SCHEMATIC - NOT TO SCALE

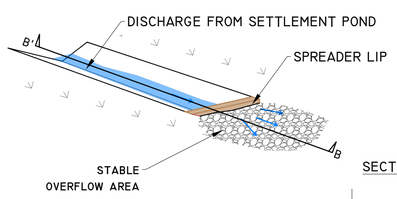

PLAN

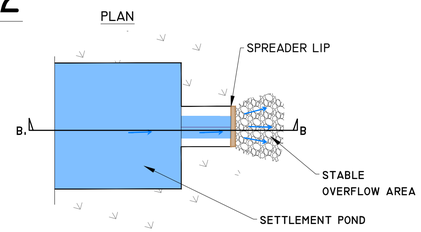


SECTION BB'

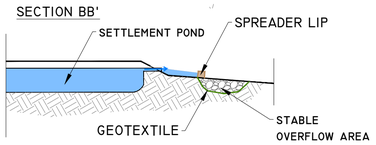

DETAIL H


FILTER DRAIN DETAIL
SCALE 1:50

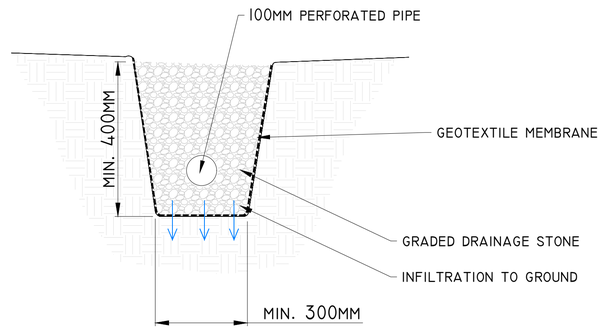

DETAIL E


TEMPORARY CONCRETE WASH-OUT PIT
SCALE 1:50

PLAN

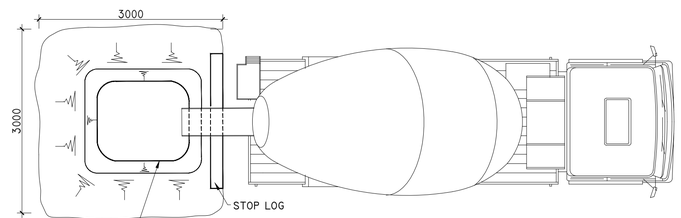

ALL MATERIAL AND LIQUID CONTAINED WITHIN THE WASH-OUT PIT. NO DISCHARGE TO SURFACE WATER OR GROUNDWATER.


ELEVATION

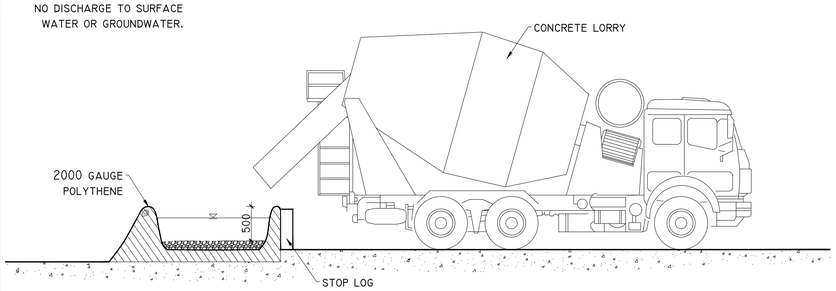

DETAIL I

SOAKAWAY TRENCH DETAIL
SCALE 1:25


PLAN

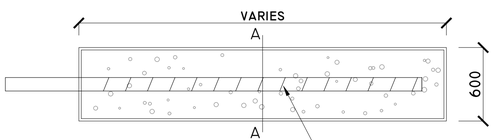


SOLID INLET FROM UPSTREAM SILT TRAP

110 OD PERFORATED DISTRIBUTION PIPE

CROSS SECTION A-A

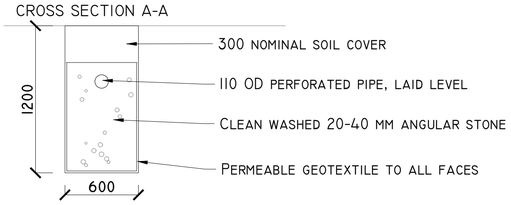

LONGITUDINAL SECTION

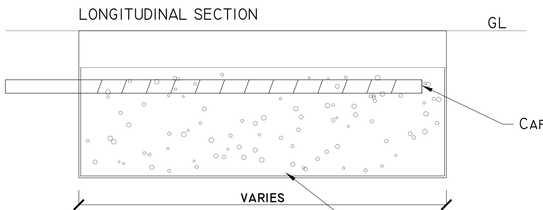

Drawing Notes
1. Drawings issued are for planning application purposes only.
2. Copyright: All rights reserved. No part of this drawing may be copied or reproduced, wither partially or wholly, in any form whatsoever without the prior written permission of the copyright owner, Hydro-Environmental Services.
3. Do not scale off this drawing. Figured dimensions only shall be used.
4. All dimensions are in millimeters unless otherwise stated.

HYDRO ENVIRONMENTAL SERVICES
22 Lower Main St, Dungarvan, Co. Waterford, Ireland
tel: +353 (0) 58-44122
fax: +353 (0) 58-44244
email: info@hydroenvironmental.ie
web: www.hydroenvironmental.ie

Client:

Job: Ballydermot WF, Co. Offaly/Co. Kildare

Title: Drainage Details 2

Figure No: D502

Drawing No: P1511-0-1026-A1-D502-Rev C	
Sheet Size: A1	Project No.: P1511-0
Scale: as shown (A1)	Drawn By: GA
	Checked By: M.G.