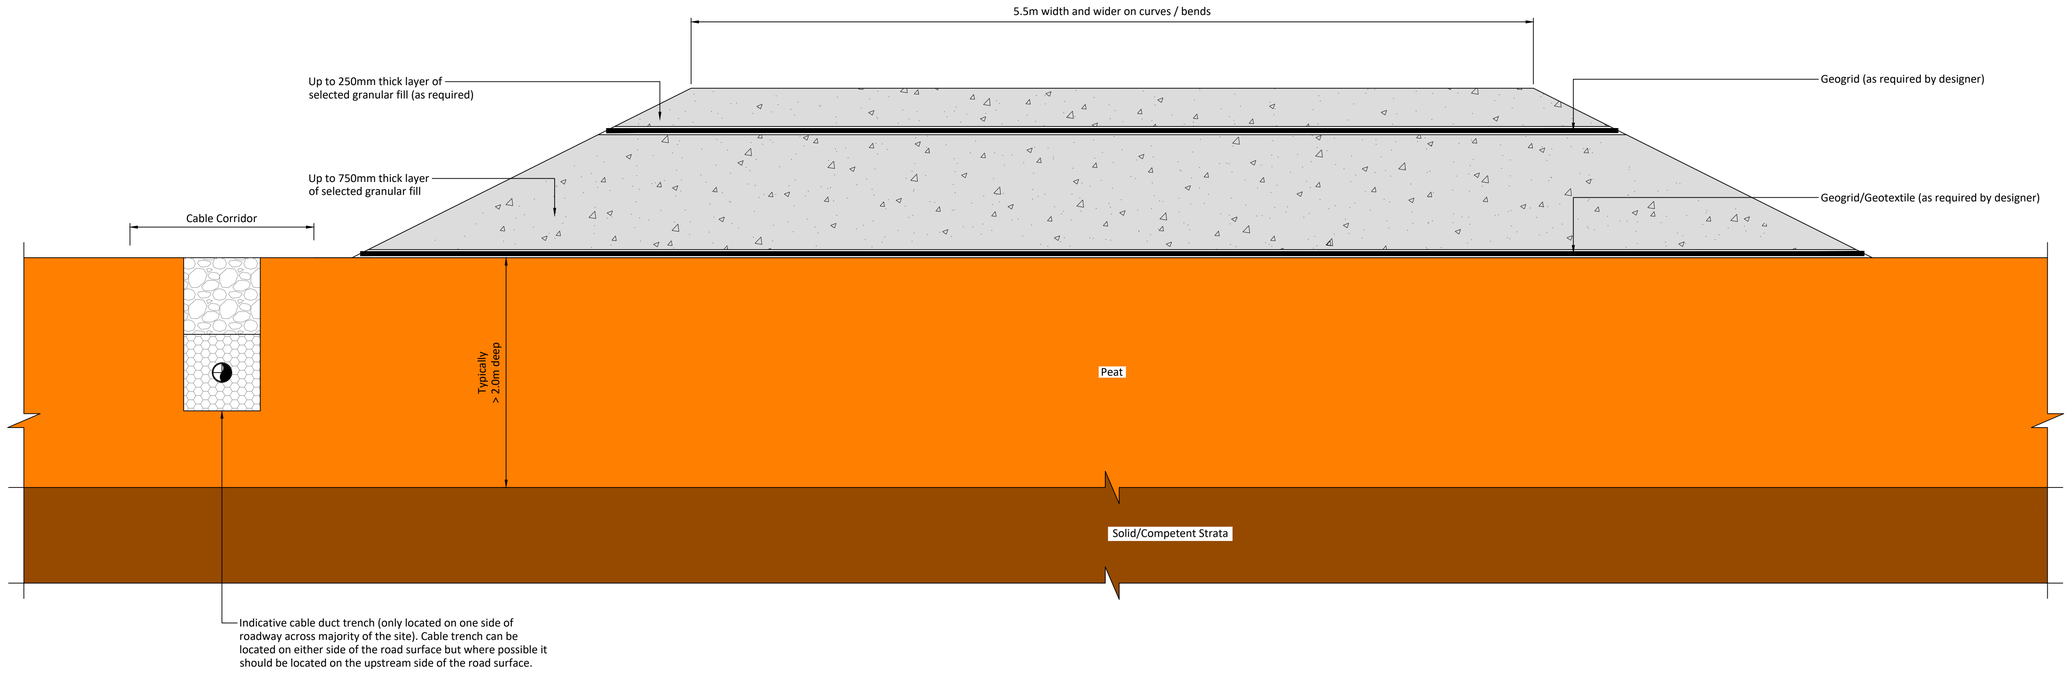


If Applicable : Ordnance Survey Ireland Licence No. CYAL50221678 © Ordnance Survey Ireland and Government of Ireland

FEHILY TIMONEY

Cork | Dublin | Carlow

www.fehilytimoney.ie

No part of this document may be reproduced or transmitted in any form or stored in any retrieval system of any nature without the written permission of Fehily Timoney & Company as copyright holder except as agreed for use on the project for which the document was originally issued. Do not scale. Use figured dimensions only. If in doubt - Ask!

Rev.	Description	App By	Date
A	FOR INFORMATION	BDH	11.02.26
B	FOR INFORMATION	BDH	22.10.26

PROJECT	BALLYDERMOT WIND FARM
CLIENT	MKO
SHEET	TYPE C - NEW FLOATED ACCESS ROAD
Date	22.10.26
Project number	P2319
Scale (@ A1)	1:20
Drawn by	POR
Drawing Number	P2319-0600-0022
Rev	B
Checked by	IH

O:\ACAD\2021\P2319\P2319-0600-0022

22 October 2026