
Notes:

1) Floated access road detail may comprise 500 to 750mm stone fill, layer of geotextile & 1 to 2 layers of geogrid.
2) Excavated access road detail may comprise up to 500mm stone & layer of geotextile (depending on ground conditions encountered).

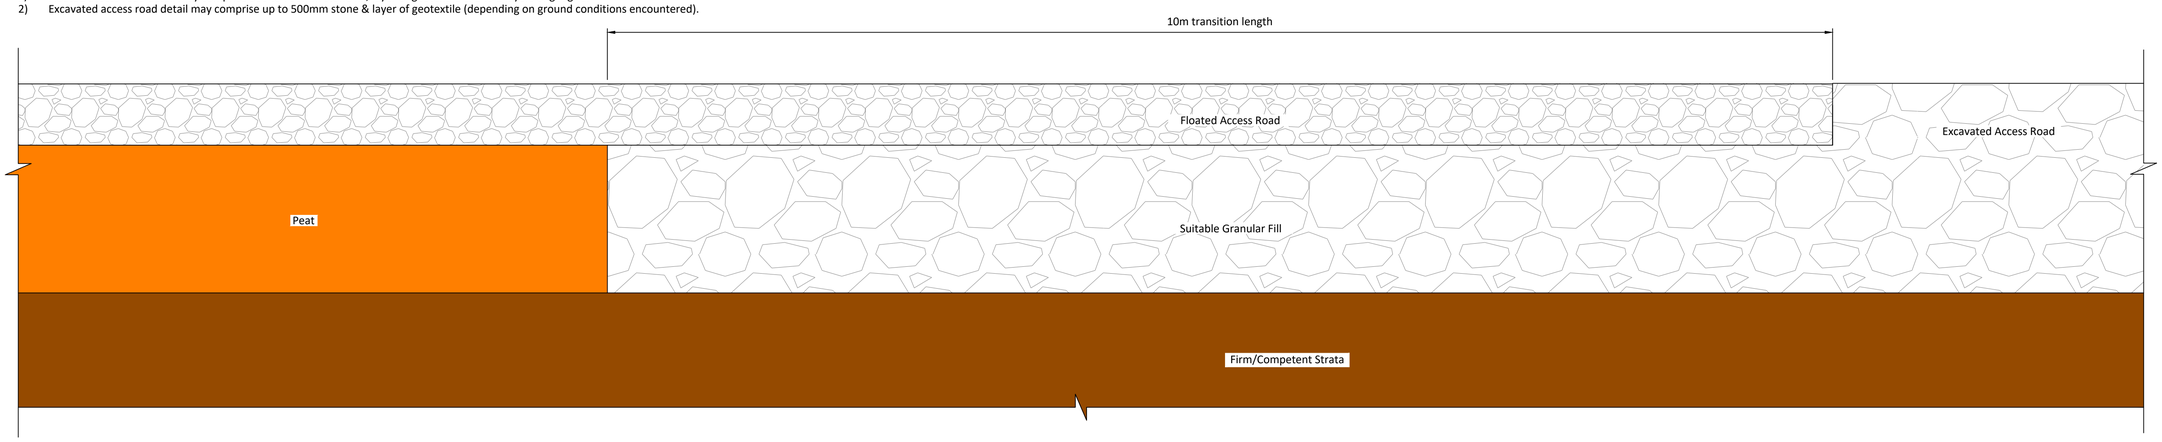

If Applicable : Ordnance Survey Ireland Licence No. CYAL50221678 © Ordnance Survey Ireland and Government of Ireland

FEHILY TIMONEY
Cork | Dublin | Carlow
www.fehilytimoney.ie

No part of this document may be reproduced or transmitted in any form or stored in any retrieval system of any nature without the written permission of Fehily Timoney & Company as copyright holder except as agreed for use on the project for which the document was originally issued. Do not scale. Use figured dimensions only. If in doubt - Ask!

Rev.	Description	App By	Date
A	FOR INFORMATION	BDH	11.02.26

PROJECT: BALLYDERMOT WIND FARM

CLIENT: MKO

SHEET: TRANSITION BETWEEN FOUNDED AND FLOATING ROADS

Date: 11.02.26
Drawn by: POR
Checked by: IH
Project number: P2319
Scale (@ A1): 1:25
Drawing Number: P2319-0600-0023
Rev: A

O:\ACAD\2021\P2319\P2319-0600-0023

2 October 2026