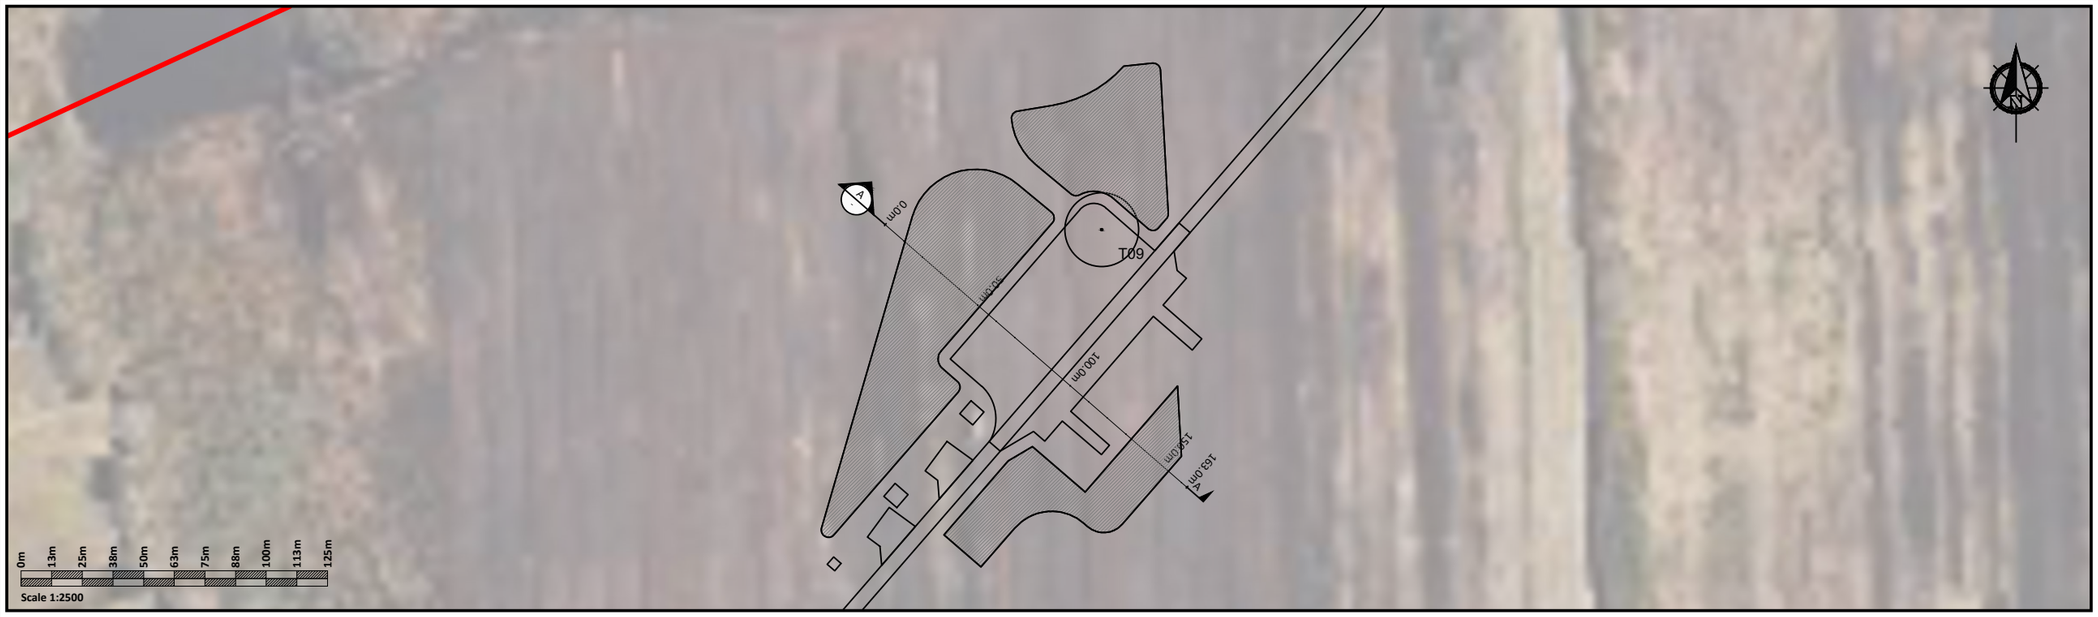


PLAN
Scale 1:2500

Legend:

- Project Site
- TXX — Proposed Turbine Location
- Proposed Internal Access Track
- Upgrades to Existing Tracks
- Proposed Passing Bay
- Proposed Met Mast
- Temporary Construction Compounds
- Proposed Car Park
- Proposed Peat and Spoil Areas
- Proposed Enhancement Areas
- Proposed Dedicated Amenity Track
- Proposed Dedicated Amenity Equestrian Track
- Proposed Dedicated Amenity Board Walk
- Existing Drain

Construction Notes Peat Deposition Areas:

(1) An interceptor drain should also be installed upslope of the repository areas.


(2) A silting pond will be required at the lower side of the repository areas.

(3) It is important that the surface of the stored spoil be shaped to allow efficient run-off of water from the stored spoil.


(4) Supervision by a geotechnical engineer or appropriately competent person is recommended for the construction of the repository area.

(5) All the above-mentioned general guidelines and requirements should be confirmed by the designer prior to construction.

(6) Further guidelines on the construction of the repository area are included within Section 5.4 of the Peat & Spoil Management Plan.

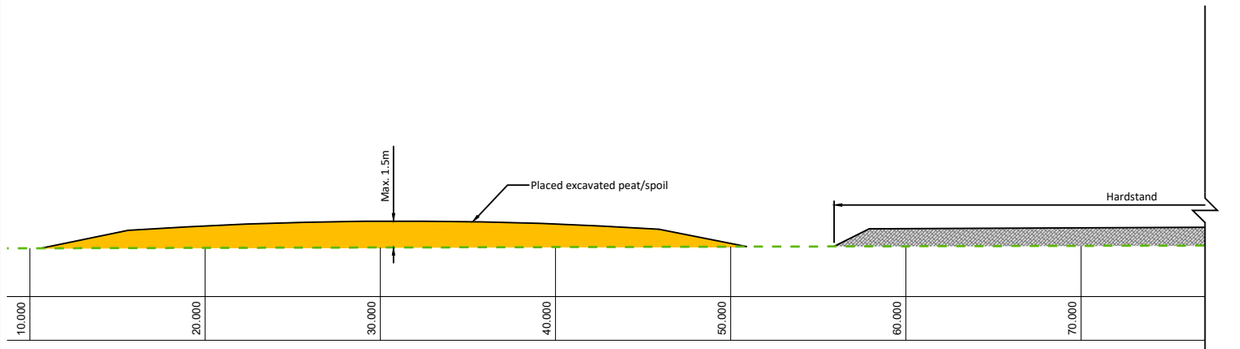

SECTION A - A
Scale 1:350

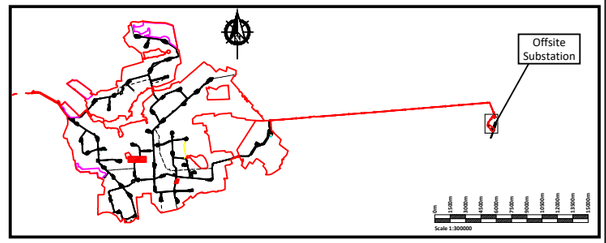

KEYPLAN
Scale 1:300000

If Applicable : Ordnance Survey Ireland Licence No. CYAL50221678 © Ordnance Survey Ireland and Government of Ireland

FEHILY TIMONEY
Cork | Dublin | Carlow
www.fehilytimoney.ie

No part of this document may be reproduced or transmitted in any form or stored in any retrieval system of any nature without the written permission of Fehily Timoney & Company as copyright holder except as agreed for use on the project for which the document was originally issued. Do not scale. Use figured dimensions only. If in doubt - Ask!

Rev.	Description	App By	Date
A	FOR INFORMATION	BDH	11.02.26
B	FOR INFORMATION	BDH	09.10.26

PROJECT: BALLYDERMOT WIND FARM		CLIENT: MKO	
SHEET: TYPICAL CROSS SECTION THROUGH PEAT STORAGE AREA	Date: 09.10.26	Project number: P2319	Scale (@ A3): As Shown
	Drawn by: POR	Drawing Number: P2319-0600-0024	Rev: B
	Checked by: IH		

O:\ACAD\2021\P2319\P2319-0600-0024

9 October 2026