
.

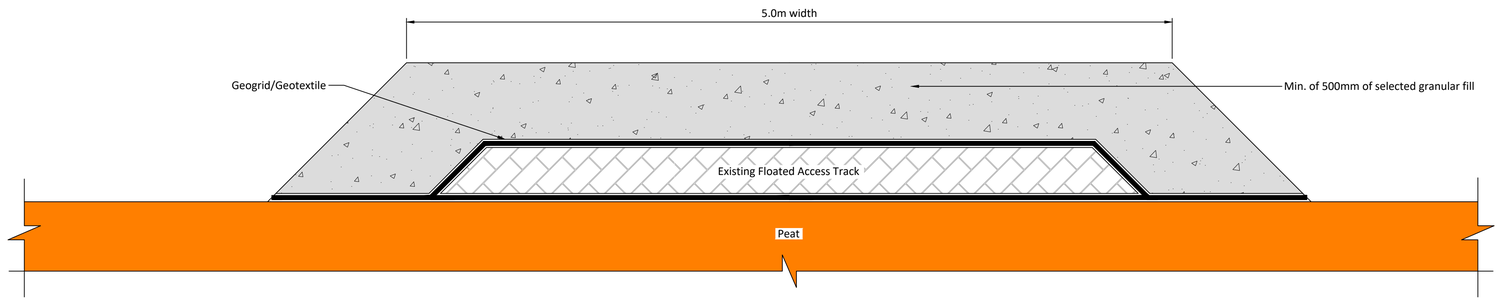

If Applicable : Ordnance Survey Ireland Licence No. CYAL50221678 © Ordnance Survey Ireland and Government of Ireland

FEHILY TIMONEY

Cork | Dublin | Carlow

www.fehilytimoney.ie

No part of this document may be reproduced or transmitted in any form or stored in any retrieval system of any nature without the written permission of Fehily Timoney & Company as copyright holder except as agreed for use on the project for which the document was originally issued. Do not scale. Use figured dimensions only. If in doubt - Ask!

Rev.	Description	App By	Date
A	FOR INFORMATION	BDH	02.10.26
B	FOR INFORMATION	BDH	22.10.26

PROJECT: BALLYDERMOT WIND FARM		CLIENT: MKO	
SHEET: TYPE A - UPGRADE OF EXISTING FLOATING ACCESS TRACK	Date: 22.10.26	Project number: P2319	Scale (@ A1): 1:20
	Drawn by: POR	Drawing Number: P2319-0600-0025	Rev: B
	Checked by: IH		

O:\ACAD\2021\P2319\P2319-0600-0025

22 October 2026