Killoshulan Wind Farm, Co.Kilkenny

Planning Permission Application Drawings


Schedule of Drawings

MKO		
Drawing No.	Drawing Title	Scale
260172 – 01	Location Context Map	1: 50,000 @ A3
260172 – 02	Site Location Key Map	1: 50,000 @ A3
260172 – 02.1	Site Location Map Sheet 1 of 12	1:2,500 @ A1
260172 – 02.2	Site Location Map Sheet 2 of 12	1:2,500 @ A1
260172 – 02.3	Site Location Map Sheet 3 of 12	1:2,500 @ A1
260172 – 02.4	Site Location Map Sheet 4 of 12	1:2,500 @ A1
260172 – 02.5	Site Location Map Sheet 5 of 12	1:2,500 @ A1
260172 – 02.6	Site Location Map Sheet 6 of 12	1:2,500 @ A1
260172 – 02.7	Site Location Map Sheet 7 of 12	1:2,500 @ A1
260172 – 02.8	Site Location Map Sheet 8 of 12	1:2,500 @ A1
260172 – 02.9	Site Location Map Sheet 9 of 12	1:2,500 @ A1
260172 – 02.10	Site Location Map Sheet 10 of 12	1:2,500 @ A1
260172 – 02.11	Site Location Map Sheet 11 of 12	1:2,500 @ A3
260172 – 02.12	Site Location Map Sheet 12 of 12	1:2,500 @ A2
260172 – 03	Site Layout Key Plan (1:5,000)	1: 50,000 @ A3
260172 – 03a	Site Layout Plan (1:5,000) Sheet 1 of 6	1: 5,000 @ A1
260172 – 03b	Site Layout Plan (1:5,000) Sheet 2 of 6	1: 5,000 @ A1
260172 – 03c	Site Layout Plan (1:5,000) Sheet 3 of 6	1: 5,000 @ A1
260172 – 03d	Site Layout Plan (1:5,000) Sheet 4 of 6	1: 5,000 @ A1
260172 – 03e	Site Layout Plan (1:5,000) Sheet 5 of 6	1: 5,000 @ A3
260172 – 03f	Site Layout Plan (1:5,000) Sheet 6 of 6	1: 5,000 @ A3
260172 – 04	Site Layout Key Map (1:2,500)	1: 50,000 @ A3
260172 – 04.1	Site Layout Map (1:2,500) Sheet 1 of 12	1: 2,500 @ A1
260172 – 04.2	Site Layout Map (1:2,500) Sheet 2 of 12	1: 2,500 @ A1
260172 – 04.3	Site Layout Map (1:2,500) Sheet 3 of 12	1: 2,500 @ A1
260172 – 04.4	Site Layout Map (1:2,500) Sheet 4 of 12	1: 2,500 @ A1
260172 – 04.5	Site Layout Map (1:2,500) Sheet 5 of 12	1: 2,500 @ A1
260172 – 04.6	Site Layout Map (1:2,500) Sheet 6 of 12	1: 2,500 @ A1
260172 – 04.7	Site Layout Map (1:2,500) Sheet 7 of 12	1: 2,500 @ A1
260172 – 04.8	Site Layout Map (1:2,500) Sheet 8 of 12	1: 2,500 @ A1
260172 – 04.9	Site Layout Map (1:2,500) Sheet 9 of 12	1: 2,500 @ A1
260172 – 04.10	Site Layout Map (1:2,500) Sheet 10 of 12	1: 2,500 @ A1
260172 – 04.11	Site Layout Map (1:2,500) Sheet 11 of 12	1: 2,500 @ A3
260172 – 04.12	Site Layout Map (1:2,500) Sheet 12 of 12	1: 2,500 @ A2
260172 – 05	Turbines Layout Key Plan	1: 10,000 @ A3
260172 – 05.1	Turbine 1 Layout	1: 500 @ A3
260172 – 05.2	Turbine 2 Layout	1: 500 @ A3
260172 – 05.3	Turbine 3 Layout	1: 500 @ A3
260172 – 05.4	Turbine 4 Layout	1: 500 @ A3
260172 – 05.5	Turbine 5 Layout	1: 500 @ A3
260172 – 05.6	Turbine 6 Layout	1: 500 @ A3
260172 – 05.7	Turbine 7 Layout	1: 500 @ A3
260172 – 05.8	Turbine 8 Layout	1: 500 @ A3
260172 – 05.9	Turbine 9 Layout	1: 500 @ A3
260172 – 05.10	Turbine 10 Layout	1: 500 @ A3
260172 – 06	Wind Turbine Elevation & Plan	1: 500 @ A1
260172 – 07	Gravity Foundations Details	As Shown @ A3
260172 – 10	Temporary Construction Compound 1	1:250 @ A3
260172 – 11	Temporary Construction Compound 2	1:500 @ A3
260172 – 12	Proposed Felling Areas	1:10,000 @A3
260172 – 13	Substation and BESS Compound Layout	1: 500 @A2
260172 – 14	Site Substation Sectional Elevations	1: 200 @A1
260172 – 15	Site Substation Sectional Elevations	As Shown @A1
260172 – 16	Site Substation Sectional Elevations	As Shown @A1
260172 – 17	EirGrid Building Plan & Elevations	1: 200 @A3
260172 – 18	IPP Building Plan & Elevations	As Shown @ A3
260172 – 19	Battery Storage Container and MV Transformer Detail	1: 100 @A3
260172 – 20	Free Standing Met Mast	1:500 @ A3
260172 – 21	Excavated Roads Sections	1:75 @ A3
260172 – 22	Permanent Signage Detail	1:20 @A3
260172 – 23	Wheel Wash Detail	1:50 @A3
260172 – 24	Field Gate Detail	1:20 @ A3
260172 – 25	Site Office & Staff Facilities Detail	1:100 @ A3
260172 – 26	Stock Fence Detail, Elevation & Indicative Images	1:20 @ A3
260172 – 27	Clear Span Watercourse Crossing	1:50 @ A3
260172 – 28	Spoil Management Areas	1:40 @ A3
260172 – 29	Foul Water Holding Tank Detail	1:25 @ A3
260172 – 30	Joint Bay Detail	1:25 @ A3
260172 – 31	C2 Comms Chamber Detail	1:20 @ A3

Continued →

260172 – 32	Roadside Cable Trench Cross Section	1:10 @ A3
260172 – 33	Cable Trench Over Culvert	1:30 @ A3
260172 – 34	Cable Trench Under Piped Culvert	As Shown @ A3
260172 – 35	Cable Trench Flatbed Formation Over Piped Culvert	As Shown @ A3
260172 – 36	33kV Cable Trench Sections	1:10 @ A3
260172 – 37	Directional Drilling	As Shown @ A3
260172 - 38	Proposed Access Junction	1:1,000 @ A3
260172 - 39	Site Entrance Plan and Elevations	As Shown @ A3
Fehily Timoney		
Drawing No.	**Drawing Title**	**Scale**
P26112-FT-XX-XX-DR-CE-0001	Borrow Pit	As Shown @ A1
HES		
Drawing No.	**Drawing Title**	**Scale**
P1587-0_D101	Proposed Drainage Layout - D101 - Rev B	1:2,000 @ A1
P1587-0_D102	Proposed Drainage Layout - D102 - Rev B	1:2,000 @ A1
P1587-0_D103	Proposed Drainage Layout - D103 - Rev B	1:2,000 @ A1
P1587-0_D104	Proposed Drainage Layout - D104 - Rev B	1:2,000 @ A1
P1587-0_D105	Proposed Drainage Layout - D105 - Rev B	1:2,000 @ A1
P1587-0_D501	Proposed Drainage Details_Sheet 1 - D501 - Rev A	Varies @ A1
P1587-0_D502	Proposed Drainage Details_Sheet 2 - D502 - Rev A	Varies @ A1
P1587-0_D503	Proposed Drainage Details_Sheet 3 - D503 - Rev A	Varies @ A1

Continued →

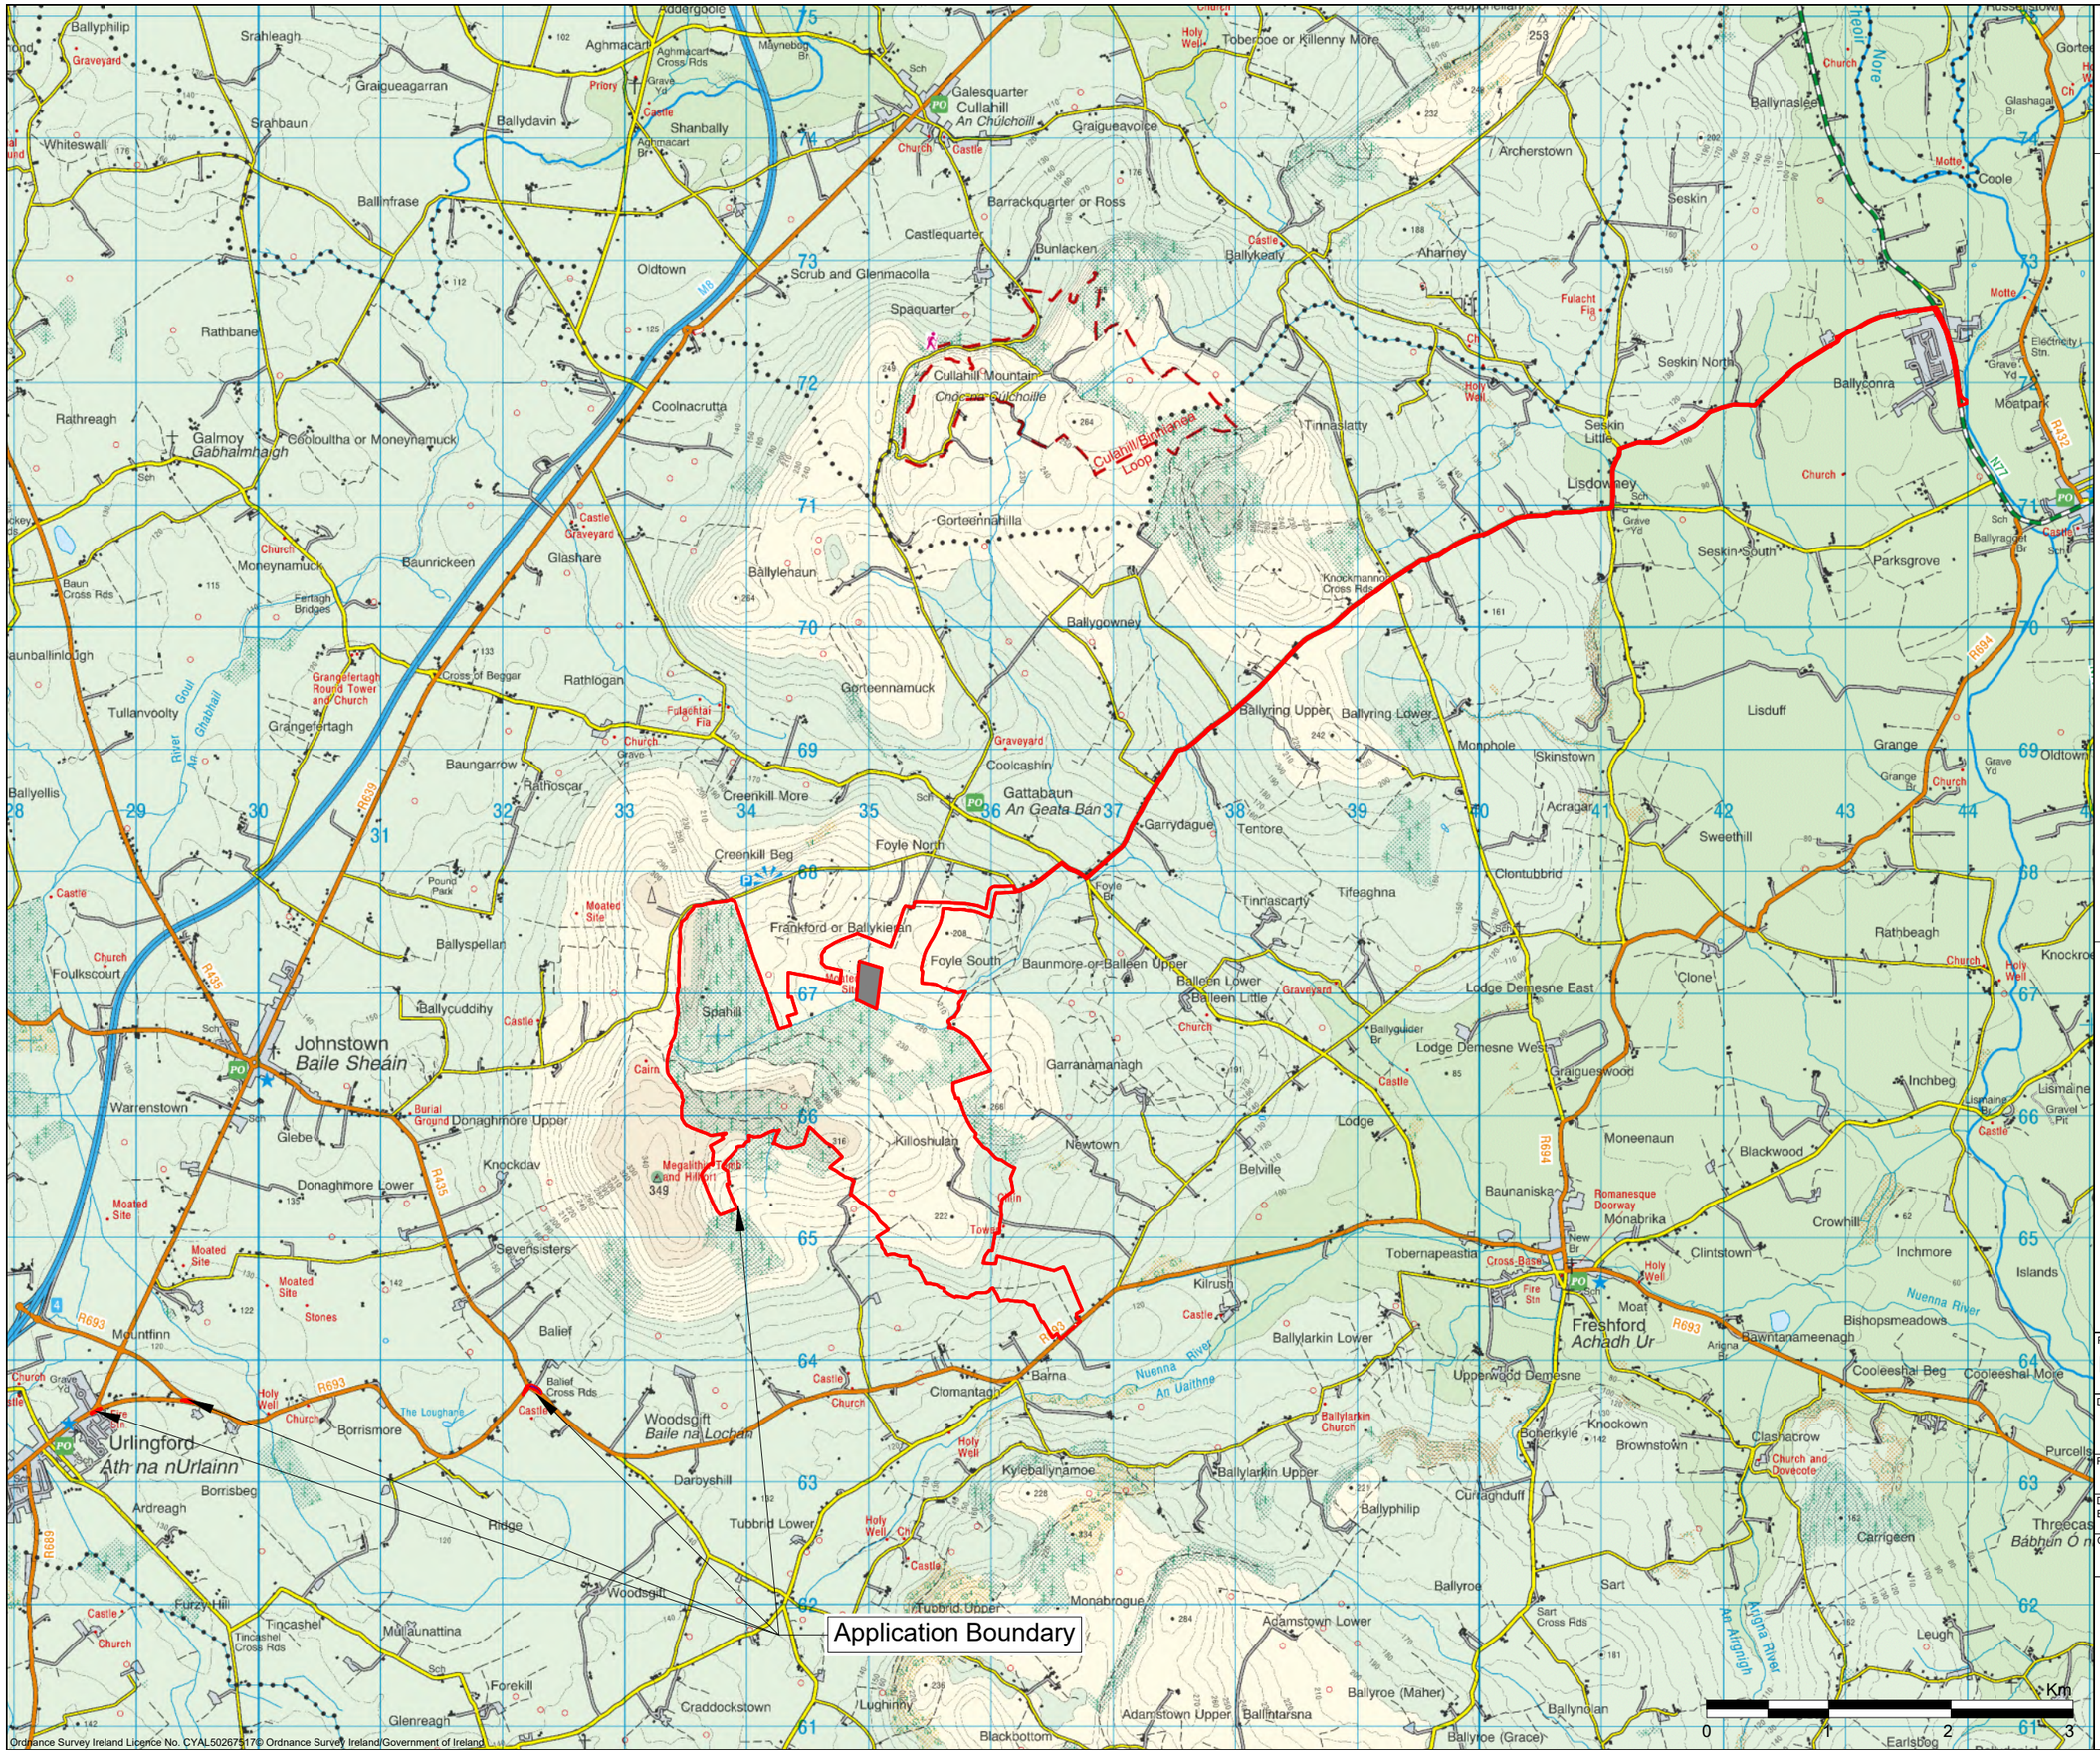

Notes :

1. Drawings issued are for planning application purposes only.
2. Drawings not to be used for construction/contract conditions.
3. Copyright, all rights reserved. No part herewith may be copied or reproduced partially or wholly in any form whatsoever without the prior notice of the copyright owner McCarthy Keville O'Sullivan.
4. Do not scale off this drawing. Figured metric dimensions only should be taken off this drawing.

Drawing Legend

- Planning Application Boundary
- Area Not A Part of Application

SITE LOCATION



SITE LOCATION - N.T.S

PROJECT TITLE:

Killoshulan Wind Farm, Co.Kilkenny

DRAWING TITLE:

Location Context Map


PROJECT No.:	DRAWING No.:	SCALE:
260172	260172-01	1:50,000 @ A3

DRAWN BY:	CHECKED BY:	DATE:	REVISION.:
KD	FR	28.10.2026	P01

OS SHEET No.: OS2214,OS2216,OS2414,OS2416

MKO

Email: info@www.mkoireland.ie /Website: www.mkoireland.ie

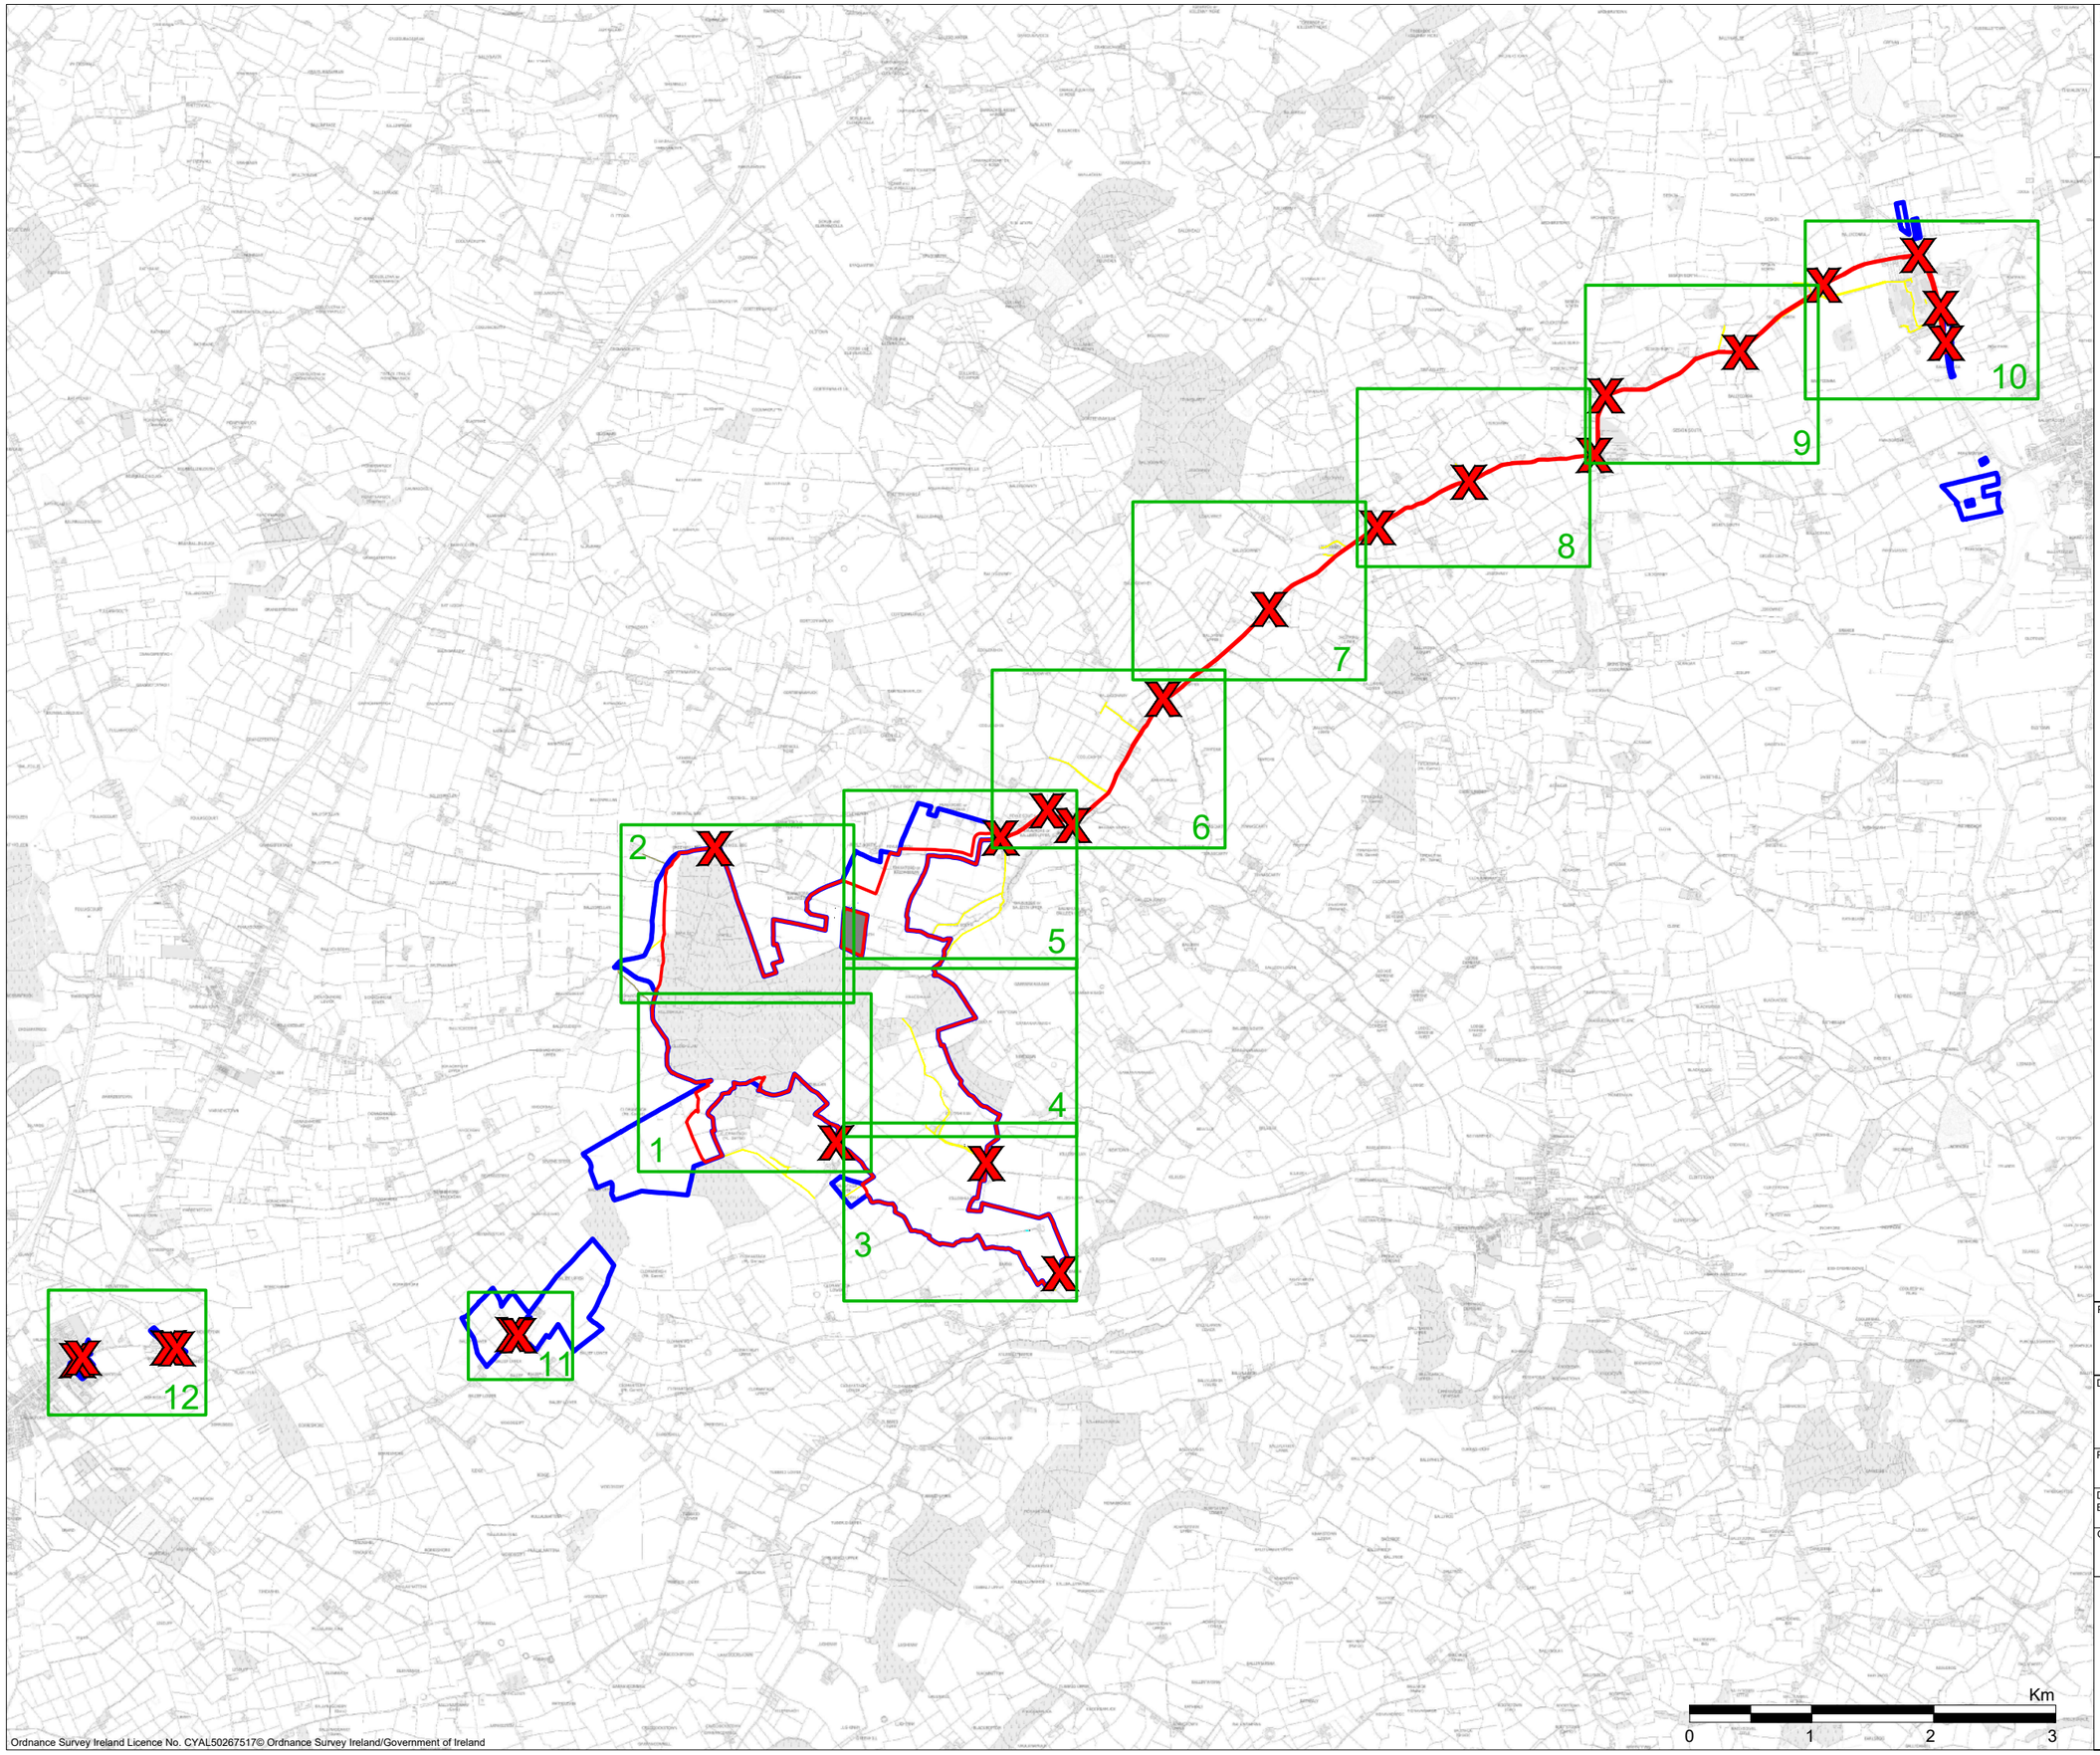

Notes :

1. Drawings issued are for planning application purposes only.
2. Drawings not to be used for construction/contract conditions.
3. Copyright, all rights reserved. No part herewith may be copied or reproduced partially or wholly in any form whatsoever without the prior notice of the copyright owner McCarthy Keville O'Sullivan.
4. Do not scale off this drawing. Figured metric dimensions only should be taken off this drawing.

Drawing Legend

- Site Notice
- Wayleaves
- Land Owners Boundary
- Planning Application Boundary
- Area Not A Part of Application

PROJECT TITLE:
Killoshulan Wind Farm, Co.Kilkenny

DRAWING TITLE:
Site Location Key Map


PROJECT No.:	DRAWING No.:	SCALE:
260172	260172-02	1:50,000 @ A3

DRAWN BY:	CHECKED BY:	DATE:	REVISION.:
KD	FR	28.10.2026	P01

OS SHEET No.:
4404 4405 4406 4407 4408 4462 4463 4464 4465 4466 4521 4522 4523 4524 4525 4581 4582 4583 4584 4585 4640 4641 4642 4643 4644

Email: info@www.mkoireland.ie/Website: www.mkoireland.ie

Ordnance Survey Ireland Licence No. CYAL50267517© Ordnance Survey Ireland/Government of Ireland

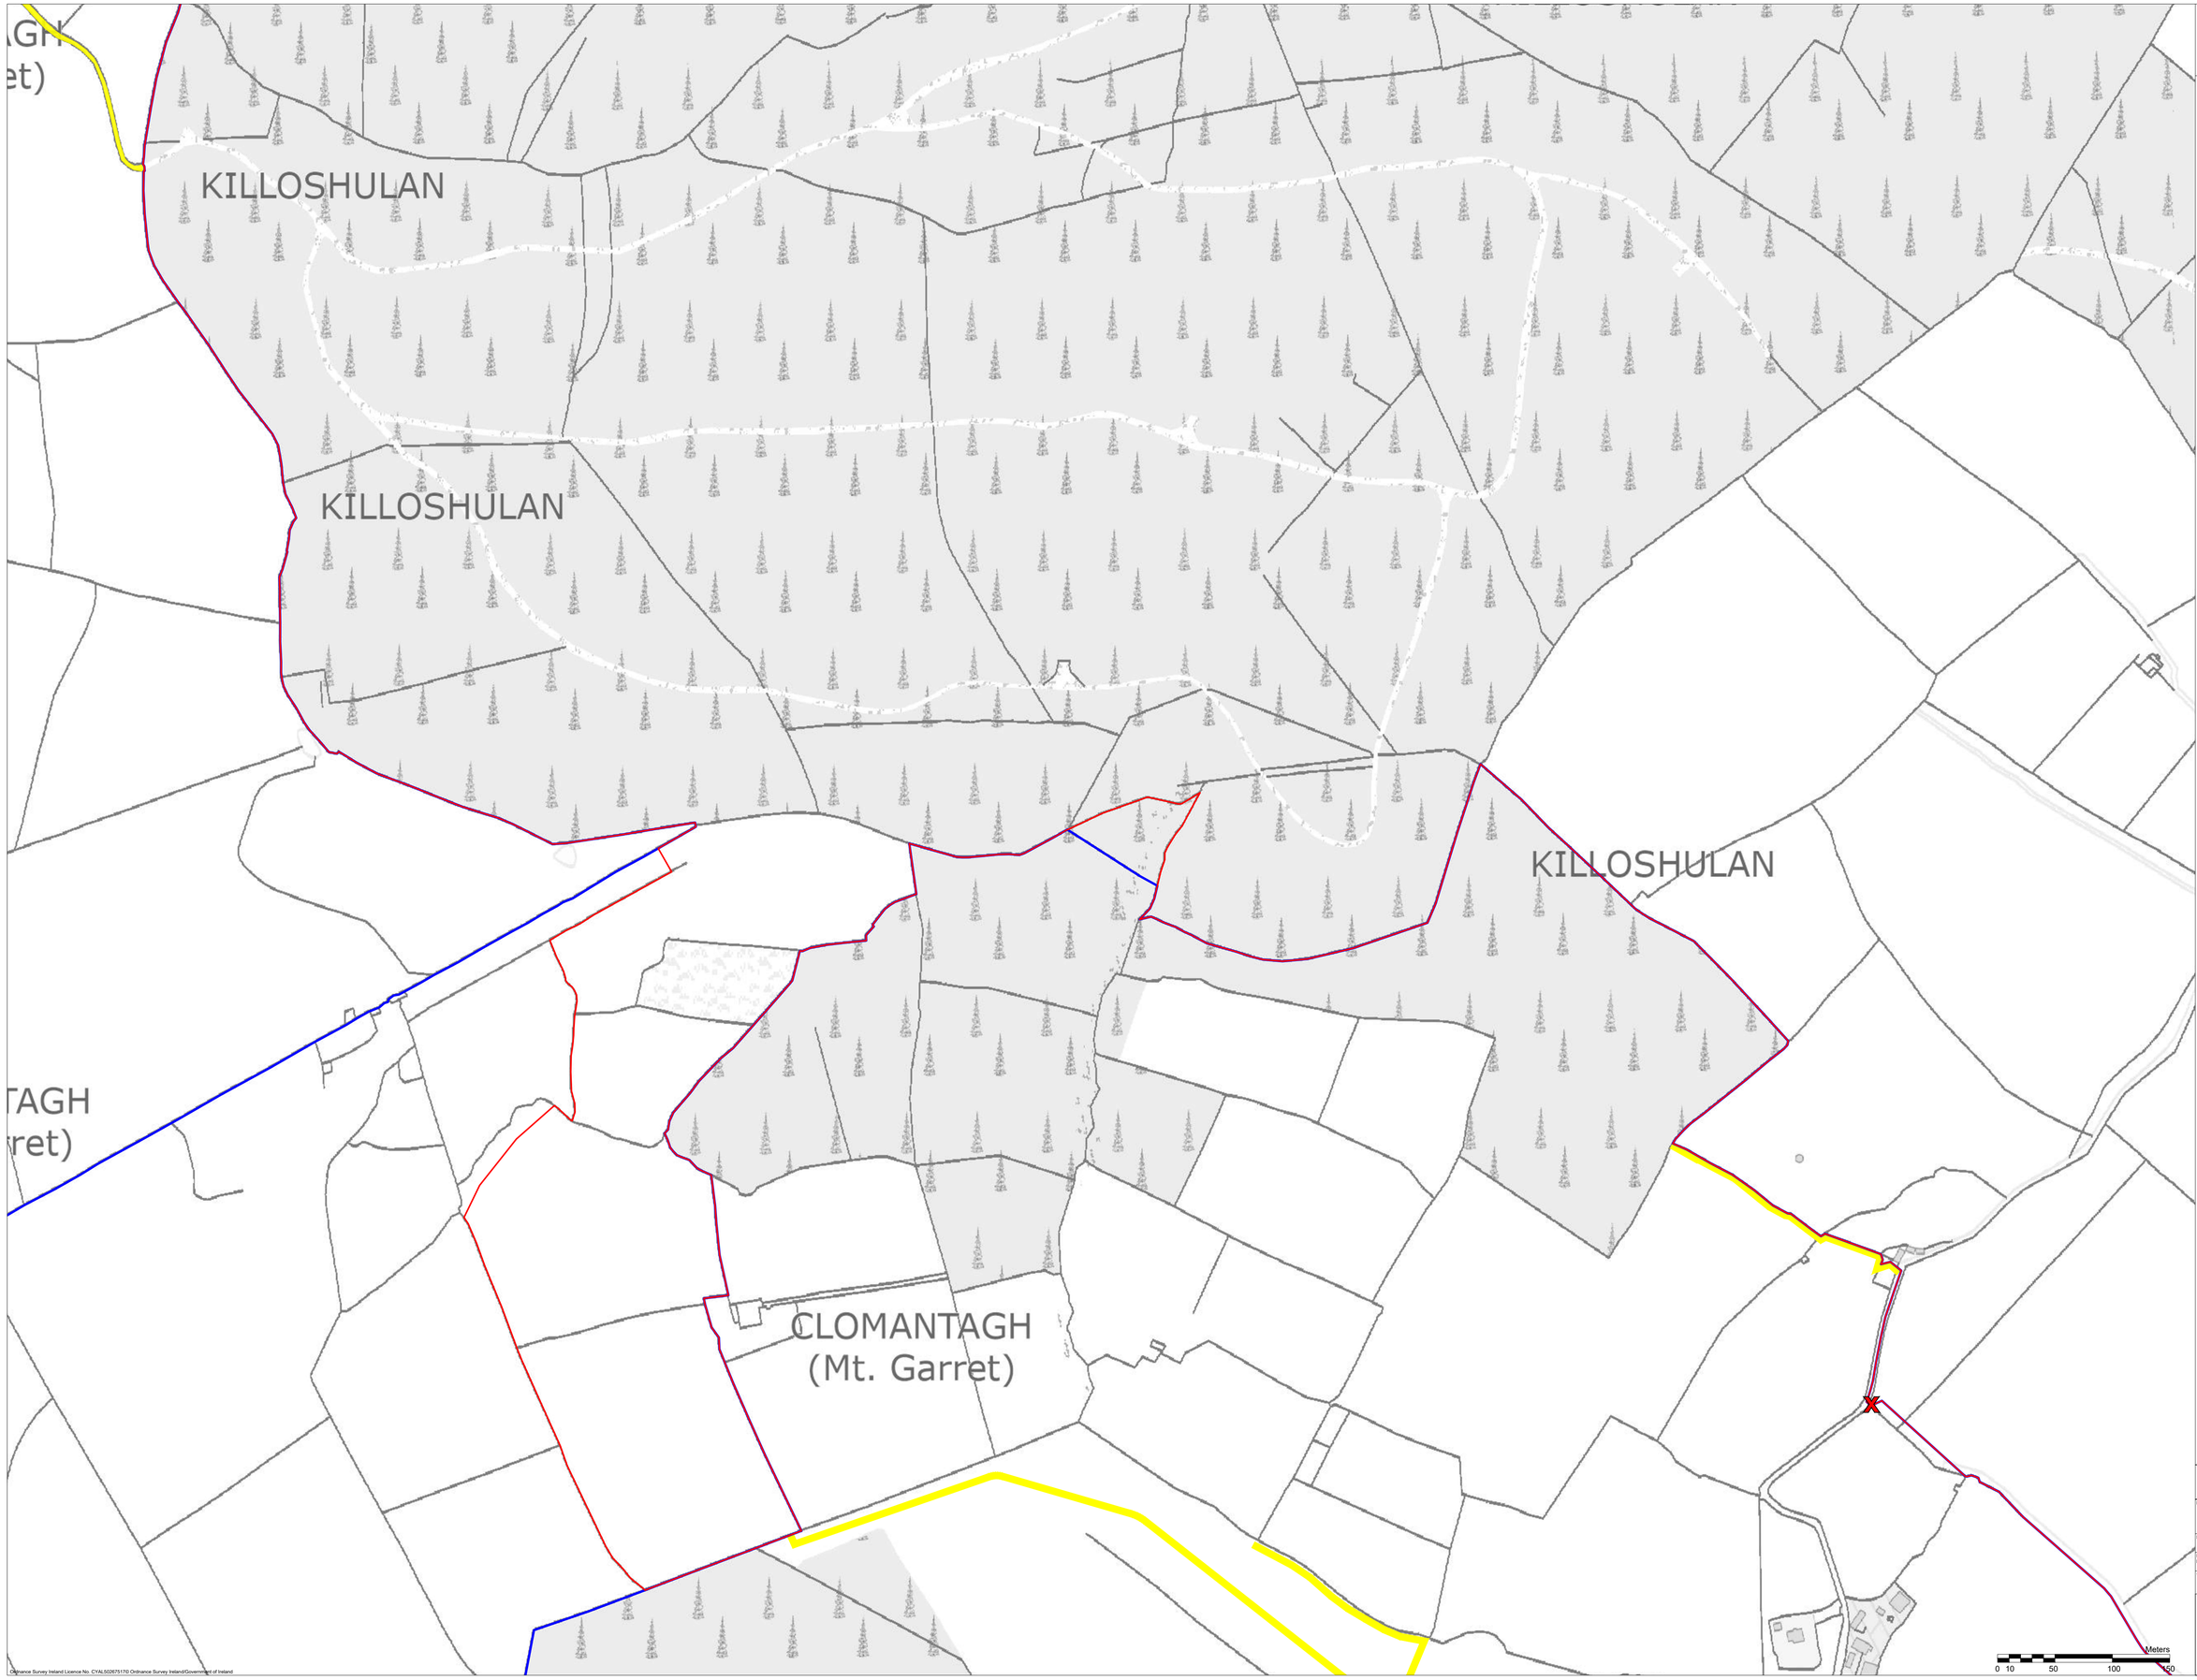

Notes :

1. Drawings issued are for planning application purposes only.
2. Drawings not to be used for construction/contract conditions.
3. Copyright, all rights reserved. No part herewith may be copied or reproduced partially or wholly in any form whatsoever without the prior notice of the copyright owner McCarthy Keville O'Sullivan.
4. Do not scale off this drawing. Figured metric dimensions only should be taken off this drawing.

Drawing Legend

- Site Notice
- Wayleaves
- Land Owners Boundary
- Planning Application Boundary

N

PROJECT TITLE:
Killoshulan Wind Farm, Co.Kilkenny

DRAWING TITLE:
Site Location Map Sheet 1 of 12

PROJECT No.	DRAWING No.	SCALE
260172	260172-02.1	1:2,500 @ A1


DRAWN BY:	CHECKED BY:	DATE:	REVISION:
KD	FR	28.10.2026	P01

OS SHEET No.
4404, 4405, 4406, 4407, 4408, 4462, 4463, 4464, 4465, 4466, 4521, 4522, 4523, 4524, 4525, 4581, 4582, 4583, 4584, 4585, 4640, 4641, 4642, 4643, 4644

MKO

Email: info@www.mkoireland.ie/Website: www.mkoireland.ie

Ordnance Survey Ireland Licence No. CYAL50267517© Ordnance Survey Ireland/Government of Ireland

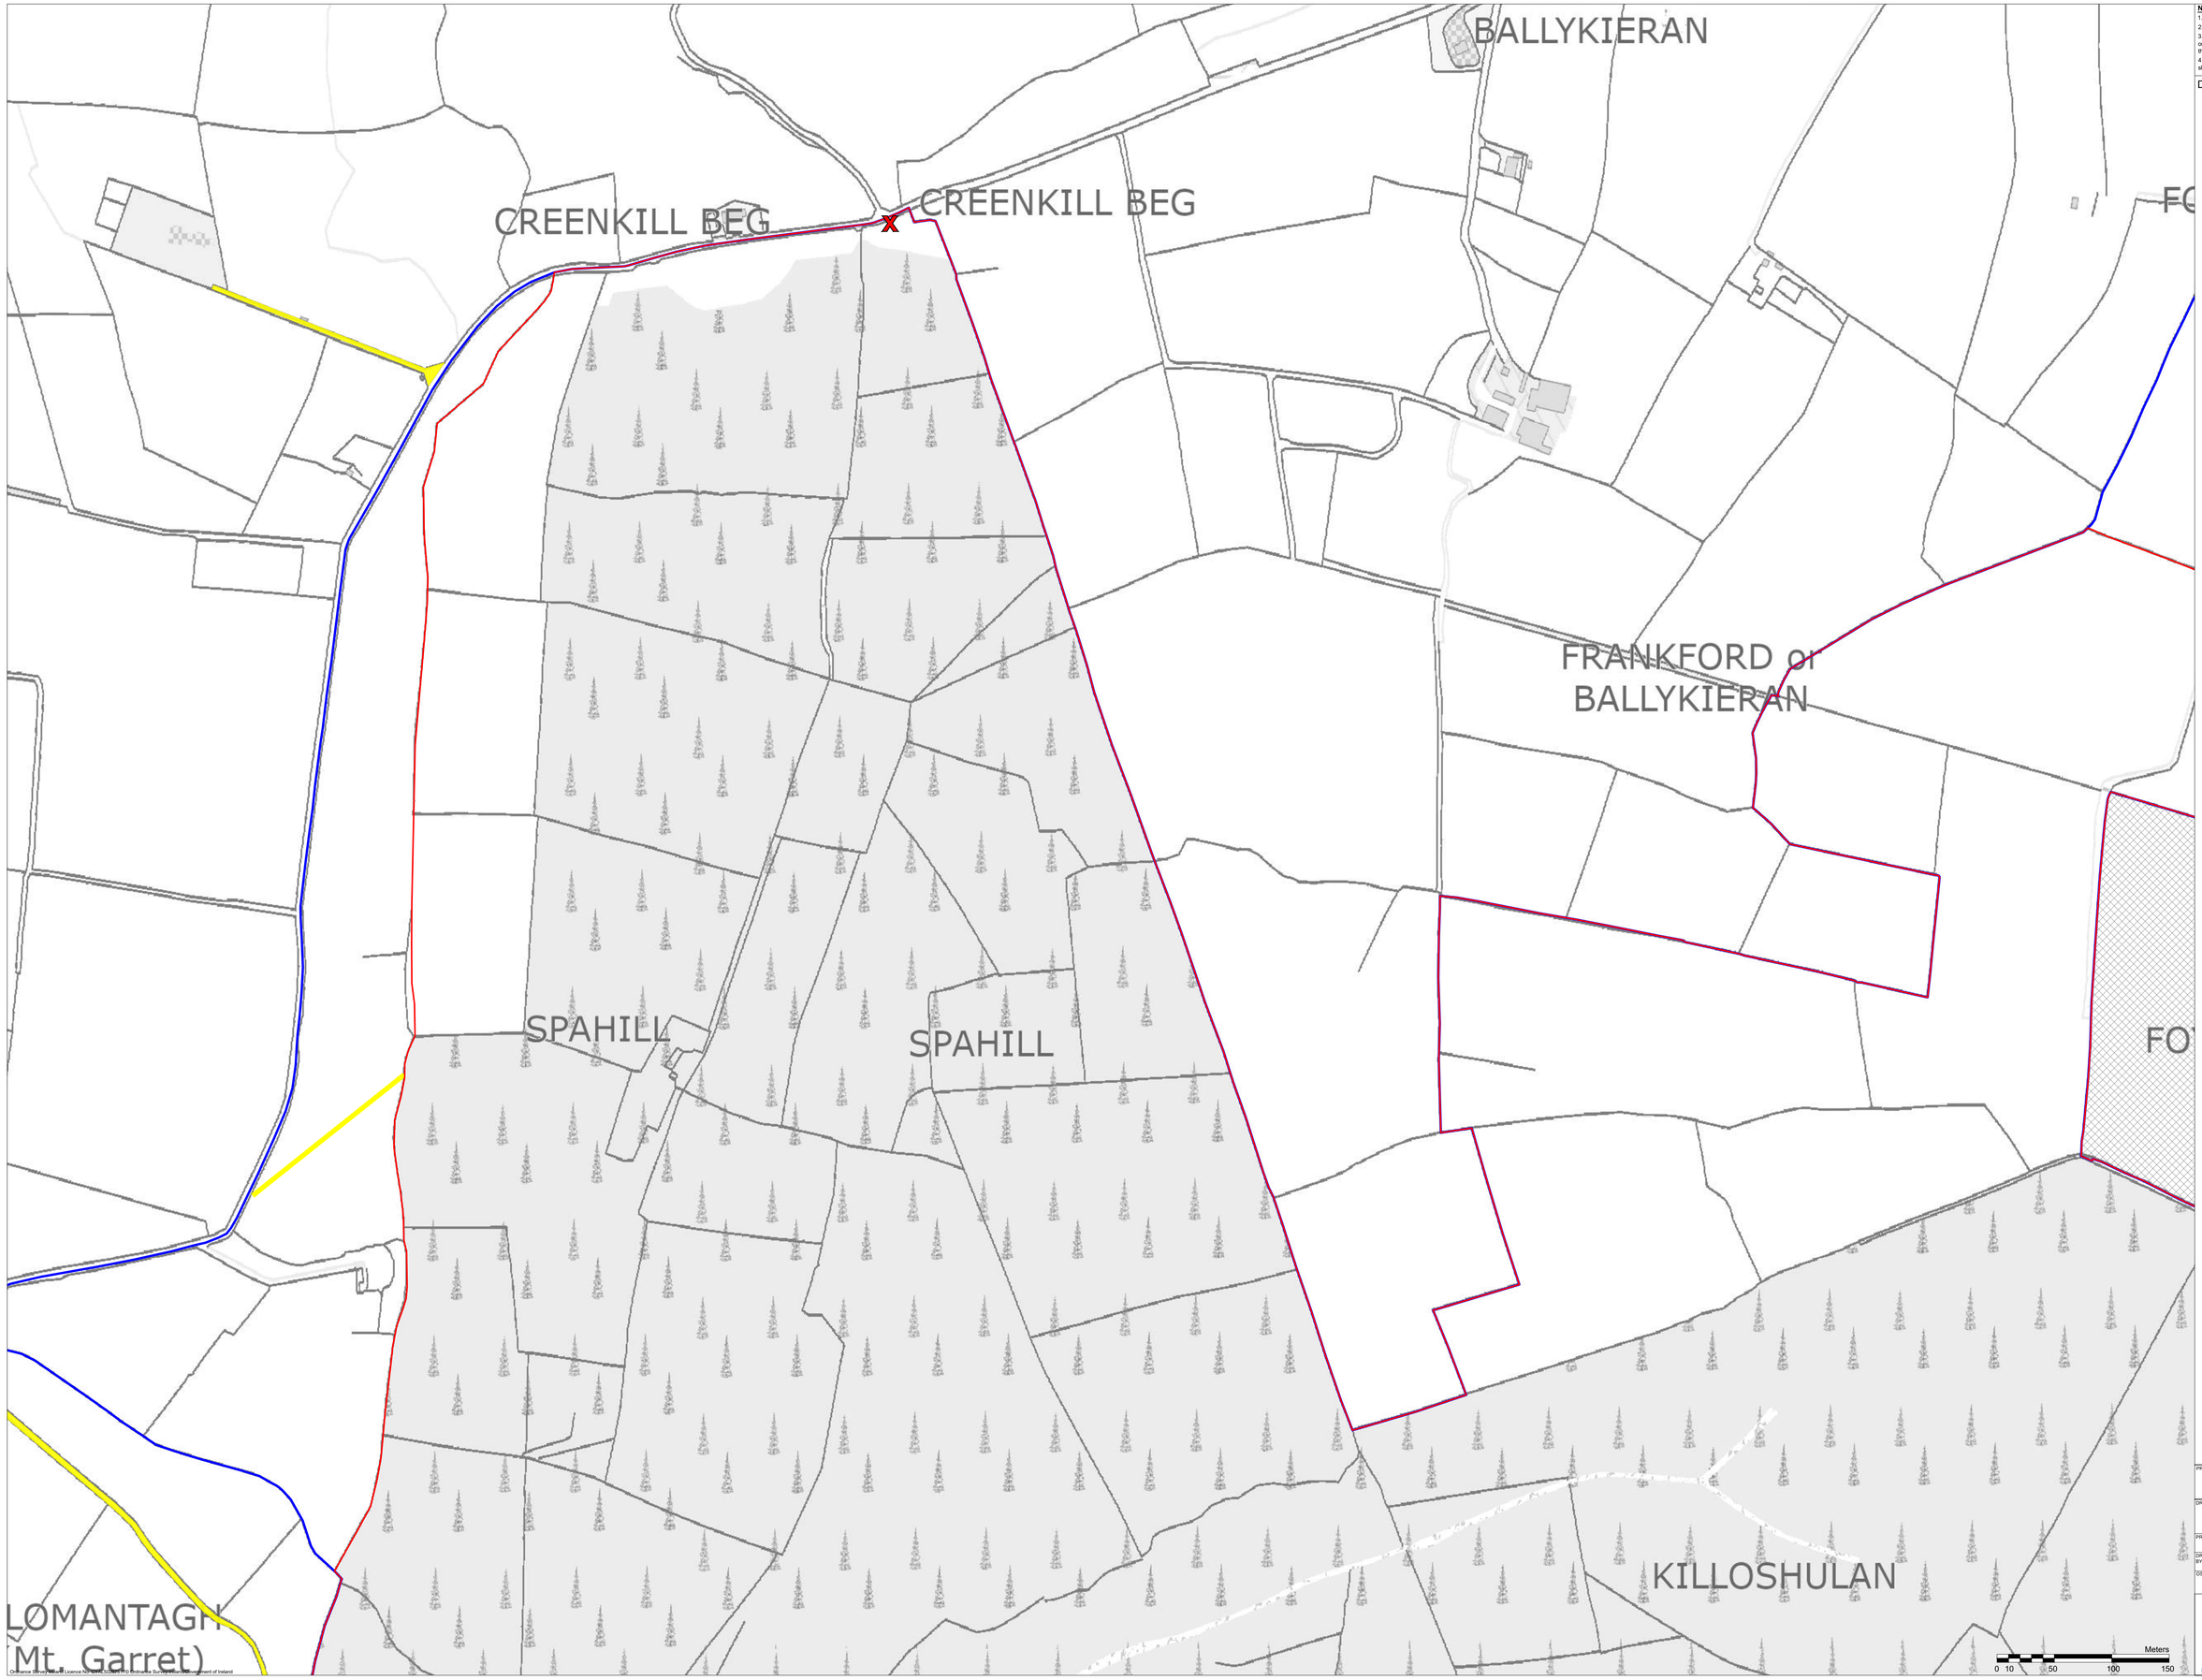

Notes :

1. Drawings issued are for planning application purposes only.
2. Drawings not to be used for construction/contract conditions.
3. Copyright, all rights reserved. No part herewith may be copied or reproduced partially or wholly in any form whatsoever without the prior notice of the copyright owner McCarthy Keville O'Sullivan.
4. Do not scale off this drawing. Figured metric dimensions only should be taken off this drawing.

Drawing Legend

- Site Notice
- Wayleaves
- Land Owners Boundary
- Planning Application Boundary
- Area Not A Part of Application

PROJECT TITLE:
Killoshulan Wind Farm, Co.Kilkenny

DRAWING TITLE:
Site Location Map Sheet 2 of 12

PROJECT No.	DRAWING No.	SCALE
260172	260172-02.2	1:2,500 @ A1

DRAWN BY:	CHECKED BY:	DATE	REVISION
KD	FR	28.10.2026	P01

OS SHEETS No. 4404, 4405, 4406, 4407, 4408, 4462, 4463, 4464, 4465, 4466, 4521, 4522, 4523, 4524, 4525, 4581, 4582, 4583, 4584, 4585, 4640, 4641, 4642, 4643, 4644

MKO
Email: info@www.mkoireland.ie/Website: www.mkoireland.ie

Ordnance Survey Ireland Licence No. EN0001020 © Ordnance Survey Ireland/Government of Ireland

Notes :

1. Drawings issued are for planning application purposes only.
2. Drawings not to be used for construction/contract conditions.
3. Copyright, all rights reserved. No part herewith may be copied or reproduced partially or wholly in any form whatsoever without the prior notice of the copyright owner McCarthy Keville O'Sullivan.
4. Do not scale off this drawing. Figured metric dimensions only should be taken off this drawing.

Drawing Legend

- Site Notice
- Wayleaves
- Land Owners Boundary
- Planning Application Boundary

KILLOSH

ANTAGH
WER

LLOSHULAN

KILLOSHULAN

KILLOSHU

BARNA

BAR

AGH

N

Meters
0 10 50 100 150

PROJECT TITLE:
Killoshulan Wind Farm, Co.Kilkenny

DRAWING TITLE:
Site Location Map Sheet 3 of 12

PROJECT No.:	DRAWING No.:	SCALE:
260172	260172-02.3	1:2,500 @ A1


DRAWN BY:	CHECKED BY:	DATE:	REVISION:
KD	FR	28.10.2026	P01

OS SHEET No: 4404, 4405, 4406, 4407, 4408, 4462, 4463, 4464, 4465, 4466, 4521, 4522, 4523, 4524, 4525, 4581, 4582, 4583, 4584, 4585, 4640, 4641, 4642, 4643, 4644

MKO

Email: info@www.mkoireland.ie/Website: www.mkoireland.ie

Ordnance Survey Ireland Licence No. CYAL50267517© Ordnance Survey Ireland/Government of Ireland

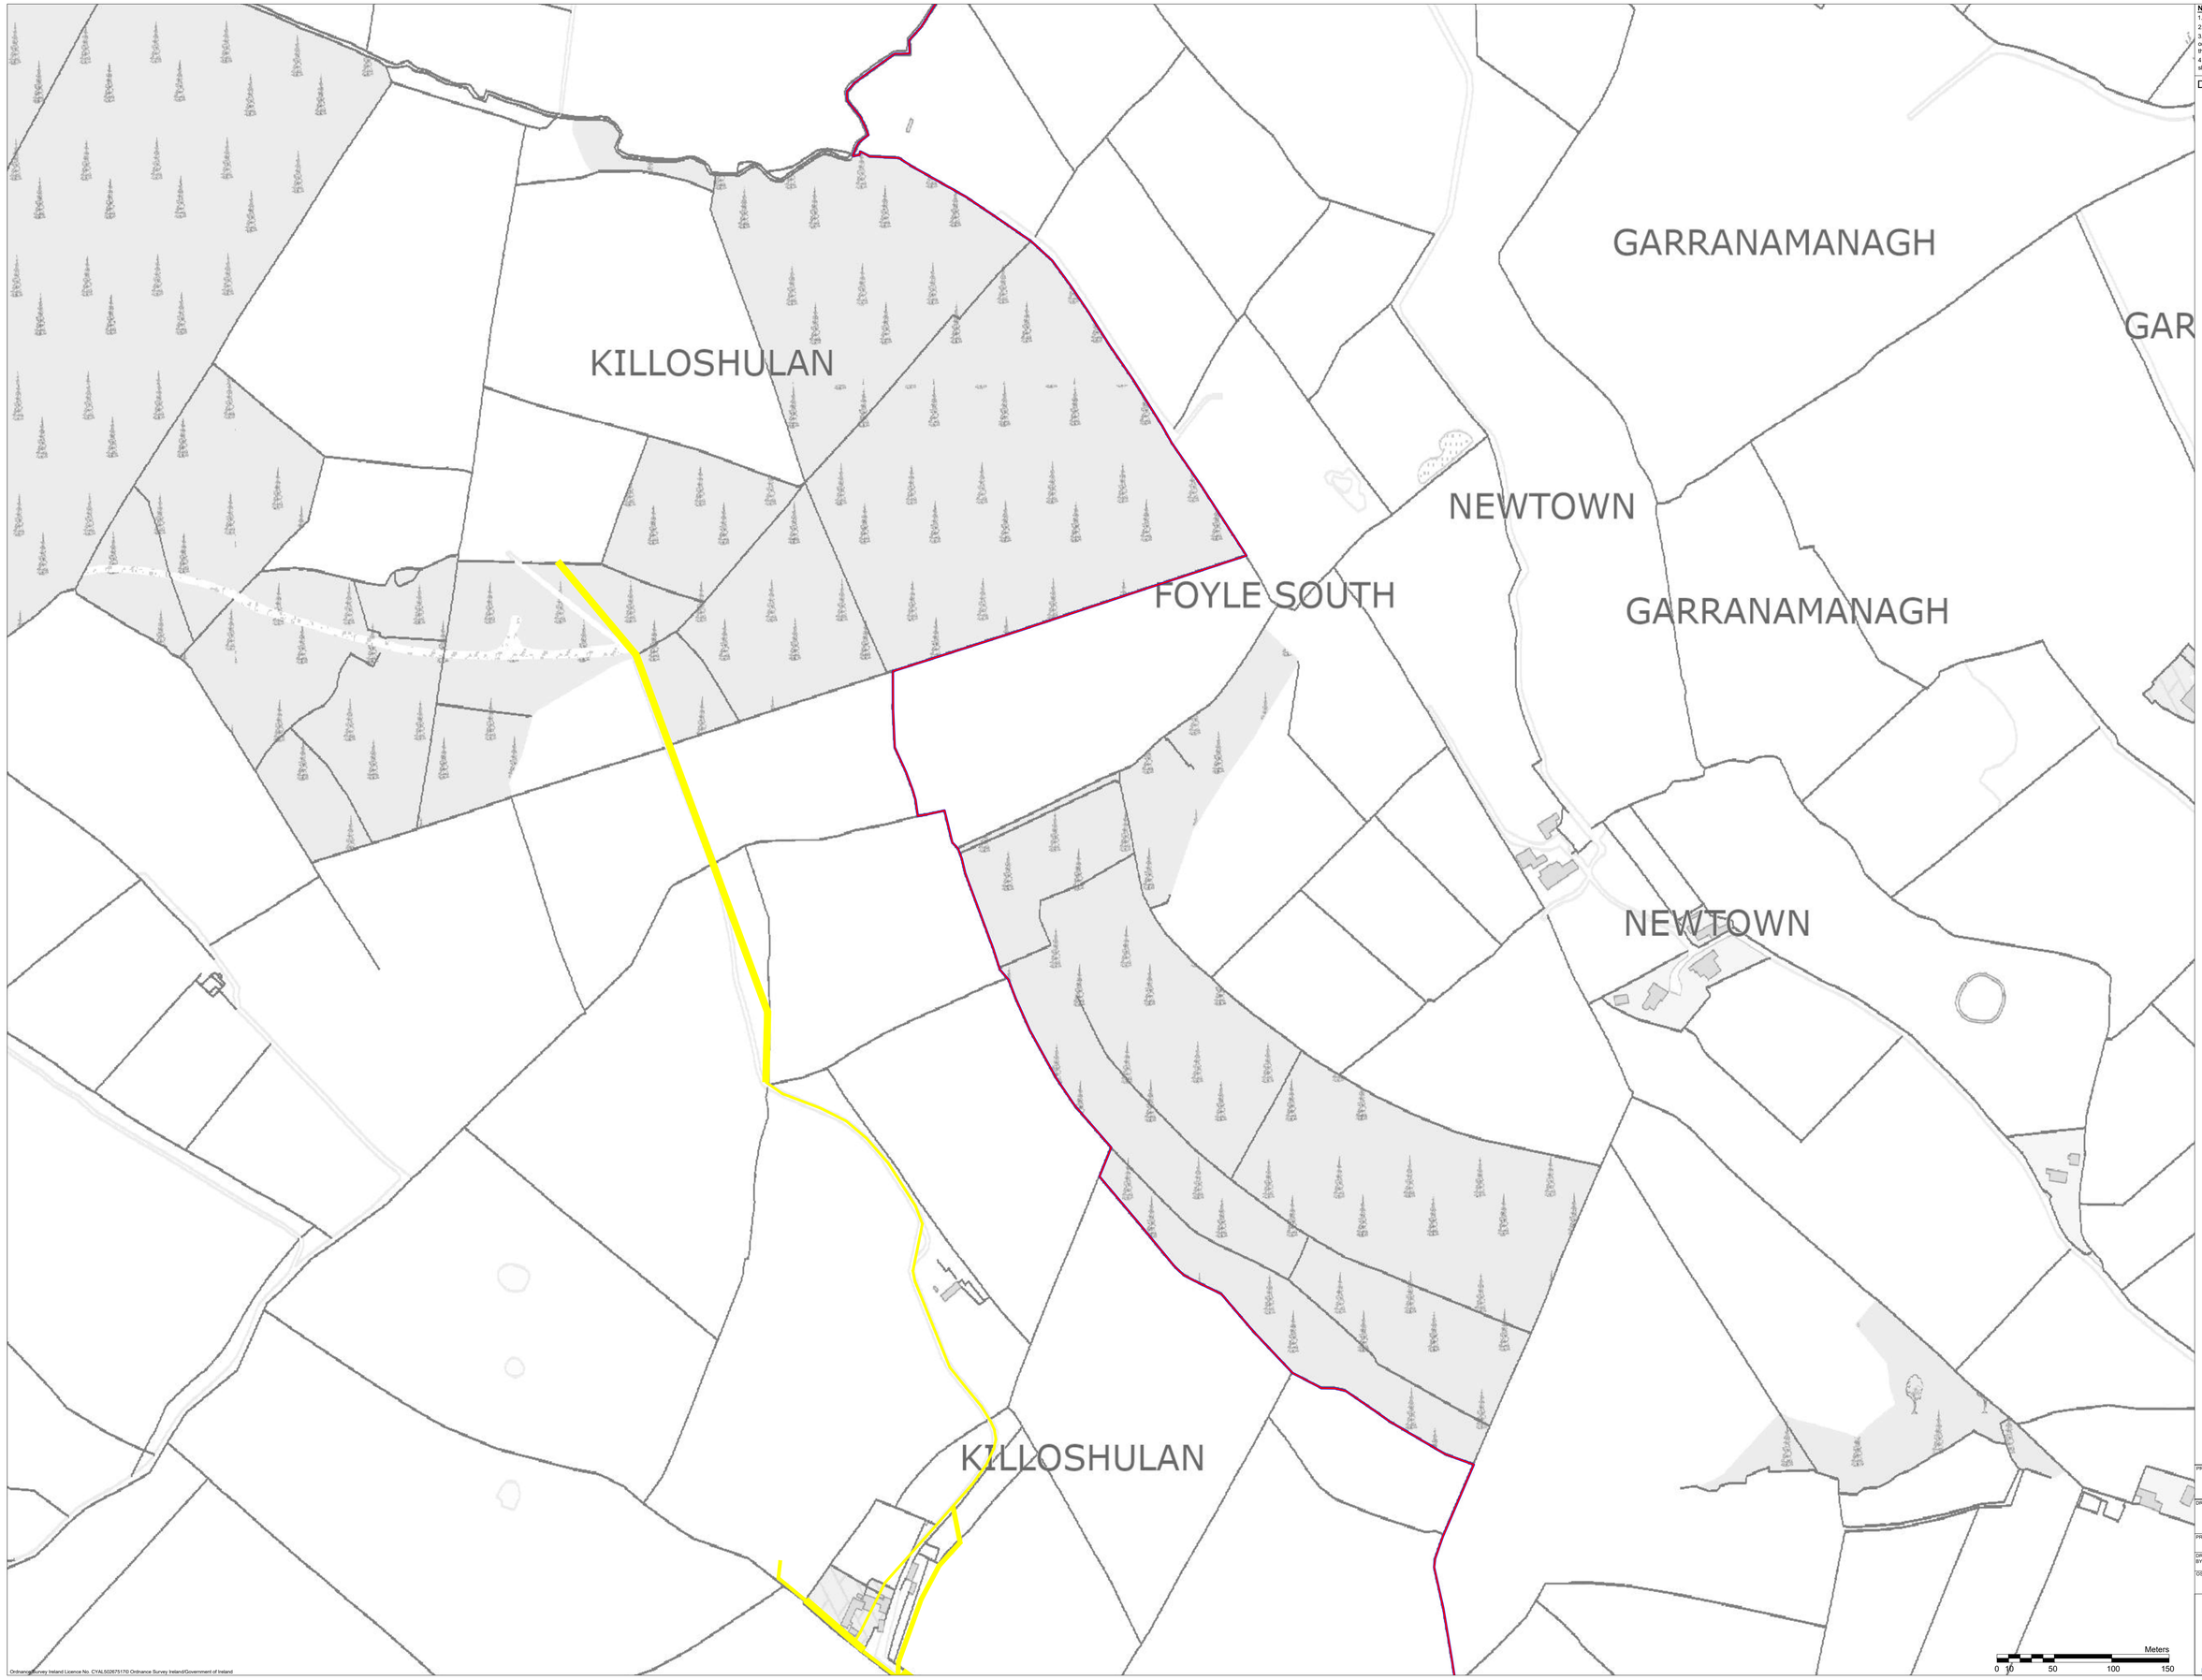

Ordnance Survey Ireland Licence No. CYAL50267517© Ordnance Survey Ireland/Government of Ireland

Notes :

1. Drawings issued are for planning application purposes only.
2. Drawings not to be used for construction/contract conditions.
3. Copyright, all rights reserved. No part herewith may be copied or reproduced partially or wholly in any form whatsoever without the prior notice of the copyright owner McCarthy Keville O'Sullivan.
4. Do not scale off this drawing. Figured metric dimensions only should be taken off this drawing.

Drawing Legend

- Wayleaves
- Land Owners Boundary
- Planning Application Boundary

N

PROJECT TITLE:
Killoshulan Wind Farm, Co.Kilkenny

DRAWING TITLE:
Site Location Map Sheet 4 of 12

PROJECT No.	DRAWING No.	SCALE
260172	260172-02.4	1:2,500 @ A1

DRAWN BY:	CHECKED BY:	DATE:	REVISION:
KD	FR	28.10.2026	P01

OS SHEET No:
4404, 4405, 4406, 4407, 4408, 4462, 4463, 4464, 4465, 4466, 4521, 4522, 4523, 4524, 4525, 4581, 4582, 4583, 4584, 4585, 4640, 4641, 4642, 4643, 4644

MKO
Email: info@www.mkoireland.ie/Website: www.mkoireland.ie

FRANKFORD or BALLYKIERAN

FOYLE NORTH

FOYLE NORTH

FOYLE NORTH

FRANKFORD or BALLYKIERAN

FOYLE SOUTH

FOYLE SOUTH

FOYLE SOUTH

BAUNMORE or BALLEEN UPPER

BAUNMORE or BALLEEN UPPER

BAUNMORE BALLEEN UP

BAUNMOR BALLEEN U

Ordinance Survey Ireland Licence No. CYAL50057517© Ordinance Survey Ireland/Government of Ireland

Notes :

1. Drawings issued are for planning application purposes only.
2. Drawings not to be used for construction/contract conditions.
3. Copyright, all rights reserved. No part herewith may be copied or reproduced partially or wholly in any form whatsoever without the prior notice of the copyright owner McCarthy Keville O'Sullivan.
4. Do not scale off this drawing. Figured metric dimensions only should be taken off this drawing.

Drawing Legend

- Site Notice
- Wayleaves
- Land Owners Boundary
- Planning Application Boundary
- Area Not A Part of Application

N

Meters

0 10 50 100 150

PROJECT TITLE:
Killoshulan Wind Farm, Co.Kilkenny


DRAWING TITLE:
Site Location Map Sheet 5 of 12

PROJECT No:	DRAWING No:	SCALE:
260172	260172-02.5	1:2,500 @ A1

DRAWN BY:	CHECKED BY:	DATE:	REVISION:
KD	FR	28.10.2026	KD

OS SHEET No:
4404, 4405, 4406, 4407, 4408, 4462, 4463, 4464, 4465, 4466, 4521, 4522, 4523, 4524, 4525, 4581, 4582, 4583, 4584, 4585, 4642, 4641, 4642, 4643, 4644

MKO
Email: info@www.mkoireland.ie/Website: www.mkoireland.ie

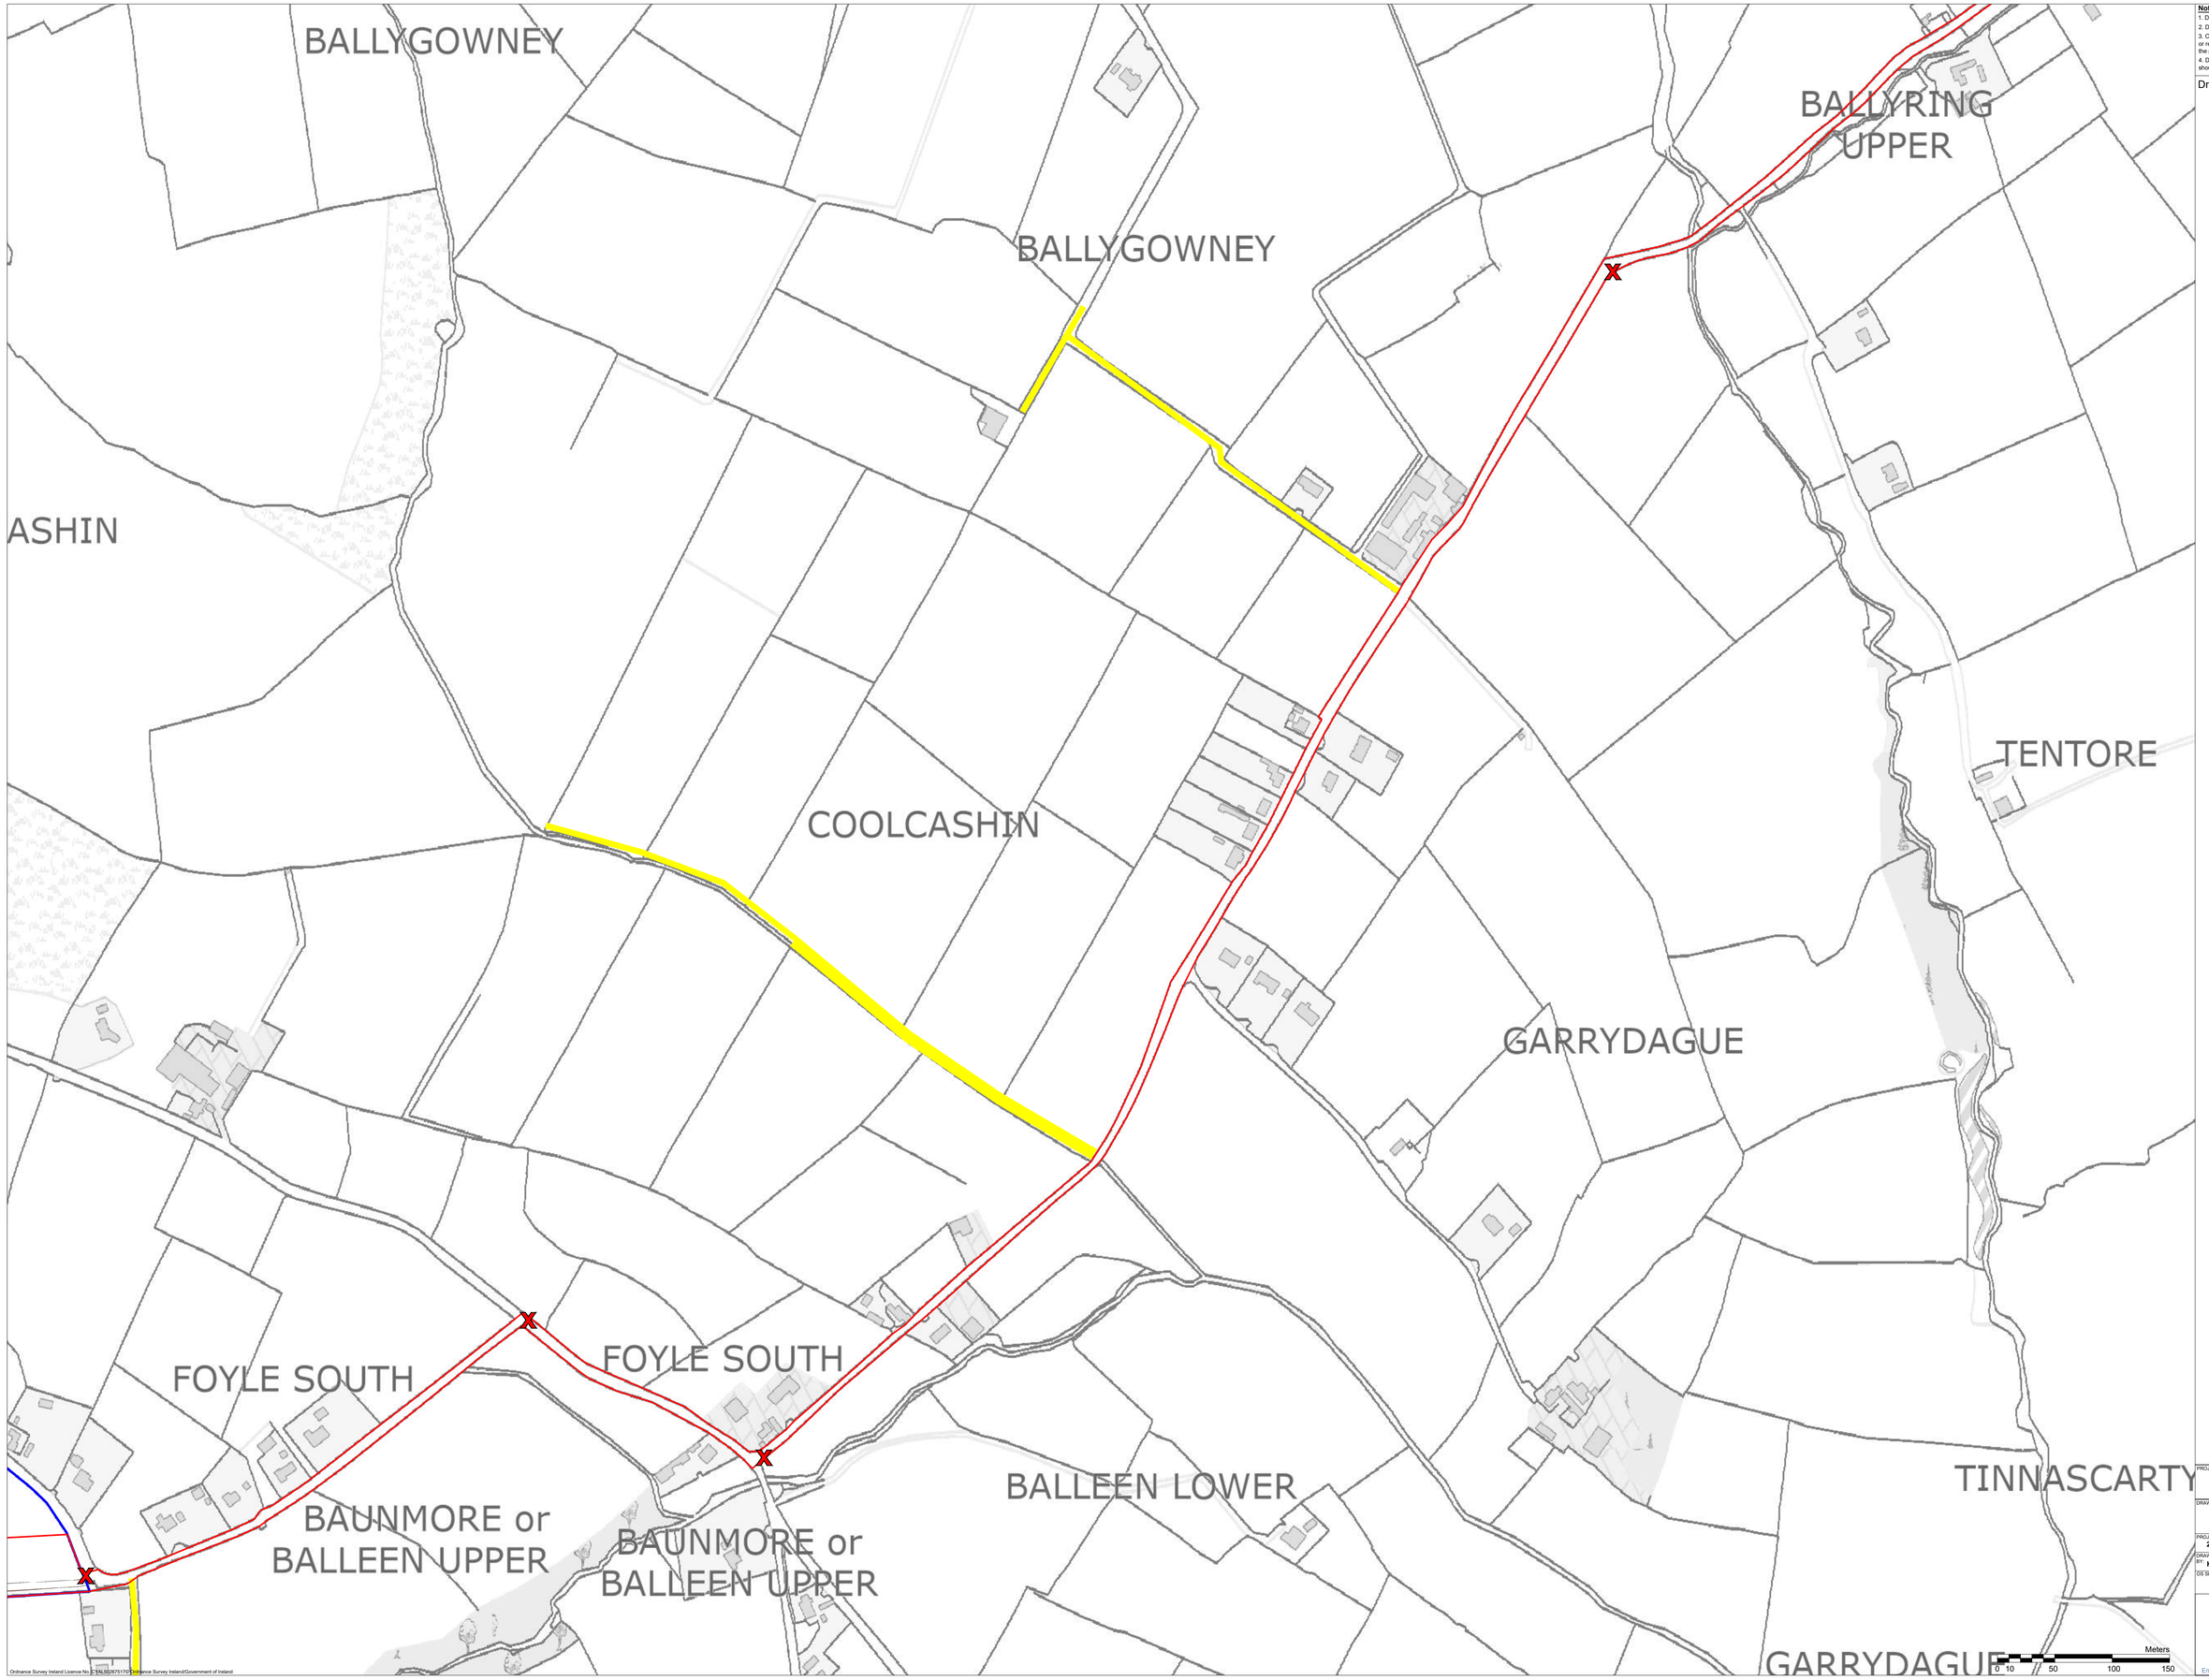

Notes :

1. Drawings issued are for planning application purposes only.
2. Drawings not to be used for construction/contract conditions.
3. Copyright, all rights reserved. No part herewith may be copied or reproduced partially or wholly in any form whatsoever without the prior notice of the copyright owner McCarthy Keville O'Sullivan.
4. Do not scale off this drawing. Figured metric dimensions only should be taken off this drawing.

Drawing Legend

- Site Notice
- Wayleaves
- Land Owners Boundary
- Planning Application Boundary

Ordnance Survey Ireland Licence No. CYAL50257170 © Ordnance Survey Ireland/Government of Ireland

PROJECT TITLE:
Killoshulan Wind Farm, Co.Kilkenny


DRAWING TITLE:
Site Location Map Sheet 6 of 12

PROJECT No.	DRAWING No.	SCALE
260172	260172-02.6	1:2,500 @ A1

DRAWN BY:	CHECKED BY:	DATE:	REVISION:
KD	FR	28.10.2026	P01

OS SHEET No.
4404, 4405, 4406, 4407, 4408, 4462, 4463, 4464, 4465, 4466, 4521, 4522, 4523, 4524, 4525, 4581, 4582, 4583, 4584, 4585, 4640, 4641, 4642, 4643, 4644

MKO
Email: info@www.mkoireland.ie/Website: www.mkoireland.ie

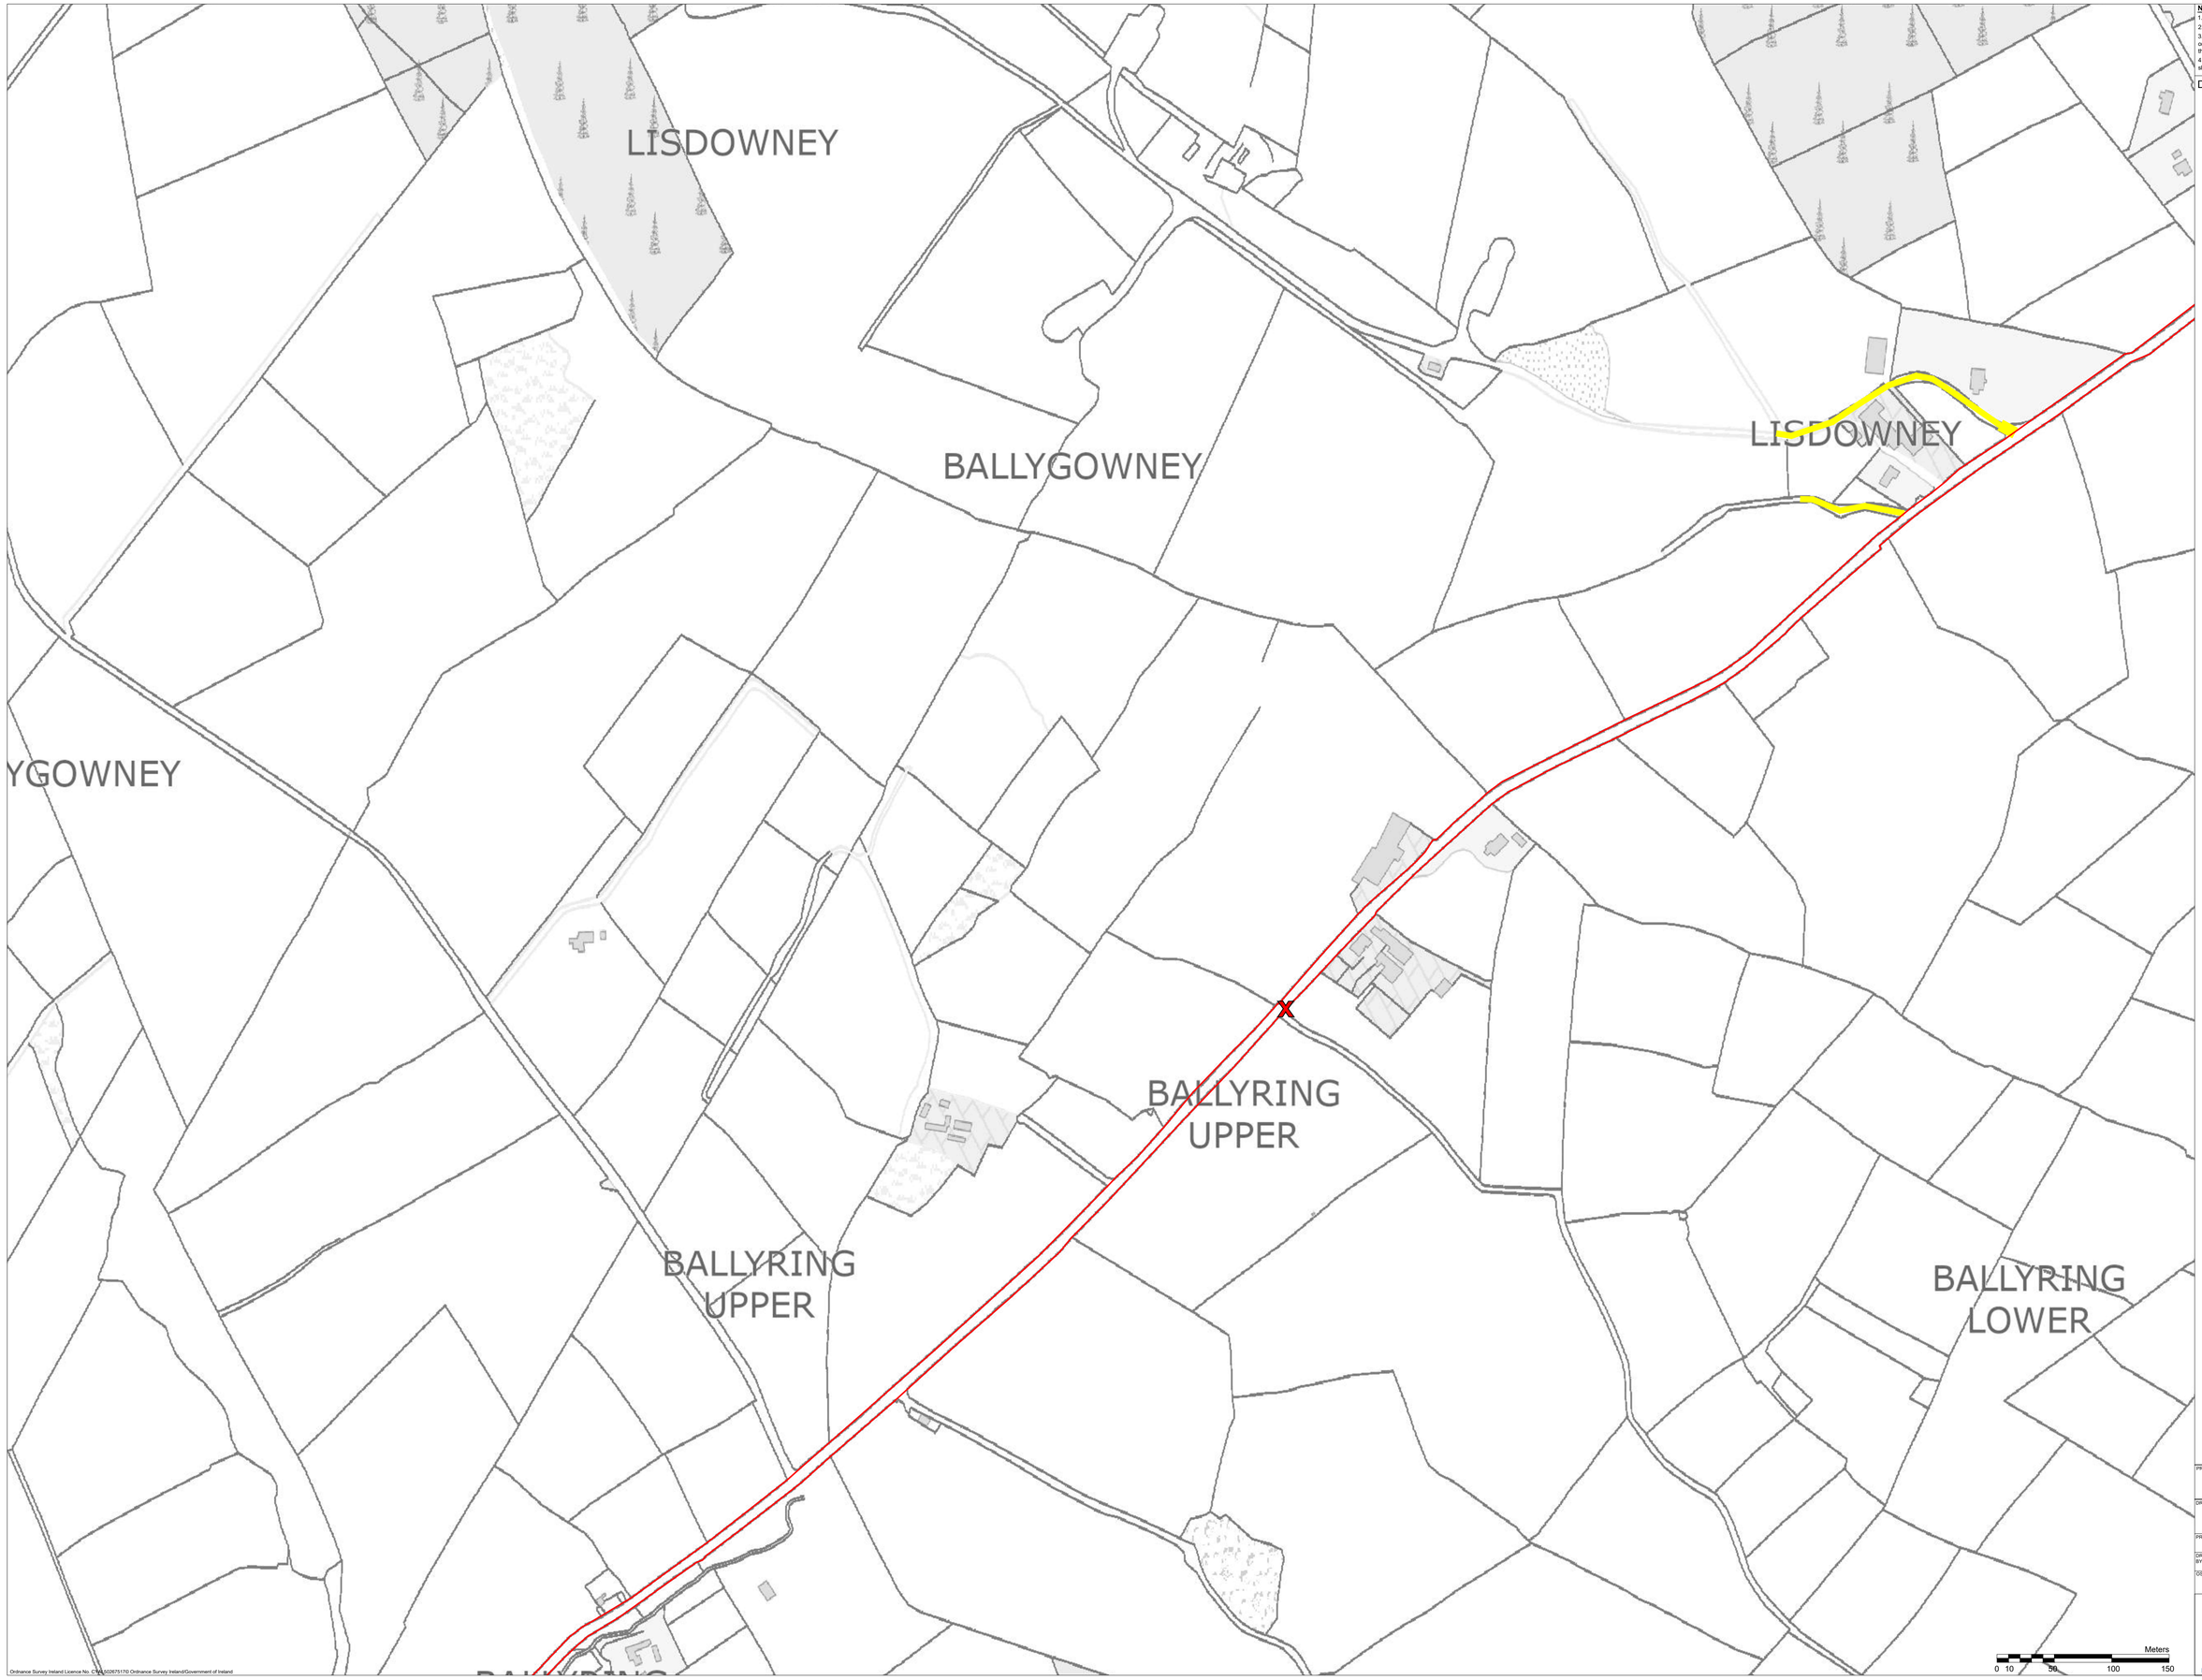

Ordnance Survey Ireland Licence No. CYAL50267517© Ordnance Survey Ireland/Government of Ireland

Notes :

1. Drawings issued are for planning application purposes only.
2. Drawings not to be used for construction/contract conditions.
3. Copyright, all rights reserved. No part herewith may be copied or reproduced partially or wholly in any form whatsoever without the prior notice of the copyright owner McCarthy Keville O'Sullivan.
4. Do not scale off this drawing. Figured metric dimensions only should be taken off this drawing.

Drawing Legend

- Site Notice
- Wayleaves
- Planning Application Boundary

N

PROJECT TITLE:
Killoshulan Wind Farm, Co.Kilkenny

DRAWING TITLE:
Site Location Map Sheet 7 of 12

PROJECT No.	DRAWING No.	SCALE
260172	260172-02.7	1:2,500 @ A1

DRAWN BY:	CHECKED BY:	DATE:	REVISION:
KD	FR	28.10.2026	P01

OS SHEETS No. 4404, 4405, 4406, 4407, 4408, 4462, 4463, 4464, 4465, 4466, 4521, 4522, 4523, 4524, 4525, 4581, 4582, 4583, 4584, 4585, 4640, 4641, 4642, 4643, 4644

MKO
Email: info@www.mkoireland.ie/Website: www.mkoireland.ie



Notes :

1. Drawings issued are for planning application purposes only.
2. Drawings not to be used for construction/contract conditions.
3. Copyright, all rights reserved. No part herewith may be copied or reproduced partially or wholly in any form whatsoever without the prior notice of the copyright owner McCarthy Keville O'Sullivan.
4. Do not scale off this drawing. Figured metric dimensions only should be taken off this drawing.

Drawing Legend

- Site Notice
- Wayleaves
- Planning Application Boundary

N

Metres

0 10 50 100 150

PROJECT TITLE:
Killoshulan Wind Farm, Co.Kilkenny

DRAWING TITLE:
Site Location Map Sheet 8 of 12

PROJECT No:	DRAWING No:	SCALE:
260172	260172-02.8	1:2,500 @ A1

DRAWN BY:	CHECKED BY:	DATE:	REVISION:
KD	FR	28.10.2026	KD

OS SHEET No. 4505, 4405, 4406, 4407, 4408, 4462, 4463, 4464, 4465, 4466, 4521, 4522, 4523, 4524, 4525, 4581, 4582, 4583, 4584, 4585, 4640, 4641, 4642, 4643, 4644

MKO

Email: info@www.mkoireland.ie/Website: www.mkoireland.ie

Ordnance Survey Ireland Licence No. CYAL50267517©Ordnance Survey Ireland/Government of Ireland

Notes :

1. Drawings issued are for planning application purposes only.
2. Drawings not to be used for construction/contract conditions.
3. Copyright, all rights reserved. No part herewith may be copied or reproduced partially or wholly in any form whatsoever without the prior notice of the copyright owner McCarthy Keville O'Sullivan.
4. Do not scale off this drawing. Figured metric dimensions only should be taken off this drawing.

Drawing Legend

- Site Notice
- Wayleaves
- Planning Application Boundary

SESKIN NORTH

SESKIN NORTH

ESKIN
ITTLE

BALLYCONRA

BAL

SESKIN SOUTH

LISDOWNEY

SESKIN SOUTH

Ordnance Survey Ireland Licence No. CYAL50265170 Ordnance Survey Ireland/Government of Ireland

Meters
0 10 50 100 150

N

PROJECT TITLE:
Killoshulan Wind Farm, Co.Kilkenny

DRAWING TITLE:
Site Location Map Sheet 9 of 12

PROJECT No:	DRAWING No:	SCALE:
260172	260172-02.9	1:2,500 @ A1
DRAWN BY: KD / CHECKED BY: FR	DATE: 28.10.2026	REVISION: P01

OS SHEET No: 4404, 4405, 4406, 4407, 4408, 4462, 4463, 4464, 4465, 4466, 4521, 4522, 4523, 4524, 4525, 4581, 4582, 4583, 4584, 4585, 4640, 4641, 4642, 4643, 4644

Email: info@www.mkoireland.ie/Website: www.mkoireland.ie

Notes :

1. Drawings issued are for planning application purposes only.
2. Drawings not to be used for construction/contract conditions.
3. Copyright, all rights reserved. No part herewith may be copied or reproduced partially or wholly in any form whatsoever without the prior notice of the copyright owner McCarthy Keville O'Sullivan.
4. Do not scale off this drawing. Figured metric dimensions only should be taken off this drawing.

Drawing Legend

- Site Notice
- Wayleaves
- Land Owners Boundary
- Planning Application Boundary

BALLYCONRA

BALLYCONRA

MOATPARK

MOATPARK

BALLYCONRA

BALLYCONRA

N

Meters

0 10 50 100 150

PROJECT TITLE:
Killoshulan Wind Farm, Co.Kilkenny

DRAWING TITLE:
Site Location Map Sheet 10 of 12

PROJECT No.:	DRAWING No.:	SCALE:
260172	260172-02.10	1:2,500 @ A1

DRAWN BY:	CHECKED BY:	DATE:	REVISION:
KD	FR	28.10.2026	P01

OS SHEETS No.: 4404, 4405, 4406, 4407, 4408, 4462, 4463, 4464, 4465, 4466, 4521, 4522, 4523, 4524, 4525, 4581, 4582, 4583, 4584, 4585, 4640, 4641, 4642, 4643, 4644

MKO

Email: info@www.mkoireland.ie/Website: www.mkoireland.ie

Ordnance Survey Ireland Licence No. CYAL50267517© Ordnance Survey Ireland/Government of Ireland

Notes :

1. Drawings issued are for planning application purposes only.
2. Drawings not to be used for construction/contract conditions.
3. Copyright, all rights reserved. No part herewith may be copied or reproduced partially or wholly in any form whatsoever without the prior notice of the copyright owner McCarthy Keville O'Sullivan.
4. Do not scale off this drawing. Figured metric dimensions only should be taken off this drawing.

Drawing Legend

- Site Notice
- Wayleaves
- Land Owners Boundary
- Planning Application Boundary

EF LOWER

BALIEF UPPER

BALIEF

BALIEF UPPER

Meters

0 10 50 100 150

N

Ordnance Survey Ireland Licence No. CYAL50267517© Ordnance Survey Ireland/Government of Ireland

PROJECT TITLE:
Killoshulan Wind Farm, Co.Kilkenny

DRAWING TITLE:
Site Location Map Sheet 11 of 12

PROJECT No.:	DRAWING No.:	SCALE:
260172	260172-02.11	1:2,500 @ A3

DRAWN BY:	CHECKED BY:	DATE:	REVISION.:
KD	FR	28.10.2026	P01

OS SHEET No.:
4404, 4405, 4406, 4407, 4408, 4462, 4463, 4464, 4465, 4466, 4521, 4522, 4523, 4524, 4525, 4581, 4582, 4583, 4584, 4585, 4640, 4641, 4642, 4643, 4644

Email: info@www.mkoireland.ie/Website: www.mkoireland.ie

Notes :

1. Drawings issued are for planning application purposes only.
2. Drawings not to be used for construction/contract conditions.
3. Copyright, all rights reserved. No part herewith may be copied or reproduced partially or wholly in any form whatsoever without the prior notice of the copyright owner McCarthy Keville O'Sullivan.
4. Do not scale off this drawing. Figured metric dimensions only should be taken off this drawing.

Drawing Legend

- Site Notice
- Land Owners Boundary
- Planning Application Boundary

FORD

MOU

BORRISBEG

BORRISBEG

MOUNTFINN

BORRISBEG

N

Meters

0 10 50 100 150

Ordnance Survey Ireland Licence No. CYAL50267517© Ordnance Survey Ireland/Government of Ireland

PROJECT TITLE:
Killoshulan Wind Farm, Co.Kilkenny

DRAWING TITLE:
Site Location Map Sheet 12 of 12

PROJECT No.:	DRAWING No.:	SCALE:
260172	260172-02.12	1:2,500 @ A2

DRAWN BY:	CHECKED BY:	DATE:	REVISION.:
KD	FR	28.10.2026	P01

OS SHEET No:
4404, 4405, 4406, 4407, 4408, 4462, 4463, 4464, 4465, 4466, 4521, 4522, 4523, 4524, 4525, 4581, 4582, 4583, 4584, 4585, 4640, 4641, 4642, 4643, 4644

Email: info@www.mkoireland.ie/Website: www.mkoireland.ie