Notes :

1. Drawings issued are for planning application purposes only.
2. Drawings not to be used for construction/contract conditions.
3. Copyright, all rights reserved. No part herewith may be copied or reproduced partially or wholly in any form whatsoever without the prior notice of the copyright owner McCarthy Keville O'Sullivan.
4. Do not scale off this drawing. Figured metric dimensions only should be taken off this drawing.
5. All contractors, whether main or sub-contractors, must visit the site and are responsible for taking and checking any and all dimensions and levels that relate to the works.
6. The use of or reliance upon this drawing shall be deemed to be acceptance of these conditions of use unless otherwise agreed in writing, such written agreement to be sought from and issued by the copyright holder to the use or reliance upon this drawing.
7. Layout plans show typical Turbine rotor diameter as per turbine drawing.
8. Final levels may vary depending on local ground conditions.

Drawing Legend

- Planning Application Boundary
- Existing Road to be Upgraded
- Proposed Road
- Internal Electrical Cable Trench
- Soft Levelled Area / Blade Setdown
- Hardstand
- Turbine Foundation
- Turbine Sweep Area
- Cut
- Fill
- Proposed Underground Grid Connection Cabling Route
- Joint Bay
- Watercourse Crossing
- Area Not A Part of Application
- Watercourses

GORTEENNAMUCK
RATHLOGAN
GORTEENNAMUCK
GORTEENNAMUCK
BALLYGOWNEY
COOLCASHIN
CREENKILL MORE
CREENKILL MORE
CREENKILL MORE
COOLCASHIN
FOYLE NORTH
CREENKILL BEG
CREENKILL BEG
FOYLE NORTH
FRANKFORD or BALLYKIERAN
FRANKFORD or BALLYKIERAN
FOYLE SOUTH
FOYLE SOUTH
BAUNMORE or BALLEEN UPPER
BAUNMORE or BALLEEN UPPER
BALLEEN
CREENKILL BEG
CREENKILL BEG
FOYLE NORTH
FOYLE NORTH
FRANKFORD or BALLYKIERAN
FRANKFORD or BALLYKIERAN
FOYLE SOUTH
BAUNMORE or BALLEEN UPPER
BAUNMORE or BALLEEN UPPER
SPAHILL
SPAHILL
FOYLE SOUTH
GARRANAMANAGH
GARRANAMANAGH
KILLOSHULAN
KILLOS...N

Watercourse Crossing

Joint Bay & Comms Chamber
Refer to DWG 260172 - 30 & 31
For Details

Joint Bay & Comms Chamber
Refer to DWG 260172 - 30 & 31
For Details

Joint Bay & Comms Chamber
Refer to DWG 260172 - 30 & 31
For Details

Substation and BESS Compound
Refer to DWG No 260172-13

Temporary Construction Compound
Refer to DWG No 260172-11

T6

T7

T8

T9

T10

Met Mast
I.T.M. 633443, 666664
Level - 297m O.D.
Refer to DWG. 260172-20

Ordnance Survey Ireland Licence No. CYAL50075420 Ordnance Survey Ireland/Government of Ireland

Meters
0 20 100 200 300

N

PROJECT TITLE:
Killoshulan Wind Farm, Co.Kilkenny

DRAWING TITLE:
Site Layout Plan (1:5000) Sheet 2 of 6

PROJECT No:	DRAWING No:	SCALE:
260172	260172-03.2	1:5,000 @ A1

DRAWN BY:	CHECKED BY:	DATE:	REVISION:
KD	FR	28.10.2026	P01

OS SHEET No: 4405, 4406, 4407, 4408, 4462, 4463, 4464, 4465, 4466, 4521, 4522, 4523, 4524, 4525, 4581, 4582, 4583, 4584, 4585, 4640, 4641, 4642, 4643, 4644

MKO
Email: info@www.mkoireland.ie/Website: www.mkoireland.ie

Notes :

1. Drawings issued are for planning application purposes only.
2. Drawings not to be used for construction/contract conditions.
3. Copyright, all rights reserved. No part herewith may be copied or reproduced partially or wholly in any form whatsoever without the prior notice of the copyright owner McCarthy Keville O'Sullivan.
4. Do not scale off this drawing. Figured metric dimensions only should be taken off this drawing.
5. All contractors, whether main or sub-contractors, must visit the site and are responsible for taking and checking any and all dimensions and levels that relate to the works.
6. The use of or reliance upon this drawing shall be deemed to be acceptance of these conditions of use unless otherwise agreed in writing, such written agreement to be sought from and issued by the copyright holder to the use or reliance upon this drawing.
7. Layout plans show typical Turbine rotor diameter as per turbine drawing.
8. Final levels may vary depending on local ground conditions.

Drawing Legend

- Planning Application Boundary
- Proposed Underground Grid Connection Cabling Route
- Joint Bay
- Watercourse Crossing
- Watercourses

Joint Bay & Comms Chamber Refer to DWG 260172 - 30 & 31 For Details

Watercourse Crossing

BALLYGOWNEY
LISDOWNEY
BALLYRING UPPER
BALLYRING LOWER
TENTORE
GARRYDAGUE
MONPHOLE
SKINSTOWN
TIFEAGHNA (Mt. Garret)

Meters 0 20 100 200 500

Ordinance Survey Ireland Licence No. CYAL50267517© Ordinance Survey Ireland/Government of Ireland

PROJECT TITLE:
Killoshulan Wind Farm, Co.Kilkenny

DRAWING TITLE:
Site Layout Plan (1:5000) Sheet 3 of 6

PROJECT No.:	DRAWING No.:	SCALE:
260172	260172-03.3	1:5,000 @ A1
DRAWN BY: KD / CHECKED BY: FR	DATE: 28.10.2026	REVISION:: P01

OS SHEETNO: 4404, 4405, 4406, 4407, 4408, 4462, 4463, 4464, 4465, 4466, 4521, 4522, 4523, 4524, 4525, 4581, 4582, 4583, 4584, 4585, 4640, 4641, 4642, 4643, 4644

MKO
Email: info@www.mkoireland.ie/Website: www.mkoireland.ie

Notes :

1. Drawings issued are for planning application purposes only.
2. Drawings not to be used for construction/contract conditions.
3. Copyright, all rights reserved. No part herewith may be copied or reproduced partially or wholly in any form whatsoever without the prior notice of the copyright owner McCarthy Keville O'Sullivan.
4. Do not scale off this drawing. Figured metric dimensions only should be taken off this drawing.
5. All contractors, whether main or sub-contractors, must visit the site and are responsible for taking and checking any and all dimensions and levels that relate to the works.
6. The use of or reliance upon this drawing shall be deemed to be acceptance of these conditions of use unless otherwise agreed in writing, such written agreement to be sought from and issued by the copyright holder to the use or reliance upon this drawing.
7. Layout plans show typical Turbine rotor diameter as per turbine drawing.
8. Final levels may vary depending on local ground conditions.

Drawing Legend

- Planning Application Boundary
- Proposed Underground Grid Connection Cabling Route
- Joint Bay
- HDD Launch Pit
- Watercourse Crossing
- Watercourses

Joint Bay & Comms Chamber Refer to DWG 260172 - 30 & 31 For Details

Watercourse Crossing

Subject to Separate Application

Reception Pit & Launch Pit Refer to DWG 260172 - 37 For Details

ARCHERSTOWN
SESKIN
BALLYCONRA
SESKIN NORTH
MOATPARK
SESKIN LITTLE
SESKIN SOUTH
LISDOWNEY
PARKSGROVE

Ordnance Survey Ireland Licence No. CYAL50075170 Ordnance Survey Ireland/Government of Ireland

N

Meters
0 20 100 200 300

PROJECT TITLE:
Killoshulan Wind Farm, Co.Kilkenny


DRAWING TITLE:
Site Layout Plan (1:5000) Sheet 4 of 6

PROJECT No:	DRAWING No:	SCALE:
260172	260172-03.4	1:5,000 @ A1

DRAWN BY:	CHECKED BY:	DATE:	REVISION:
KD	FR	28.10.2026	P01

OS SHEET No:
4405, 4405, 4406, 4407, 4408, 4452, 4453, 4454, 4455, 4456, 4521, 4522, 4523, 4524, 4525, 4581, 4582, 4583, 4584, 4585, 4640, 4641, 4642, 4643, 4644

MKO
Email: info@www.mkoireland.ie/Website: www.mkoireland.ie

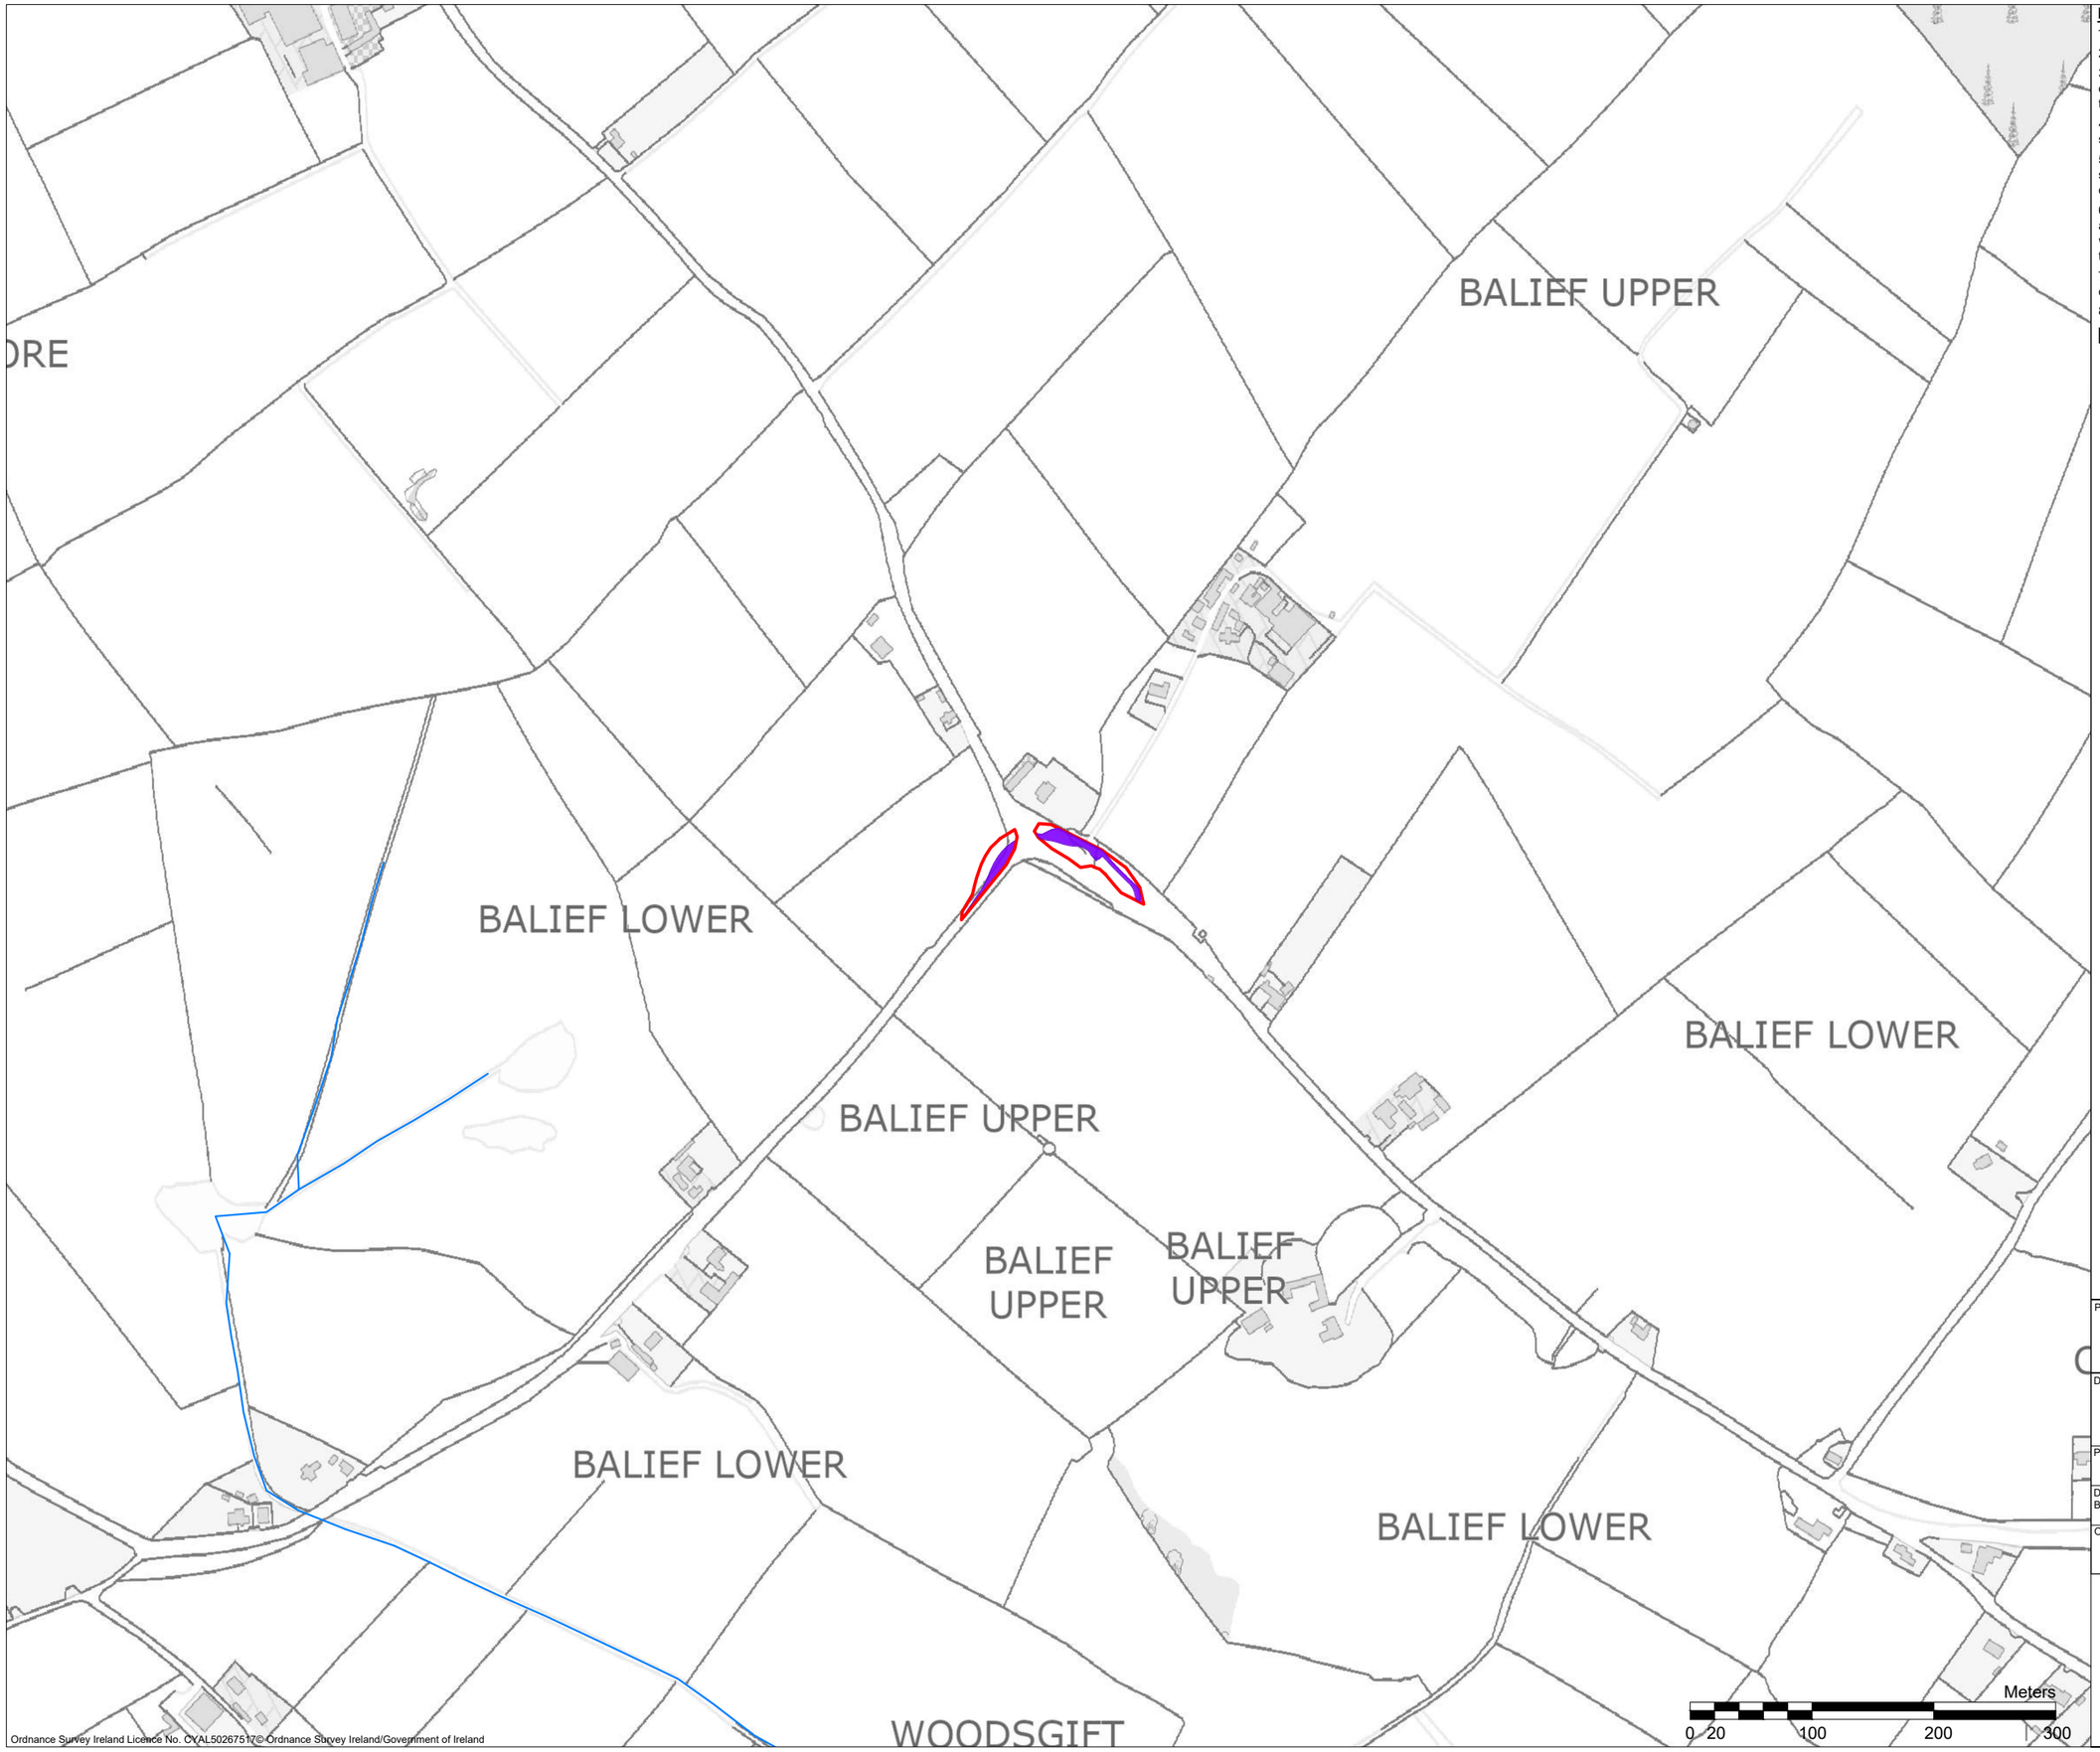

Ordnance Survey Ireland Licence No. CYAL50267517© Ordnance Survey Ireland/Government of Ireland

Notes :

1. Drawings issued are for planning application purposes only.
2. Drawings not to be used for construction/contract conditions.
3. Copyright, all rights reserved. No part herewith may be copied or reproduced partially or wholly in any form whatsoever without the prior notice of the copyright owner McCarthy Keville O'Sullivan.
4. Do not scale off this drawing. Figured metric dimensions only should be taken off this drawing.
5. All contractors, whether main or sub-contractors, must visit the site and are responsible for taking and checking any and all dimensions and levels that relate to the works.
6. The use of or reliance upon this drawing shall be deemed to be acceptance of these conditions of use unless otherwise agreed in writing, such written agreement to be sought from and issued by the copyright holder to the use or reliance upon this drawing.
7. Layout plans show typical Turbine rotor diameter as per turbine drawing.
8. Final levels may vary depending on local ground conditions.

Drawing Legend

- Planning Application Boundary
- Temporary Accommodation Area
- Watercourses

N

PROJECT TITLE:
Killoshulan Wind Farm, Co.Kilkenny


DRAWING TITLE:
Site Layout Plan (1:5000) Sheet 5 of 6

PROJECT No.:	DRAWING No.:	SCALE:
260172	260172-03.5	1:5,000 @ A3

DRAWN BY:	CHECKED BY:	DATE:	REVISION.:
KD	FR	28.10.2026	P01

OS SHEET No.: 4404, 4405, 4406, 4407, 4408, 4462, 4463, 4464, 4465, 4466, 4521, 4522, 4523, 4524, 4525, 4581, 4582, 4583, 4584, 4585, 4640, 4641, 4642, 4643, 4644

MKO
Email: info@www.mkoireland.ie/Website: www.mkoireland.ie

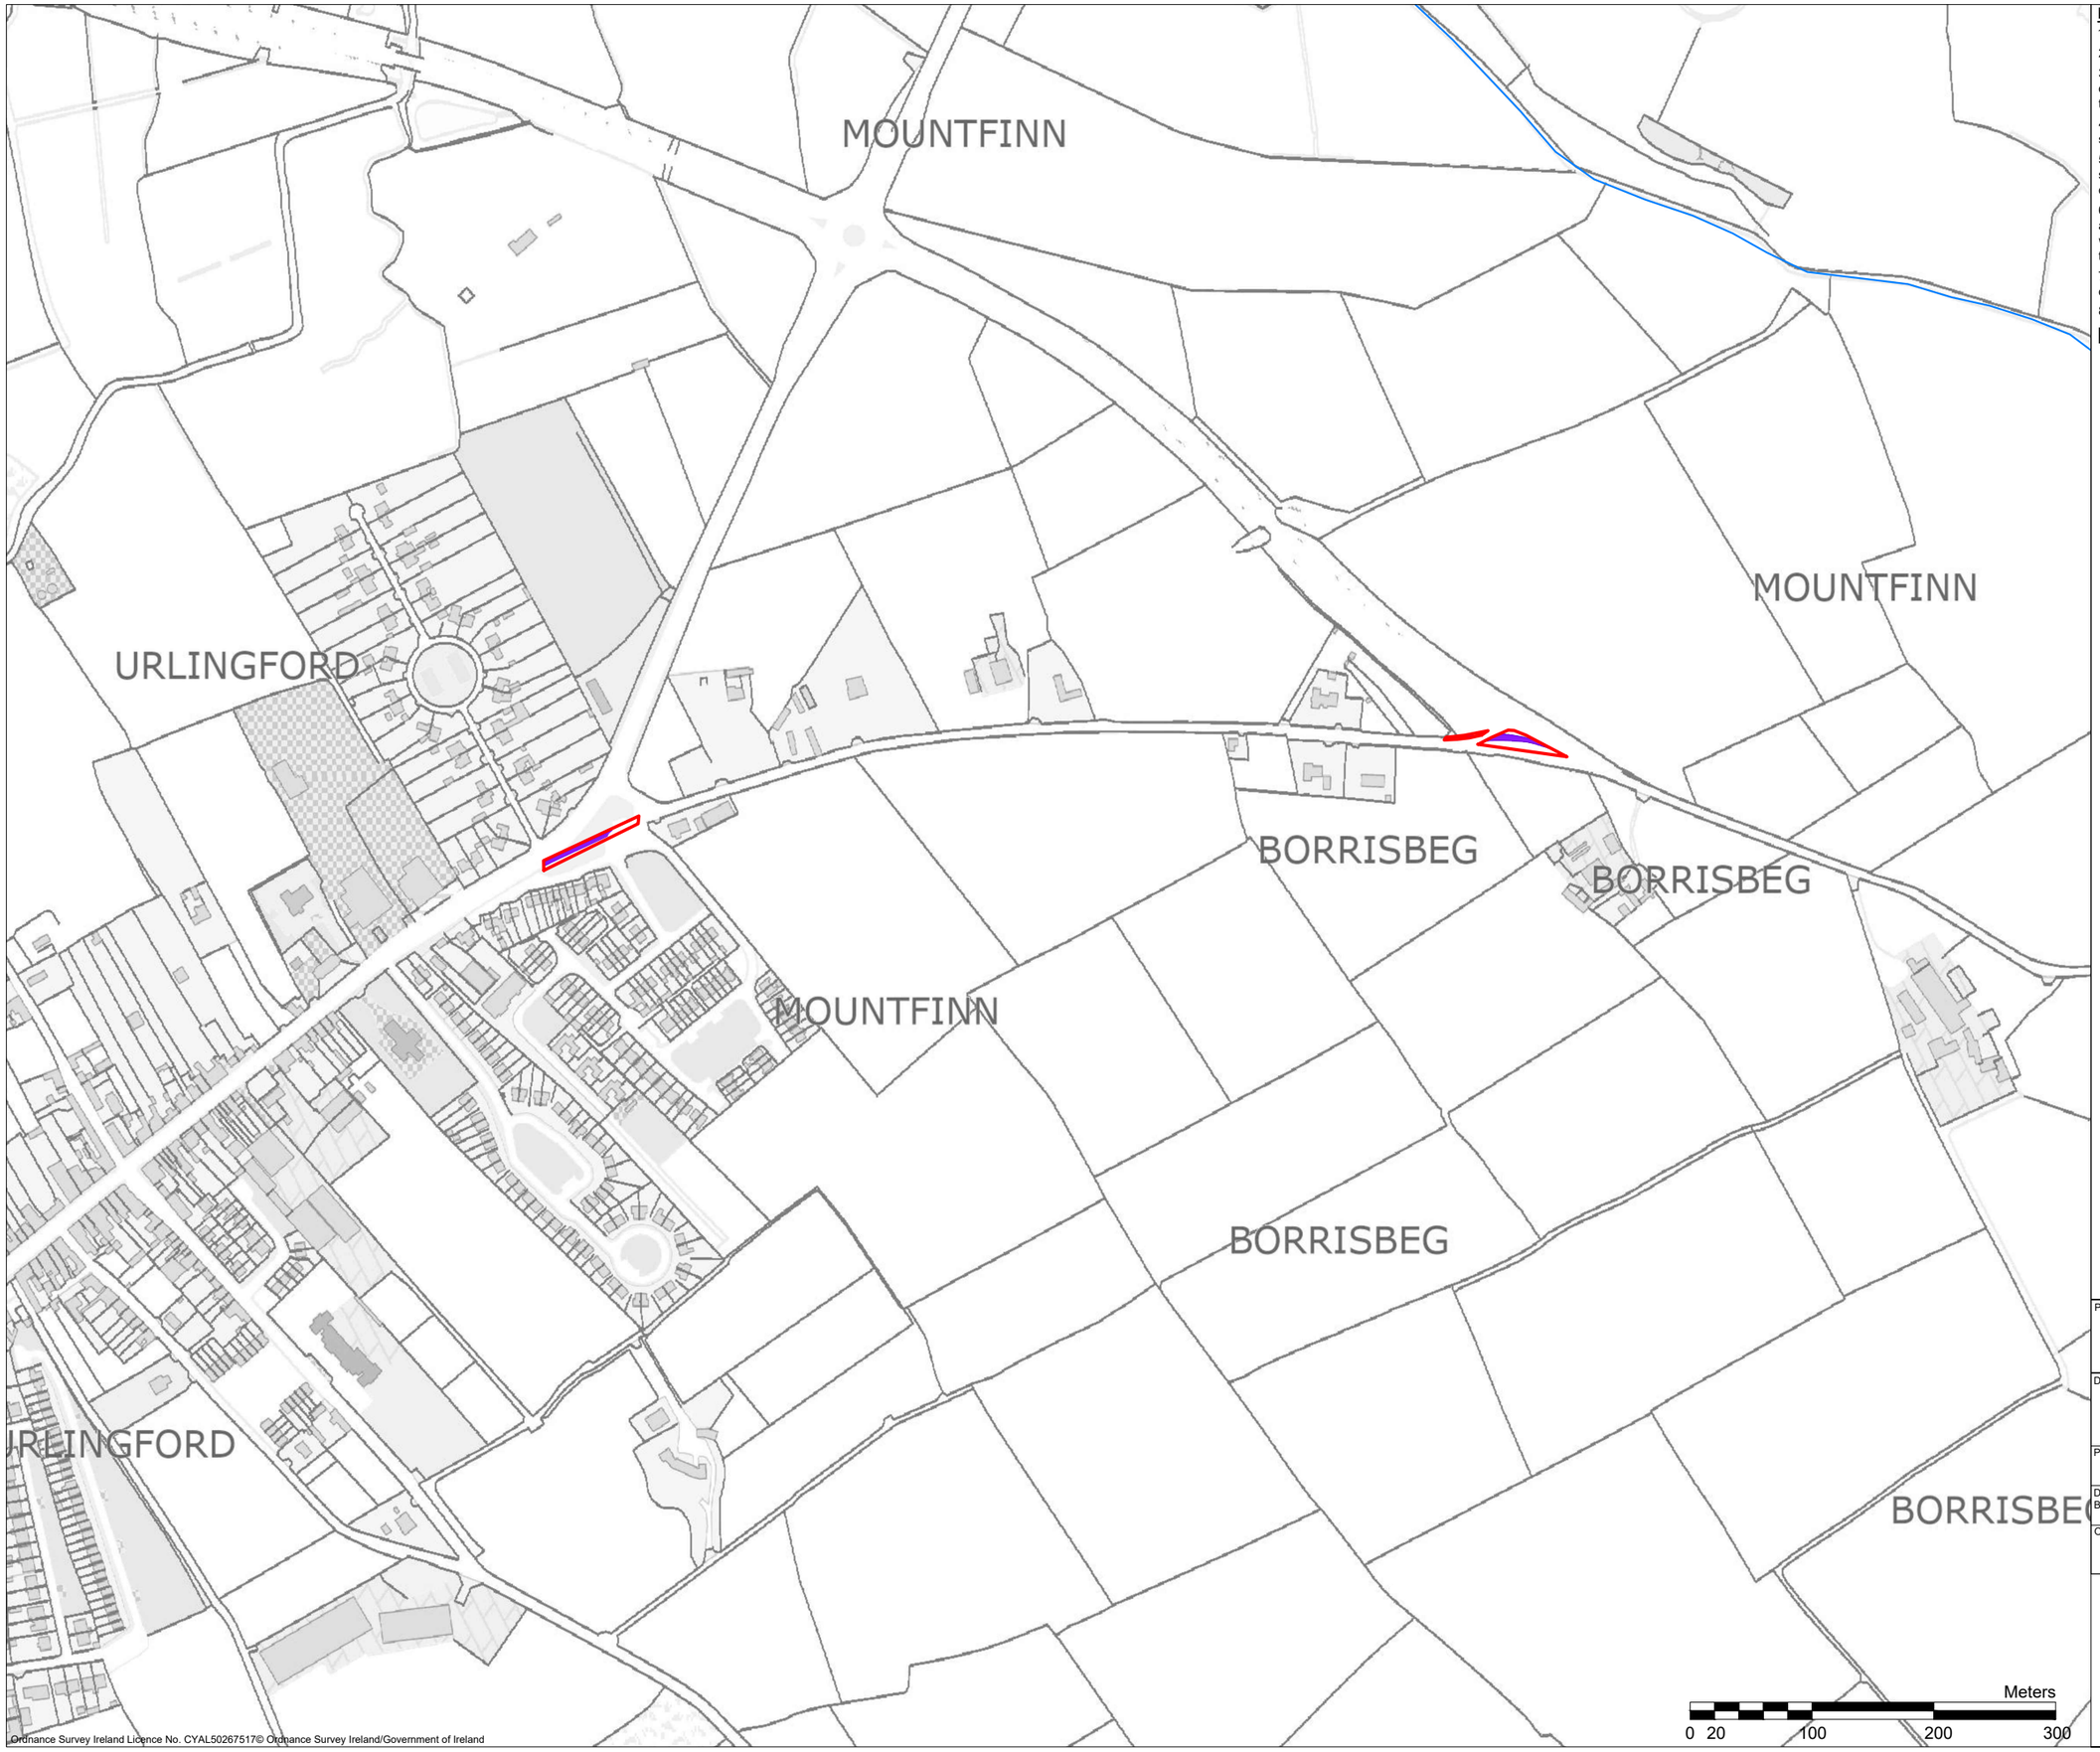

Ordnance Survey Ireland Licence No. CYAL50267517© Ordnance Survey Ireland/Government of Ireland

Notes :

1. Drawings issued are for planning application purposes only.
2. Drawings not to be used for construction/contract conditions.
3. Copyright, all rights reserved. No part herewith may be copied or reproduced partially or wholly in any form whatsoever without the prior notice of the copyright owner McCarthy Keville O'Sullivan.
4. Do not scale off this drawing. Figured metric dimensions only should be taken off this drawing.
5. All contractors, whether main or sub-contractors, must visit the site and are responsible for taking and checking any and all dimensions and levels that relate to the works.
6. The use of or reliance upon this drawing shall be deemed to be acceptance of these conditions of use unless otherwise agreed in writing, such written agreement to be sought from and issued by the copyright holder to the use or reliance upon this drawing.
7. Layout plans show typical Turbine rotor diameter as per turbine drawing.
8. Final levels may vary depending on local ground conditions.

Drawing Legend

- Planning Application Boundary
- Temporary Accommodation Area
- Watercourses

N

PROJECT TITLE:
Killoshulan Wind Farm, Co.Kilkenny

DRAWING TITLE:
Site Layout Plan (1:5000) Sheet 6 of 6

PROJECT No.:	DRAWING No.:	SCALE:
260172	260172-03.6	1:5,000 @ A3

DRAWN BY:	CHECKED BY:	DATE:	REVISION.:
KD	FR	28.10.2026	P01

OS SHEET No.:
4404, 4405, 4406, 4407, 4408, 4462, 4463, 4464, 4465, 4466, 4521, 4522, 4523, 4524, 4525, 4581, 4582, 4583, 4584, 4585, 4640, 4641, 4642, 4643, 4644

Email: info@www.mkoireland.ie/Website: www.mkoireland.ie