Notes :

1. Drawings issued are for planning application purposes only.
2. Drawings not to be used for construction/contract conditions.
3. Copyright, all rights reserved. No part herewith may be copied or reproduced partially or wholly in any form whatsoever without the prior notice of the copyright owner McCarthy Keville O'Sullivan.
4. Do not scale off this drawing. Figured metric dimensions only should be taken off this drawing.
5. All contractors, whether main or sub-contractors, must visit the site and are responsible for taking and checking any and all dimensions and levels that relate to the works.
6. The use of or reliance upon this drawing shall be deemed to be acceptance of these conditions of use unless otherwise agreed in writing, such written agreement to be sought from and issued by the copyright holder to the use or reliance upon this drawing.
7. Layout plans show typical Turbine rotor diameter as per turbine drawing.
8. Final levels may vary depending on local ground conditions.

Drawing Legend

- Planning Application Boundary
- Existing Road to be Upgraded
- Proposed Road
- Internal Electrical Cable Trench
- Soft Levelled Area / Blade Setdown
- Hardstand
- Turbine Foundation
- Turbine Sweep Area
- Borrow Pit
- Spoil Management Areas
- Cut
- Fill
- Biodiversity Enhancement Area
- Watercourses

T9
ITM 635349, 666901
Level - 222.5m O.D.

T10
ITM 635686, 666502
Level - 229.5m O.D.

T3
ITM 635539, 665835
Level - 240.5m O.D.

T2
ITM 635853, 665392
Level - 195.5m O.D.

KILLOSHULAN
FOYLE SOUTH
NEWTOWN
GARRANAMANAGH

N

Meters
0 10 50 100 150

PROJECT TITLE:
Killoshulan Wind Farm, Co.Kilkenny

DRAWING TITLE:
Site Layout Map (1:2,500) Sheet 4 of 12

PROJECT No:	DRAWING No:	SCALE:
260172	260172-04.4	1:2,500 @ A1

DRAWN BY:	CHECKED BY:	DATE:	REVISION:
KD	FR	28.10.2026	P01

OS SHEET No: 4404, 4405, 4406, 4407, 4408, 4462, 4463, 4464, 4465, 4466, 4521, 4522, 4523, 4524, 4525, 4581, 4582, 4583, 4584, 4585, 4640, 4641, 4642, 4643, 4644

MKO
Email: info@www.mkoireland.ie/Website: www.mkoireland.ie

Ordnance Survey Ireland Licence No. CYAL50267517© Ordnance Survey Ireland/Government of Ireland

Notes :

1. Drawings issued are for planning application purposes only.
2. Drawings not to be used for construction/contract conditions.
3. Copyright, all rights reserved. No part herewith may be copied or reproduced partially or wholly in any form whatsoever without the prior notice of the copyright owner McCarthy Keville O'Sullivan.
4. Do not scale off this drawing. Figured metric dimensions only should be taken off this drawing.
5. All contractors, whether main or sub-contractors, must visit the site and are responsible for taking and checking any and all dimensions and levels that relate to the works.
6. The use of or reliance upon this drawing shall be deemed to be acceptance of these conditions of use unless otherwise agreed in writing, such written agreement to be sought from and issued by the copyright holder to the use or reliance upon this drawing.
7. Layout plans show typical Turbine rotor diameter as per turbine drawing.
8. Final levels may vary depending on local ground conditions.

Drawing Legend

- Planning Application Boundary
- Existing Road to be Upgraded
- Proposed Road
- Internal Electrical Cable Trench
- Soft Levelled Area / Blade Setdown
- Hardstand
- Turbine Foundation
- Turbine Sweep Area
- Cut
- Fill
- Area Not A Part of Application
- Watercourses
- Proposed Underground Grid Connection Cabling Route
- Joint Bay

FRANKFORD or BALLYKIERAN

FOYLE NORTH

FOYLE SOUTH

BAUNMORE or BALLEEN UPPER

Joint Bay & Comms Chamber
Refer to DWG 260172 - 30 & 31
For Details

Substation and BESS Compound
Refer to DWG No 260172-13

T9

ITM 635249, 666901
Level - 222.5m O.D.

+140 +150 +160 +170

Meters
0 10 50 100 150

PROJECT TITLE:
Killoshulan Wind Farm, Co.Kilkenny

DRAWING TITLE:
Site Layout Map (1:2,500) Sheet 5 of 12

PROJECT No.:	DRAWING No.:	SCALE:
260172	260172-04.5	1:2,500 @ A1

DRAWN BY:	CHECKED BY:	DATE:	REVISION:
KD	FR	28.10.2026	KD

OS SHEET No: 4404, 4405, 4406, 4407, 4408, 4462, 4463, 4464, 4465, 4466, 4521, 4522, 4523, 4524, 4525, 4581, 4582, 4583, 4584, 4585, 4640, 4641, 4642, 4643, 4644

MKO
Email: info@www.mkoireland.ie/Website: www.mkoireland.ie

Ordnance Survey Ireland Licence No. CYAL50057517D Ordnance Survey Ireland/Government of Ireland

Notes :

1. Drawings issued are for planning application purposes only.
2. Drawings not to be used for construction/contract conditions.
3. Copyright, all rights reserved. No part herewith may be copied or reproduced partially or wholly in any form whatsoever without the prior notice of the copyright owner McCarthy Keville O'Sullivan.
4. Do not scale off this drawing. Figured metric dimensions only should be taken off this drawing.
5. All contractors, whether main or sub-contractors, must visit the site and are responsible for taking and checking any and all dimensions and levels that relate to the works.
6. The use of or reliance upon this drawing shall be deemed to be acceptance of these conditions of use unless otherwise agreed in writing, such written agreement to be sought from and issued by the copyright holder to the use or reliance upon this drawing.
7. Layout plans show typical Turbine rotor diameter as per turbine drawing.
8. Final levels may vary depending on local ground conditions.

Drawing Legend

- Planning Application Boundary
- Proposed Road
- Cut
- Fill
- Watercourses
- Proposed Underground Grid Connection Cabling Route
- Joint Bay
- Watercourse Crossing

BALLYGOWNEY

BALLYGOWNEY

BALLYRING UPPER

ASHIN

COOLCASHIN

TENTORE

GARRYDAGUE

FOYLE SOUTH

FOYLE SOUTH

BAUNMORE or BALLEEN UPPER

BAUNMORE or BALLEEN UPPER

BALLEEN LOWER

TINNASCARTY

GARRYDAGUE

Watercourse Crossing

Joint Bay & Comms Chamber Refer to DWG 260172 - 30 & 31 For Details

Watercourse Crossing

Joint Bay & Comms Chamber Refer to DWG 260172 - 30 & 31 For Details

Joint Bay & Comms Chamber Refer to DWG 260172 - 30 & 31 For Details

+180

+140

+130

+130

+150

+140

+160

+170

Meters 0 10 50 100 150

Ordnance Survey Ireland Licence No. CYAL50257170 ©Ordnance Survey Ireland/Government of Ireland

PROJECT TITLE: **Killoshulan Wind Farm, Co.Kilkenny**

DRAWING TITLE: **Site Layout Map (1:2,500) Sheet 6 of 12**

PROJECT No.	DRAWING No.	SCALE
260172	260172-04.6	1:2,500 @ A1

DRAWN BY:	CHECKED BY:	DATE:	REVISION:
KD	FR	28.10.2026	P01

OS SHEET No. 4454, 4405, 4406, 4407, 4408, 4462, 4463, 4464, 4465, 4466, 4521, 4522, 4523, 4524, 4525, 4581, 4582, 4583, 4584, 4585, 4640, 4641, 4642, 4643, 4644

MKO
Email: info@www.mkoireland.ie/Website: www.mkoireland.ie


LISDOWNEY
BALLYGOWNEY
YGOWNEY
LISDOWNEY
BALLYRING
UPPER
BALLYRING
UPPER
BALLYRING
LOWER
+180
+190
+200
+210
+220
+210
+220
Joint Bay & Comms Chamber
Refer to DWG 260172 - 30 & 31
For Details
Joint Bay & Comms Chamber
Refer to DWG 260172 - 30 & 31
For Details
Joint Bay & Comms Chamber
Refer to DWG 260172 - 30 & 31
For Details
5m
6m
8m
7m
7m
7

LISDOWNEY

SES
LIT

Watercour
Cross

+100
+110
+120
+130
+140
+150
+160
+170
+180
+190
+200

Joint Bay & Comms Chamber
Refer to DWG 260172 - 30 & 31
For Details

Joint Bay & Comms Chamber
Refer to DWG 260172 - 30 & 31
For Details

Joint Bay & Comms Chamber
Refer to DWG 260172 - 30 & 31
For Details

Notes :

1. Drawings issued are for planning application purposes only.
2. Drawings not to be used for construction/contract conditions.
3. Copyright, all rights reserved. No part herewith may be copied or reproduced partially or wholly in any form whatsoever without the prior notice of the copyright owner McCarthy Keville O'Sullivan.
4. Do not scale off this drawing. Figured metric dimensions only should be taken off this drawing.
5. All contractors, whether main or sub-contractors, must visit the site and are responsible for taking and checking any and all dimensions and levels that relate to the works.
6. The use of or reliance upon this drawing shall be deemed to be acceptance of these conditions of use unless otherwise agreed in writing, such written agreement to be sought from and issued by the copyright holder to the use or reliance upon this drawing.
7. Layout plans show typical Turbine rotor diameter as per turbine drawing.
8. Final levels may vary depending on local ground conditions.

Drawing Legend

- Planning Application Boundary
- Watercourses
- Proposed Underground Grid Connection Cabling Route
- Joint Bay

N

Metres
0 10 50 100 150

PROJECT TITLE:
Killoshulan Wind Farm, Co.Kilkenny

DRAWING TITLE:
Site Layout Map (1:2,500) Sheet 8 of 12

PROJECT No.:	DRAWING No.:	SCALE:
260172	260172-04.8	1:2,500 @ A1

DRAWN BY:	CHECKED BY:	DATE:	REVISION:
KD	FR	28.10.2026	P01

OS SHEET No.
4404, 4405, 4406, 4407, 4408, 4462, 4463, 4464, 4465, 4466, 4521, 4522, 4523, 4524, 4525, 4581, 4582, 4583, 4584, 4585, 4640, 4641, 4642, 4643, 4644

MKO

Email: info@www.mkoireland.ie/Website: www.mkoireland.ie

Ordnance Survey Ireland Licence No. CYAL50267517©Ordnance Survey Ireland/Government of Ireland

Notes :

1. Drawings issued are for planning application purposes only.
2. Drawings not to be used for construction/contract conditions.
3. Copyright, all rights reserved. No part herewith may be copied or reproduced partially or wholly in any form whatsoever without the prior notice of the copyright owner McCarthy Keville O'Sullivan.
4. Do not scale off this drawing. Figured metric dimensions only should be taken off this drawing.
5. All contractors, whether main or sub-contractors, must visit the site and are responsible for taking and checking any and all dimensions and levels that relate to the works.
6. The use of or reliance upon this drawing shall be deemed to be acceptance of these conditions of use unless otherwise agreed in writing, such written agreement to be sought from and issued by the copyright holder to the use or reliance upon this drawing.
7. Layout plans show typical Turbine rotor diameter as per turbine drawing.
8. Final levels may vary depending on local ground conditions.

Drawing Legend

- Planning Application Boundary
- Watercourses
- Proposed Underground Grid Connection Cabling Route
- Joint Bay
- Watercourse Crossing

SESKIN NORTH

SESKIN NORTH

SESKIN SOUTH

BALLYCONRA

LISDOWNEY

ESKIN
ITTLE

BAL

SESKIN SOUTH

Joint Bay & Comms Chamber
Refer to DWG 260172 - 30 & 31
For Details

Watercourse
Crossing

+90

+100

3m

2m

4m

5m

6m

9m

Meters
0 10 50 100 150

N

PROJECT TITLE:	Killoshulan Wind Farm, Co.Kilkenny
DRAWING TITLE:	Site Layout Map (1:2,500) Sheet 9 of 12
PROJECT No.: 260172	DRAWING No.: 260172-04.9
SCALE: 1:2,500 @ A1	
DRAWN BY: KD	CHECKED BY: FR
DATE: 28.10.2026	REVISION: P01
OS SHEETS No.	4404, 4405, 4406, 4407, 4408, 4462, 4463, 4464, 4465, 4466, 4521, 4522, 4523, 4524, 4525, 4581, 4582, 4583, 4584, 4585, 4640, 4641, 4642, 4643, 4644

MKO
Email: info@www.mkoireland.ie/Website: www.mkoireland.ie

Ordnance Survey Ireland Licence No. CYAL50265170 Ordnance Survey Ireland/Government of Ireland

BALLYCONRA

BALLYCONRA

MOATPARK

MOATPARK

BALLYCONRA

BALLYCONRA

Joint Bay & Comms Chamber
Refer to DWG 260172 - 30 & 31
For Details

Joint Bay & Comms Chamber
Refer to DWG 260172 - 30 & 31
For Details

Subject to Separate
Application

Reception Pit & Launch Pit
Refer to DWG 260172 - 37
For Details

+80

+70

3m

3m

3m

Notes :

1. Drawings issued are for planning application purposes only.
2. Drawings not to be used for construction/contract conditions.
3. Copyright, all rights reserved. No part herewith may be copied or reproduced partially or wholly in any form whatsoever without the prior notice of the copyright owner McCarthy Keville O'Sullivan.
4. Do not scale off this drawing. Figured metric dimensions only should be taken off this drawing.
5. All contractors, whether main or sub-contractors, must visit the site and are responsible for taking and checking any and all dimensions and levels that relate to the works.
6. The use of or reliance upon this drawing shall be deemed to be acceptance of these conditions of use unless otherwise agreed in writing, such written agreement to be sought from and issued by the copyright holder to the use or reliance upon this drawing.
7. Layout plans show typical Turbine rotor diameter as per turbine drawing.
8. Final levels may vary depending on local ground conditions.

Drawing Legend

- Planning Application Boundary
- Temporary Accommodation Area

N

PROJECT TITLE:
Killoshulan Wind Farm, Co.Kilkenny

DRAWING TITLE:
Site Layout Map (1:2,500) Sheet 11 of 12

PROJECT No.:	DRAWING No.:	SCALE:
260172	260172-04.11	1:2,500 @ A3

DRAWN BY:	CHECKED BY:	DATE:	REVISION.:
KD	FR	28.10.2026	P01

OS SHEET No.: 4404, 4405, 4406, 4407, 4408, 4462, 4463, 4464, 4465, 4466, 4521, 4522, 4523, 4524, 4525, 4581, 4582, 4583, 4584, 4585, 4640, 4641, 4642, 4643, 4644

MKO
Email: info@www.mkoireland.ie/Website: www.mkoireland.ie

Meters
0 10 50 100 150

Ordnance Survey Ireland Licence No. CYAL50267517© Ordnance Survey Ireland/Government of Ireland

Notes :

1. Drawings issued are for planning application purposes only.
2. Drawings not to be used for construction/contract conditions.
3. Copyright, all rights reserved. No part herewith may be copied or reproduced partially or wholly in any form whatsoever without the prior notice of the copyright owner McCarthy Keville O'Sullivan.
4. Do not scale off this drawing. Figured metric dimensions only should be taken off this drawing.
5. All contractors, whether main or sub-contractors, must visit the site and are responsible for taking and checking any and all dimensions and levels that relate to the works.
6. The use of or reliance upon this drawing shall be deemed to be acceptance of these conditions of use unless otherwise agreed in writing, such written agreement to be sought from and issued by the copyright holder to the use or reliance upon this drawing.
7. Layout plans show typical Turbine rotor diameter as per turbine drawing.
8. Final levels may vary depending on local ground conditions.

Drawing Legend

- Planning Application Boundary
- Watercourses
- Temporary Accommodation Area

FORD

MOU

BORRISBEG

BORRISBEG

MOUNTFINN

BORRISBEG

1m 4m 2m 7m 6m

1m 30m

N

Meters

0 10 50 100 150

PROJECT TITLE:
Killoshulan Wind Farm, Co.Kilkenny

DRAWING TITLE:
Site Layout Map (1:2,500) Sheet 12 of 12


PROJECT No.:	DRAWING No.:	SCALE:
260172	260172-04.12	1:2,500 @ A2

DRAWN BY:	CHECKED BY:	DATE:	REVISION.:
KD	FR	28.10.2026	P01

OS SHEET No.: 4404, 4405, 4406, 4407, 4408, 4462, 4463, 4464, 4465, 4466, 4521, 4522, 4523, 4524, 4525, 4581, 4582, 4583, 4584, 4585, 4640, 4641, 4642, 4643, 4644

MKO
Email: info@www.mkoireland.ie/Website: www.mkoireland.ie

Ordnance Survey Ireland Licence No. CYAL50267517© Ordnance Survey Ireland/Government of Ireland

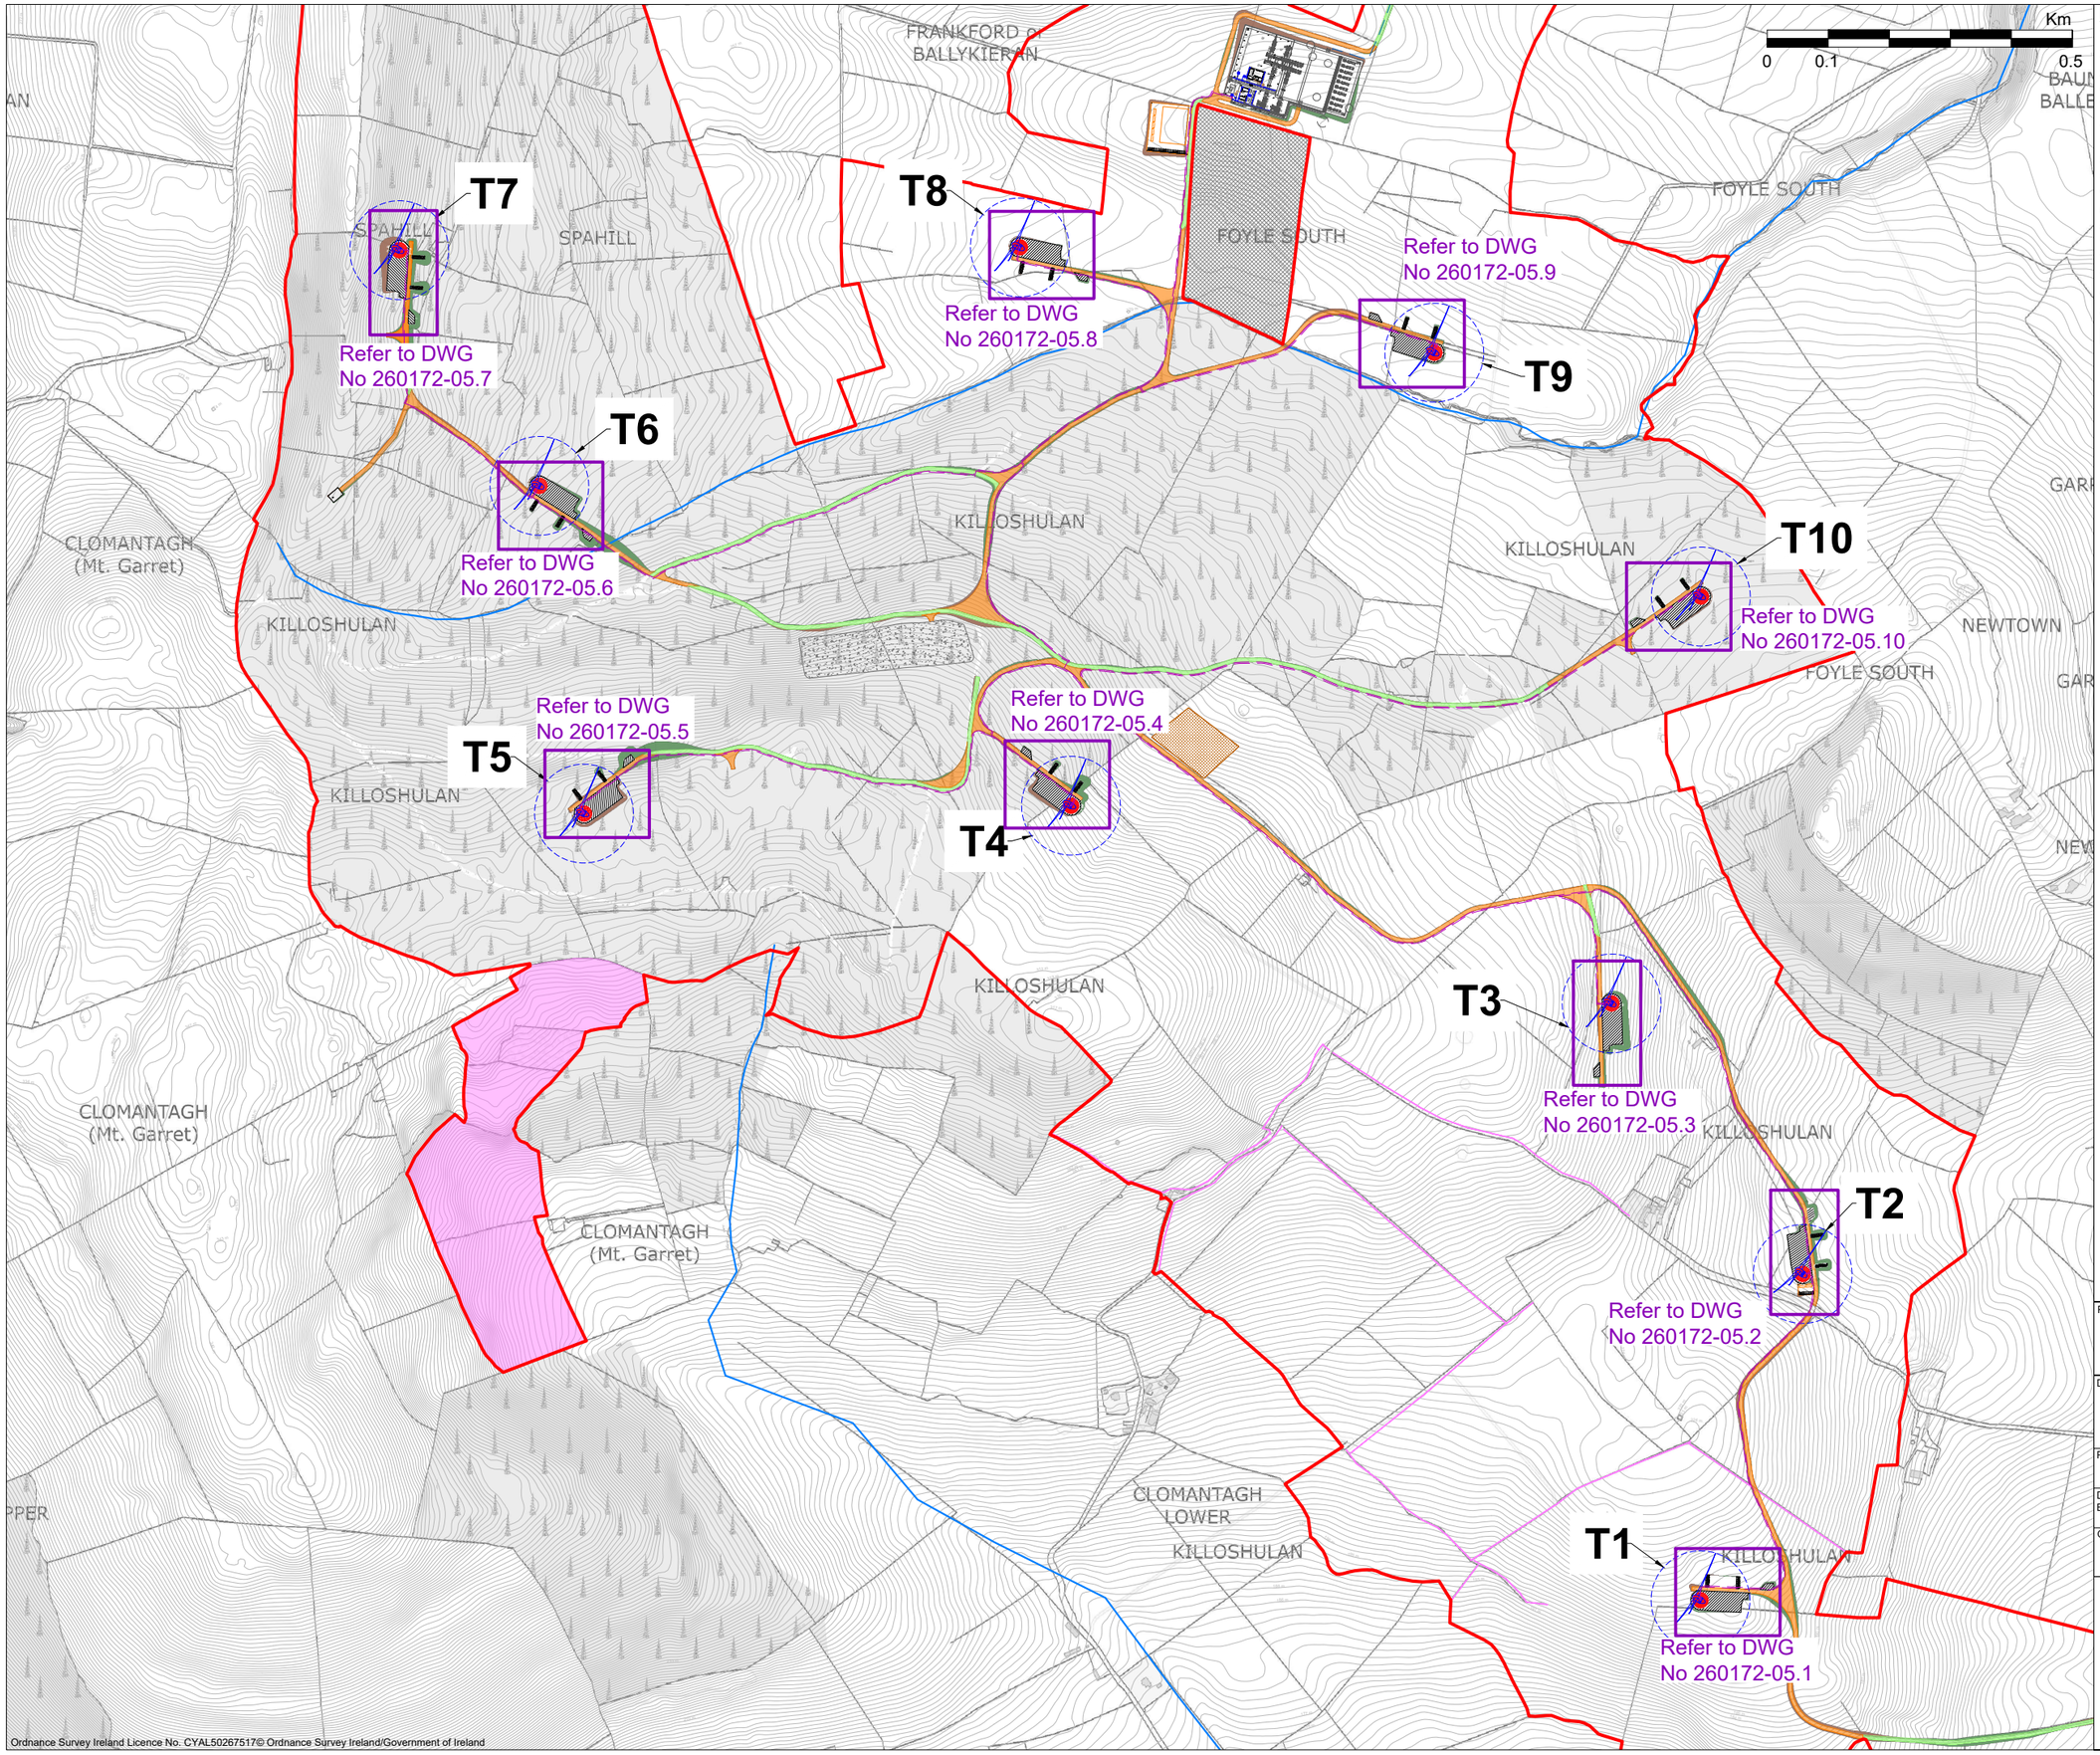

Notes :

1. Drawings issued are for planning application purposes only.
2. Drawings not to be used for construction/contract conditions.
3. Copyright, all rights reserved. No part herewith may be copied or reproduced partially or wholly in any form whatsoever without the prior notice of the copyright owner McCarthy Keville O'Sullivan.
4. Do not scale off this drawing. Figured metric dimensions only should be taken off this drawing.
5. All contractors, whether main or sub-contractors, must visit the site and are responsible for taking and checking any and all dimensions and levels that relate to the works.
6. The use of or reliance upon this drawing shall be deemed to be acceptance of these conditions of use unless otherwise agreed in writing, such written agreement to be sought from and issued by the copyright holder to the use or reliance upon this drawing.
7. Layout plans show typical Turbine rotor diameter as per turbine drawing.
8. Final levels may vary depending on local ground conditions.

Drawing Legend

- Planning Application Boundary
- Existing Road to be Upgraded
- Proposed Road
- Internal Electrical Cable Trench
- Soft Levelled Area / Blade Setdown
- Hardstand
- Turbine Foundation
- Turbine Sweep Area
- Borrow Pit
- Spoil Management Areas
- Cut
- Fill
- Biodiversity Enhancement Area
- Watercourses
- Area Not A Part of Application
- Proposed Underground Grid Connection Cabling Route

PROJECT TITLE:
Killoshulan Wind Farm, Co.Kilkenny

DRAWING TITLE:
Turbine Layout Key Plan

PROJECT No.:	DRAWING No.:	SCALE:
260172	260172-05	1:10,000 @ A3

DRAWN BY:	CHECKED BY:	DATE:	REVISION.:
KD	FR	28.10.2026	P01

OS SHEET No.: 4404, 4405, 4406, 4407, 4408, 4462, 4463, 4464, 4465, 4466, 4521, 4522, 4523, 4524, 4525, 4581, 4582, 4583, 4584, 4585, 4640, 4641, 4642, 4643, 4644

Email: info@www.mkoireland.ie/Website: www.mkoireland.ie