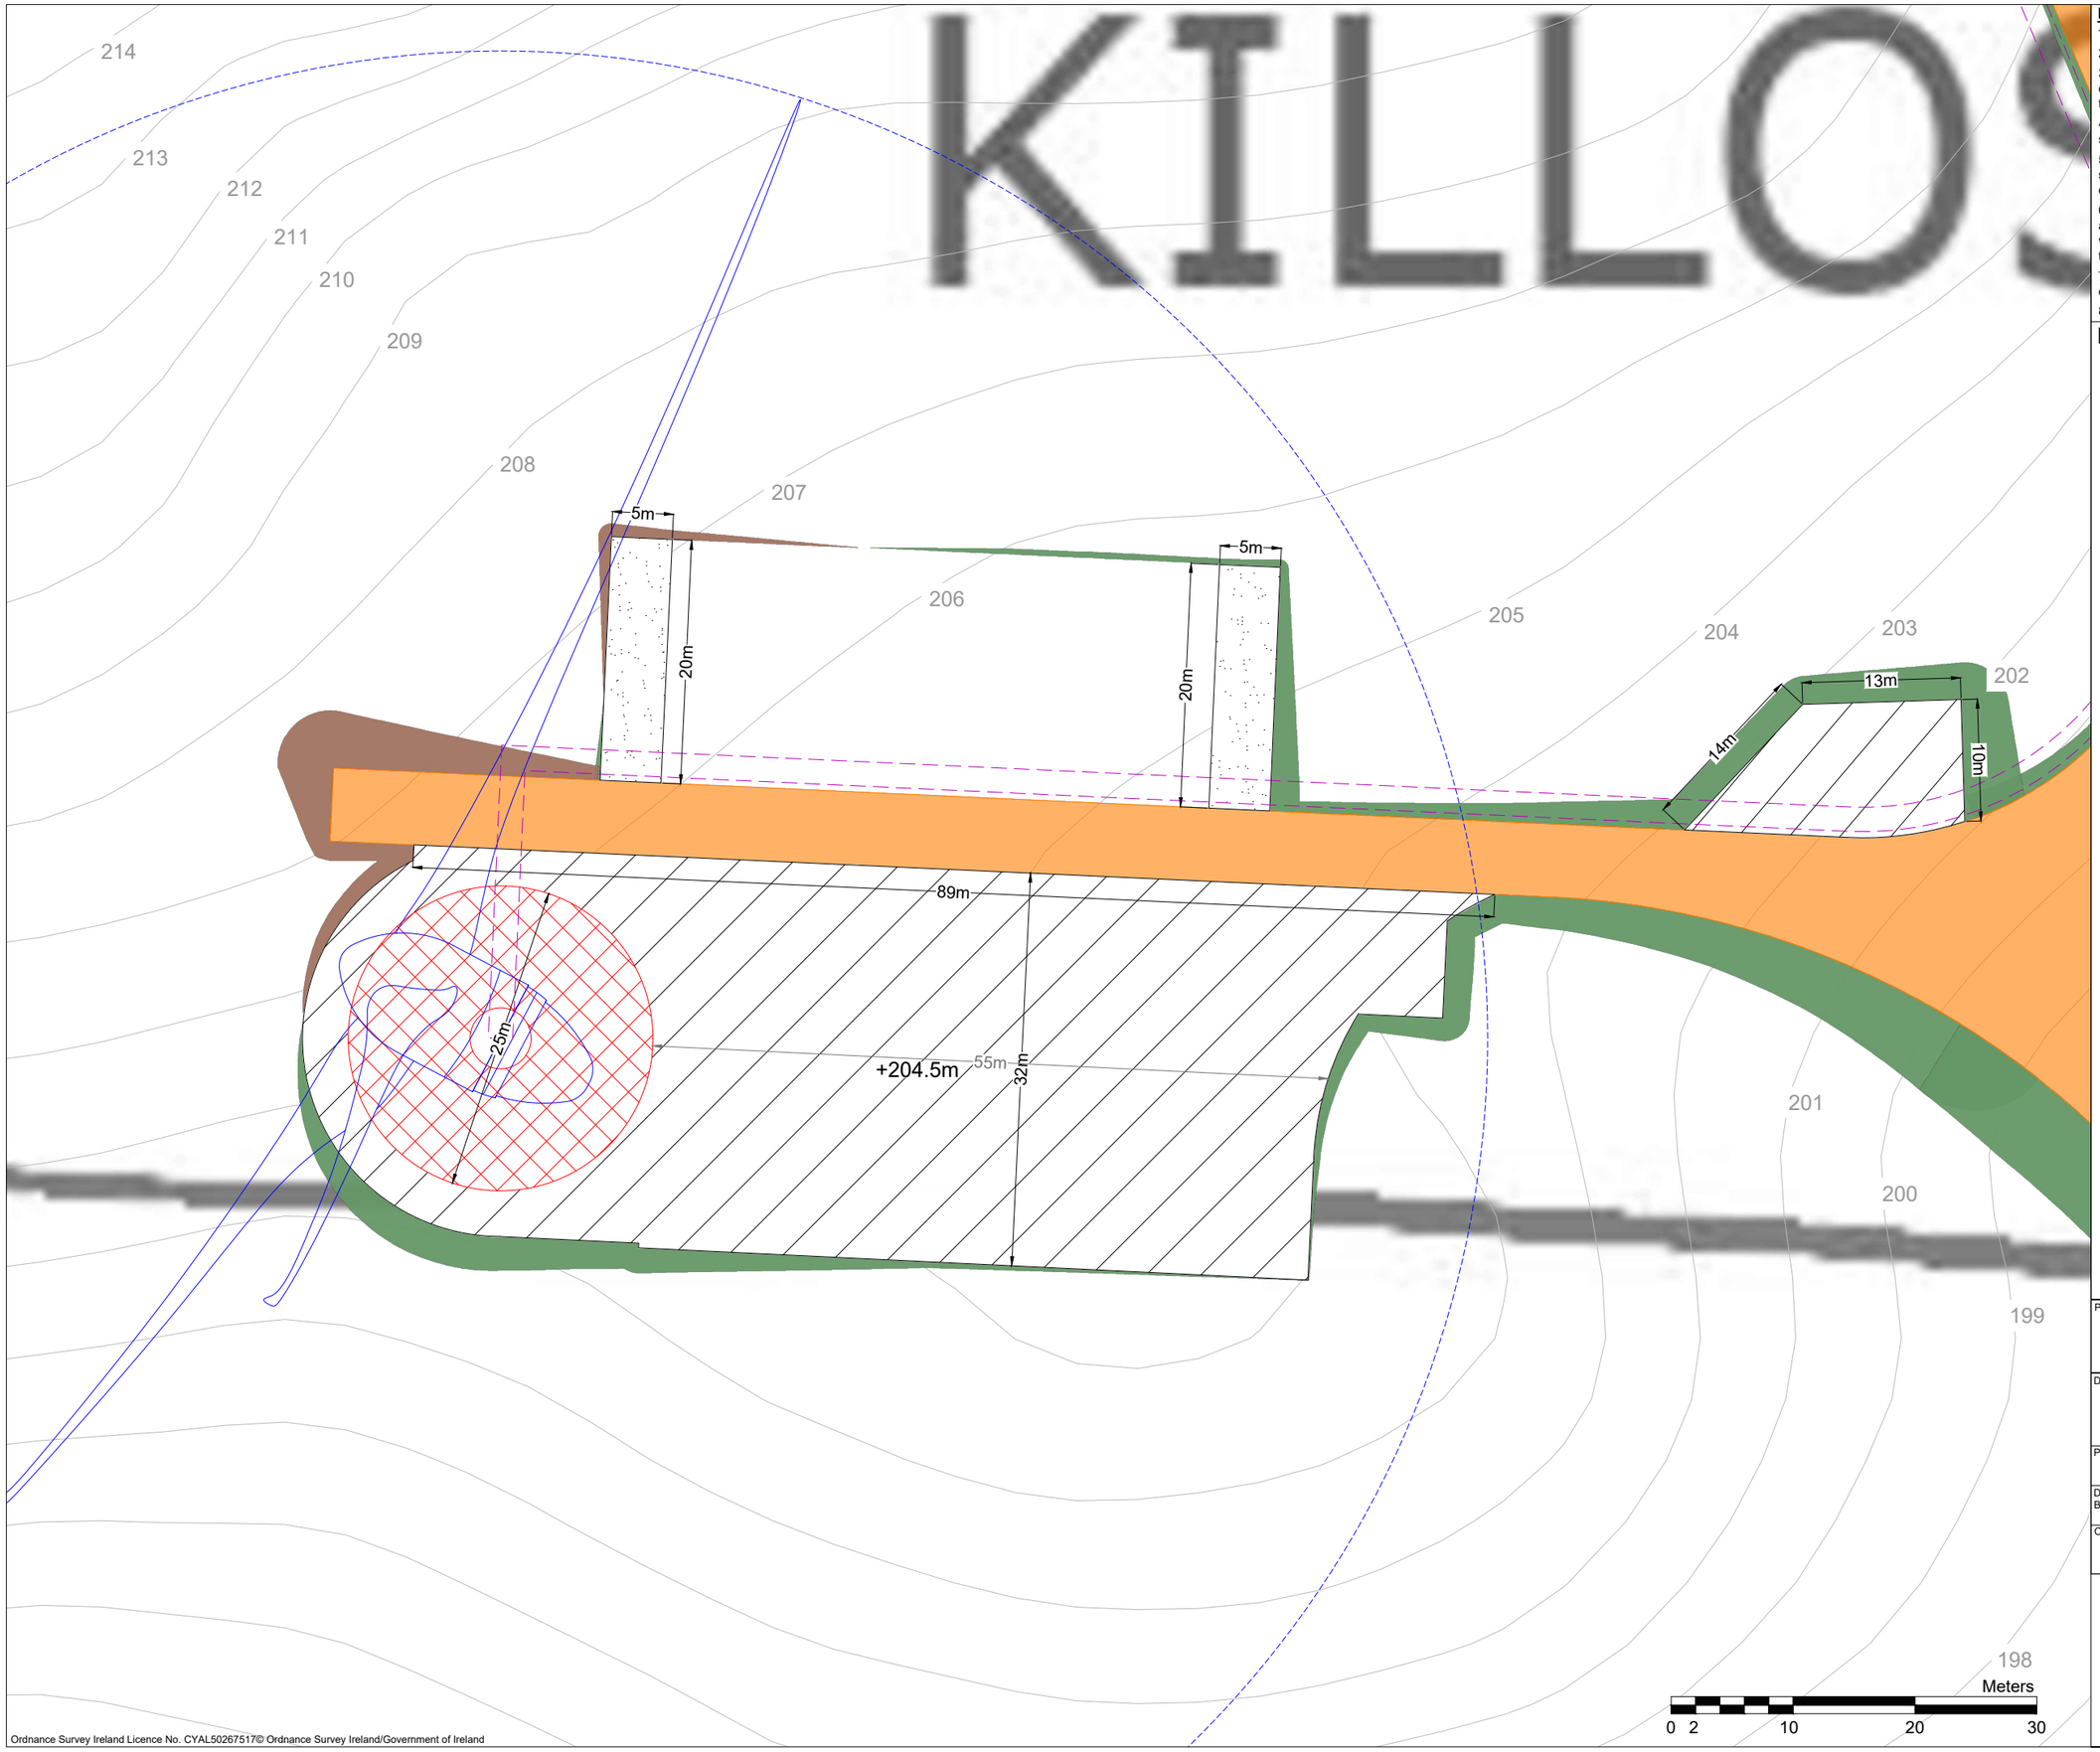


Notes :

1. Drawings issued are for planning application purposes only.
2. Drawings not to be used for construction/contract conditions.
3. Copyright, all rights reserved. No part herewith may be copied or reproduced partially or wholly in any form whatsoever without the prior notice of the copyright owner McCarthy Keville O'Sullivan.
4. Do not scale off this drawing. Figured metric dimensions only should be taken off this drawing.
5. All contractors, whether main or sub-contractors, must visit the site and are responsible for taking and checking any and all dimensions and levels that relate to the works.
6. The use of or reliance upon this drawing shall be deemed to be acceptance of these conditions of use unless otherwise agreed in writing, such written agreement to be sought from and issued by the copyright holder to the use or reliance upon this drawing.
7. Layout plans show typical Turbine rotor diameter as per turbine drawing.
8. Final levels may vary depending on local ground conditions.

Drawing Legend

- Proposed Road
- Internal Electrical Cable Trench
- Soft Levelled Area / Blade Setdown
- Hardstand
- Turbine Foundation
- Turbine Sweep Area
- Cut
- Fill

N

PROJECT TITLE:
Killoshulan Wind Farm, Co.Kilkenny

DRAWING TITLE:
Turbine 1 Layout


PROJECT No.:	DRAWING No.:	SCALE:
260172	260172-05.1	1:500 @ A3

DRAWN BY:	CHECKED BY:	DATE:	REVISION.:
KD	FR	28.10.2026	P01

OS SHEET No.:
4404, 4405, 4406, 4407, 4408, 4462, 4463, 4464, 4465, 4466, 4521, 4522, 4523, 4524, 4525, 4581, 4582, 4583, 4584, 4585, 4640, 4641, 4642, 4643, 4644

Email: info@www.mkoireland.ie/Website: www.mkoireland.ie

Ordnance Survey Ireland Licence No. CYAL50267517© Ordnance Survey Ireland/Government of Ireland

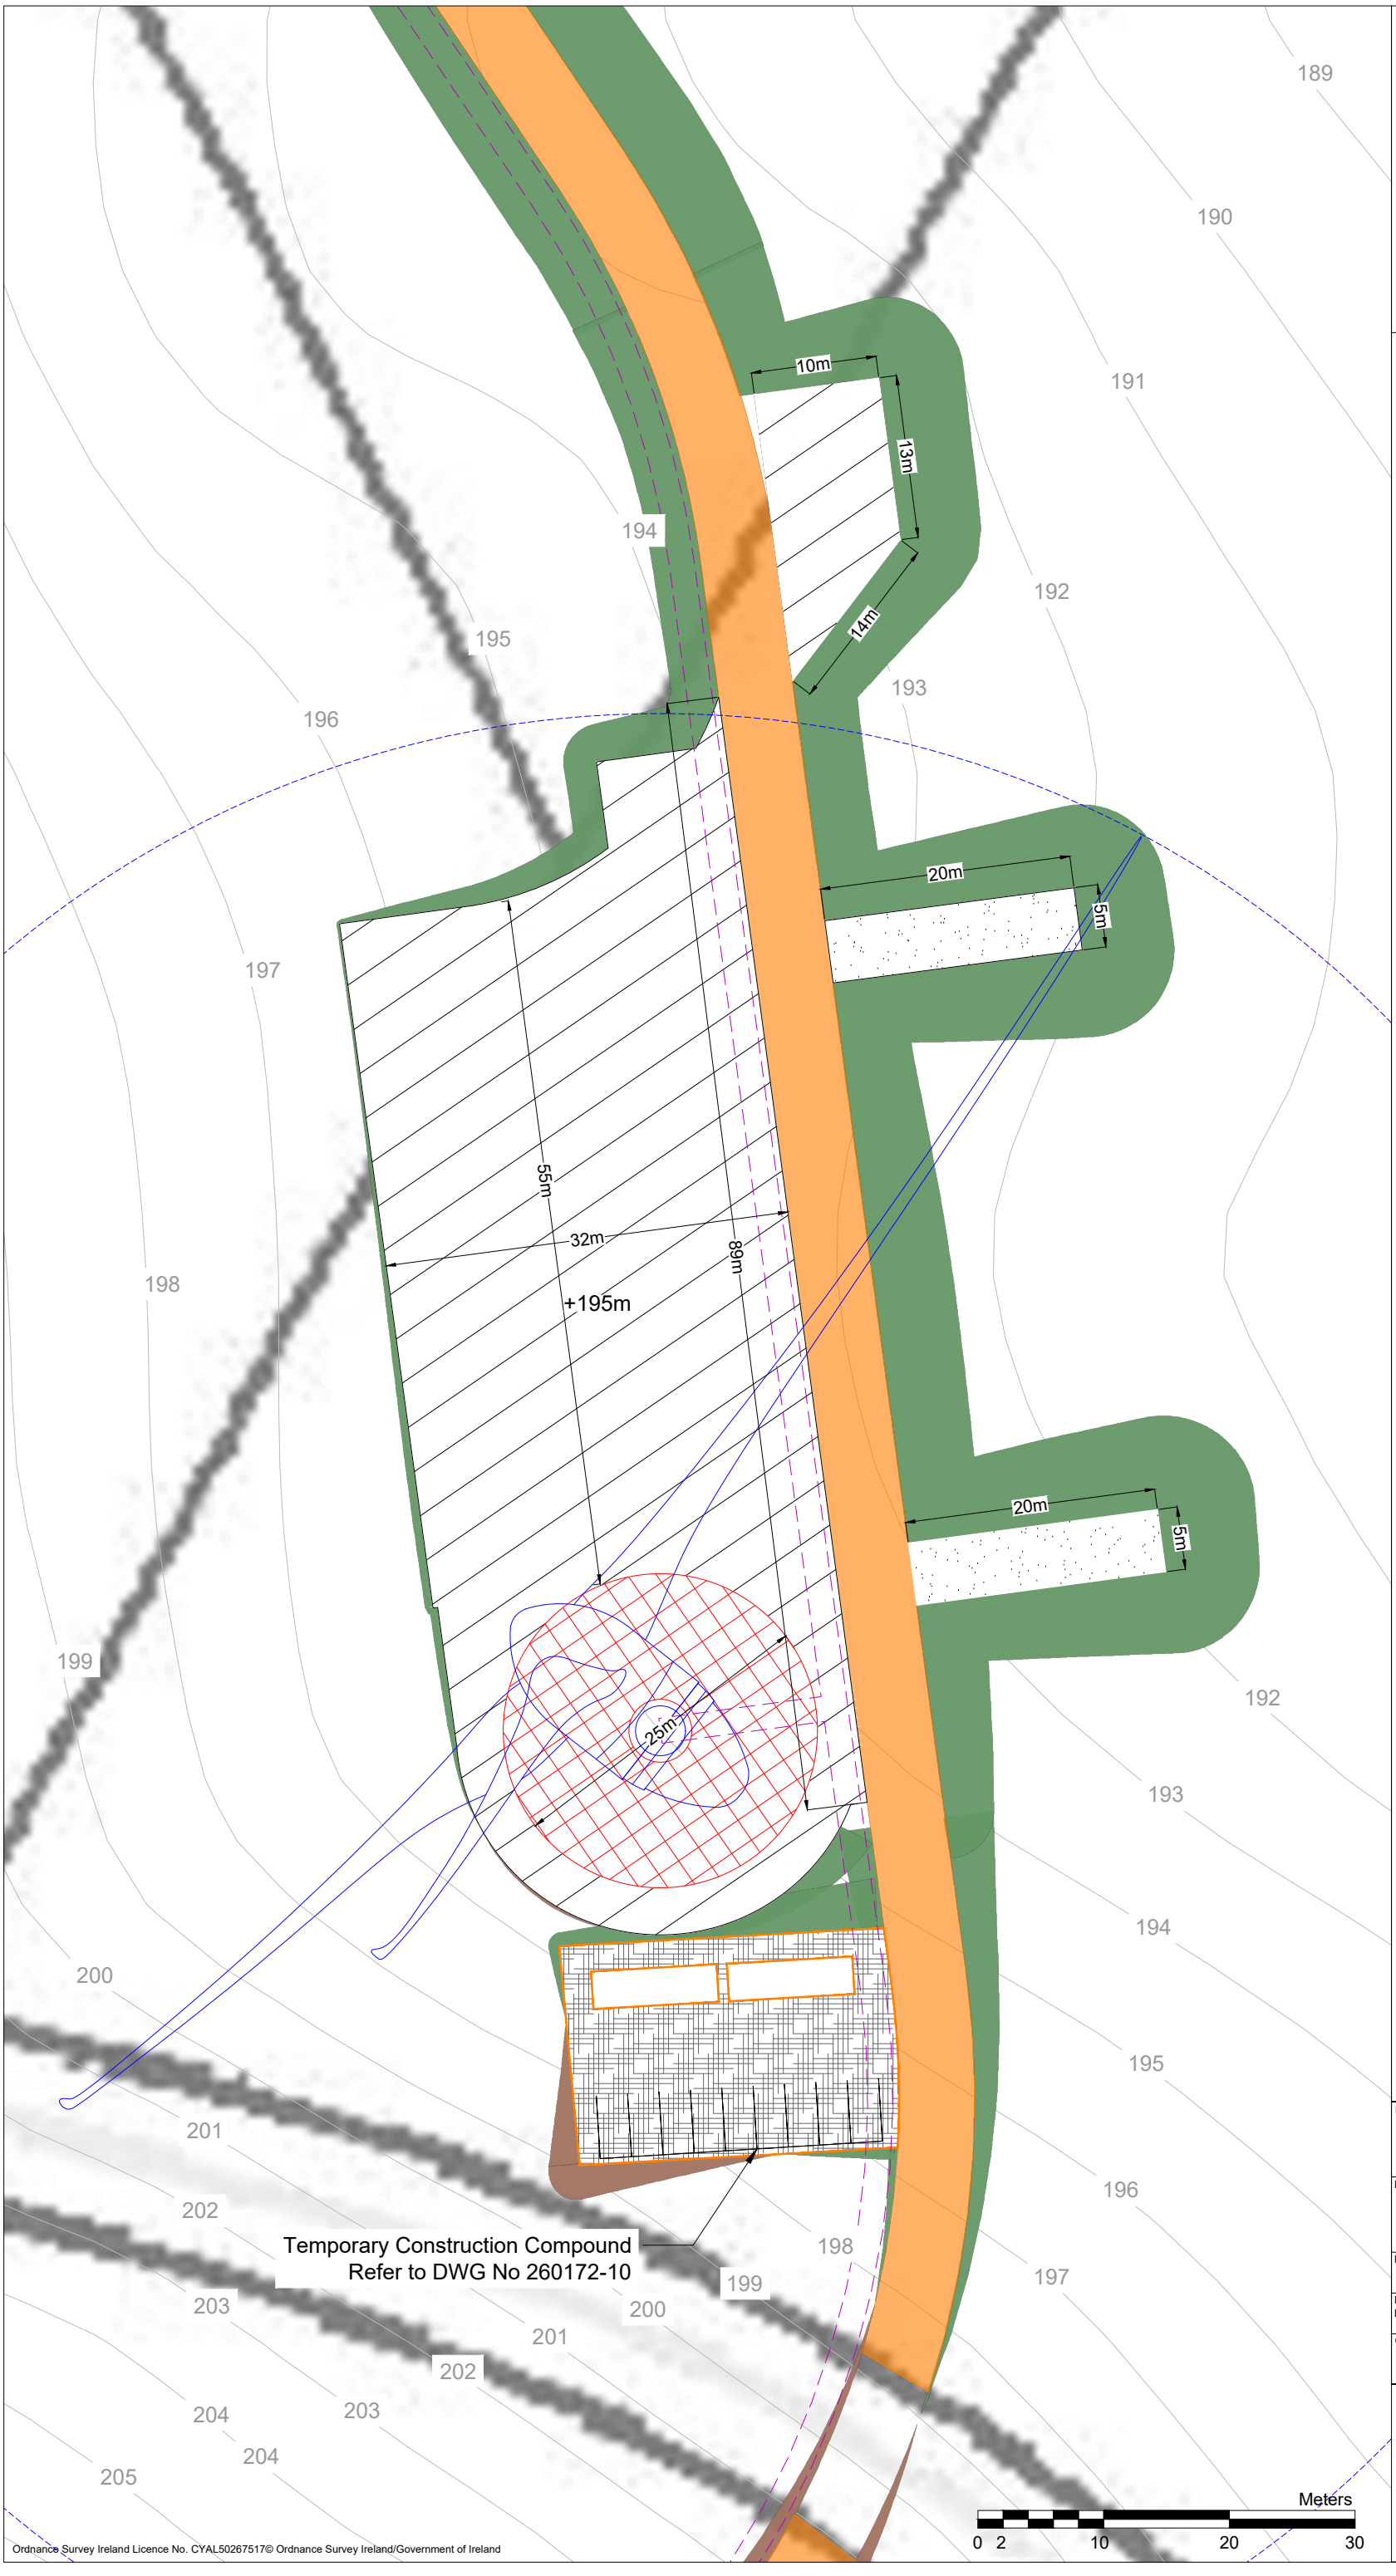

Notes :

1. Drawings issued are for planning application purposes only.
2. Drawings not to be used for construction/contract conditions.
3. Copyright, all rights reserved. No part herewith may be copied or reproduced partially or wholly in any form whatsoever without the prior notice of the copyright owner McCarthy Keville O'Sullivan.
4. Do not scale off this drawing. Figured metric dimensions only should be taken off this drawing.
5. All contractors, whether main or sub-contractors, must visit the site and are responsible for taking and checking any and all dimensions and levels that relate to the works.
6. The use of or reliance upon this drawing shall be deemed to be acceptance of these conditions of use unless otherwise agreed in writing, such written agreement to be sought from and issued by the copyright holder to the use or reliance upon this drawing.
7. Layout plans show typical Turbine rotor diameter as per turbine drawing.
8. Final levels may vary depending on local ground conditions.

Drawing Legend

- Proposed Road
- Internal Electrical Cable Trench
- Soft Levelled Area / Blade Setdown
- Hardstand
- Turbine Foundation
- Turbine Sweep Area
- Cut
- Fill

N

PROJECT TITLE:
Killoshulan Wind Farm, Co.Kilkenny

DRAWING TITLE:
Turbine 2 Layout

PROJECT No.:	DRAWING No.:	SCALE:
260172	260172-05.2	1:500 @ A3

DRAWN BY:	CHECKED BY:	DATE:	REVISION.:
KD	FR	28.10.2026	P01

OS SHEET No.:
4404, 4405, 4406, 4407, 4408, 4462, 4463, 4464, 4465, 4466, 4521, 4522, 4523, 4524, 4525, 4581, 4582, 4583, 4584, 4585, 4640, 4641, 4642, 4643, 4644

Email: info@www.mkoireland.ie /Website: www.mkoireland.ie

Ordnance Survey Ireland Licence No. CYAL50267517© Ordnance Survey Ireland/Government of Ireland

Notes :

1. Drawings issued are for planning application purposes only.
2. Drawings not to be used for construction/contract conditions.
3. Copyright, all rights reserved. No part herewith may be copied or reproduced partially or wholly in any form whatsoever without the prior notice of the copyright owner McCarthy Keville O'Sullivan.
4. Do not scale off this drawing. Figured metric dimensions only should be taken off this drawing.
5. All contractors, whether main or sub-contractors, must visit the site and are responsible for taking and checking any and all dimensions and levels that relate to the works.
6. The use of or reliance upon this drawing shall be deemed to be acceptance of these conditions of use unless otherwise agreed in writing, such written agreement to be sought from and issued by the copyright holder to the use or reliance upon this drawing.
7. Layout plans show typical Turbine rotor diameter as per turbine drawing.
8. Final levels may vary depending on local ground conditions.

Drawing Legend

- Proposed Road
- Internal Electrical Cable Trench
- Soft Levelled Area / Blade Setdown
- Hardstand
- Turbine Foundation
- Turbine Sweep Area
- Cut
- Fill

25m
+240.5m
89m
32m
55m
14m
13m
10m
251
250
249
247
246
245
244
243
242
241
240
239
238
237
236
235
234
233
232
Meters
0 2 10 20 30
N

Ordnance Survey Ireland Licence No. CYAL50267517© Ordnance Survey Ireland/Government of Ireland

PROJECT TITLE:
Killoshulan Wind Farm, Co.Kilkenny


DRAWING TITLE:
Turbine 3 Layout

PROJECT No.:	DRAWING No.:	SCALE:
260172	260172-05.3	1:500 @ A3

DRAWN BY:	CHECKED BY:	DATE:	REVISION.:
KD	FR	28.10.2026	P01

OS SHEET No.:
4404, 4405, 4406, 4407, 4408, 4462, 4463, 4464, 4465, 4466, 4521, 4522, 4523, 4524, 4525, 4581, 4582, 4583, 4584, 4585, 4640, 4641, 4642, 4643, 4644

MKO
Email: info@www.mkoireland.ie /Website: www.mkoireland.ie

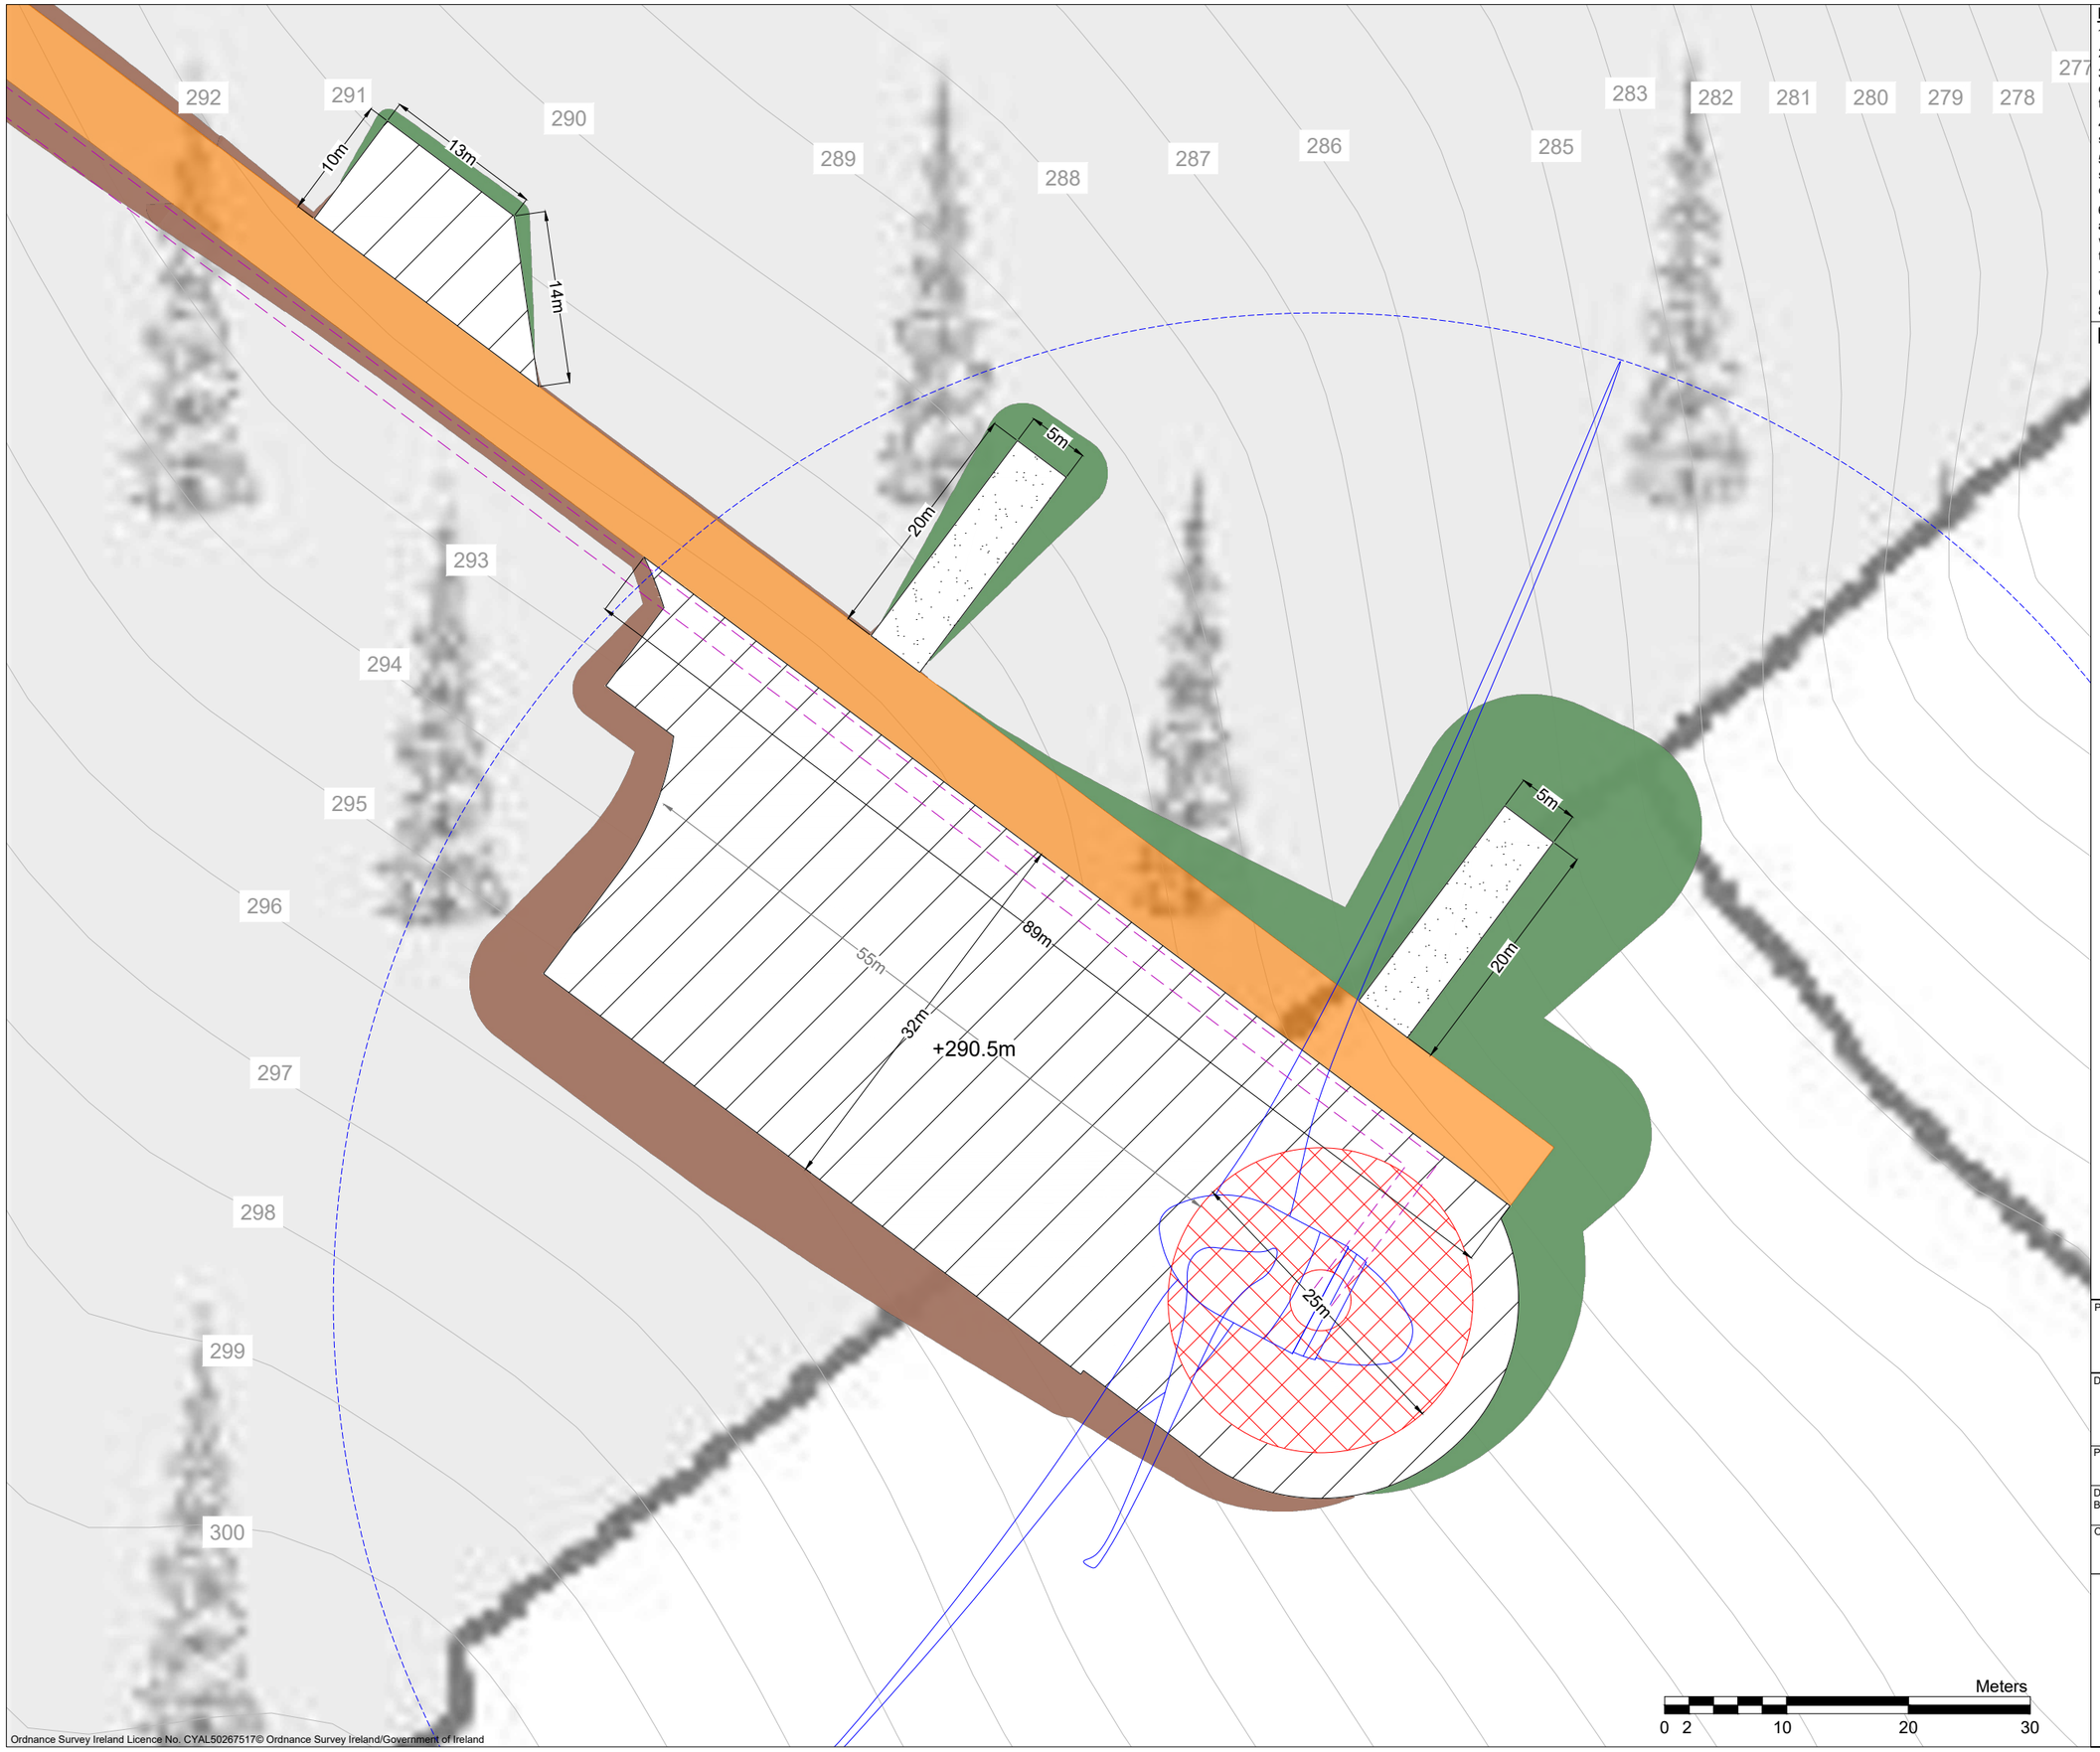

Ordnance Survey Ireland Licence No. CYAL50267517© Ordnance Survey Ireland/Government of Ireland

Notes :

1. Drawings issued are for planning application purposes only.
2. Drawings not to be used for construction/contract conditions.
3. Copyright, all rights reserved. No part herewith may be copied or reproduced partially or wholly in any form whatsoever without the prior notice of the copyright owner McCarthy Keville O'Sullivan.
4. Do not scale off this drawing. Figured metric dimensions only should be taken off this drawing.
5. All contractors, whether main or sub-contractors, must visit the site and are responsible for taking and checking any and all dimensions and levels that relate to the works.
6. The use of or reliance upon this drawing shall be deemed to be acceptance of these conditions of use unless otherwise agreed in writing, such written agreement to be sought from and issued by the copyright holder to the use or reliance upon this drawing.
7. Layout plans show typical Turbine rotor diameter as per turbine drawing.
8. Final levels may vary depending on local ground conditions.

Drawing Legend

- Proposed Road
- Internal Electrical Cable Trench
- Soft Levelled Area / Blade Setdown
- Hardstand
- Turbine Foundation
- Turbine Sweep Area
- Cut
- Fill

N

PROJECT TITLE:
Killoshulan Wind Farm, Co.Kilkenny


DRAWING TITLE:
Turbine 4 Layout

PROJECT No.:	DRAWING No.:	SCALE:
260172	260172-05.4	1:500 @ A3

DRAWN BY:	CHECKED BY:	DATE:	REVISION.:
KD	FR	28.10.2026	P01

OS SHEET No.:
4404, 4405, 4406, 4407, 4408, 4462, 4463, 4464, 4465, 4466, 4521, 4522, 4523, 4524, 4525, 4581, 4582, 4583, 4584, 4585, 4640, 4641, 4642, 4643, 4644

MKO
Email: info@www.mkoireland.ie/Website: www.mkoireland.ie

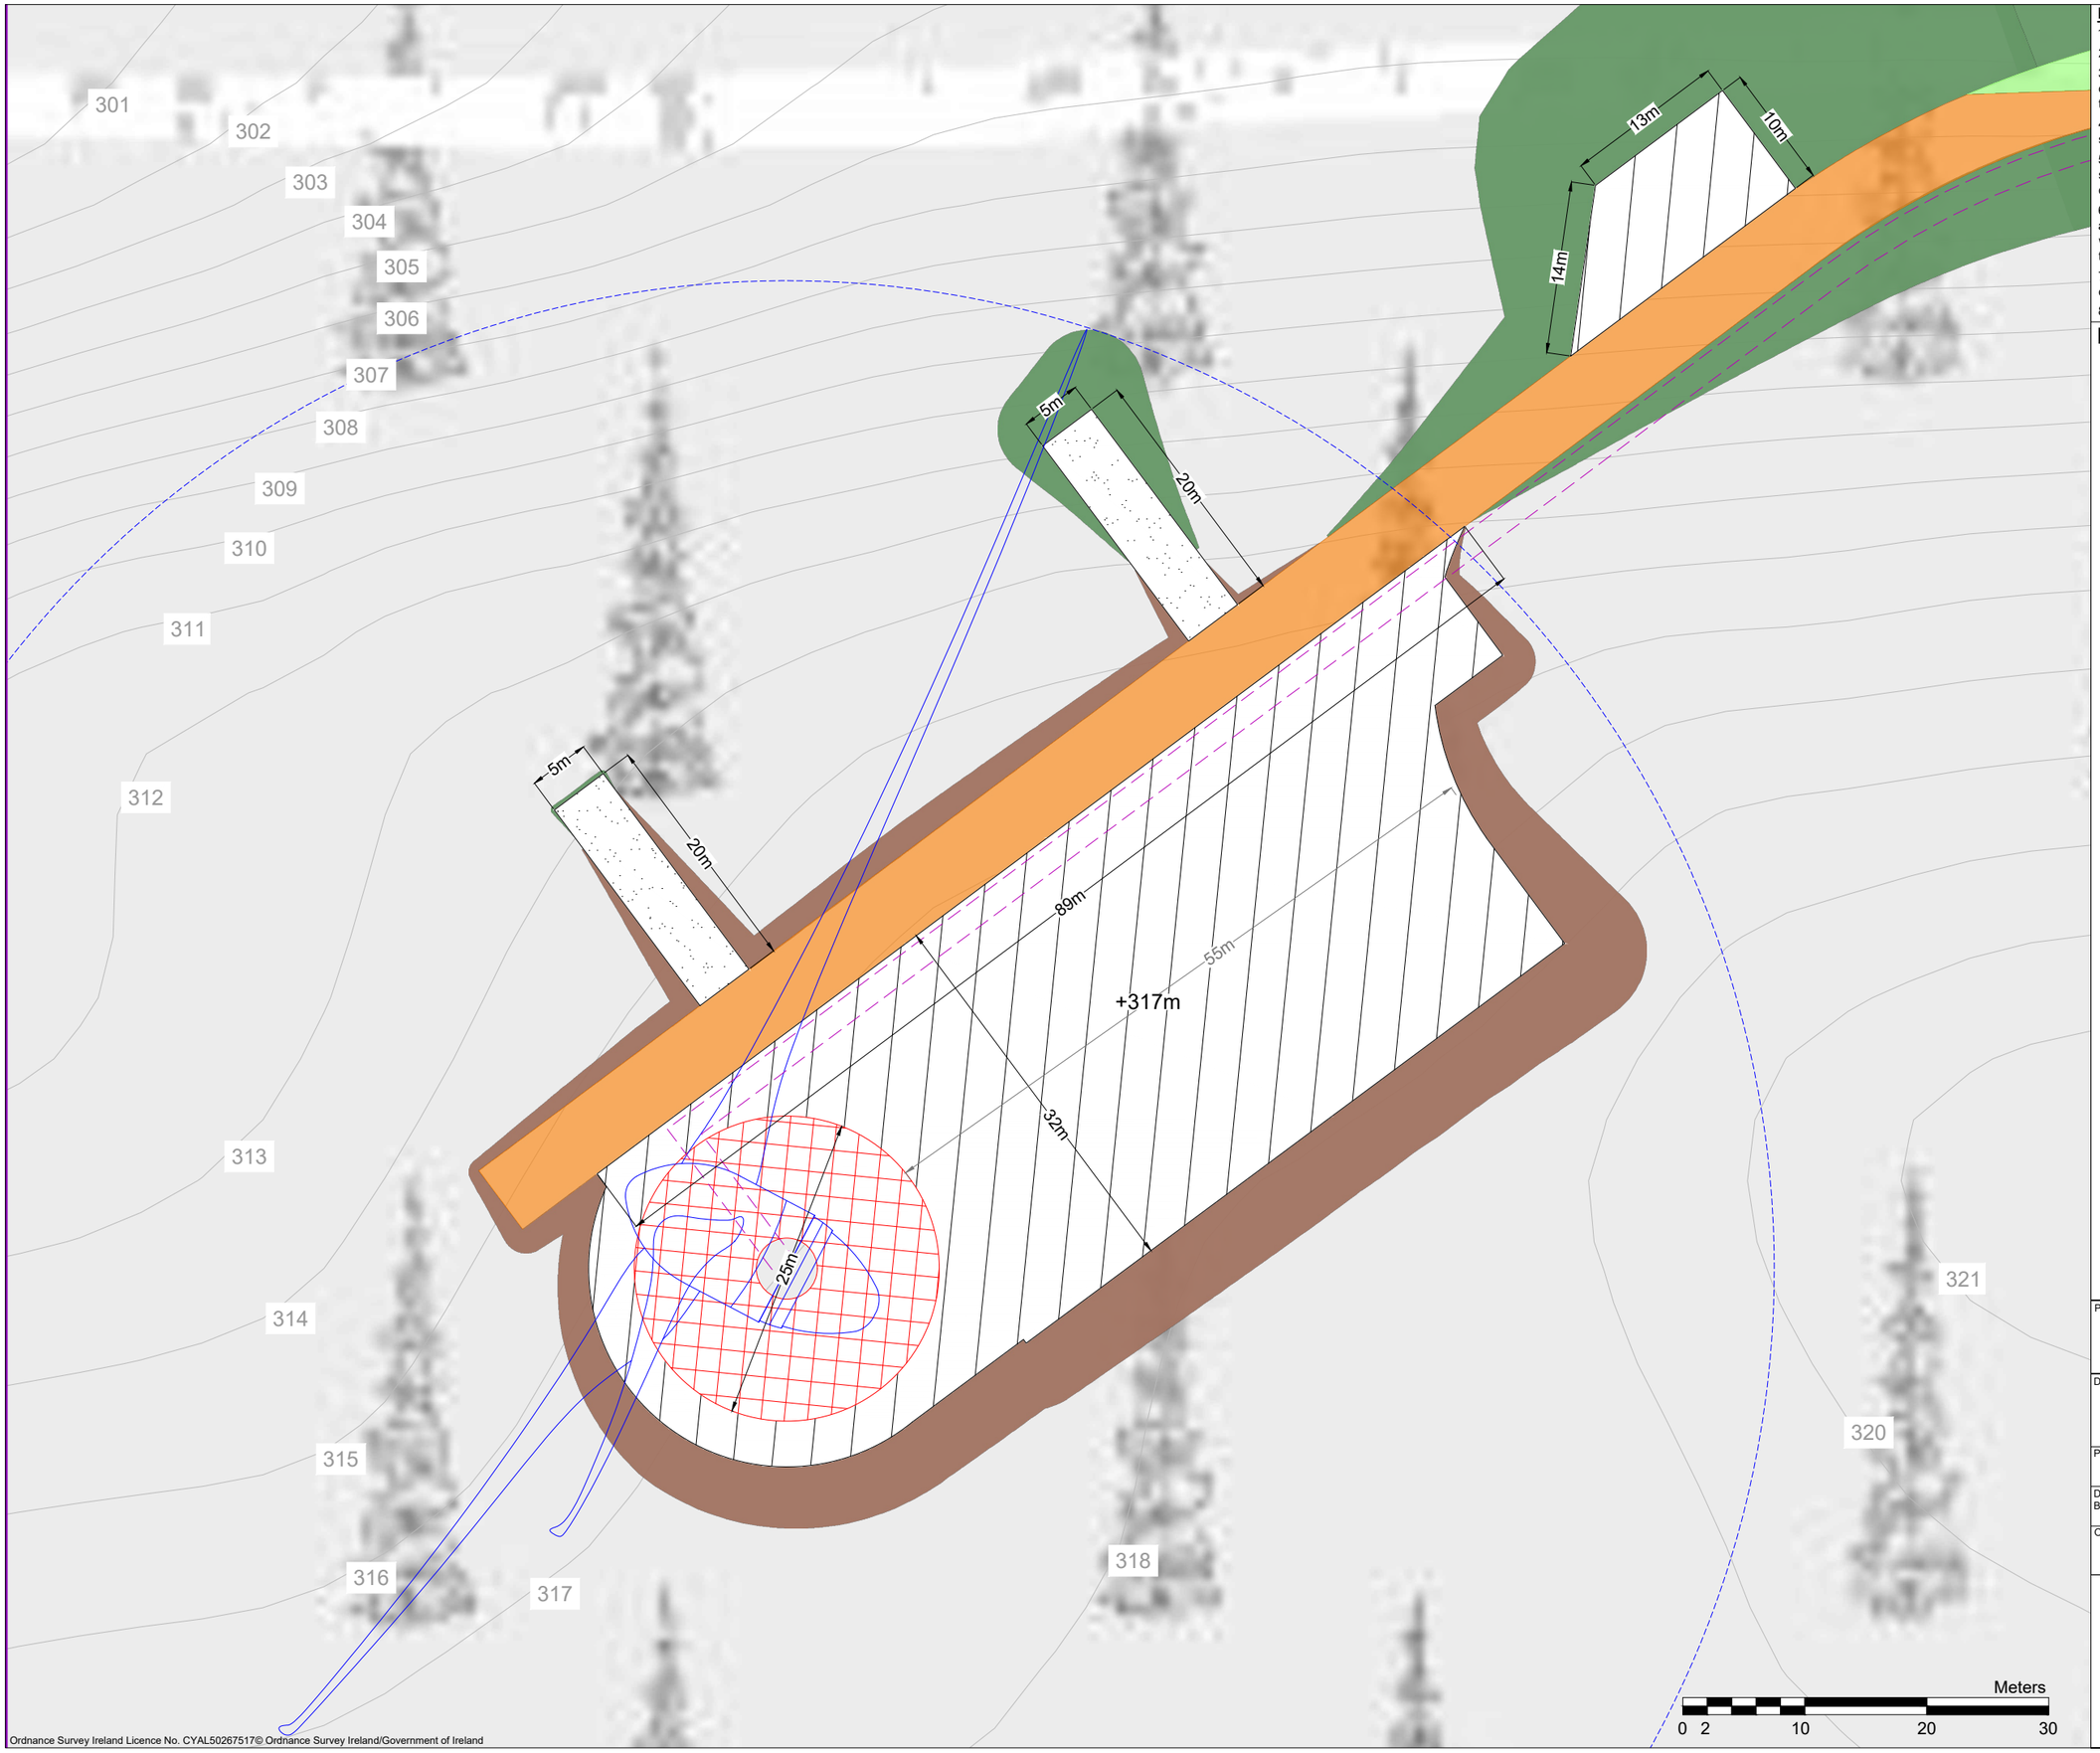

Notes :

1. Drawings issued are for planning application purposes only.
2. Drawings not to be used for construction/contract conditions.
3. Copyright, all rights reserved. No part herewith may be copied or reproduced partially or wholly in any form whatsoever without the prior notice of the copyright owner McCarthy Keville O'Sullivan.
4. Do not scale off this drawing. Figured metric dimensions only should be taken off this drawing.
5. All contractors, whether main or sub-contractors, must visit the site and are responsible for taking and checking any and all dimensions and levels that relate to the works.
6. The use of or reliance upon this drawing shall be deemed to be acceptance of these conditions of use unless otherwise agreed in writing, such written agreement to be sought from and issued by the copyright holder to the use or reliance upon this drawing.
7. Layout plans show typical Turbine rotor diameter as per turbine drawing.
8. Final levels may vary depending on local ground conditions.

Drawing Legend

- Existing Road to be Upgraded
- Proposed Road
- Internal Electrical Cable Trench
- Soft Levelled Area / Blade Setdown
- Hardstand
- Turbine Foundation
- Turbine Sweep Area
- Cut
- Fill

N

PROJECT TITLE:
Killoshulan Wind Farm, Co.Kilkenny

DRAWING TITLE:
Turbine 5 Layout

PROJECT No.:	DRAWING No.:	SCALE:
260172	260172-05.5	1:500 @ A3

DRAWN BY:	CHECKED BY:	DATE:	REVISION.:
KD	FR	28.10.2026	P01

OS SHEET No.:
4404, 4405, 4406, 4407, 4408, 4462, 4463, 4464, 4465, 4466, 4521, 4522, 4523, 4524, 4525, 4581, 4582, 4583, 4584, 4585, 4640, 4641, 4642, 4643, 4644

Email: info@www.mkoireland.ie/Website: www.mkoireland.ie

Notes :

1. Drawings issued are for planning application purposes only.
2. Drawings not to be used for construction/contract conditions.
3. Copyright, all rights reserved. No part herewith may be copied or reproduced partially or wholly in any form whatsoever without the prior notice of the copyright owner McCarthy Keville O'Sullivan.
4. Do not scale off this drawing. Figured metric dimensions only should be taken off this drawing.
5. All contractors, whether main or sub-contractors, must visit the site and are responsible for taking and checking any and all dimensions and levels that relate to the works.
6. The use of or reliance upon this drawing shall be deemed to be acceptance of these conditions of use unless otherwise agreed in writing, such written agreement to be sought from and issued by the copyright holder to the use or reliance upon this drawing.
7. Layout plans show typical Turbine rotor diameter as per turbine drawing.
8. Final levels may vary depending on local ground conditions.

Drawing Legend

- Proposed Road
- Internal Electrical Cable Trench
- Soft Levelled Area / Blade Setdown
- Hardstand
- Turbine Foundation
- Turbine Sweep Area
- Cut
- Fill

N

PROJECT TITLE:
Killoshulan Wind Farm, Co.Kilkenny

DRAWING TITLE:
Turbine 6 Layout

PROJECT No.:	DRAWING No.:	SCALE:
260172	260172-05.6	1:500 @ A3

DRAWN BY:	CHECKED BY:	DATE:	REVISION.:
KD	FR	28.10.2026	P01

OS SHEET No.:
4404, 4405, 4406, 4407, 4408, 4462, 4463, 4464, 4465, 4466, 4521, 4522, 4523, 4524, 4525, 4581, 4582, 4583, 4584, 4585, 4640, 4641, 4642, 4643, 4644

MKO
Email: info@www.mkoireland.ie/Website: www.mkoireland.ie

Ordnance Survey Ireland Licence No. CYAL50267517© Ordnance Survey Ireland/Government of Ireland

Notes :

1. Drawings issued are for planning application purposes only.
2. Drawings not to be used for construction/contract conditions.
3. Copyright, all rights reserved. No part herewith may be copied or reproduced partially or wholly in any form whatsoever without the prior notice of the copyright owner McCarthy Keville O'Sullivan.
4. Do not scale off this drawing. Figured metric dimensions only should be taken off this drawing.
5. All contractors, whether main or sub-contractors, must visit the site and are responsible for taking and checking any and all dimensions and levels that relate to the works.
6. The use of or reliance upon this drawing shall be deemed to be acceptance of these conditions of use unless otherwise agreed in writing, such written agreement to be sought from and issued by the copyright holder to the use or reliance upon this drawing.
7. Layout plans show typical Turbine rotor diameter as per turbine drawing.
8. Final levels may vary depending on local ground conditions.

Drawing Legend

- Proposed Road
- Internal Electrical Cable Trench
- Soft Levelled Area / Blade Setdown
- Hardstand
- Turbine Foundation
- Turbine Sweep Area
- Cut
- Fill

N

PROJECT TITLE:
Killoshulan Wind Farm, Co.Kilkenny

DRAWING TITLE:
Turbine 7 Layout

PROJECT No.:	DRAWING No.:	SCALE:
260172	260172-05.7	1:500 @ A3

DRAWN BY:	CHECKED BY:	DATE:	REVISION.:
KD	FR	28.10.2026	P01

OS SHEET No.:
4404, 4405, 4406, 4407, 4408, 4462, 4463, 4464, 4465, 4466, 4521, 4522, 4523, 4524, 4525, 4581, 4582, 4583, 4584, 4585, 4640, 4641, 4642, 4643, 4644

MKO
Email: info@www.mkoireland.ie /Website: www.mkoireland.ie

Ordnance Survey Ireland Licence No. CYAL50267517© Ordnance Survey Ireland/Government of Ireland

Notes :

1. Drawings issued are for planning application purposes only.
2. Drawings not to be used for construction/contract conditions.
3. Copyright, all rights reserved. No part herewith may be copied or reproduced partially or wholly in any form whatsoever without the prior notice of the copyright owner McCarthy Keville O'Sullivan.
4. Do not scale off this drawing. Figured metric dimensions only should be taken off this drawing.
5. All contractors, whether main or sub-contractors, must visit the site and are responsible for taking and checking any and all dimensions and levels that relate to the works.
6. The use of or reliance upon this drawing shall be deemed to be acceptance of these conditions of use unless otherwise agreed in writing, such written agreement to be sought from and issued by the copyright holder to the use or reliance upon this drawing.
7. Layout plans show typical Turbine rotor diameter as per turbine drawing.
8. Final levels may vary depending on local ground conditions.

Drawing Legend

- Planning Application Boundary
- Proposed Road
- Internal Electrical Cable Trench
- Soft Levelled Area / Blade Setdown
- Hardstand
- Turbine Foundation
- Turbine Sweep Area
- Cut
- Fill



N

PROJECT TITLE:
Killoshulan Wind Farm, Co.Kilkenny

DRAWING TITLE:
Turbine 8 Layout


PROJECT No.:	DRAWING No.:	SCALE:
260172	260172-05.8	1:500 @ A3

DRAWN BY:	CHECKED BY:	DATE:	REVISION.:
KD	FR	28.10.2026	P01

OS SHEET No.:
4404, 4405, 4406, 4407, 4408, 4462, 4463, 4464, 4465, 4466, 4521, 4522, 4523, 4524, 4525, 4581, 4582, 4583, 4584, 4585, 4640, 4641, 4642, 4643, 4644

Email: info@www.mkoireland.ie/Website: www.mkoireland.ie

Ordnance Survey Ireland Licence No. CYAL50267517© Ordnance Survey Ireland/Government of Ireland

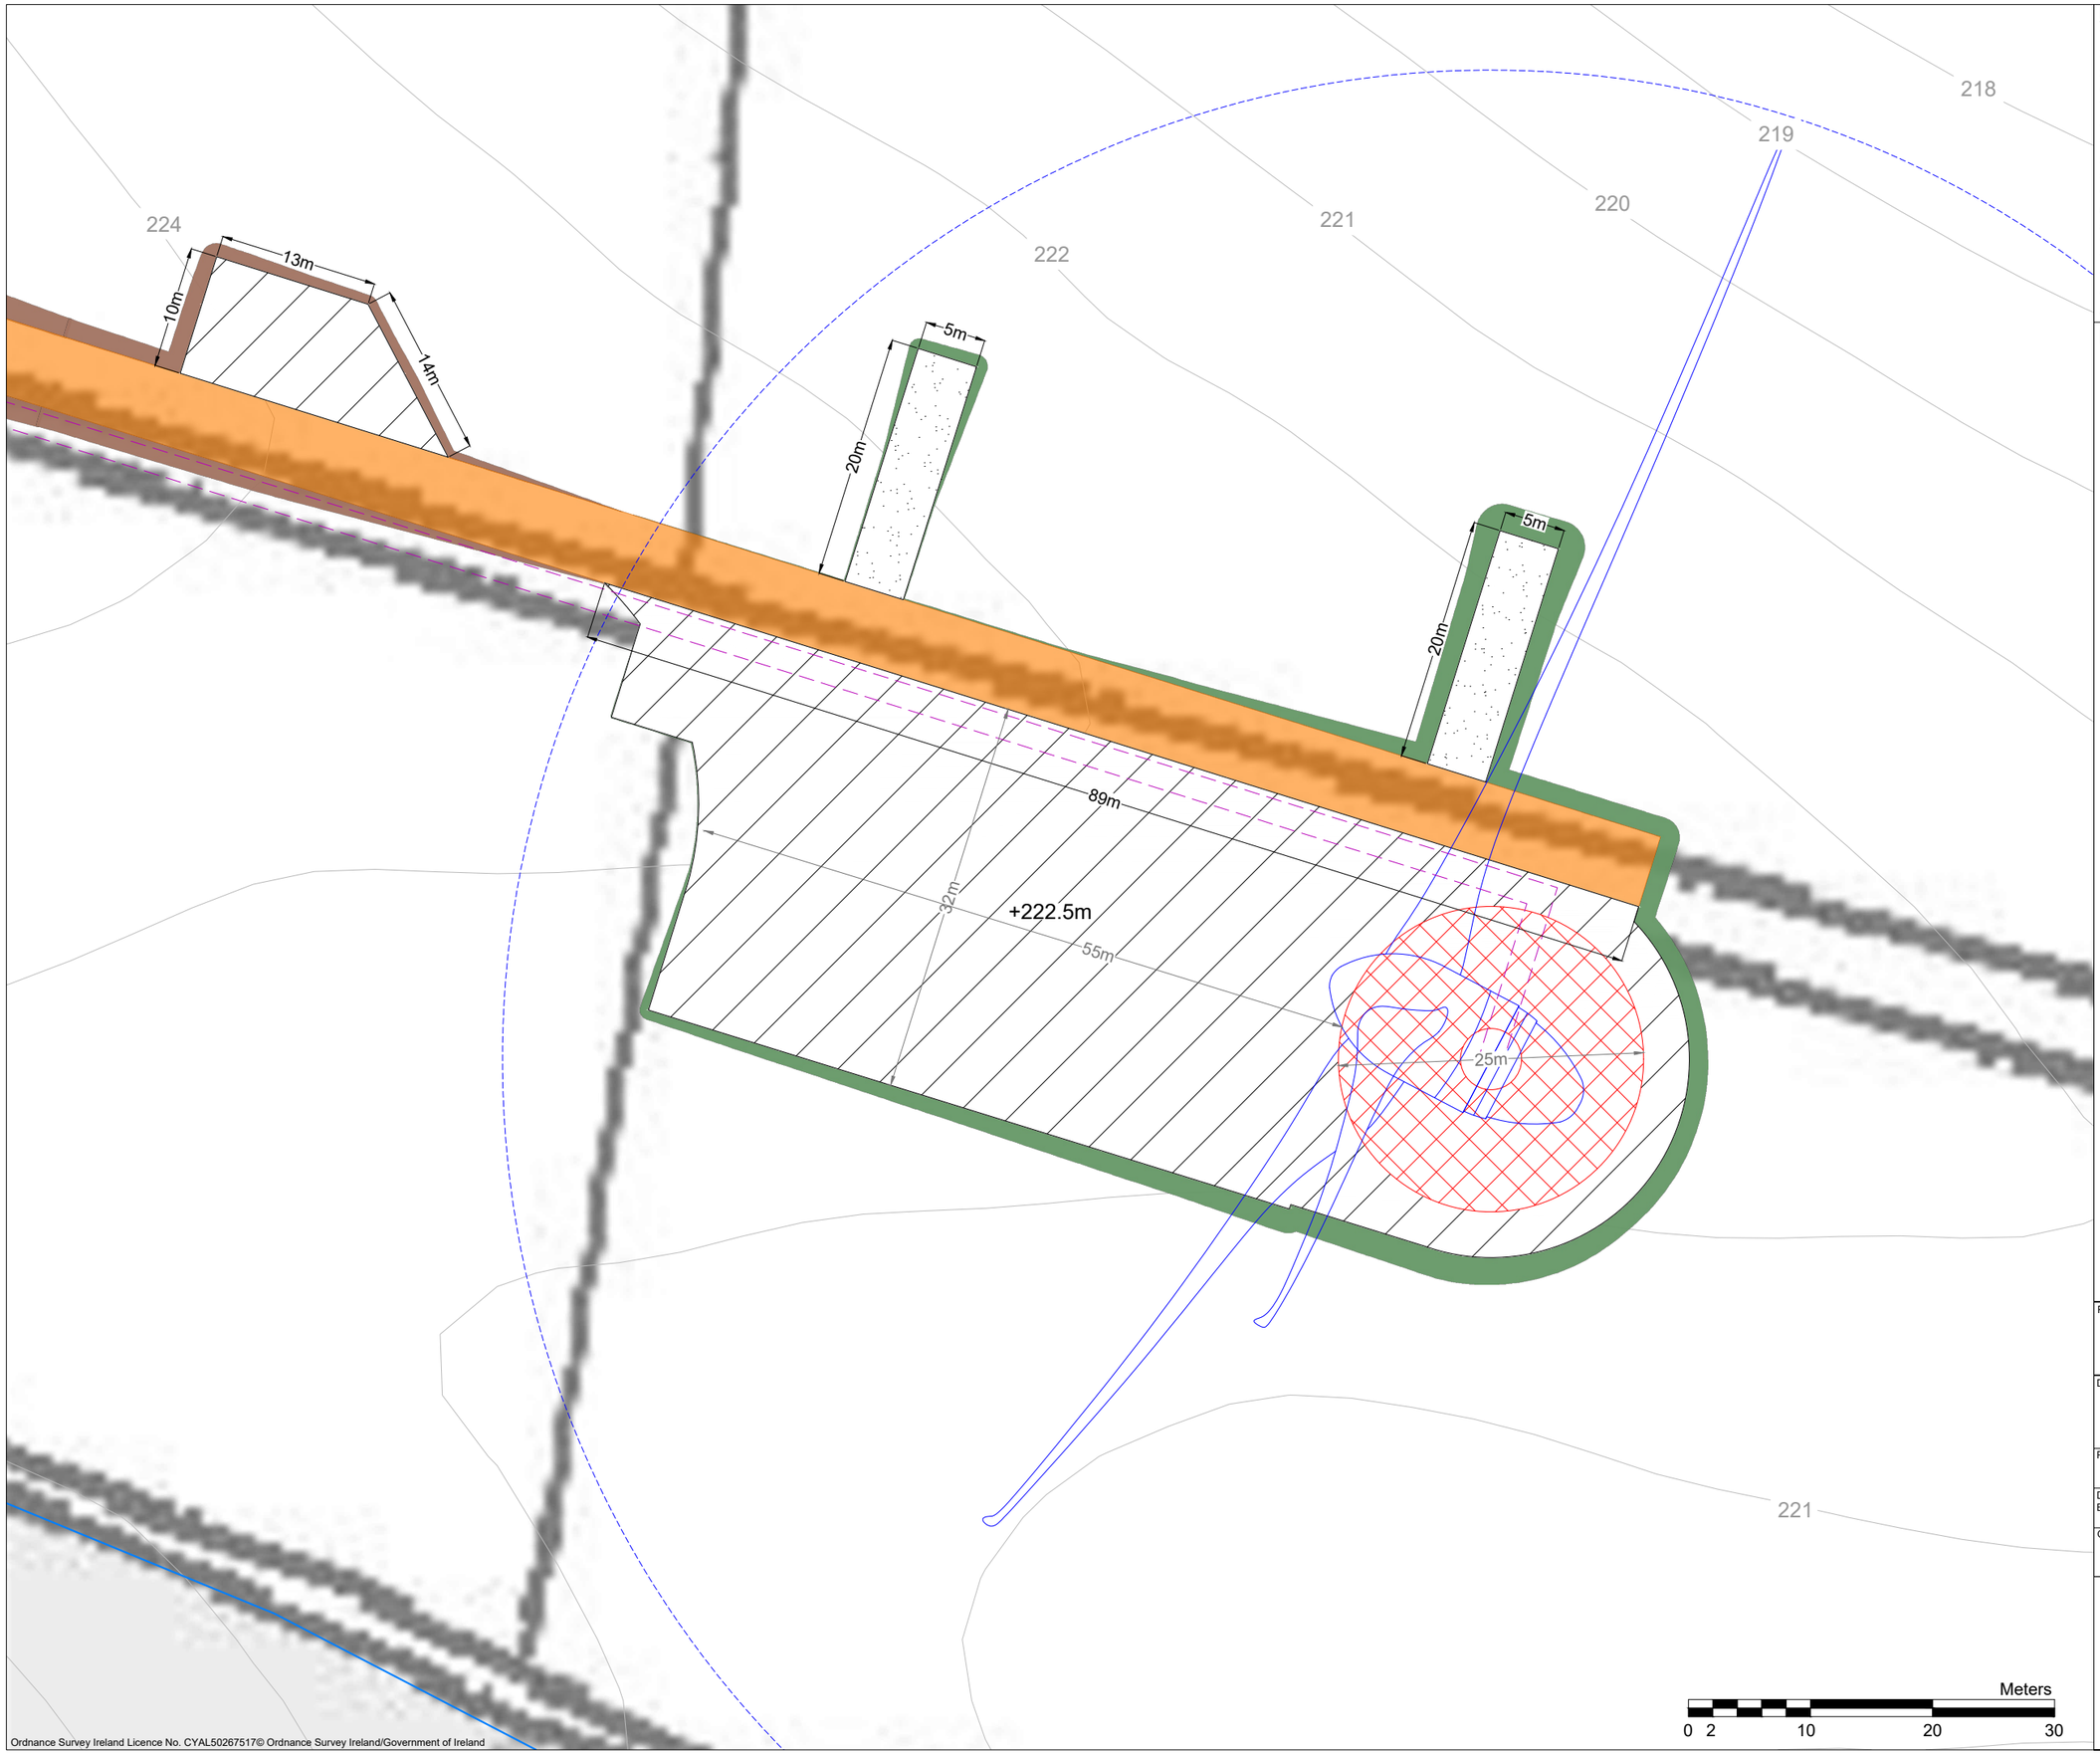

Notes :

1. Drawings issued are for planning application purposes only.
2. Drawings not to be used for construction/contract conditions.
3. Copyright, all rights reserved. No part herewith may be copied or reproduced partially or wholly in any form whatsoever without the prior notice of the copyright owner McCarthy Keville O'Sullivan.
4. Do not scale off this drawing. Figured metric dimensions only should be taken off this drawing.
5. All contractors, whether main or sub-contractors, must visit the site and are responsible for taking and checking any and all dimensions and levels that relate to the works.
6. The use of or reliance upon this drawing shall be deemed to be acceptance of these conditions of use unless otherwise agreed in writing, such written agreement to be sought from and issued by the copyright holder to the use or reliance upon this drawing.
7. Layout plans show typical Turbine rotor diameter as per turbine drawing.
8. Final levels may vary depending on local ground conditions.

Drawing Legend

- Proposed Road
- Internal Electrical Cable Trench
- Soft Levelled Area / Blade Setdown
- Hardstand
- Turbine Foundation
- Turbine Sweep Area
- Cut
- Fill
- Watercourses

N

PROJECT TITLE:
Killoshulan Wind Farm, Co.Kilkenny


DRAWING TITLE:
Turbine 9 Layout

PROJECT No.:	DRAWING No.:	SCALE:
260172	260172-05.09	1:500 @ A3

DRAWN BY:	CHECKED BY:	DATE:	REVISION.:
KD	FR	28.10.2026	P01

OS SHEET No.:
4404, 4405, 4406, 4407, 4408, 4462, 4463, 4464, 4465, 4466, 4521, 4522, 4523, 4524, 4525, 4581, 4582, 4583, 4584, 4585, 4640, 4641, 4642, 4643, 4644

Email: info@www.mkoireland.ie/Website: www.mkoireland.ie

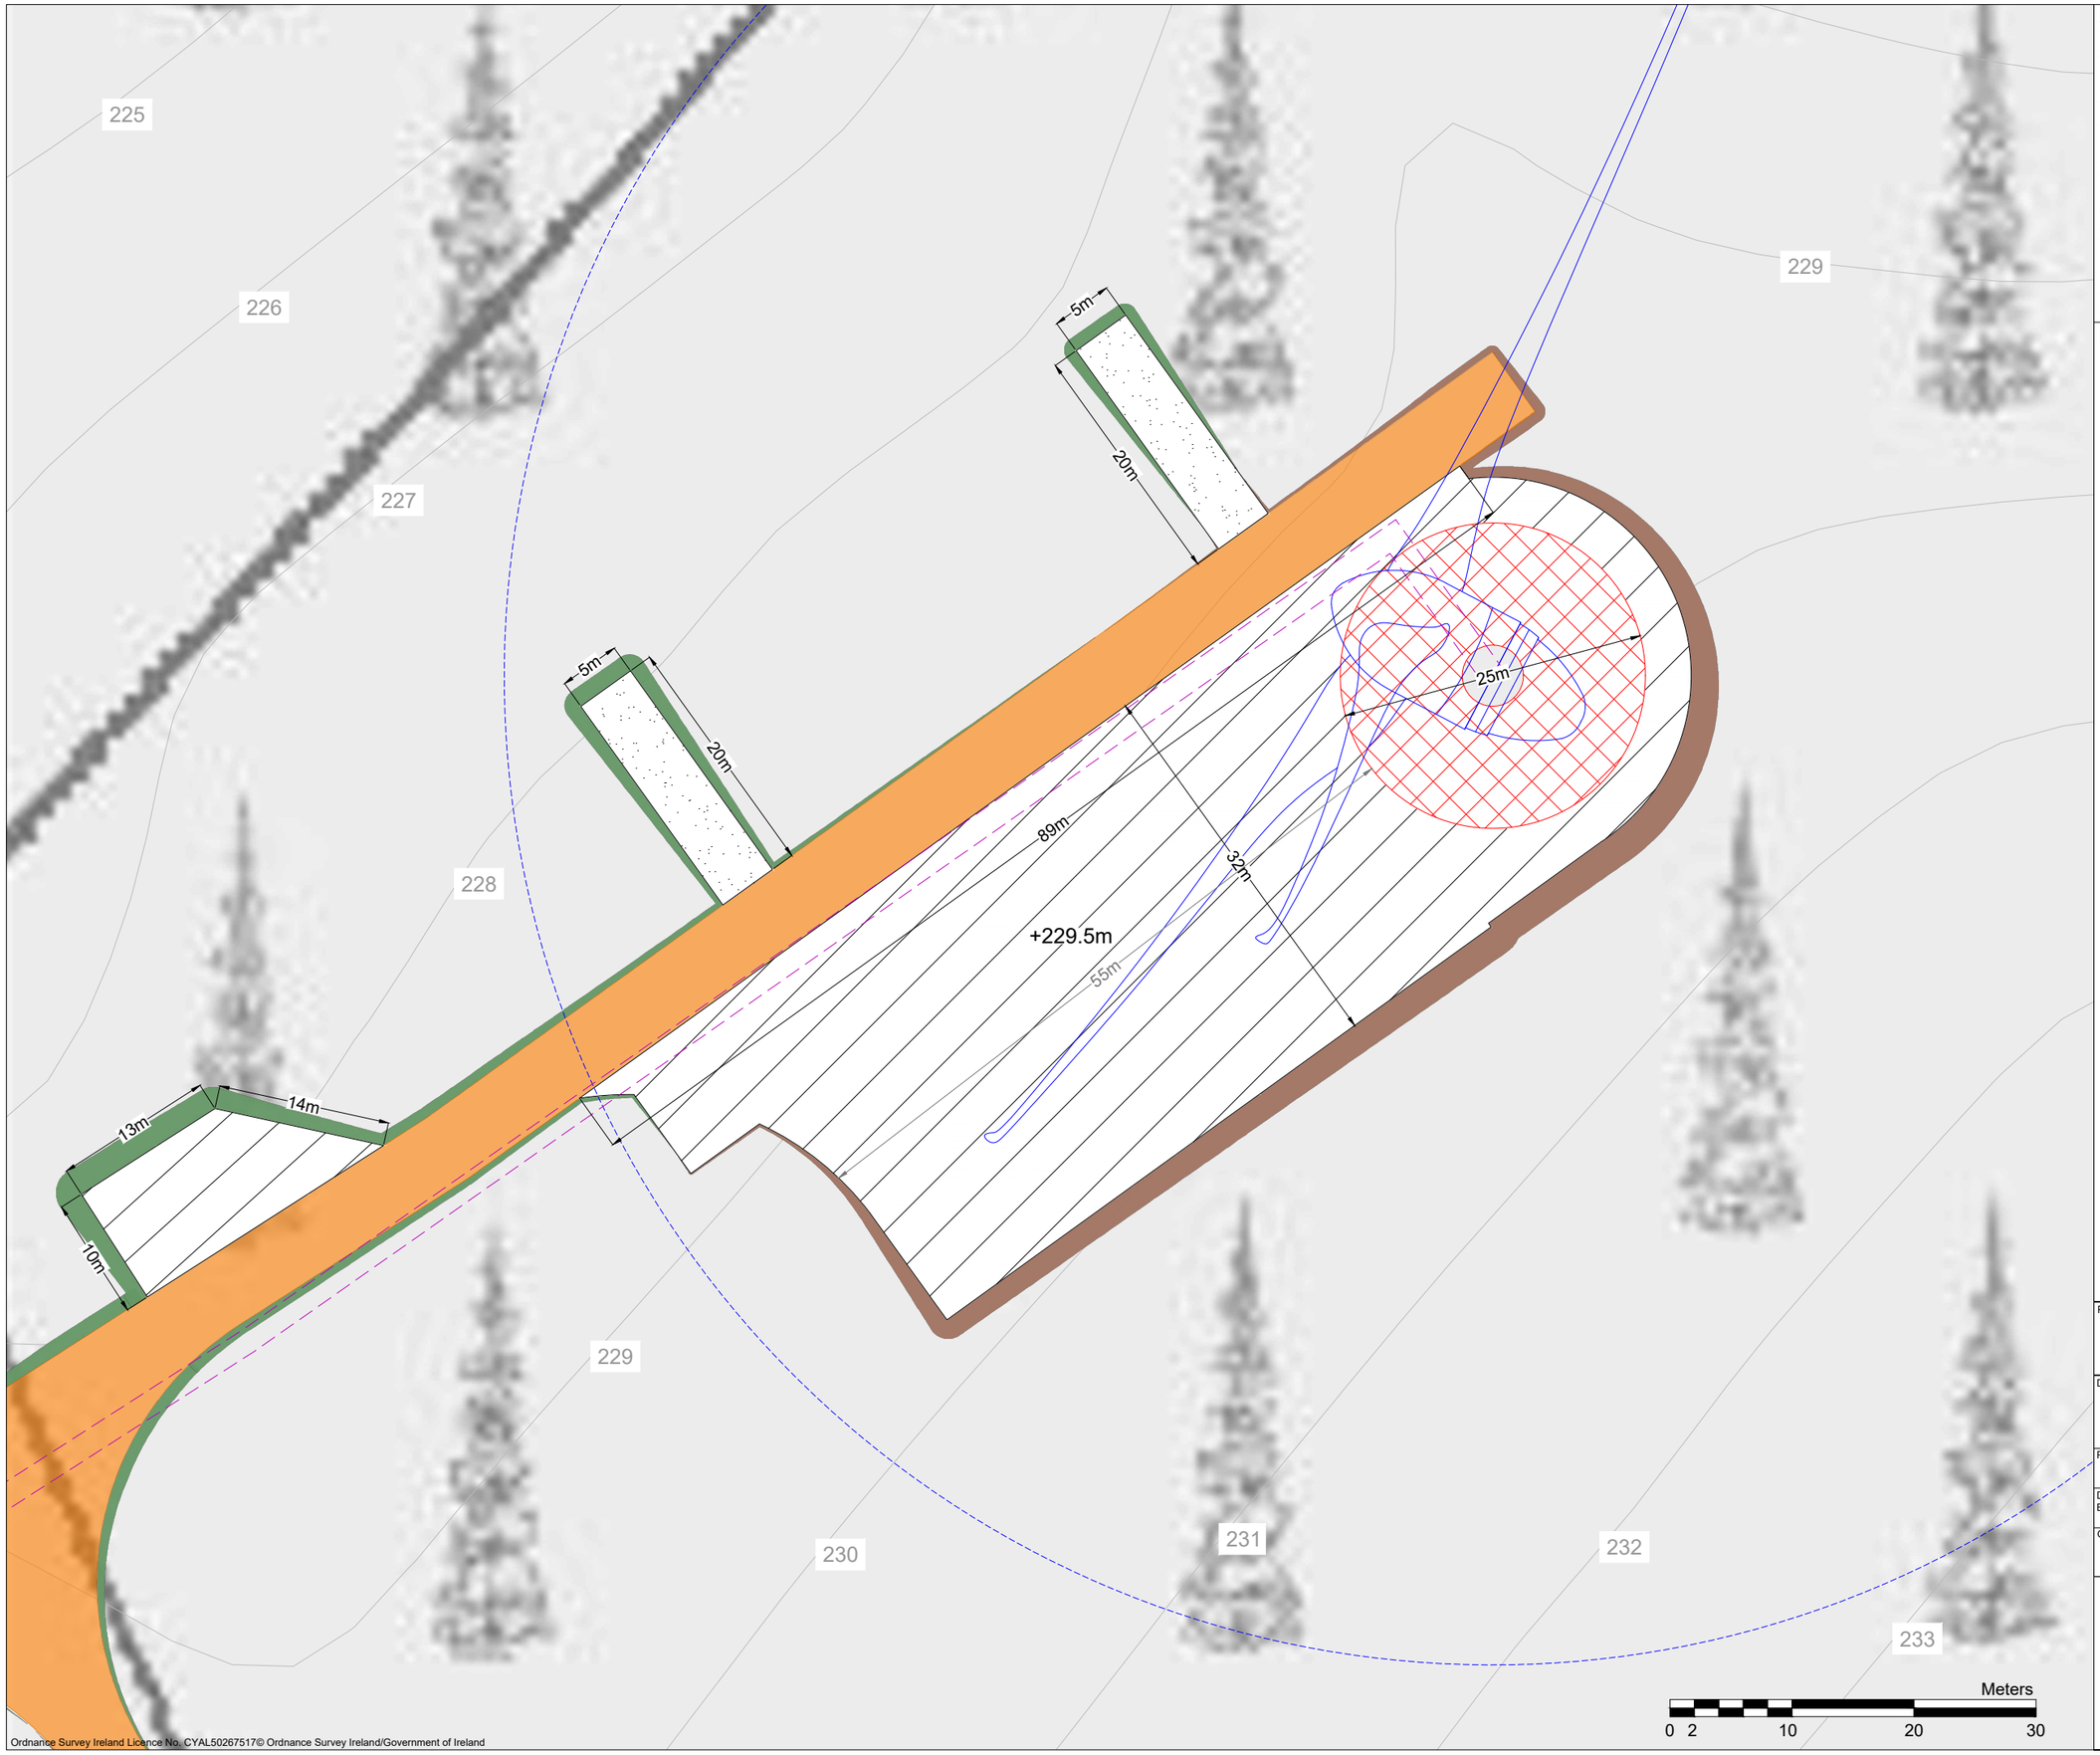

Notes :

1. Drawings issued are for planning application purposes only.
2. Drawings not to be used for construction/contract conditions.
3. Copyright, all rights reserved. No part herewith may be copied or reproduced partially or wholly in any form whatsoever without the prior notice of the copyright owner McCarthy Keville O'Sullivan.
4. Do not scale off this drawing. Figured metric dimensions only should be taken off this drawing.
5. All contractors, whether main or sub-contractors, must visit the site and are responsible for taking and checking any and all dimensions and levels that relate to the works.
6. The use of or reliance upon this drawing shall be deemed to be acceptance of these conditions of use unless otherwise agreed in writing, such written agreement to be sought from and issued by the copyright holder to the use or reliance upon this drawing.
7. Layout plans show typical Turbine rotor diameter as per turbine drawing.
8. Final levels may vary depending on local ground conditions.

Drawing Legend

- Proposed Road
- Internal Electrical Cable Trench
- Soft Levelled Area / Blade Setdown
- Hardstand
- Turbine Foundation
- Turbine Sweep Area
- Cut
- Fill

N

PROJECT TITLE:
Killoshulan Wind Farm, Co.Kilkenny


DRAWING TITLE:
Turbine 10 Layout

PROJECT No.:	DRAWING No.:	SCALE:
260172	260172-05.10	1:500 @ A3


DRAWN BY:	CHECKED BY:	DATE:	REVISION.:
KD	FR	28.10.2026	P01

OS SHEET No.:
4404, 4405, 4406, 4407, 4408, 4462, 4463, 4464, 4465, 4466, 4521, 4522, 4523, 4524, 4525, 4581, 4582, 4583, 4584, 4585, 4640, 4641, 4642, 4643, 4644


Email: info@www.mkoireland.ie/Website: www.mkoireland.ie

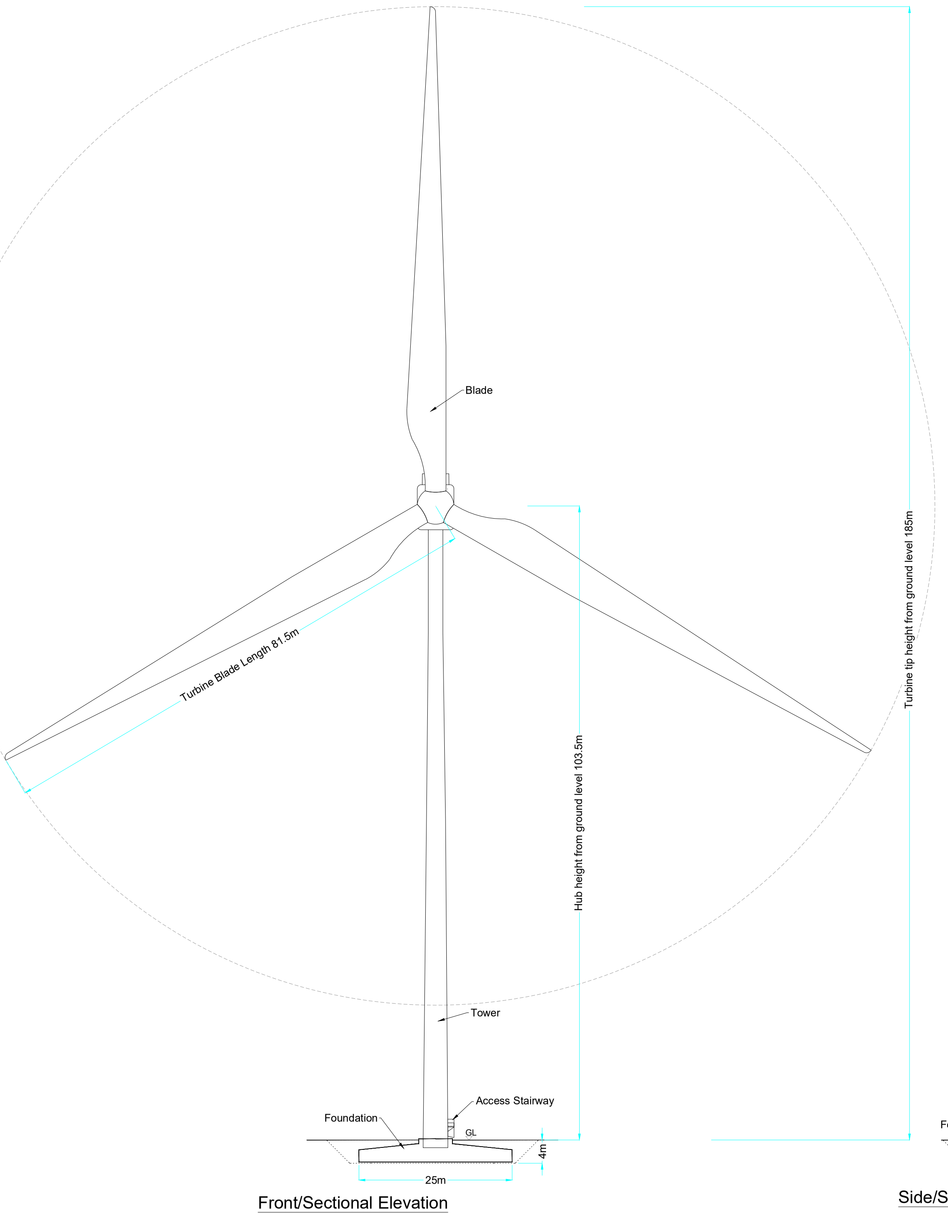

Front/Sectional Elevation

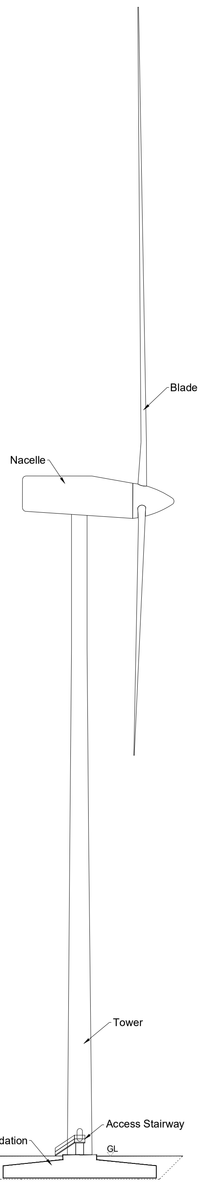

Side/Section Elevation

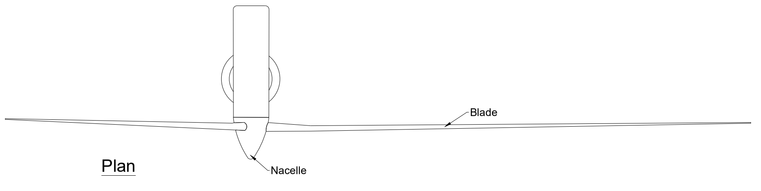

Plan


Drawing Notes

1. Proposed wind turbines to have a maximum ground to blade tip height of 185m, blade length of 81.5m and hub height of 103.5m
2. Ground level represents the top of turbine foundation.


PROJECT TITLE: **Killoshulan Wind Farm, Co.Kilkenny**			
DRAWING TITLE: **Wind Turbine Elevation & Plan**			
PROJECT No.: **260172**		DRAWING No.: **260172 - 06**	SCALE: **1:500 @ A1**
DRAWN BY: **KD**	CHECKED BY: **FR**	DATE: **28.10.2026**	REVISION.: P01

Email: info@www.mkoireland.ie /Website: www.mkoireland.ie

Section A-A
Scale 1:100

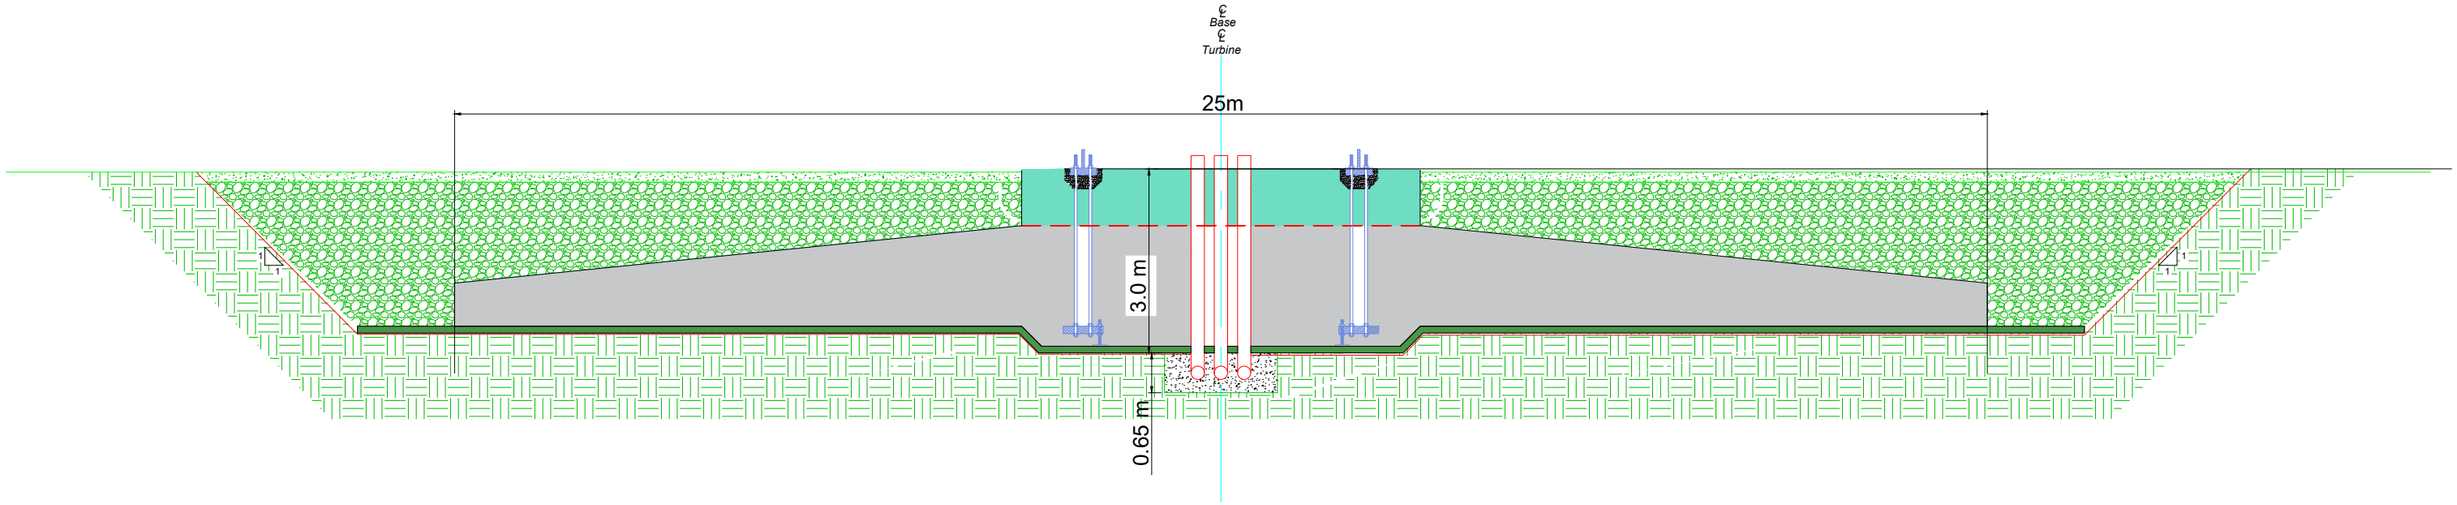


Plan
Scale: 1:200

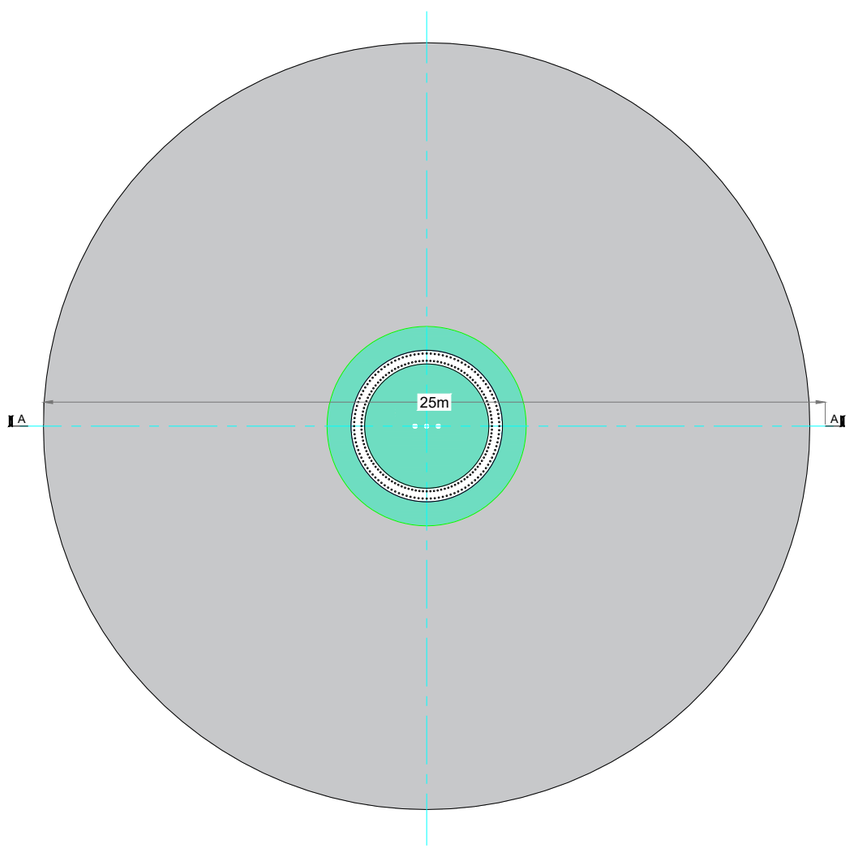

PROJECT TITLE: **Killoshulan Wind Farm, Co.Kilkenny**			
DRAWING TITLE: **Gravity Foundations Details**			
PROJECT No.: **260172**		DRAWING No.: **260172 - 07**	SCALE: **As Shown @ A3**
DRAWN BY: **KD**	CHECKED BY: **FR**	DATE: **28.10.2026**	REVISION.: P01

Email: info@www.mkoireland.ie /Website: www.mkoireland.ie

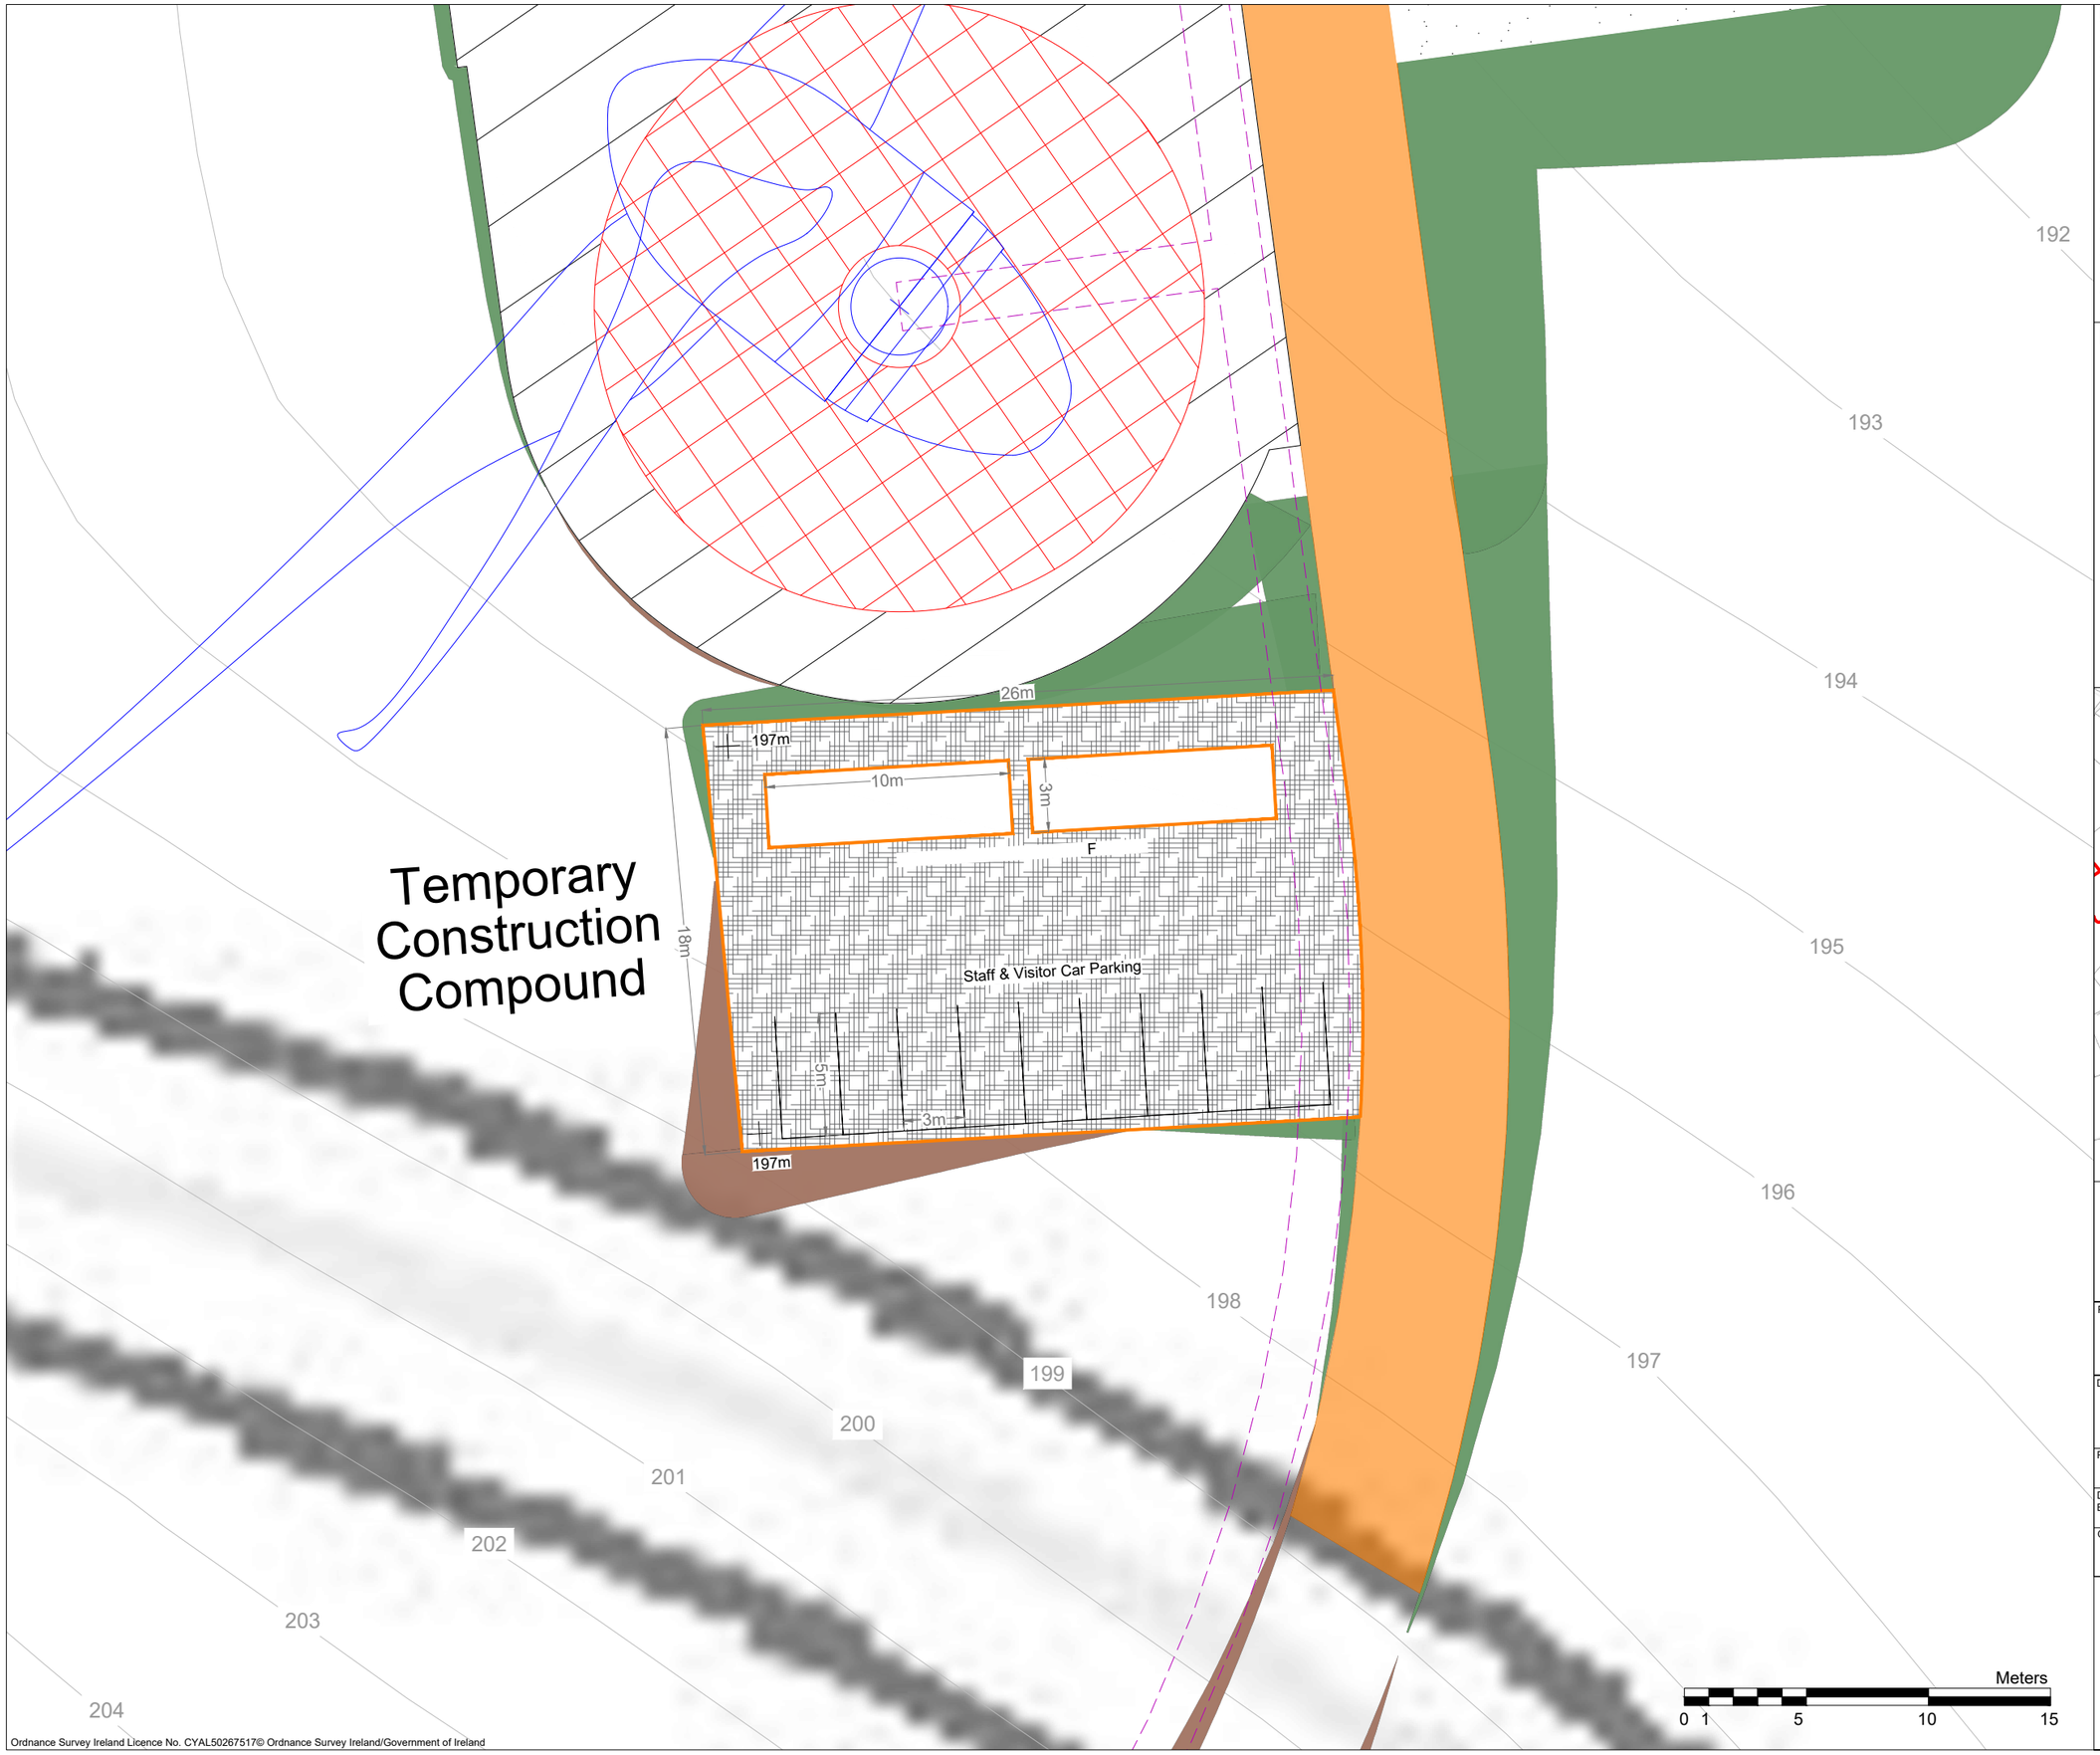


Ordnance Survey Ireland Licence No. CYAL50267517© Ordnance Survey Ireland/Government of Ireland

Notes :

1. Drawings issued are for planning application purposes only.
2. Drawings not to be used for construction/contract conditions.
3. Copyright, all rights reserved. No part herewith may be copied or reproduced partially or wholly in any form whatsoever without the prior notice of the copyright owner McCarthy Keville O'Sullivan.
4. Do not scale off this drawing. Figured metric dimensions only should be taken off this drawing.
5. All contractors, whether main or sub-contractors, must visit the site and are responsible for taking and checking any and all dimensions and levels that relate to the works.
6. The use of or reliance upon this drawing shall be deemed to be acceptance of these conditions of use unless otherwise agreed in writing, such written agreement to be sought from and issued by the copyright holder to the use or reliance upon this drawing.
7. Layout plans show typical Turbine rotor diameter as per turbine drawing.
8. Final levels may vary depending on local ground conditions.

Drawing Legend

- Proposed Road
- Internal Electrical Cable Trench
- Soft Levelled Area / Blade Setdown
- Hardstand
- Turbine Foundation
- Turbine Sweep Area
- Cut
- Fill

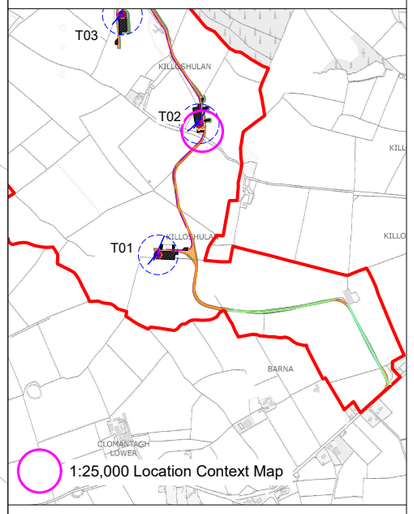

N

PROJECT TITLE:
Killoshulan Wind Farm, Co.Kilkenny

DRAWING TITLE:
Temporary Construction Compound 1

PROJECT No.:	DRAWING No.:	SCALE:
260172	260172-10	1:250 @ A3

DRAWN BY:	CHECKED BY:	DATE:	REVISION.:
KD	FR	28.10.2026	P01

OS SHEET No.: 4404, 4405, 4406, 4407, 4408, 4462, 4463, 4464, 4465, 4466, 4521, 4522, 4523, 4524, 4525, 4581, 4582, 4583, 4584, 4585, 4640, 4641, 4642, 4643, 4644


MKO
Email: info@www.mkoireland.ie/Website: www.mkoireland.ie

Notes :

1. Drawings issued are for planning application purposes only.
2. Drawings not to be used for construction/contract conditions.
3. Copyright, all rights reserved. No part herewith may be copied or reproduced partially or wholly in any form whatsoever without the prior notice of the copyright owner McCarthy Keville O'Sullivan.
4. Do not scale off this drawing. Figured metric dimensions only should be taken off this drawing.
5. All contractors, whether main or sub-contractors, must visit the site and are responsible for taking and checking any and all dimensions and levels that relate to the works.
6. The use of or reliance upon this drawing shall be deemed to be acceptance of these conditions of use unless otherwise agreed in writing, such written agreement to be sought from and issued by the copyright holder to the use or reliance upon this drawing.
7. Layout plans show typical Turbine rotor diameter as per turbine drawing.
8. Final levels may vary depending on local ground conditions.

Drawing Legend

- Planning Application Boundary
- Existing Road to be Upgraded
- Proposed Road
- Internal Electrical Cable Trench
- Cut
- Fill
- Area Not A Part of Application

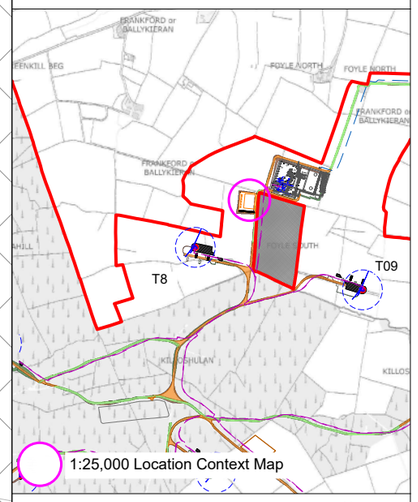

1:25,000 Location Context Map

N

PROJECT TITLE:
Killoshulan Wind Farm, Co.Kilkenny

DRAWING TITLE:
Temporary Construction Compound 2

PROJECT No.:	DRAWING No.:	SCALE:
260172	260172-11	1:500 @ A3


DRAWN BY:	CHECKED BY:	DATE:	REVISION.:
P01	N/A	28.10.2026	P01

OS SHEET No.:
4404, 4405, 4406, 4407, 4408, 4462, 4463, 4464, 4465, 4466, 4521, 4522, 4523, 4524, 4525, 4581, 4582, 4583, 4584, 4585, 4640, 4641, 4642, 4643, 4644

MKO
Email: info@www.mkoireland.ie/Website: www.mkoireland.ie

Ordnance Survey Ireland Licence No. CYAL50267517© Ordnance Survey Ireland/Government of Ireland

Meters
0 2 10 20 30

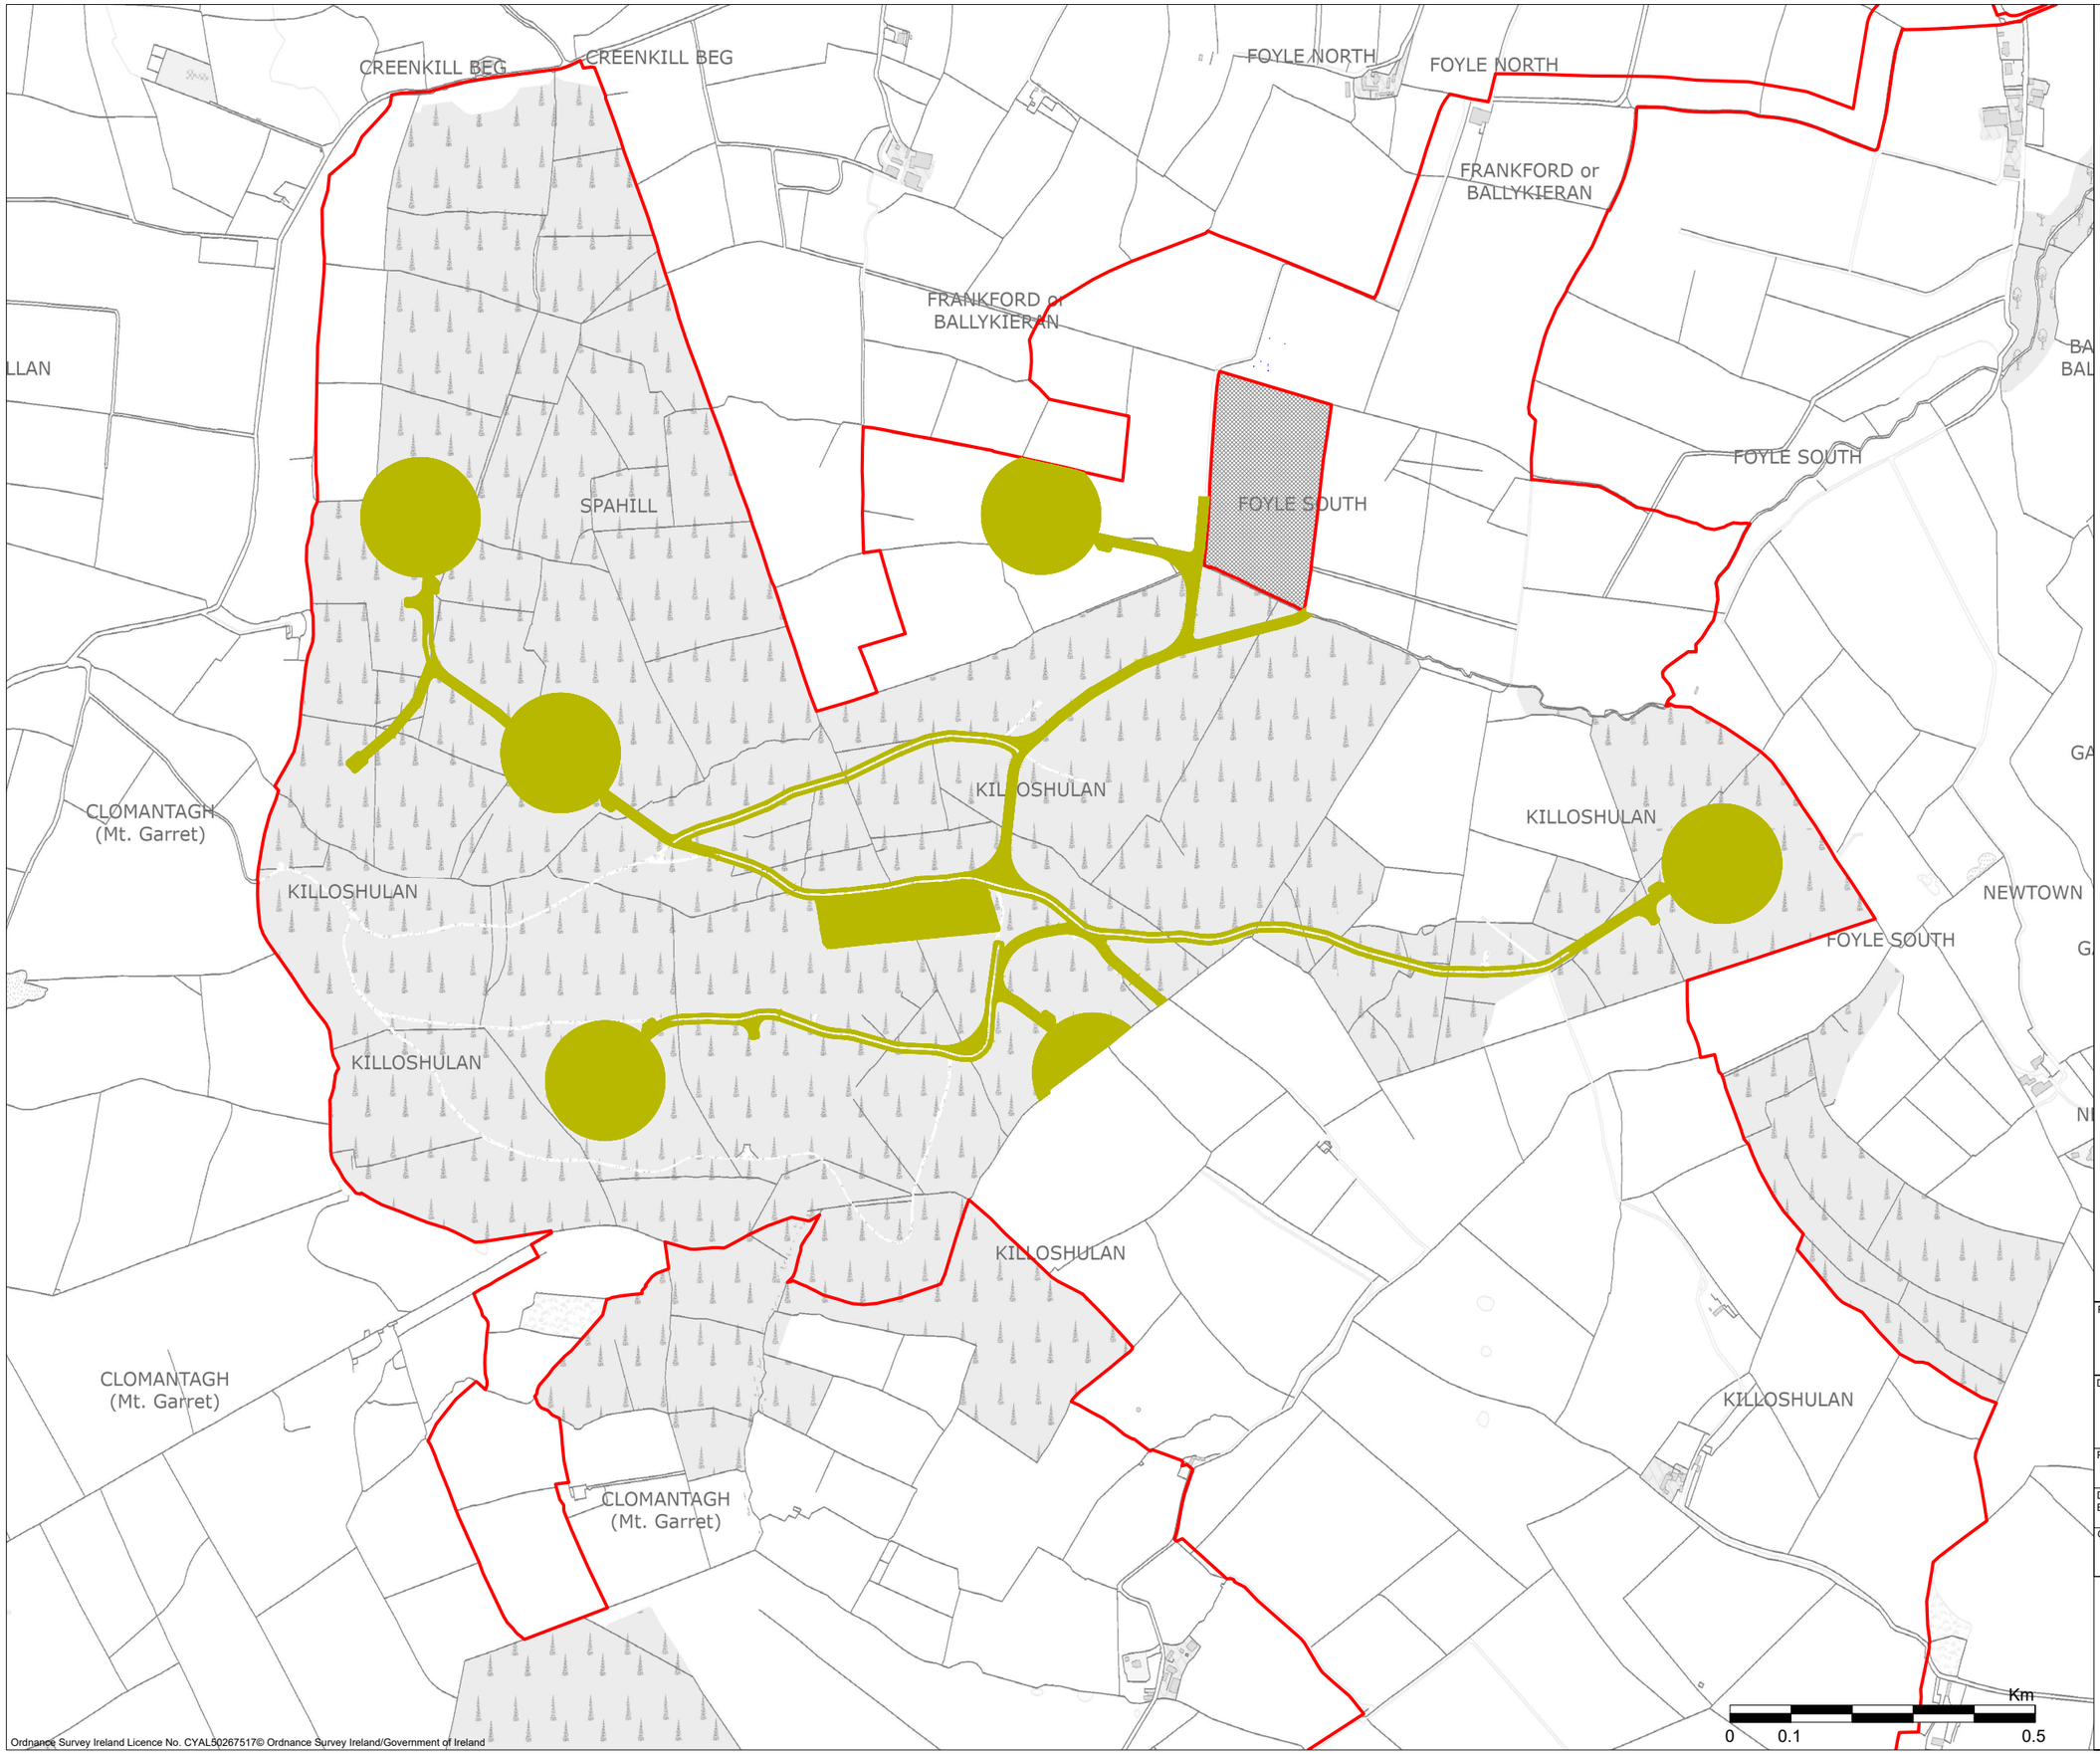

Ordnance Survey Ireland Licence No. CYAL50267517© Ordnance Survey Ireland/Government of Ireland

Notes :

1. Drawings issued are for planning application purposes only.
2. Drawings not to be used for construction/contract conditions.
3. Copyright, all rights reserved. No part herewith may be copied or reproduced partially or wholly in any form whatsoever without the prior notice of the copyright owner McCarthy Keville O'Sullivan.
4. Do not scale off this drawing. Figured metric dimensions only should be taken off this drawing.
5. All contractors, whether main or sub-contractors, must visit the site and are responsible for taking and checking any and all dimensions and levels that relate to the works.
6. The use of or reliance upon this drawing shall be deemed to be acceptance of these conditions of use unless otherwise agreed in writing, such written agreement to be sought from and issued by the copyright holder to the use or reliance upon this drawing.
7. Layout plans show typical Turbine rotor diameter as per turbine drawing.
8. Final levels may vary depending on local ground conditions.

Drawing Legend

- Planning Application Boundary
- Area Not A Part of Application
- Felling Area

PROJECT TITLE:
Killoshulan Wind Farm, Co.Kilkenny

DRAWING TITLE:
Proposed Felling Area

PROJECT No.:	DRAWING No.:	SCALE:
260172	260172-12	1:10,000 @ A3

DRAWN BY:	CHECKED BY:	DATE:	REVISION.:
KD	FR	28.10.2026	P01

OS SHEET No.:
4404, 4405, 4406, 4407, 4408, 4462, 4463, 4464, 4465, 4466, 4521, 4522, 4523, 4524, 4525, 4581, 4582, 4583, 4584, 4585, 4640, 4641, 4642, 4643, 4644

Email: info@www.mkoireland.ie/Website: www.mkoireland.ie