
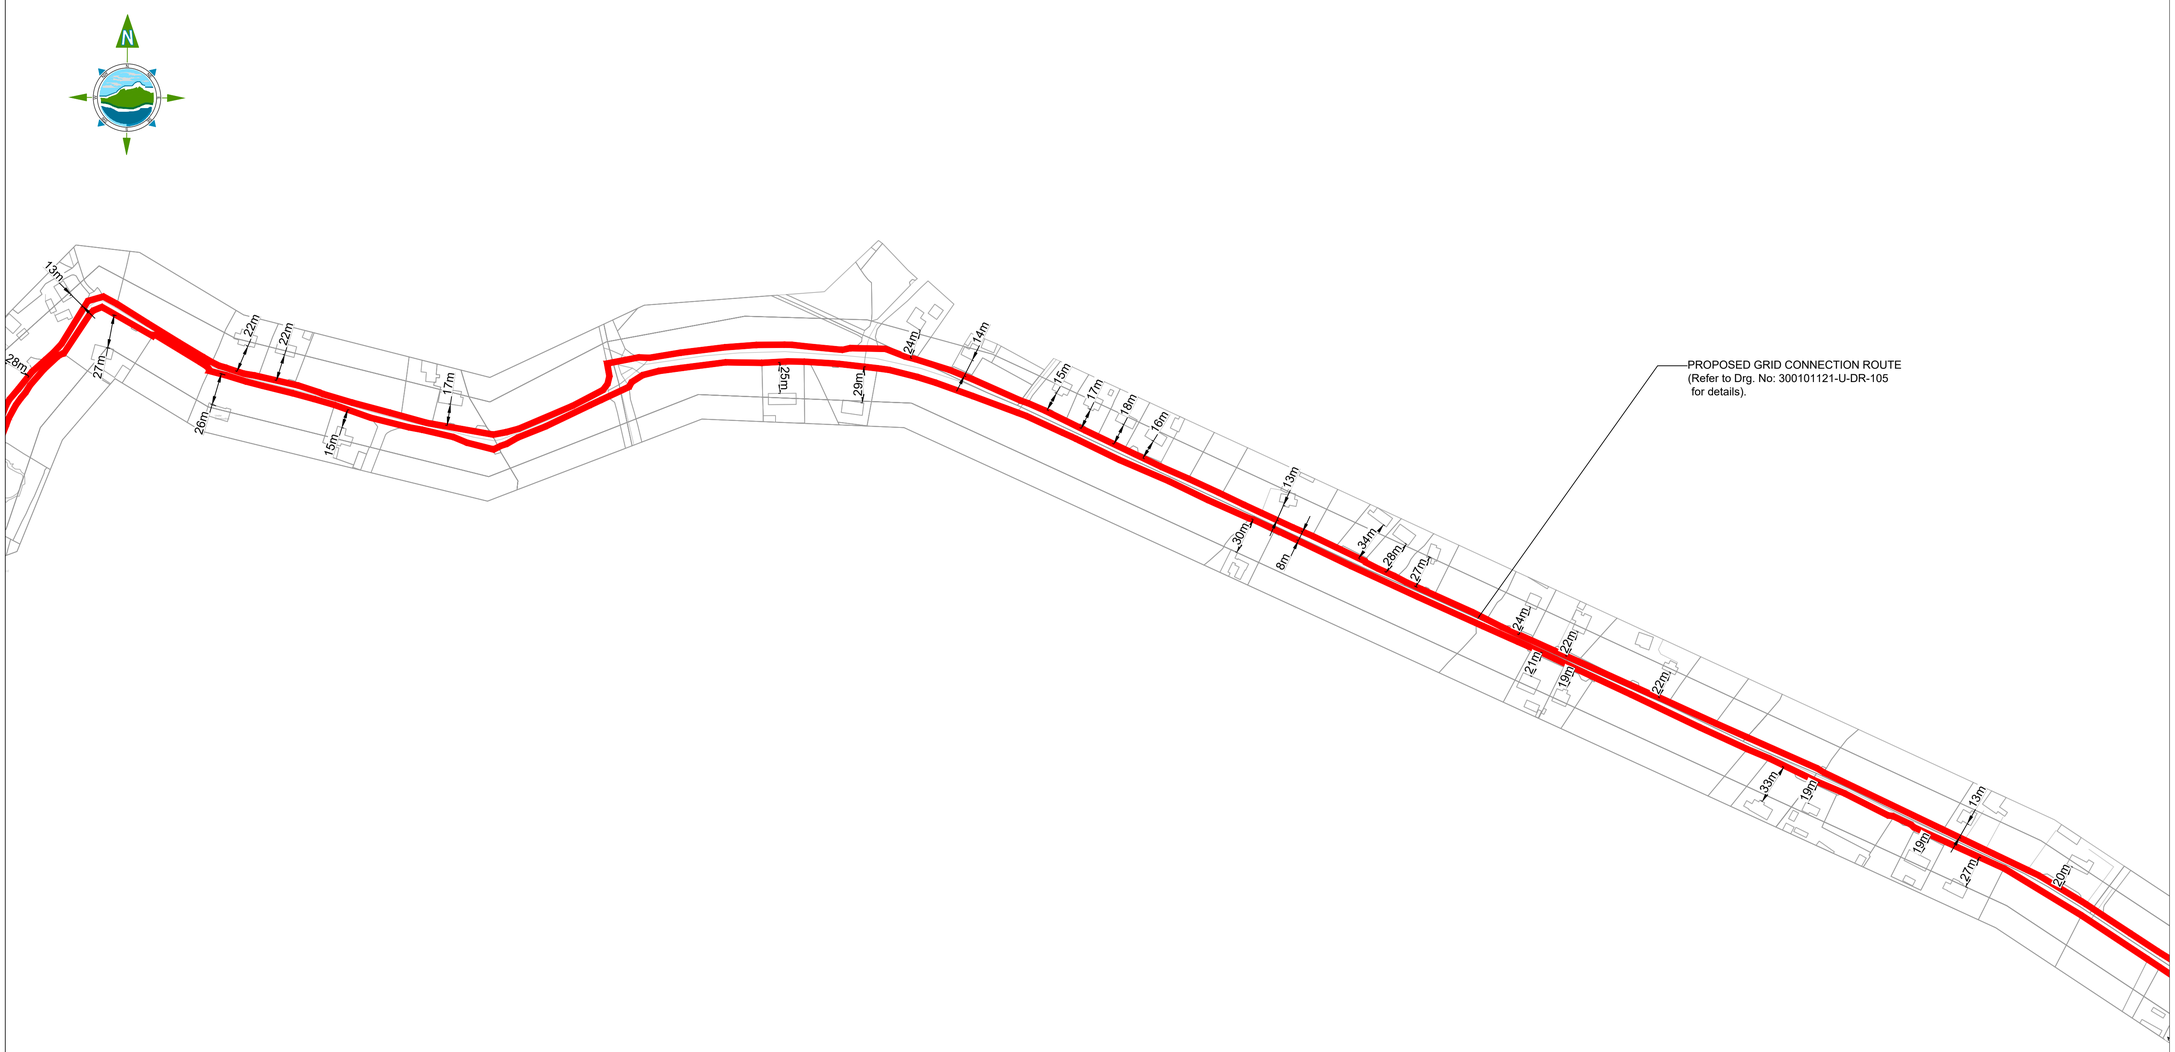


GENERAL LEGEND

- APPLICATION BOUNDARY
- PROPOSED ACCESS TRACK
- PROPOSED TURBINE HARDSTAND
- PROPOSED TURBINE LOCATION
- PROPOSED TEMPORARY COMPOUND LOCATION
- PROPOSED CONTROL ROOM
- VEHICLE PASSING BAY
- PROPOSED TEMPORARY SPOIL STORAGE AREA
- BLADE AREA
- VEHICLE TURNING HEAD
- PROPOSED SUBSTATION
- TEMPORARY ACCESS TRACK
- PROPOSED LIDAR UNIT

KEY PLAN

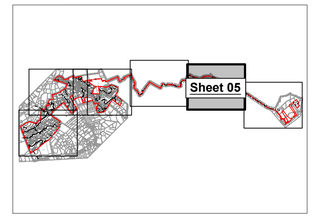

N O T E S :

1. DRAWINGS FOR PLANNING PURPOSES ONLY.
2. FIGURED DIMENSIONS ONLY TO BE TAKEN FROM THIS DRAWING.
3. GRID REFERENCES TO ITM.
4. ALL LEVELS SHOWN RELATE TO ORDNANCE SURVEY DATUM AT MALIN HEAD

Co. Mayo, Co. Galway
Tailte Éireann 1:5,000 Sheet No's: 4636, 4637, 4696 & 4697.

Copyright Licence No: CYAL50445245
© Tailte Éireann - Surveying.

Rev	Date	Description	By	Chkd.
A	20.10.26	PLANNING ISSUE	JR	MN

Client: ROOAUNALAGHTA Green Energy

Project:

ROOAUNALAGHTA
GREEN ENERGY PROJECT

Title:

SITE LAYOUT PLAN
- Sheet 5 of 6 -

Scale @ A1: 1:2500 Scale as agreed by An Coimisiún Pleanála 12.10.26

Prepared by: J. Ryan | Checked by: J. Dillon | Date: October 2026

Drawing Status: Planning

TOBIN
Tel: +353 (0)91 565 211
Email: info@tobin.ie
www.tobin.ie

TOBIN will not be liable for any use of this document for any purpose other than that for which it was originally prepared and provided. Except where specifically and explicitly agreed in writing by TOBIN, as copyright holder, no part of this document may be reproduced or transmitted in any form and this document shall not be relied upon by any third party for any purpose

Drawing No.: 11981-2016

Revision: A