

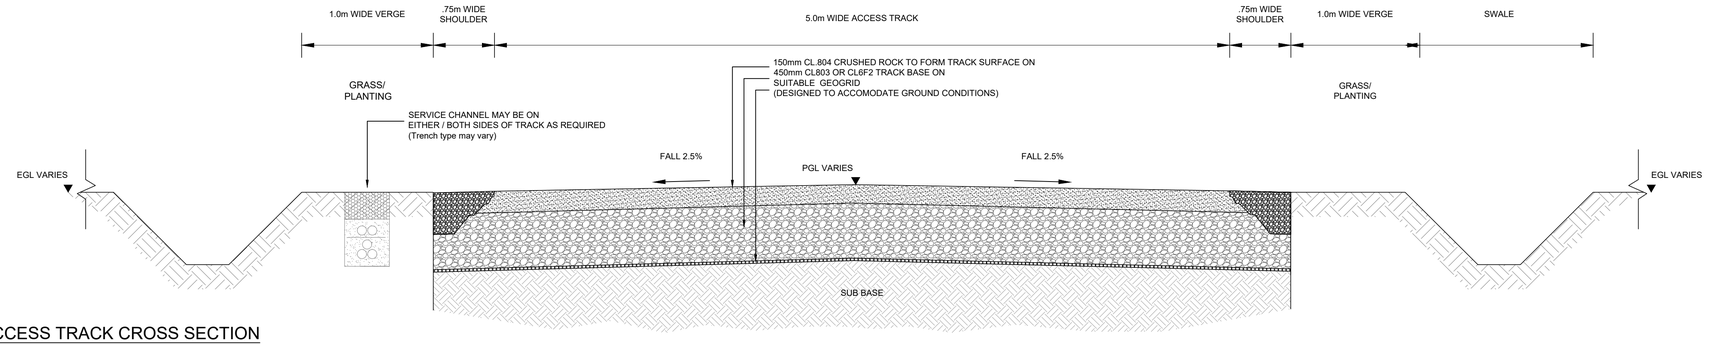


TYPE 1 - 5.0m ACCESS TRACK CROSS SECTION
STANDARD ACCESS TRACK CONSTRUCTION

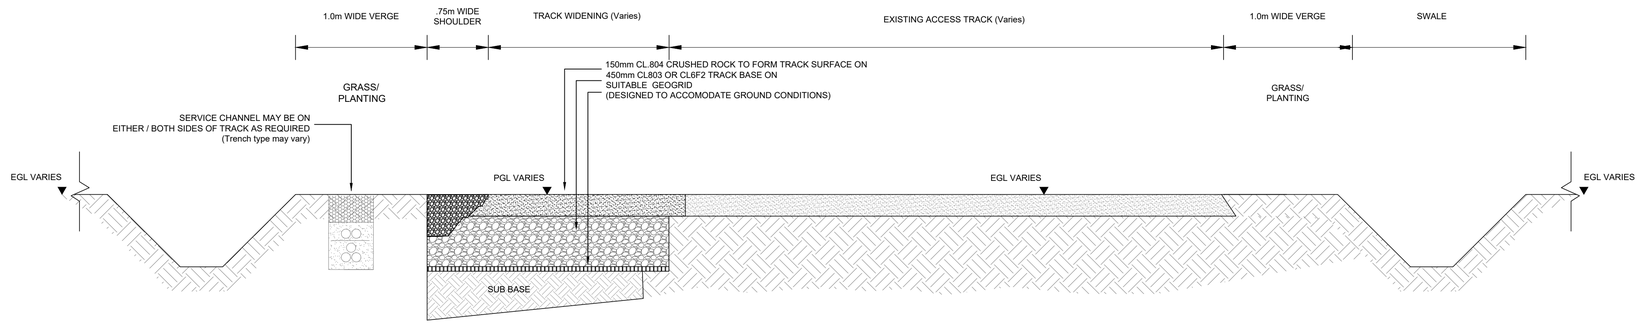

TYPE 2 - 5.0m ACCESS TRACK CROSS SECTION
WIDENING OF EXISTING TRACK

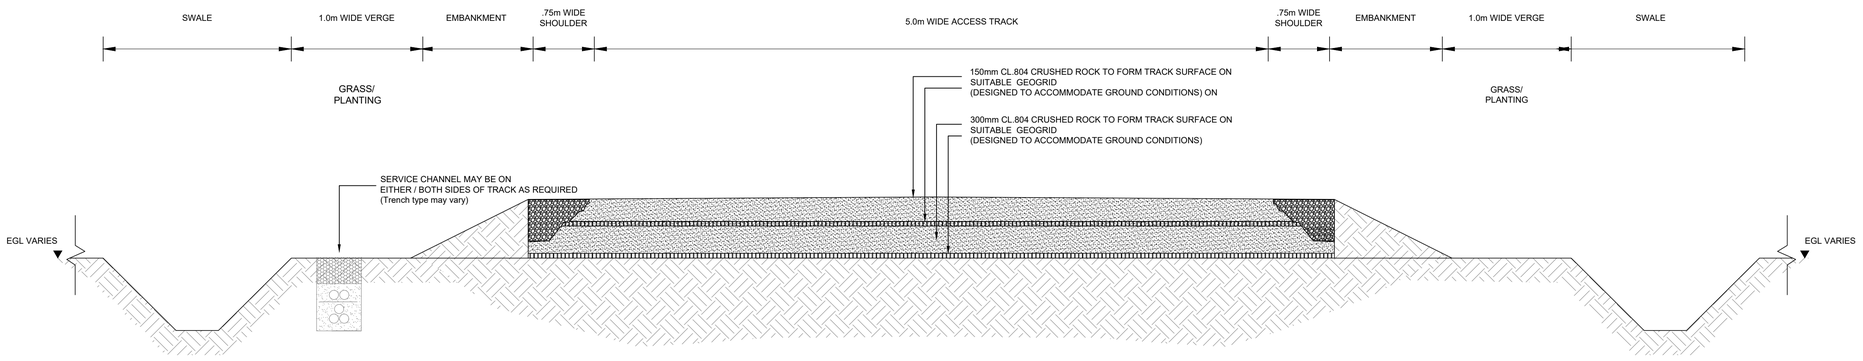

TYPE 3 - 5.0m ACCESS TRACK CROSS SECTION
FLOATING TRACK CONSTRUCTION

NOTES:

1. DRAWINGS FOR PLANNING PURPOSES ONLY.
2. FIGURED DIMENSIONS ONLY TO BE TAKEN FROM THIS DRAWING.
3. GRID REFERENCES TO ITM.
4. ALL LEVELS SHOWN RELATE TO ORDNANCE SURVEY DATUM AT MALIN HEAD

Rev	Date	Description	By	Chkd.
A	20.10.26	DRAFT ISSUE FOR PLANNING	JR	JD

Client: ROOAUNALAGHTA Green Energy

Project:

ROOAUNALAGHTA
GREEN ENERGY PROJECT

Title:

TRACK CONSTRUCTION DETAILS

Scale @ A1: 1:25

Prepared by:	Checked by:	Date:
J. Ryan	J. Dillon	October 2026

Drawing Status: Planning

TOBIN
Tel: +353 (0)91 565 211
Email: info@tobin.ie
www.tobin.ie

TOBIN will not be liable for any use of this document for any purpose other than that for which it was originally prepared and provided. Except where specifically and explicitly agreed in writing by TOBIN, as copyright holder, no part of this document may be reproduced or transmitted in any form and this document shall not be relied upon by any third party for any purpose

Drawing No.: 11981-2024

Revision: A