
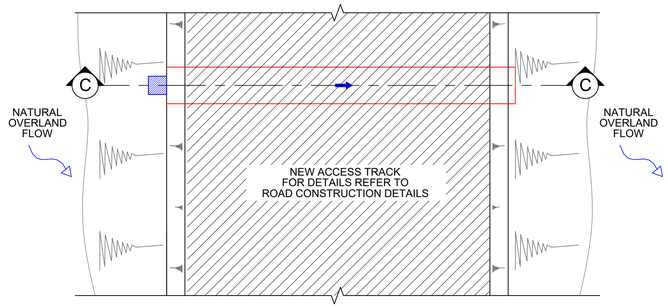



PLAN ON ROAD LAYOUT SHOWING DRAINAGE AT FLOATED LOCATIONS

SCALE 1:50

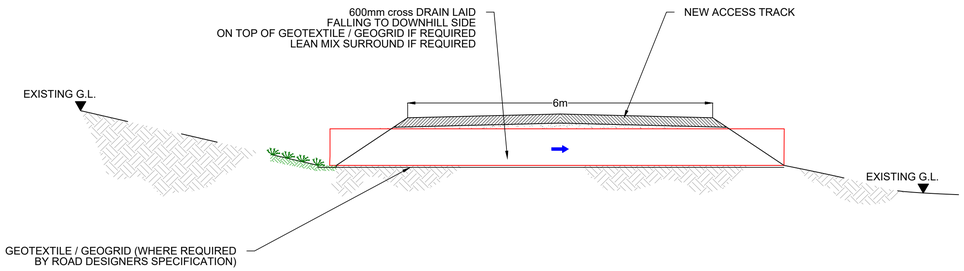


SECTION C-C

SCALE 1:50

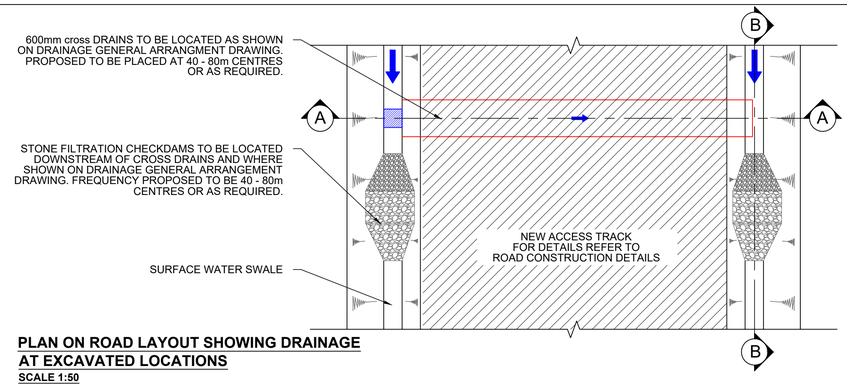


PLAN ON ROAD LAYOUT SHOWING DRAINAGE AT EXCAVATED LOCATIONS

SCALE 1:50

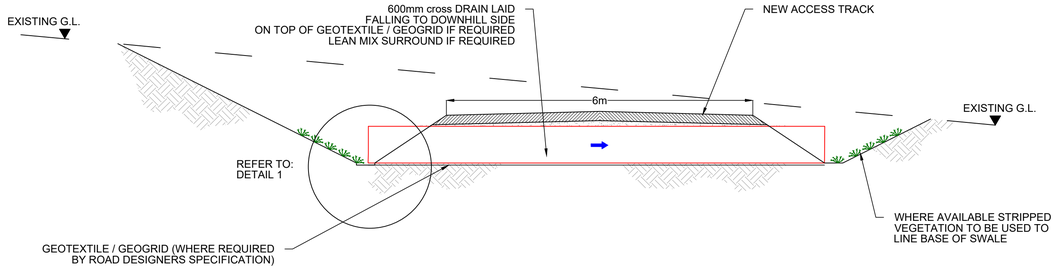


SECTION A-A

SCALE 1:50

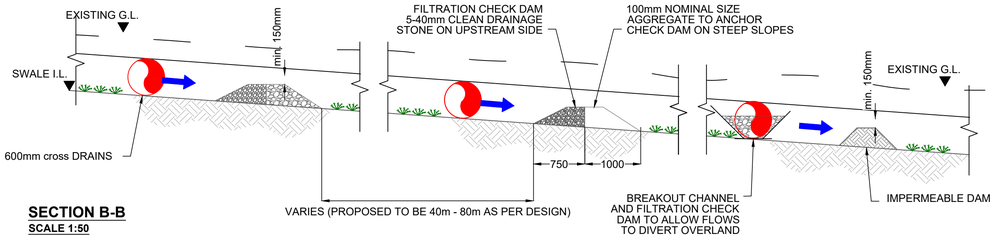


SECTION B-B

SCALE 1:50

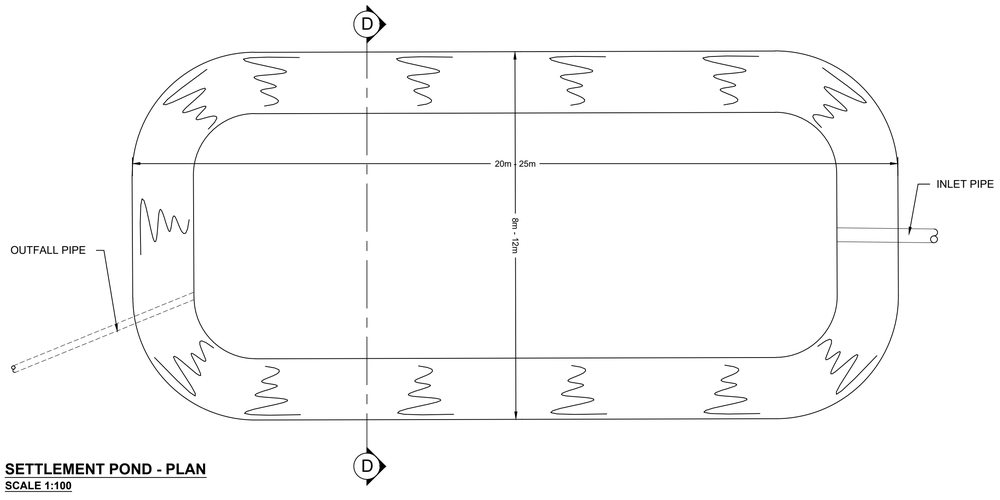


SETTLEMENT POND - PLAN

SCALE 1:100

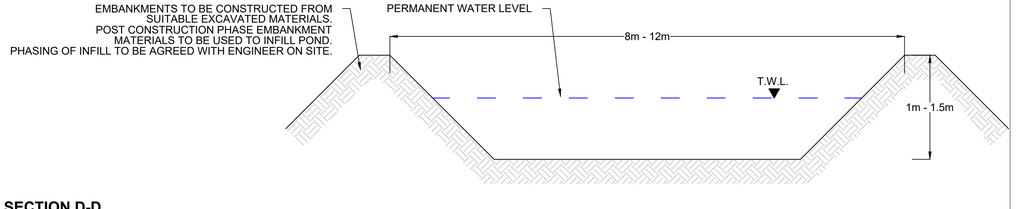

SECTION D-D

SCALE 1:50

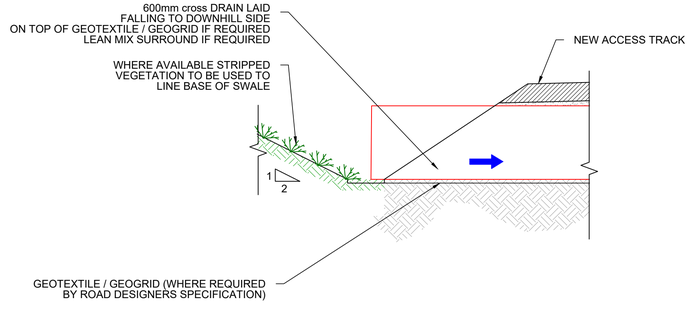

DETAIL 1

SCALE 1:25

NOTES:

1. DRAWINGS FOR PLANNING PURPOSES ONLY.
2. FIGURED DIMENSIONS ONLY TO BE TAKEN FROM THIS DRAWING.
3. GRID REFERENCES TO ITM.
4. ALL LEVELS SHOWN RELATE TO ORDNANCE SURVEY DATUM AT MALIN HEAD

Rev	Date	Description	By	Chkd.
A	20.10.26	PLANNING ISSUE	JR	JD

Client: ROOAUNALAGHTA Green Energy

Project:

ROONAUNALAGHTA
GREEN ENERGY PROJECT

Title:

SURFACE WATER
DETAILS

Scale @ A1: As Shown

Prepared by:	Checked by:	Date:
J. Ryan	J. Dillon	October 2026

Drawing Status: Planning

TOBIN
Tel: +353 (0)91 565 211
Email: info@tobin.ie
www.tobin.ie

TOBIN will not be liable for any use of this document for any purpose other than that for which it was originally prepared and provided. Except where specifically and explicitly agreed in writing by TOBIN, as copyright holder, no part of this document may be reproduced or transmitted in any form and this document shall not be relied upon by any third party for any purpose

Drawing No.: 11981-2025

Revision: A