



LIDAR UNIT COMPOUND PLAN
Scale 1:20

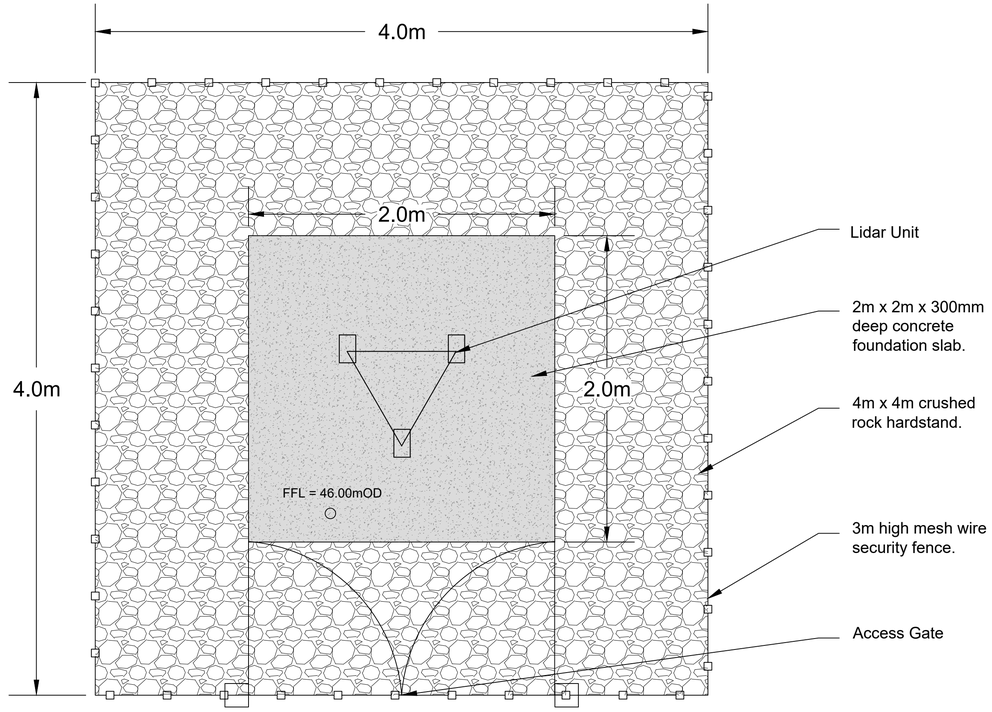

LIDAR UNIT DETAIL
Scale 1:10

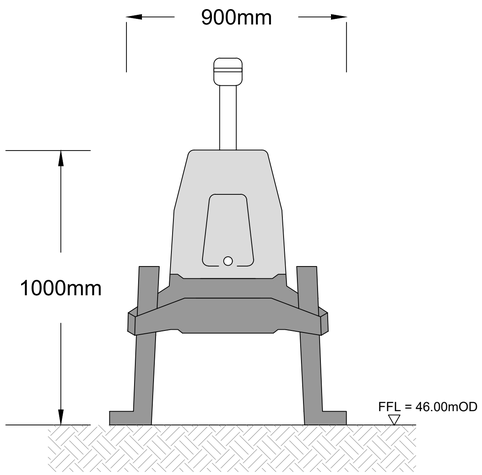

LIDAR UNIT IMAGE
Scale NTS

NOTES:

1. DRAWINGS FOR PLANNING PURPOSES ONLY.
2. FIGURED DIMENSIONS ONLY TO BE TAKEN FROM THIS DRAWING.
3. GRID REFERENCES TO ITM.
4. ALL LEVELS SHOWN RELATE TO ORDNANCE SURVEY DATUM AT MALIN HEAD

Rev	Date	Description	By	Chkd.
A	20.10.26	PLANNING ISSUE	JR	JD

Client: ROOAUNALAGHTA Green Energy

Project:

ROOAUNALAGHTA
GREEN ENERGY PROJECT

Title:

PROPOSED
LIDAR UNIT

Scale @ A1: As Shown

Prepared by:	Checked by:	Date:
J. Ryan	J. Dillon	October 2026

Drawing Status: Planning

TOBIN
CONSULTING ENGINEERS
Tel: +353 (0)91 565 211
Email: info@tobin.ie
www.tobin.ie

TOBIN Consulting Engineers will not be liable for any use of this document for any purpose other than that for which it was originally prepared and provided. Except where specifically and explicitly agreed in writing by TOBIN Consulting Engineers, as copyright holder, no part of this document may be reproduced or transmitted in any form and this document shall not be relied upon by any third party for any purpose.

Drawing No.: 11981-2026

Revision: A