

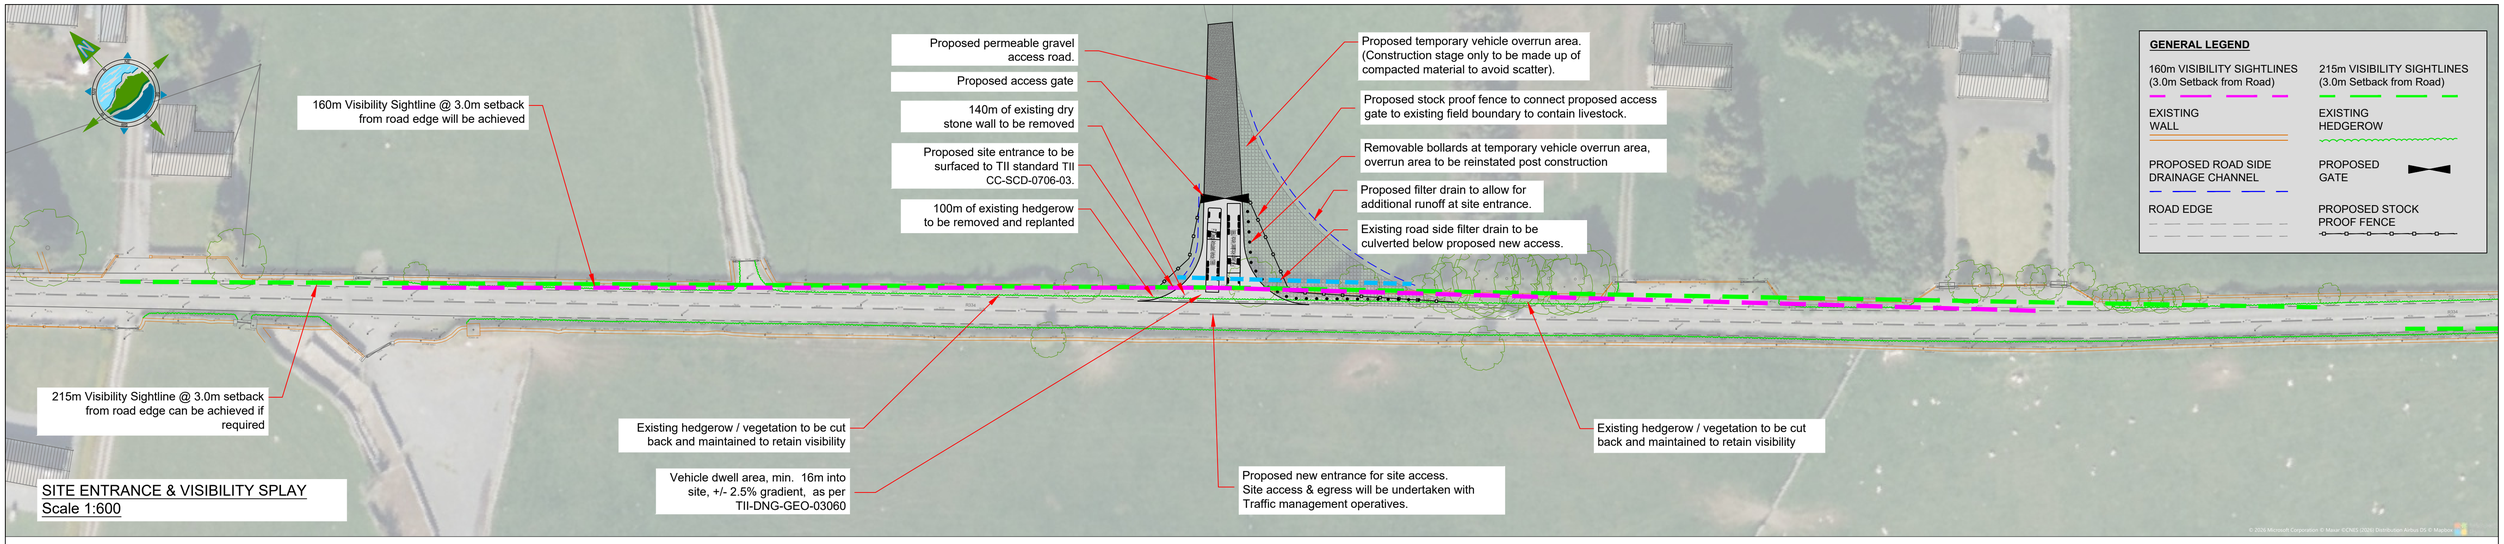


SITE ENTRANCE & VISIBILITY SPLAY
Scale 1:600

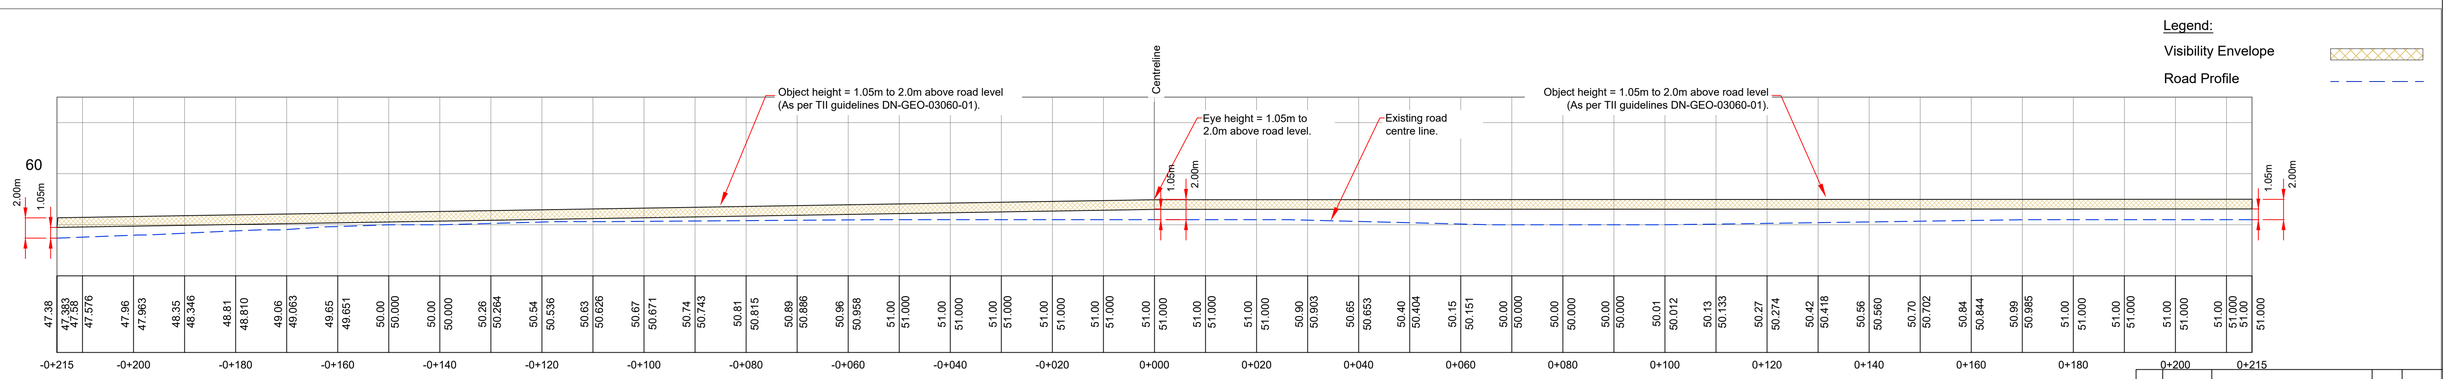


Entrance No. 1 - R334 (1) PROFILE
Scale H - 1:600 / V - 1:600

Rev	Date	Description	By	Chkd.
A	20.10.26	PLANNING ISSUE	MN	JD

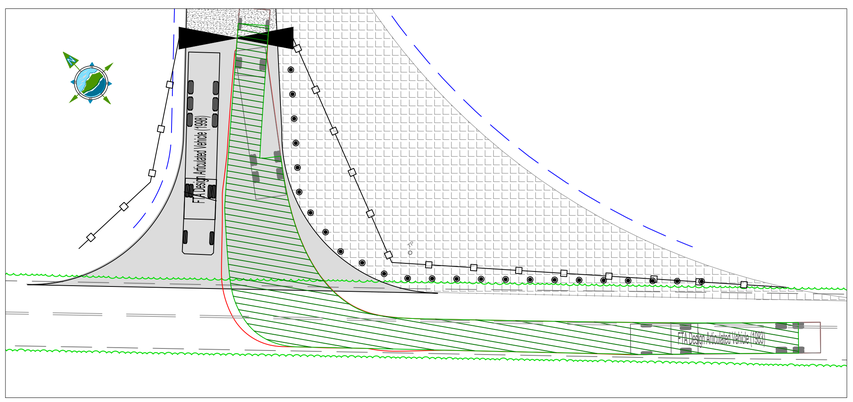


AUTOTRACK ASSESSMENT - SITE ACCESS
Scale 1:250

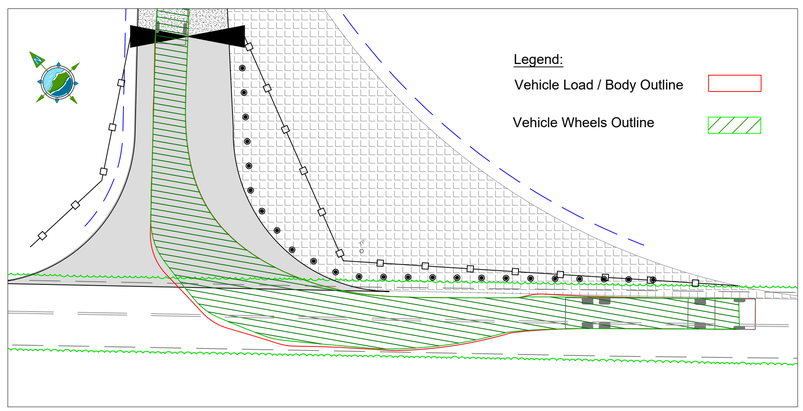

AUTOTRACK ASSESSMENT - SITE EGRESS
Scale 1:250

AUTOTRACK VEHICLE DETAILS

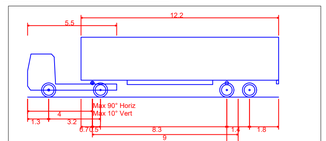

FTA Design Articulated Vehicle (1983)	
Overall Length	15.500m
Overall Width	2.500m
Overall Body Height	3.695m
Min Body Ground Clearance	0.428m
Track Width	2.500m
Lock-to-lock time	6.00s
Curb to Curb Turning Radius	6.750m

NOTES:

1. DRAWINGS FOR PLANNING PURPOSES ONLY.
2. FIGURED DIMENSIONS ONLY TO BE TAKEN FROM THIS DRAWING.
3. GRID REFERENCES TO ITM.
4. ALL LEVELS SHOWN RELATE TO ORDNANCE SURVEY DATUM AT MALIN HEAD

Client: ROOAUNALAGHTA Green Energy

Project:
ROOAUNALAGHTA
GREEN ENERGY PROJECT

Title:
R334 SITE ACCESS NO. 1
ENTRANCE & VISIBILITY DETAILS

Scale @ A1: As Shown

Prepared by: M. Nolan
Checked by: J. Dillon
Date: October 2026

Drawing Status: Planning

TOBIN
Tel: +353 (0)91 565 211
Email: info@tobin.ie
www.tobin.ie

TOBIN will not be liable for any use of this document for any purpose other than that for which it was originally prepared and provided. Except where specifically and explicitly agreed in writing by TOBIN, as copyright holder, no part of this document may be reproduced or transmitted in any form and this document shall not be relied upon by any third party for any purpose

Drawing No.: 11981-2049
Revision: A