


SECTION THROUGH SPOIL STORAGE AREA
Scale H- 1:250 / V- 1:125



PLAN ON SPOIL STORAGE AREA
Scale 1:500

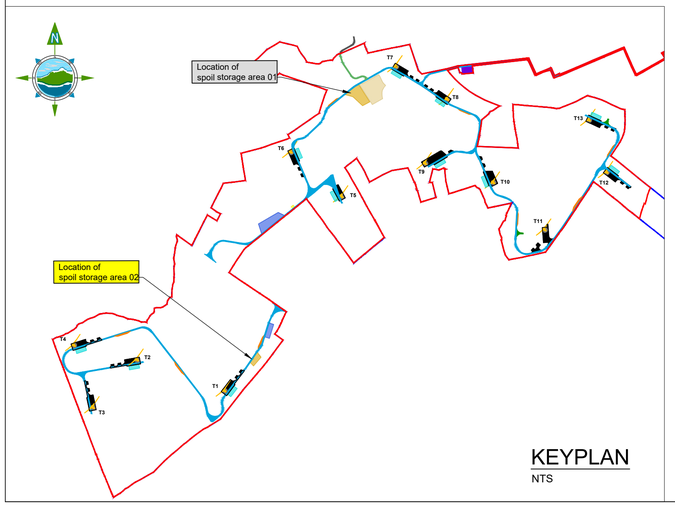

KEYPLAN
NTS



GENERAL LEGEND

EXISTING GROUND LEVEL

SPOIL STORAGE LEVEL

PROPOSED SPOIL STORAGE AREA EXTENTS

PROPOSED CHAINLINK SECURITY FENCE

NOTE:

REFER TO DRAINAGE DRAWINGS FOR FULL DRAINAGE DETAILS.

Rev	Date	Description	By	Chkd.
A	20.10.26	PLANNING ISSUE	JR	JD

Client: ROOAUNALAGHTA Green Energy

Project:

ROOAUNALAGHTA
GREEN ENERGY PROJECT

Title:

PROPOSED SPOIL STORAGE AREA 02
PLAN & SECTION

Scale @ A1: As Shown

Prepared by: J. Ryan
Checked by: J. Dillon
Date: October 2026

Drawing Status: Planning

TOBIN
Tel: +353 (0)91 565 211
Email: info@tobin.ie
www.tobin.ie

TOBIN will not be liable for any use of this document for any purpose other than that for which it was originally prepared and provided. Except where specifically and explicitly agreed in writing by TOBIN, as copyright holder, no part of this document may be reproduced or transmitted in any form and this document shall not be relied upon by any third party for any purpose

Drawing No.: 11981-2067

Revision: A