
ISO A1 594mm x 841mm

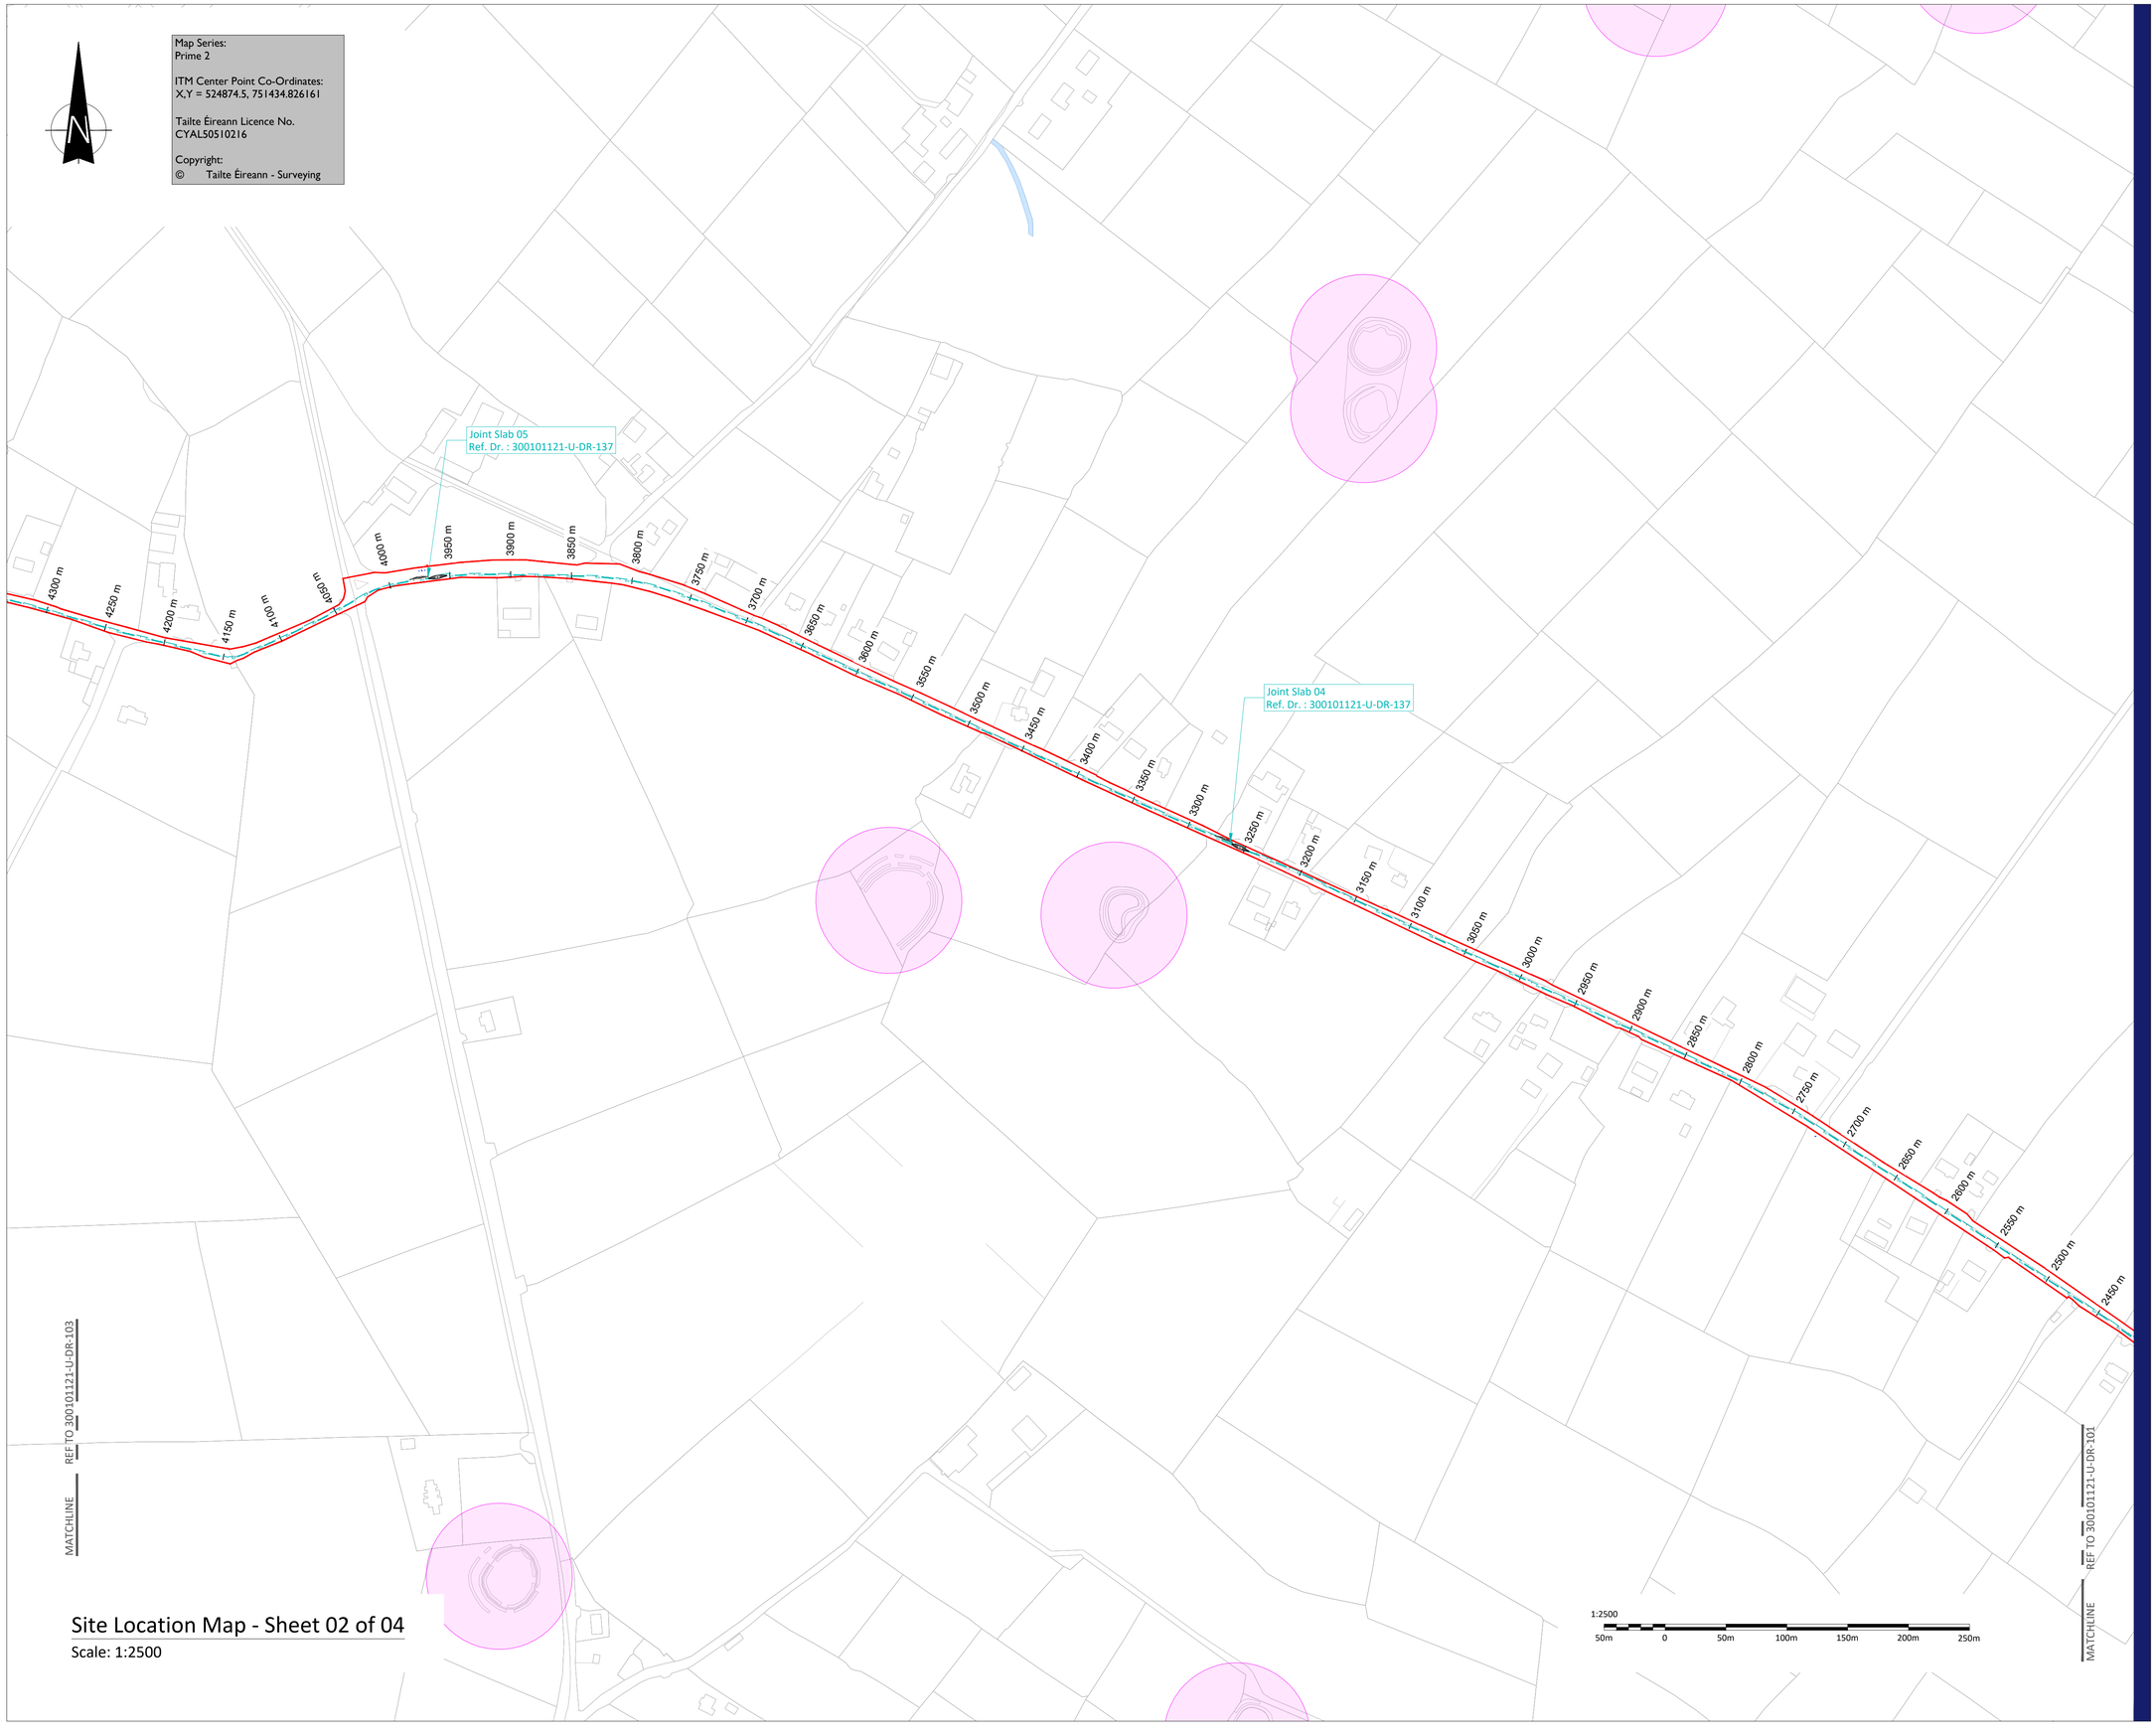

Project Management Initials: Designer: AD Checked: LR Approved: DB

Site Location Map - Sheet 02 of 04

Scale: 1:2500

tli GROUP

Head Office
Beenreigh,
Abbeydorney,
Tralee, Co. Kerry
Ireland
Tel: 00353 66 7135710

PROJECT

Rooaunalaghta Green Energy Project

CLIENT

ROOAUNALAGHTA Green Energy

CONSULTANTS

TOBIN CONSULTING ENGINEERS

NOTES: -

- This drawing is to be read in conjuction with relevant drawings, specifications and reports.
- Path of cable route and location of associated Joint Slabs and Comms Chambers may vary depending on site conditions.
- Other services may be encountered along the route.
- Position of HDD launch / reception shown points are indicated only and will be subject to site investigation works and detailed design
- Contours derived from DTM elevations referenced to Malin Head Vertical Datum

LEGEND: -

Proposed Collector Route 33kV Interconnector (Triple Circuit) — 33 kV

Red Line Planning Boundary

Recorded Monuments & Associated Zone of Notifications show thus

Existing Drainage Network show thus

ISSUED FOR PLANNING

ISSUE/REVISION

P0	13.10.26	Issued for Planning
N0	20.08.26	Issued for Information
I/R	DATE	DESCRIPTION

PROJECT NUMBER

300-101121

SHEET TITLE

Site Location Map - Sheet 02 of 04

SHEET NUMBER

300101121-U-DR-102