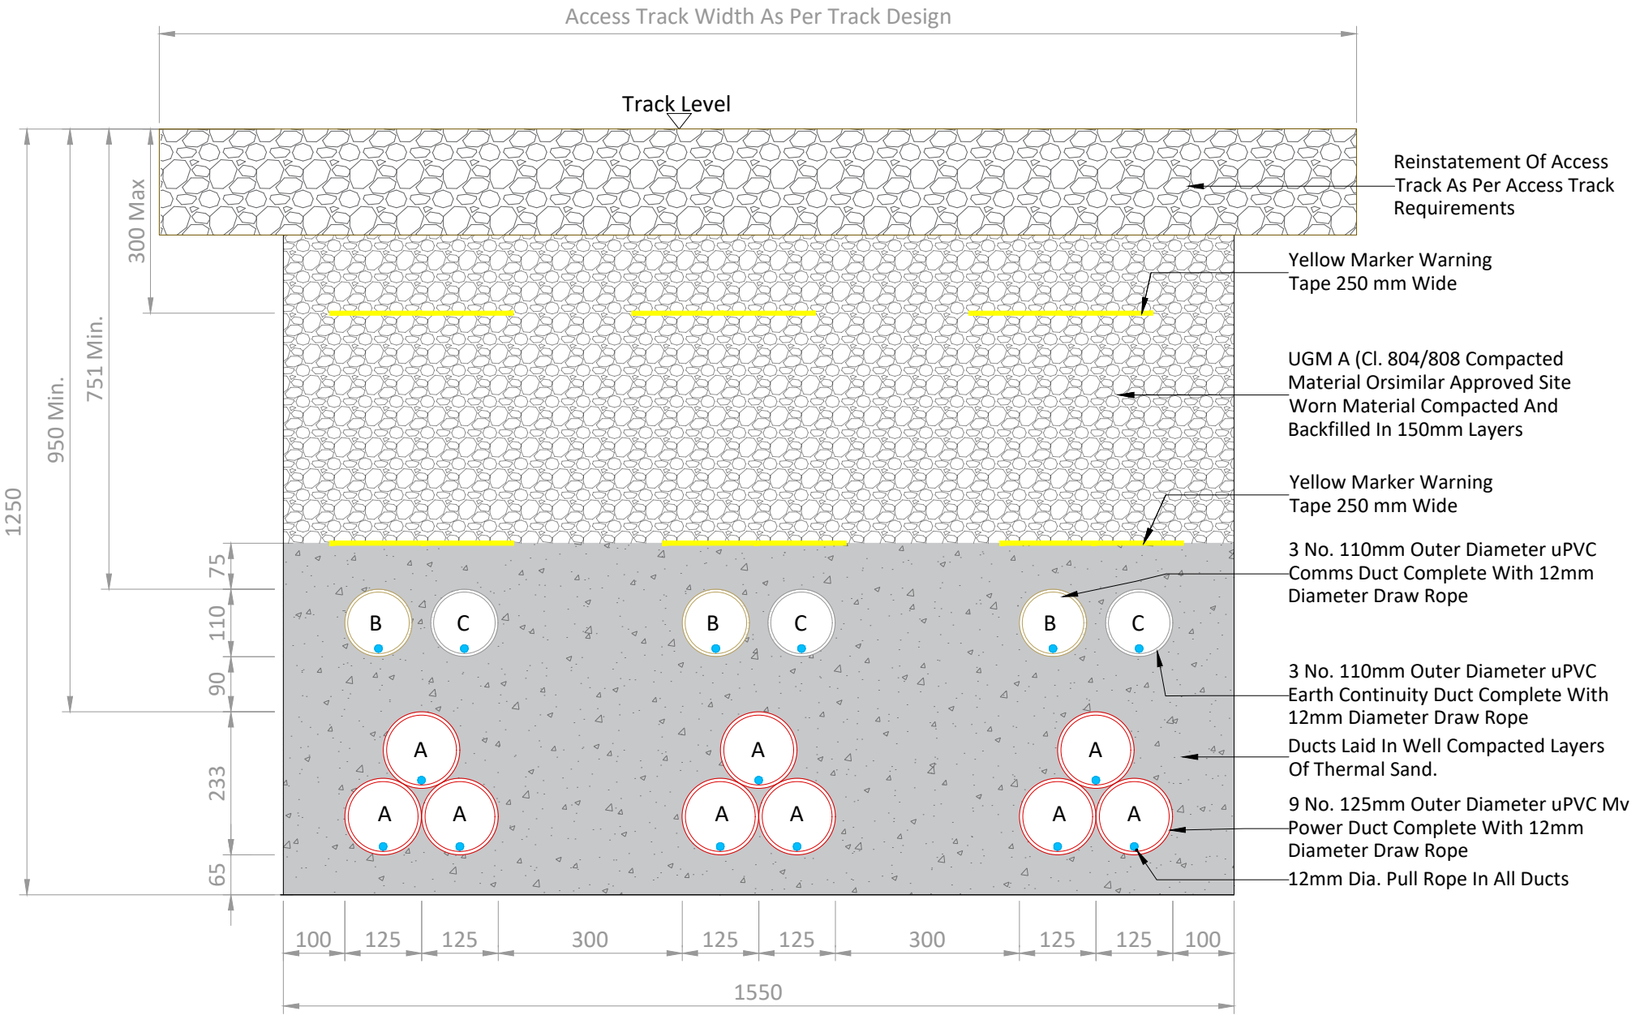


A = 125mm: Outer Diameter Power Duct,
B = 110mm: Outer Diameter Comms Duct,
C = 110mm: Outer Diameter ECC Duct

Typical Section Through Off Road / Access Track

Scale 1:10

All Reinstatement Works Are To Be In Accordance With Landowner Requirements

Note:

- This Drawing Is To Be Read In Conjunction With Relevant Drawings, Specifications And Reports
- dimensions Are In Millimeters, Unless Noted Otherwise
- Drawings Are Not To Be Scaled Use Figured Dimensions Only

13.10.2026
ISSUED FOR PLANNING

tli GROUP
Head Office
Beenreigh,
Abbeydorney,
Tralee, Co. Kerry
Ireland
Tel: 00353 66 7135710

CLIENT
ROOAUNALAGHTA Green Energy

PROJECT
Rooaunalaghta Green Energy Project

PROJECT NUMBER
300-101121

SHEET TITLE
Typical Triple Circuit Section Through Access Track

SHEET NUMBER
300101121-U-DR-126

ISSUE/REVISION

I/R	DATE	DESCRIPTION
P0	13.10.26	Issued For Planning
N0	14.08.26	Issued For Information