

ISO A1 594mm x 841mm

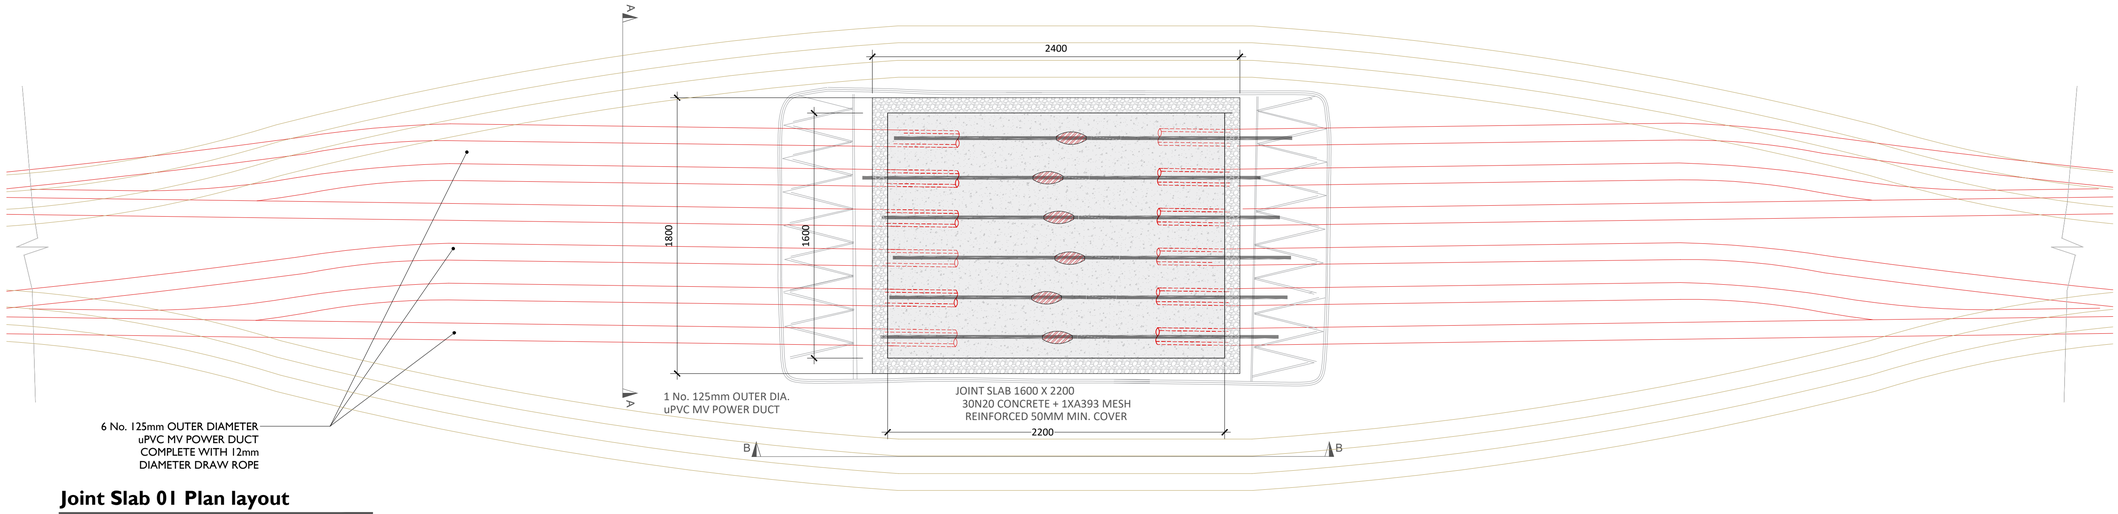


Joint Slab 01 Plan layout

SCALE 1:20

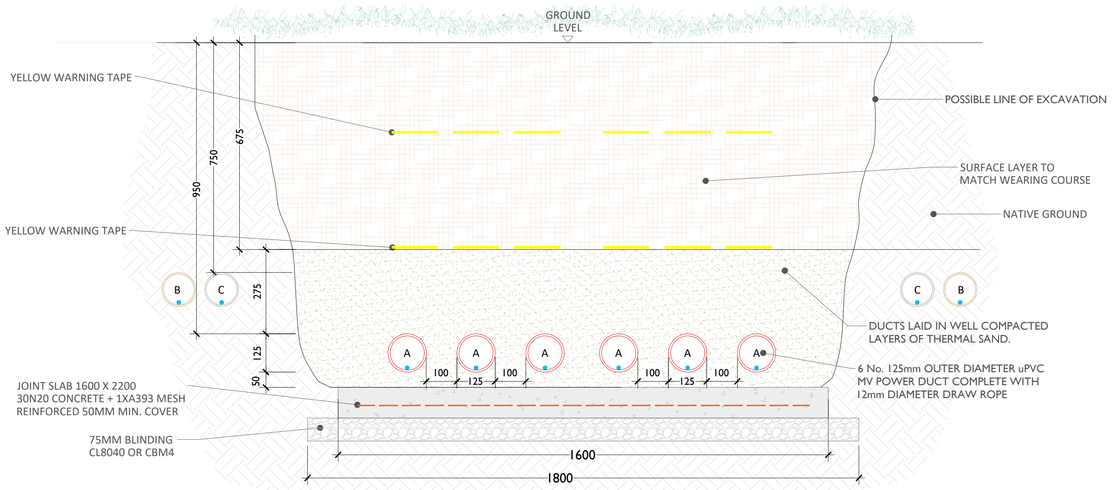

Section A-A: Cross Section of Joint Slab Ducting Detail

SCALE 1:10

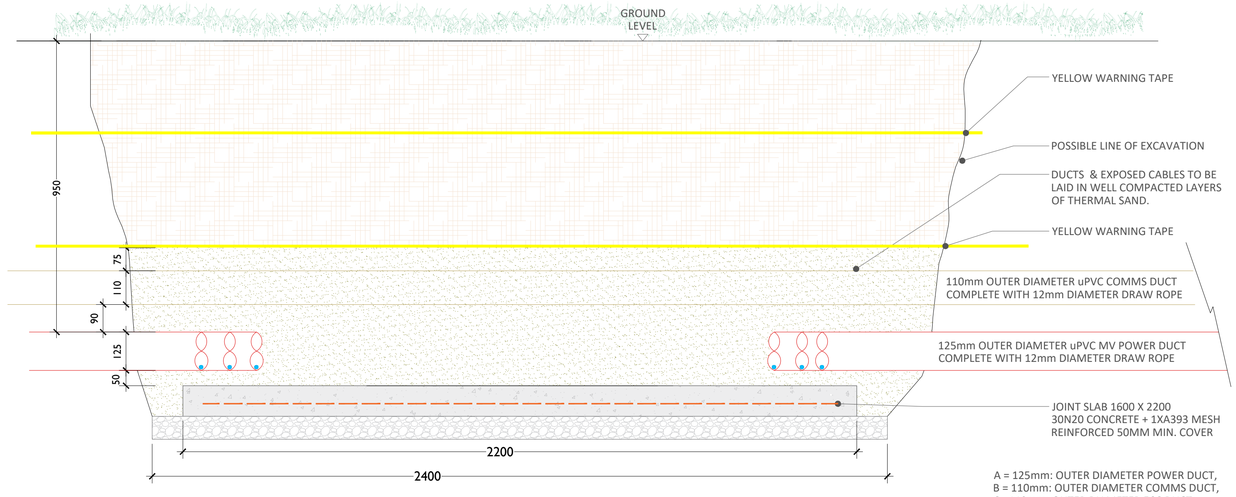

A = 125mm: OUTER DIAMETER POWER DUCT,
B = 110mm: OUTER DIAMETER COMMS DUCT,
C =110mm: OUTER DIAMETER ECC DUCT

13.10.2026
ISSUED FOR PLANNING

Section B-B: Elevation of Joint Slab Ducting Detail

SCALE 1:10

Project Management Initials: Designer: NS Checked: LR Approved: DB

tli GROUP

Head Office
Beenreigh,
Abbeydorney,
Tralee, Co. Kerry
Ireland
Tel: 00353 66 7135710

Regional Office
Basepoint Business Centre
Stroudley Road, Basingstoke,
Hampshire,
RG24 8UP, UK
Tel: 00 44 1256406664

PROJECT

Rooaunalaghta Energy
Energy Project

CLIENT

ROOAUNALAGHTA Green Energy

CONSULTANTS

TOBIN CONSULTING ENGINEERS

NOTES: -

- This drawing is to be read in conjunction with relevant engineering drawings, specifications and reports.
- Dimensions are in mm, & coordinate system is ITM, unless noted otherwise.
- Drawings are not to be scaled use figured dimensions only.

LEGEND: -

125mm Ø uPVC MV POWER DUCT WITH 12mm DIAMTER PULL ROPE

110mm Ø uPVC COMMS DUCT WITH 12mm DIAMTER PULL ROPE

110mm Ø ECC DUCT WITH 12mm DIAMTER PULL ROPE

YELLOW MARKER WARNING TAPE

ISSUE/REVISION

I/R	DATE	DESCRIPTION
P0	13.10.26	Issued for Planning

PROJECT NUMBER

300-101121

SHEET TITLE

Double Joint Slab details
Elevation & Plan Layouts
In Grassland

SHEET NUMBER

300101121-U-DR-135