
ISO A2 420mm x 594mm

Map Series:
Prime Data Vector


ITM Centre Point Co-ordinate:
X,Y = 530981.94,750962.40

Tailte Éireann Licence No.
CYAL50510216


Copyright:
© Tailte Éireann - Surveying

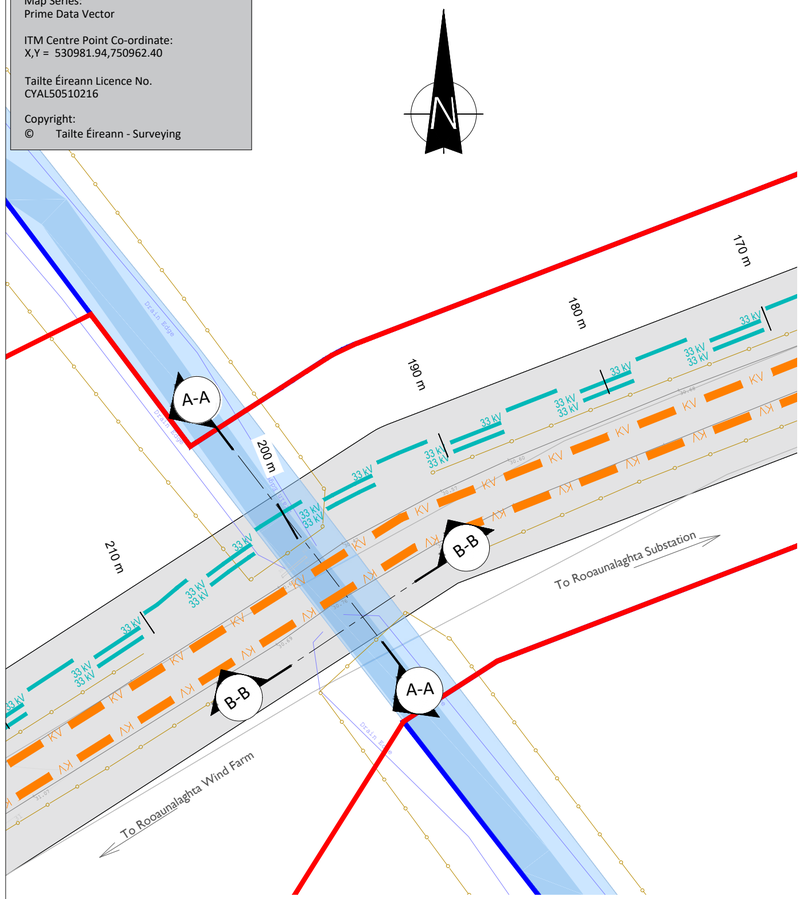

Key Plan
SCALE 1:250

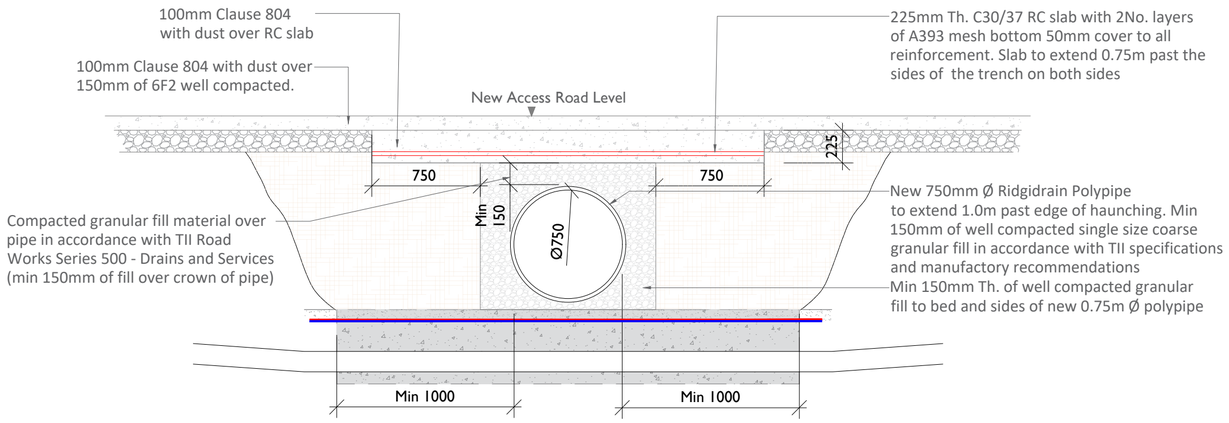

Section B-B
SCALE 1:25

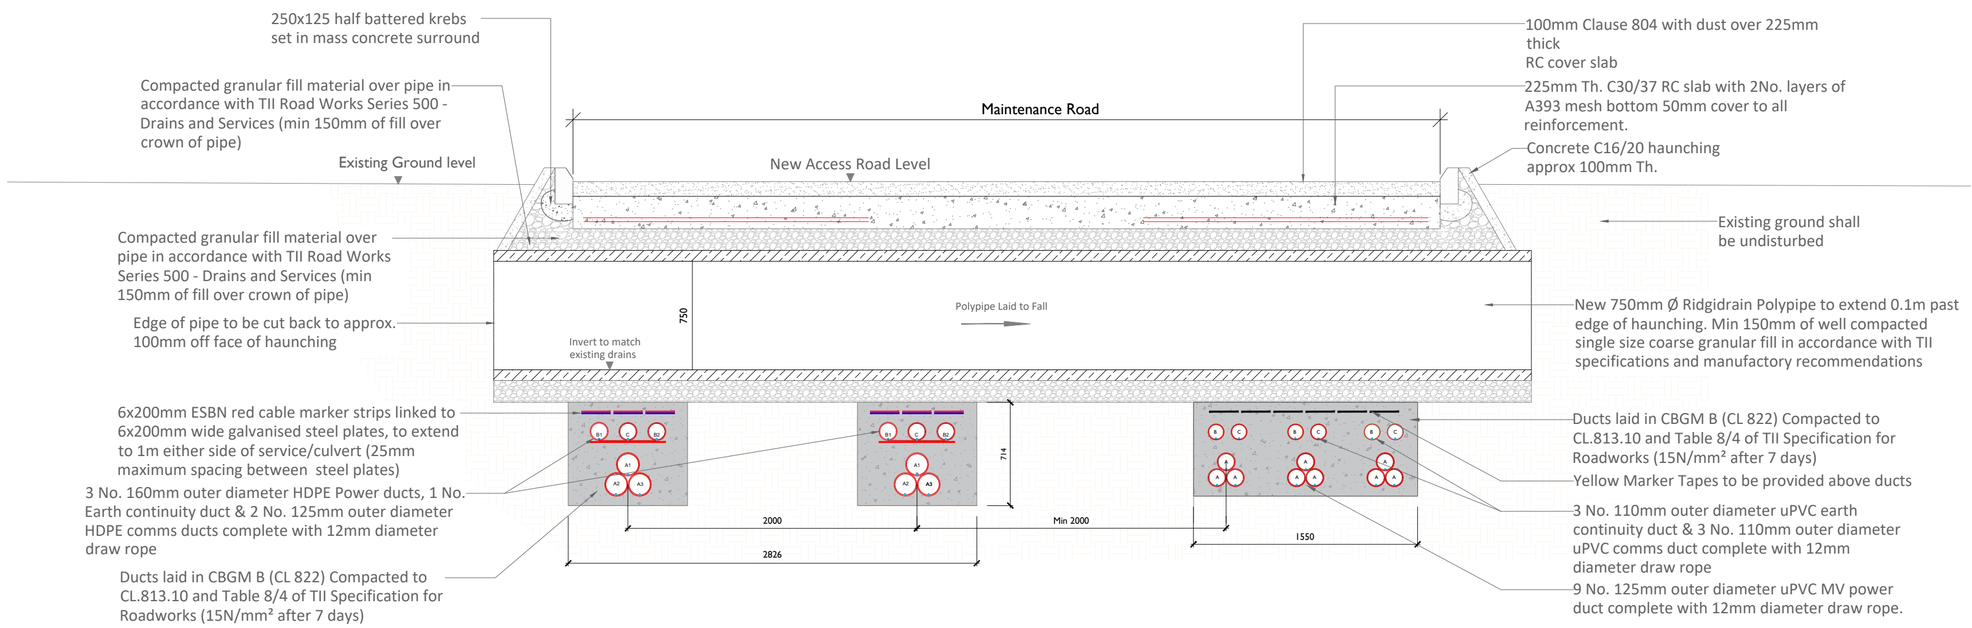

Section A-A
SCALE 1:30

Project Management Initials: Designer: MKM Checked: LR Approved: DB

tli GROUP
Head Office
Beenreigh, Abbeydorney,
Tralee, Co. Kerry, Ireland
Tel: 00353 66 7135710

PROJECT

Rooaunalaghta
Green Energy Project

CLIENT

ROOAUNALAGHTA Green Energy

CONSULTANTS

TOBIN CONSULTING ENGINEERS

NOTES: -

- No structural surveys have been carried out and the proposals are subject to detailed design.
- Crossings are in compliance with EirGrid specification requirements for shallow formation, min depth, etc.
- Additional culverts may be encountered on the route.

LEGEND: -

- Proposed UGC Grid Route (KV)
- 33kV Grid Line shown thus (33 kV)
- Red Line Planning Boundary
- Proposed Access Track shown thus
- Existing Rivers & Streams

13.10.2026
ISSUED FOR PLANNING

ISSUE/REVISION

I/R	DATE	DESCRIPTION
P0	13.10.26	Issued for Planning
N0	14.08.26	Issued for Information

PROJECT NUMBER

300-101121

SHEET TITLE

Drain & Culvert Crossing
Chainage - 200m

SHEET NUMBER

300101121-U-DR-141