

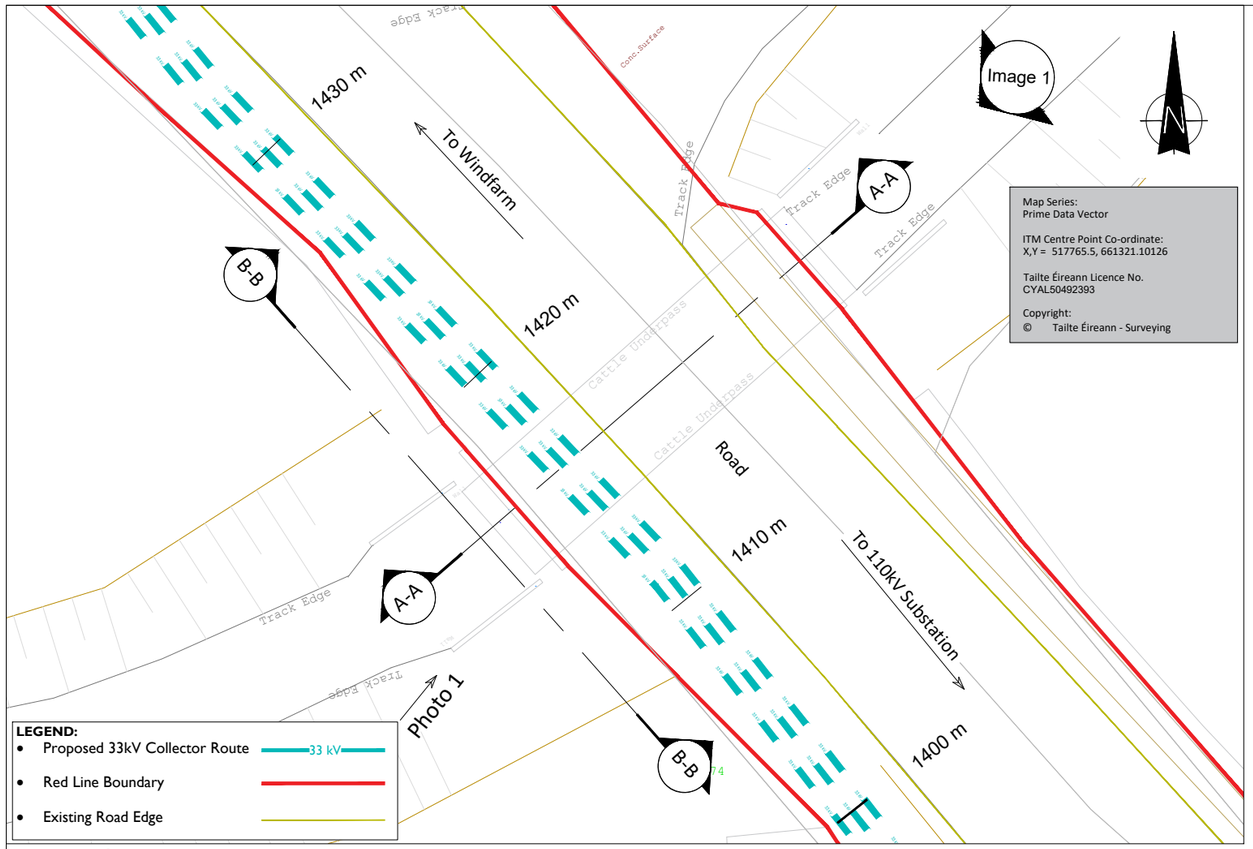


Key Plan
Scale: 1:200

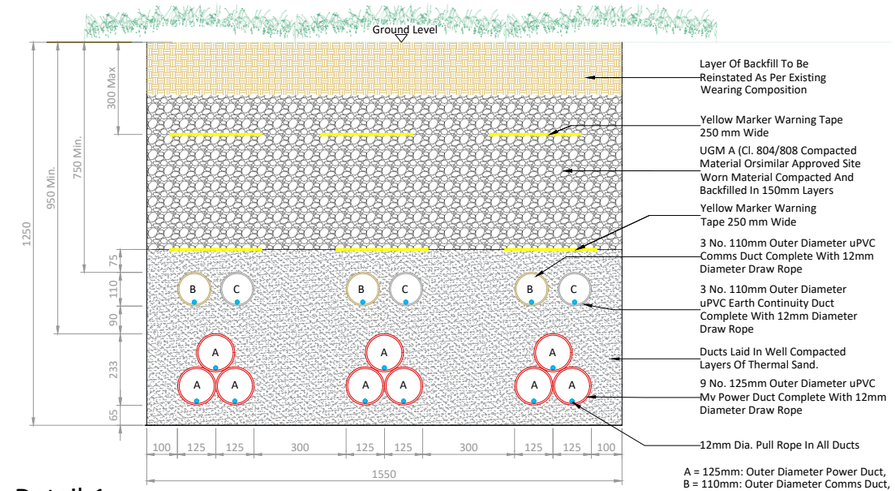


Detail-1
Scale: 1:25

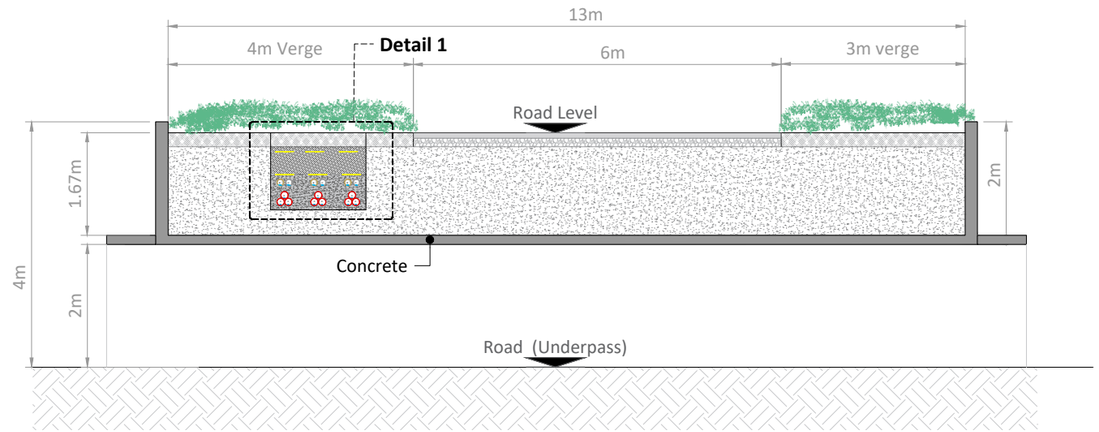

Section A-A
Scale: 1:100



Image 1

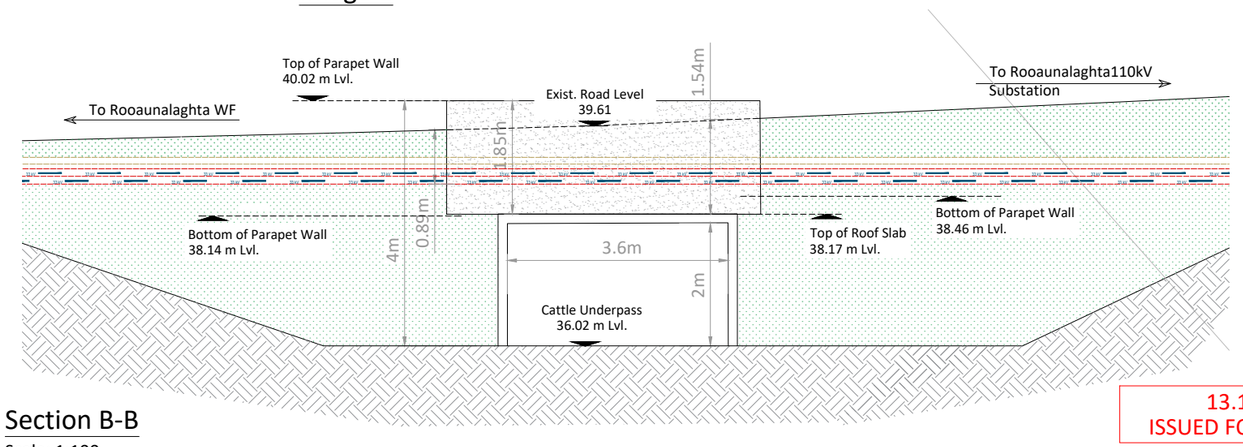

Section B-B
Scale: 1:100

13.10.2026
ISSUED FOR PLANNING

tli GROUP
Head Office
Beenreigh,
Abbeydorney,
Tralee, Co. Kerry
Ireland
Tel: 00353 66 7135710

CLIENT
ROOAUNALAGHTA Green Energy

PROJECT
Rooaunalaghta
Green Energy Project

PROJECT NUMBER
300-101121

SHEET NUMBER
300101121-U-DR-143

SHEET TITLE
Cattle Underpass Over Crossing Detail

ISSUE/REVISION

P0	13.10.26	Issued for Planning
N0	14.08.26	Issued for Information
I/R	DATE	DESCRIPTION