
ISO A1 594mm x 841mm

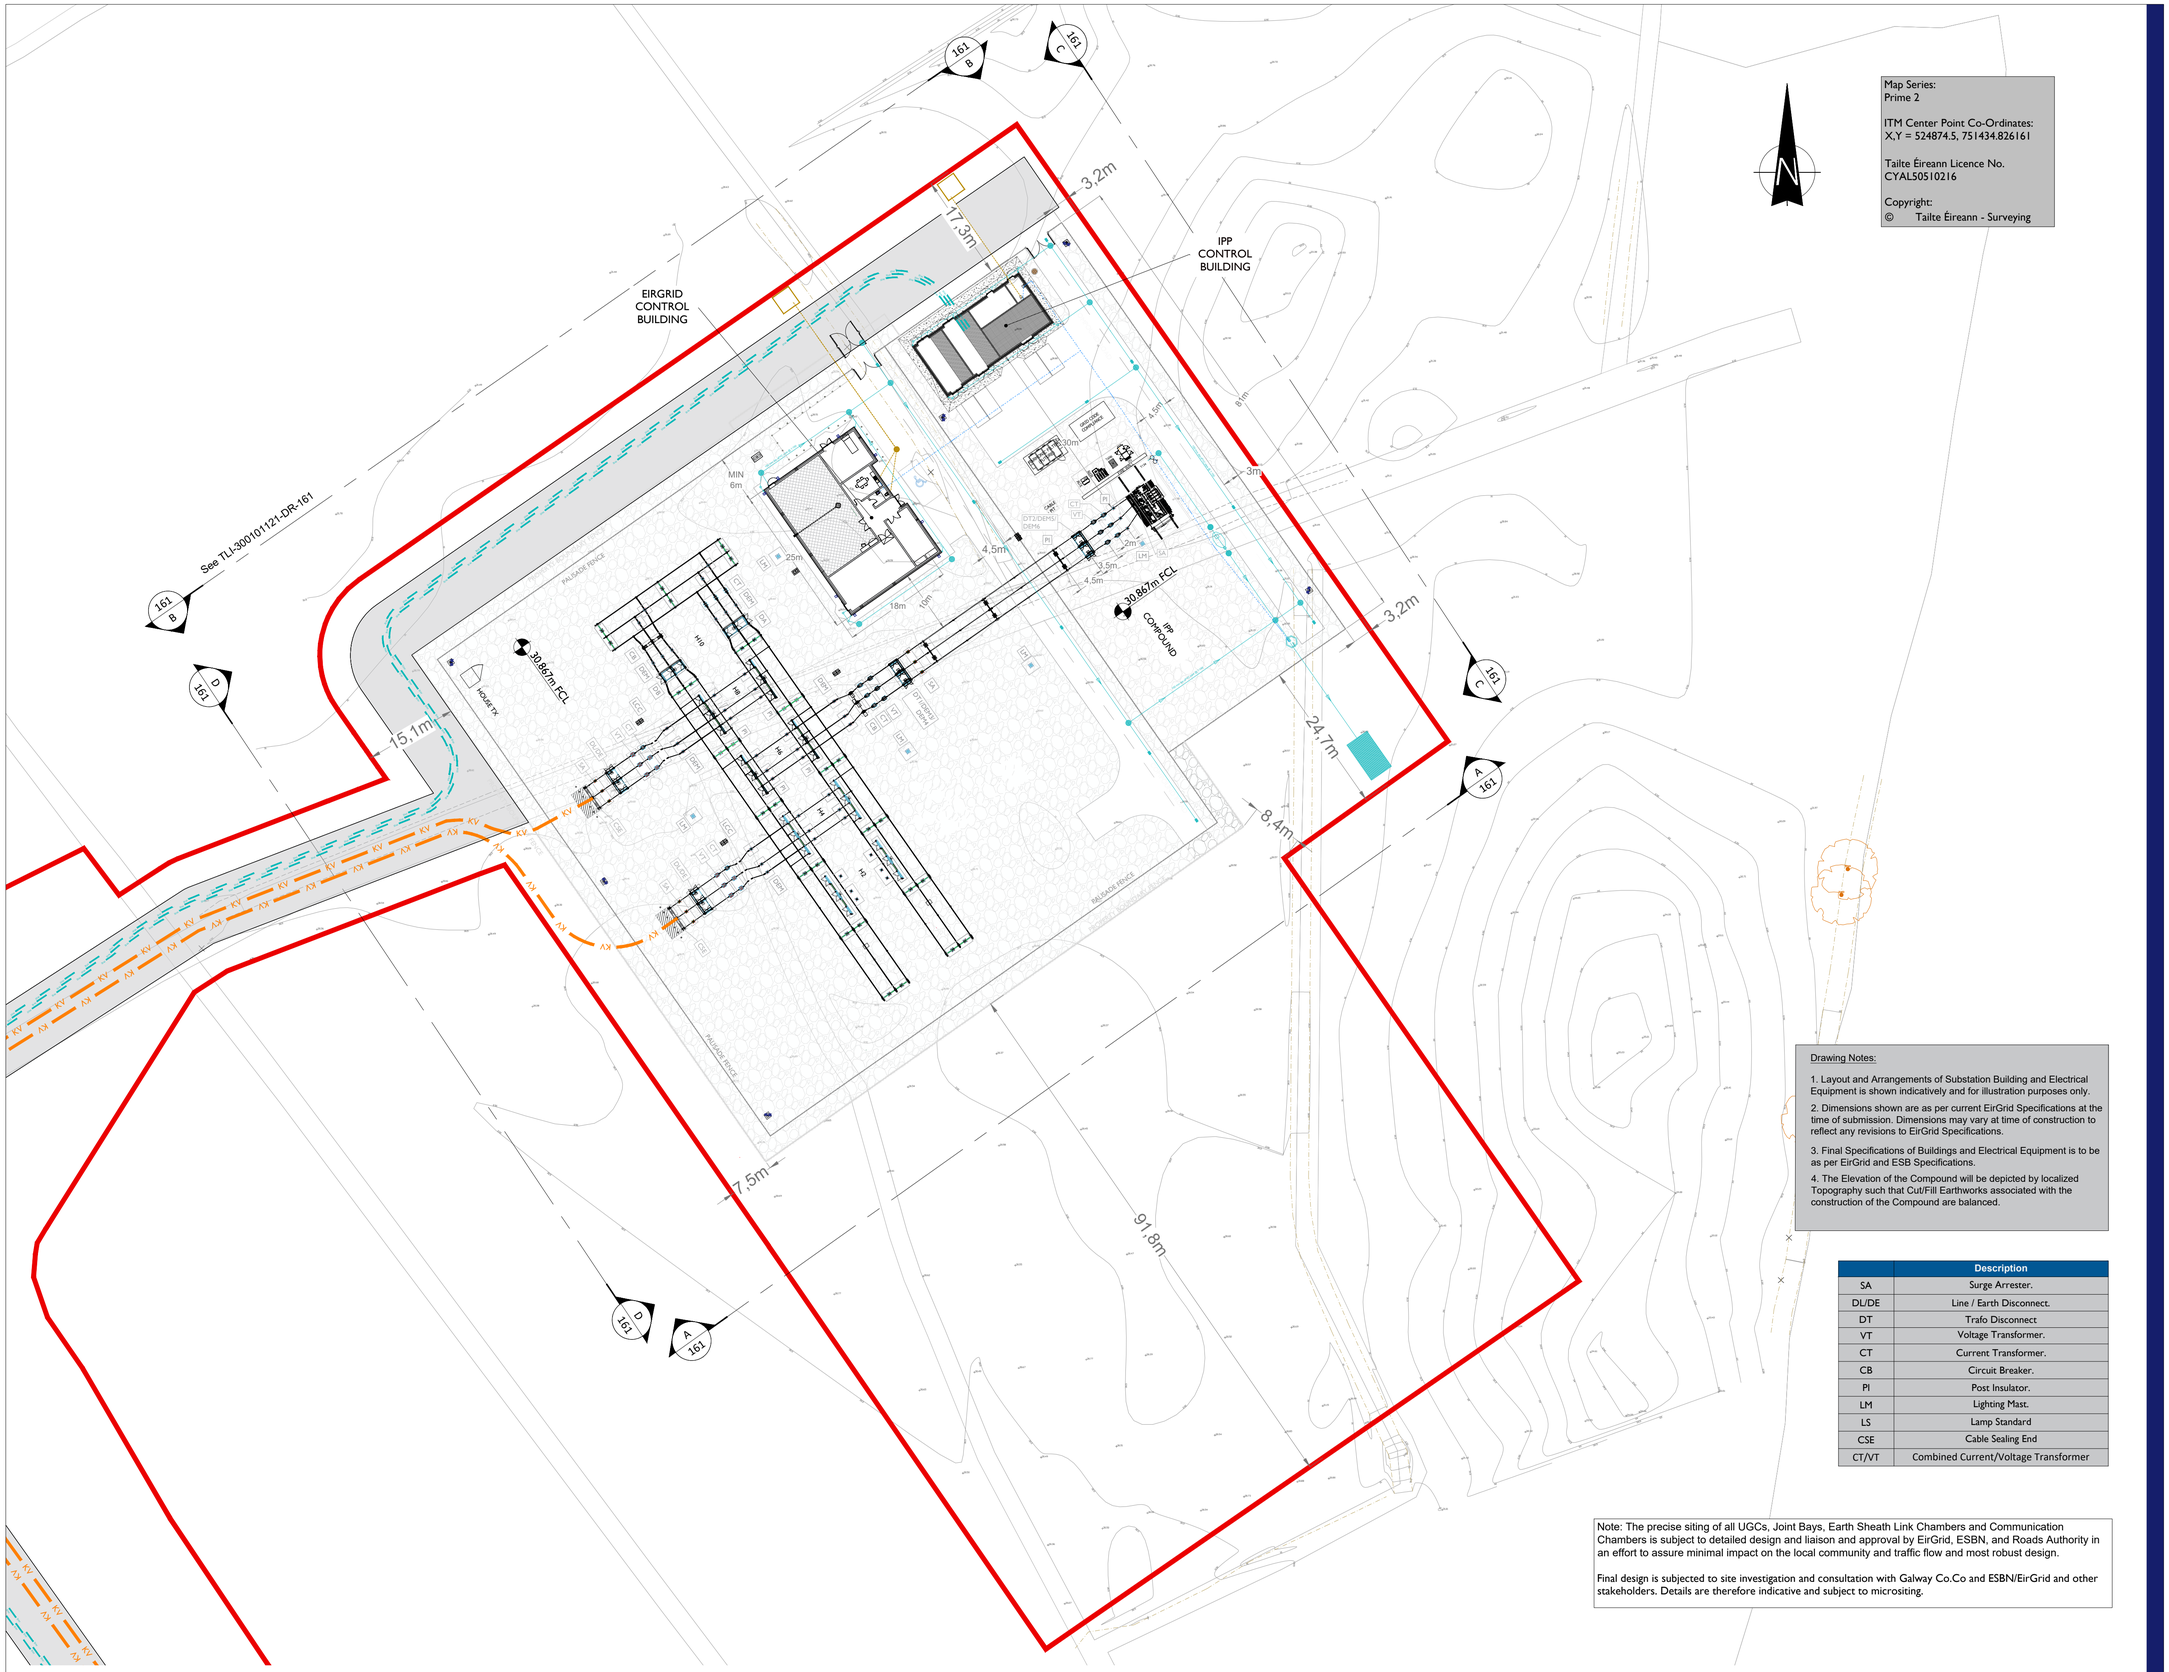

Project Management Initials: Designer: EM Checked: GS Approved: DB

Substation Layout Plan

Scale: 1:500

tli GROUP

Head Office
Beenreigh,
Abbeydorney,
Tralee, Co. Kerry
Ireland
Tel: 00353 66 7135710

PROJECT

Rooaunalaghta Green Energy Project

CLIENT

ROOAUNALAGHTA Green Energy

CONSULTANTS

TOBIN CONSULTING ENGINEERS

NOTES: -

- Configuration of substation equipment and infrastructure is subject to detailed design and EirGrid design approval.
- The proposed substation layout should be used for planning purposes only.
- This drawing is to be read in conjunction with relevant drawings, specifications and reports.
- Dimensions are in millimeters, unless noted otherwise.
- Drawings are not to be scaled use figured dimensions only.
- Preliminary design has only taken place, more detail design is required for all individual electrical components.

LEGEND: -

Proposed Collector Route 33kV Interconnector (Triple Circuit) — 33 kV

Proposed 110kV Grid Route shown thus — KV

Planning Boundary shown thus

Property Boundary shown thus

Contours shown thus — 478.0

Finished Compound Level (FCL) shown thus — 477.00m

ISSUE/REVISION

I/R	DATE	DESCRIPTION
P0	13.10.26	Issued for Planning
N0	14.08.26	Issued for Information

PROJECT NUMBER

300-101121

SHEET TITLE

Rooaunalaghta
Substation Layout Plan

SHEET NUMBER

300101121-U-DR-160