

ISO A1 594mm x 841mm

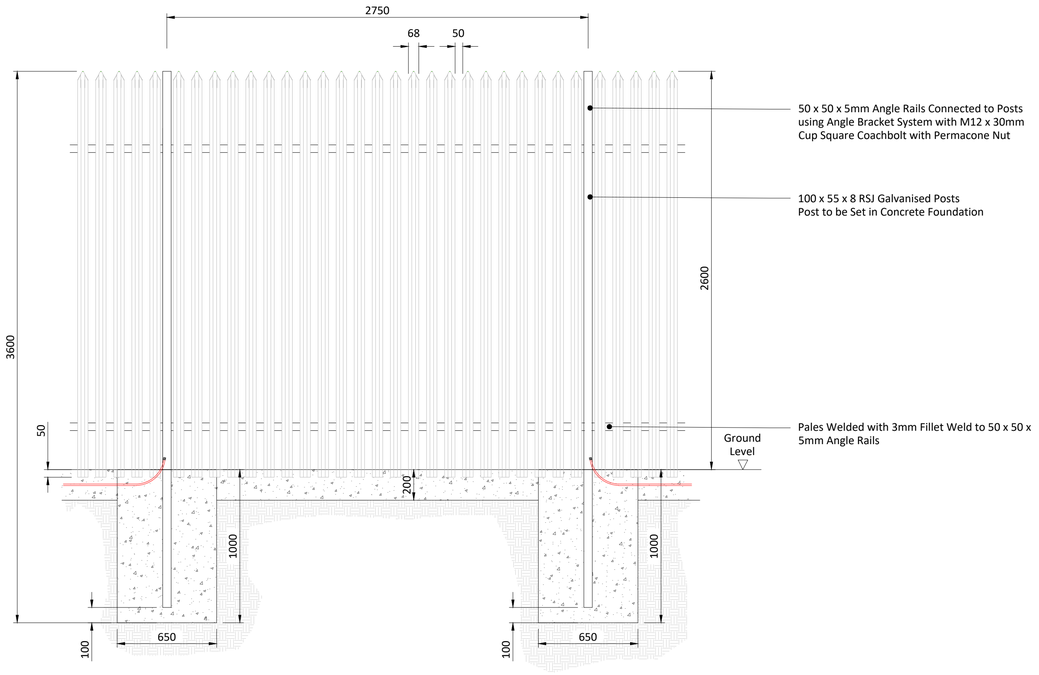


Palisade Fencing Details - Elevation

Scale: 1:20

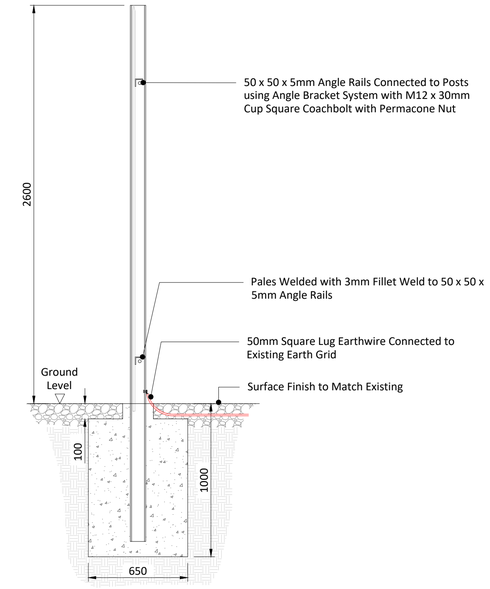

Palisade Fencing Details - Section

Scale: 1:20

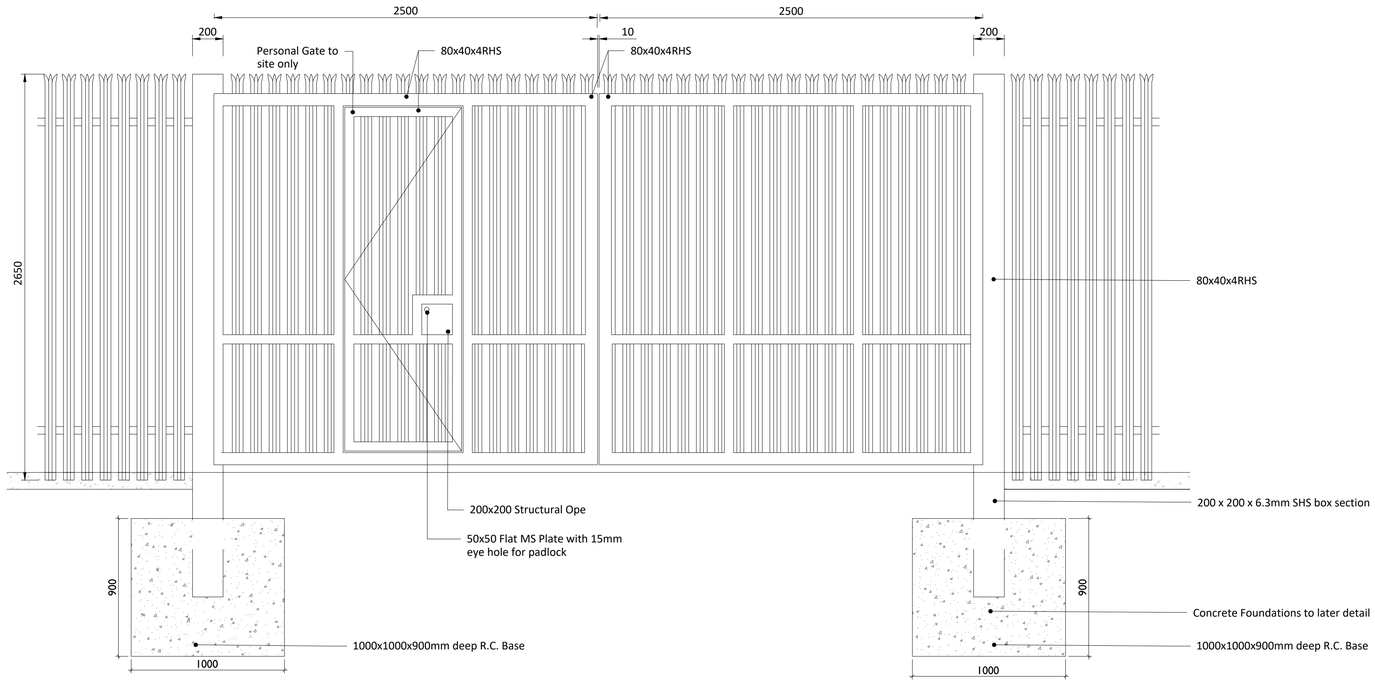

Palisade Fencing Details - Elevation

Scale: 1:20

Project Management Initials: Designer: NS Checked: LR Approved: DB

tli GROUP

Head Office
Beenreigh,
Abbeydorney,
Tralee, Co. Kerry
Ireland
Tel: 00353 66 7135710

PROJECT

Rooaunalaghta
Green Energy Project

CLIENT

ROOAUNALAGHTA Green Energy

CONSULTANTS

TOBIN CONSULTING ENGINEERS

NOTES: -

- This drawing is to be read in conjunction with relevant engineering drawings, specifications and reports.
- Dimensions are in milimeters, & coordinate system is ITM, unless noted otherwise.
- Drawings are not to be scaled use figured dimensions only.

LEGEND: -

13.10.2026
ISSUED FOR PLANNING

ISSUE/REVISION

I/R	DATE	DESCRIPTION
P0	13.10.2026	Issued for Planning
N0	14.08.2026	Issued for Information

PROJECT NUMBER

300101121

SHEET TITLE

Gate & Fencing Details
110kV Substation

SHEET NUMBER

300101121-U-DR-165