DO NOT SCALE

Millimetres 0 10 100

N

1 LOCATION PLAN
SCALE @ A1: 1:10000

10025936-ATK-LT-ZZ-DR-CE-211302
LINE MATCH


GENERAL NOTES

1. ALL DIMENSIONS ARE IN MILLIMETRES UNLESS NOTED OTHERWISE
2. ONLY WRITTEN DIMENSIONS SHALL BE USED. NO DIMENSIONS SHALL BE SCALED FROM THE DRAWINGS
3. ALL LEVELS ARE IN METRES AND ARE TO MALIN HEAD DATUM
4. ALL COORDINATES ARE IN METRES AND ARE TO IRISH TRANSVERSE MERCATOR

LEGEND:

RED LINE BOUNDARY
OVERALL PROJECT AREA = circa 45 Ha.
SITE NOTICE LOCATIONS

OS SHEET NO's: 1180, 1181, 1182, 1246, 1247, 1248

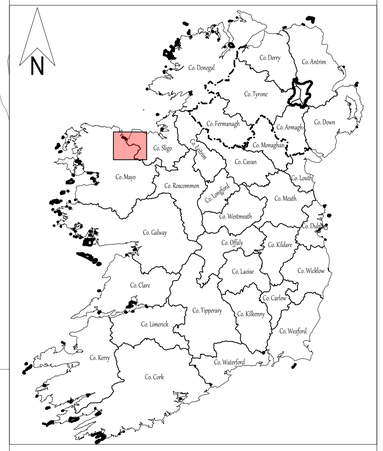

Rev.	Date	Description	By	Chk'd	Rev'd	App'd
C01	31.07.26	PLANNING	SB	ABM	MMcE	TM

Drawing Suitability: PROJECT PLANNING
Status: A2

AtkinsRéalis

DUBLIN | CORK | GALWAY | DUNDALK

ATKINS HOUSE,150 AIRSIDE BUSINESS PARK,
SWORDS, DUBLIN, K67 K5W4.
Tel : +353 1 810 8000 Email : info.ie@atkinsréalis.com

Client: Uisce Éireann Irish Water

Project Title: BALLINA AND LOUGH TALT WATER SUPPLY UPGRADE

Drawing Title: LISGLENNON TO LOUGH TALT SITE NOTICE LOCATIONS SHEET 01

Scale	Drawn	Checked	Reviewed	Authorised
1:10000 @ A1	SB	ABM	MMcE	TM
Original Size	**Date**	**Date**	**Date**	**Date**
A1	31.07.26	31.07.26	31.07.26	31.07.26

Drawing Number: 10025936-ATK-LT-ZZ-DR-CE-211301
Revision: C01

Internal Project Number: 100089328

© ORDNANCE SURVEY IRELAND LICENSE NR. AR 0082526. ORDNANCE SURVEY IRELAND & GOVERNMENT OF IRELAND
ATKINSREALIS WILL NOT BE HELD LIABLE FOR THE USE OF THIS DATA ON ANY PROJECT OTHER THAN THE PROJECT:

C:\Users\MCDU141143\OC\ACCDocs\AtkinsRéalis EU\Lough Talt RWSS\Project Files\04-WP\WP-CE-Civil engineer\DR-Drawing\10025936-ATK-LT-ZZ-DR-CE-211300.dwg

DO NOT SCALE

Millimetres 0 10 100

N

MATCH

LINE

10025936-ATK-LT-ZZ-DR-CE-211301

L-T1320

L-T1330

MATCH

LINE

10025936-ATK-LT-ZZ-DR-CE-211303

GENERAL NOTES


1. ALL DIMENSIONS ARE IN MILLIMETRES UNLESS NOTED OTHERWISE
2. ONLY WRITTEN DIMENSIONS SHALL BE USED. NO DIMENSIONS SHALL BE SCALED FROM THE DRAWINGS
3. ALL LEVELS ARE IN METRES AND ARE TO MALIN HEAD DATUM
4. ALL COORDINATES ARE IN METRES AND ARE TO IRISH TRANSVERSE MERCATOR

LEGEND:

RED LINE BOUNDARY
OVERALL PROJECT AREA = circa 45 Ha.

SITE NOTICE LOCATIONS

OS SHEET NO's: 1249, 1248, 1247, 1318-A, 1318 - 1317-B, 1317-A, 1316-B, 1316-D, 1317-C, 1317-D, 1318-D, 1316-25, 1317-21, 1317-22, 1385-B, 1386-1, 1386-2,1386-A, 1386-B, 1387,1385-D, 1386-C, 1386-D

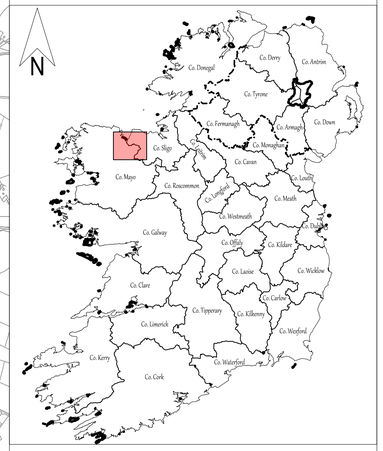

Rev.	Date	Description	By	Chk'd	Rev'd	App'd
C01	31.07.26	PLANNING	SB	ABM	MMcE	TM

Drawing Suitability: PROJECT PLANNING — Status: A2

AtkinsRéalis
DUBLIN | CORK | GALWAY | DUNDALK
ATKINS HOUSE,150 AIRSIDE BUSINESS PARK,
SWORDS, DUBLIN, K67 K5W4.
Tel : +353 1 810 8000 Email : info.ie@atkinsréalis.com

Client: Uisce Éireann Irish Water

Project Title: BALLINA AND LOUGH TALT WATER SUPPLY UPGRADE

Drawing Title: LISGLENNON TO LOUGH TALT SITE NOTICE LOCATIONS SHEET 02

Scale	Drawn	Checked	Reviewed	Authorised
1:10000 @ A1	SB	ABM	MMcE	TM
Original Size: A1	Date: 31.07.26	Date: 31.07.26	Date: 31.07.26	Date: 31.07.26

Drawing Number: 10025936-ATK-LT-ZZ-DR-CE-211302 — Revision: C01

Internal Project Number: 100089328


1 LOCATION PLAN
SCALE @ A1: 1:10000

© ORDNANCE SURVEY IRELAND LICENSE NR. AR 0082526. ORDNANCE SURVEY IRELAND & GOVERNMENT OF IRELAND
ATKINSREALIS WILL NOT BE HELD LIABLE FOR THE USE OF THIS DATA ON ANY PROJECT OTHER THAN THE PROJECT:

C:\Users\MCQUI1413\OC\ACCDocs\AtkinsRéalis EU\Lough Talt RWSS\Project Files\04-WIP\M-CE-Civil engineer\DR-Drawing\10025936-ATK-LT-ZZ-DR-CE-211300.dwg

DO NOT SCALE

Millimetres 0 10 100

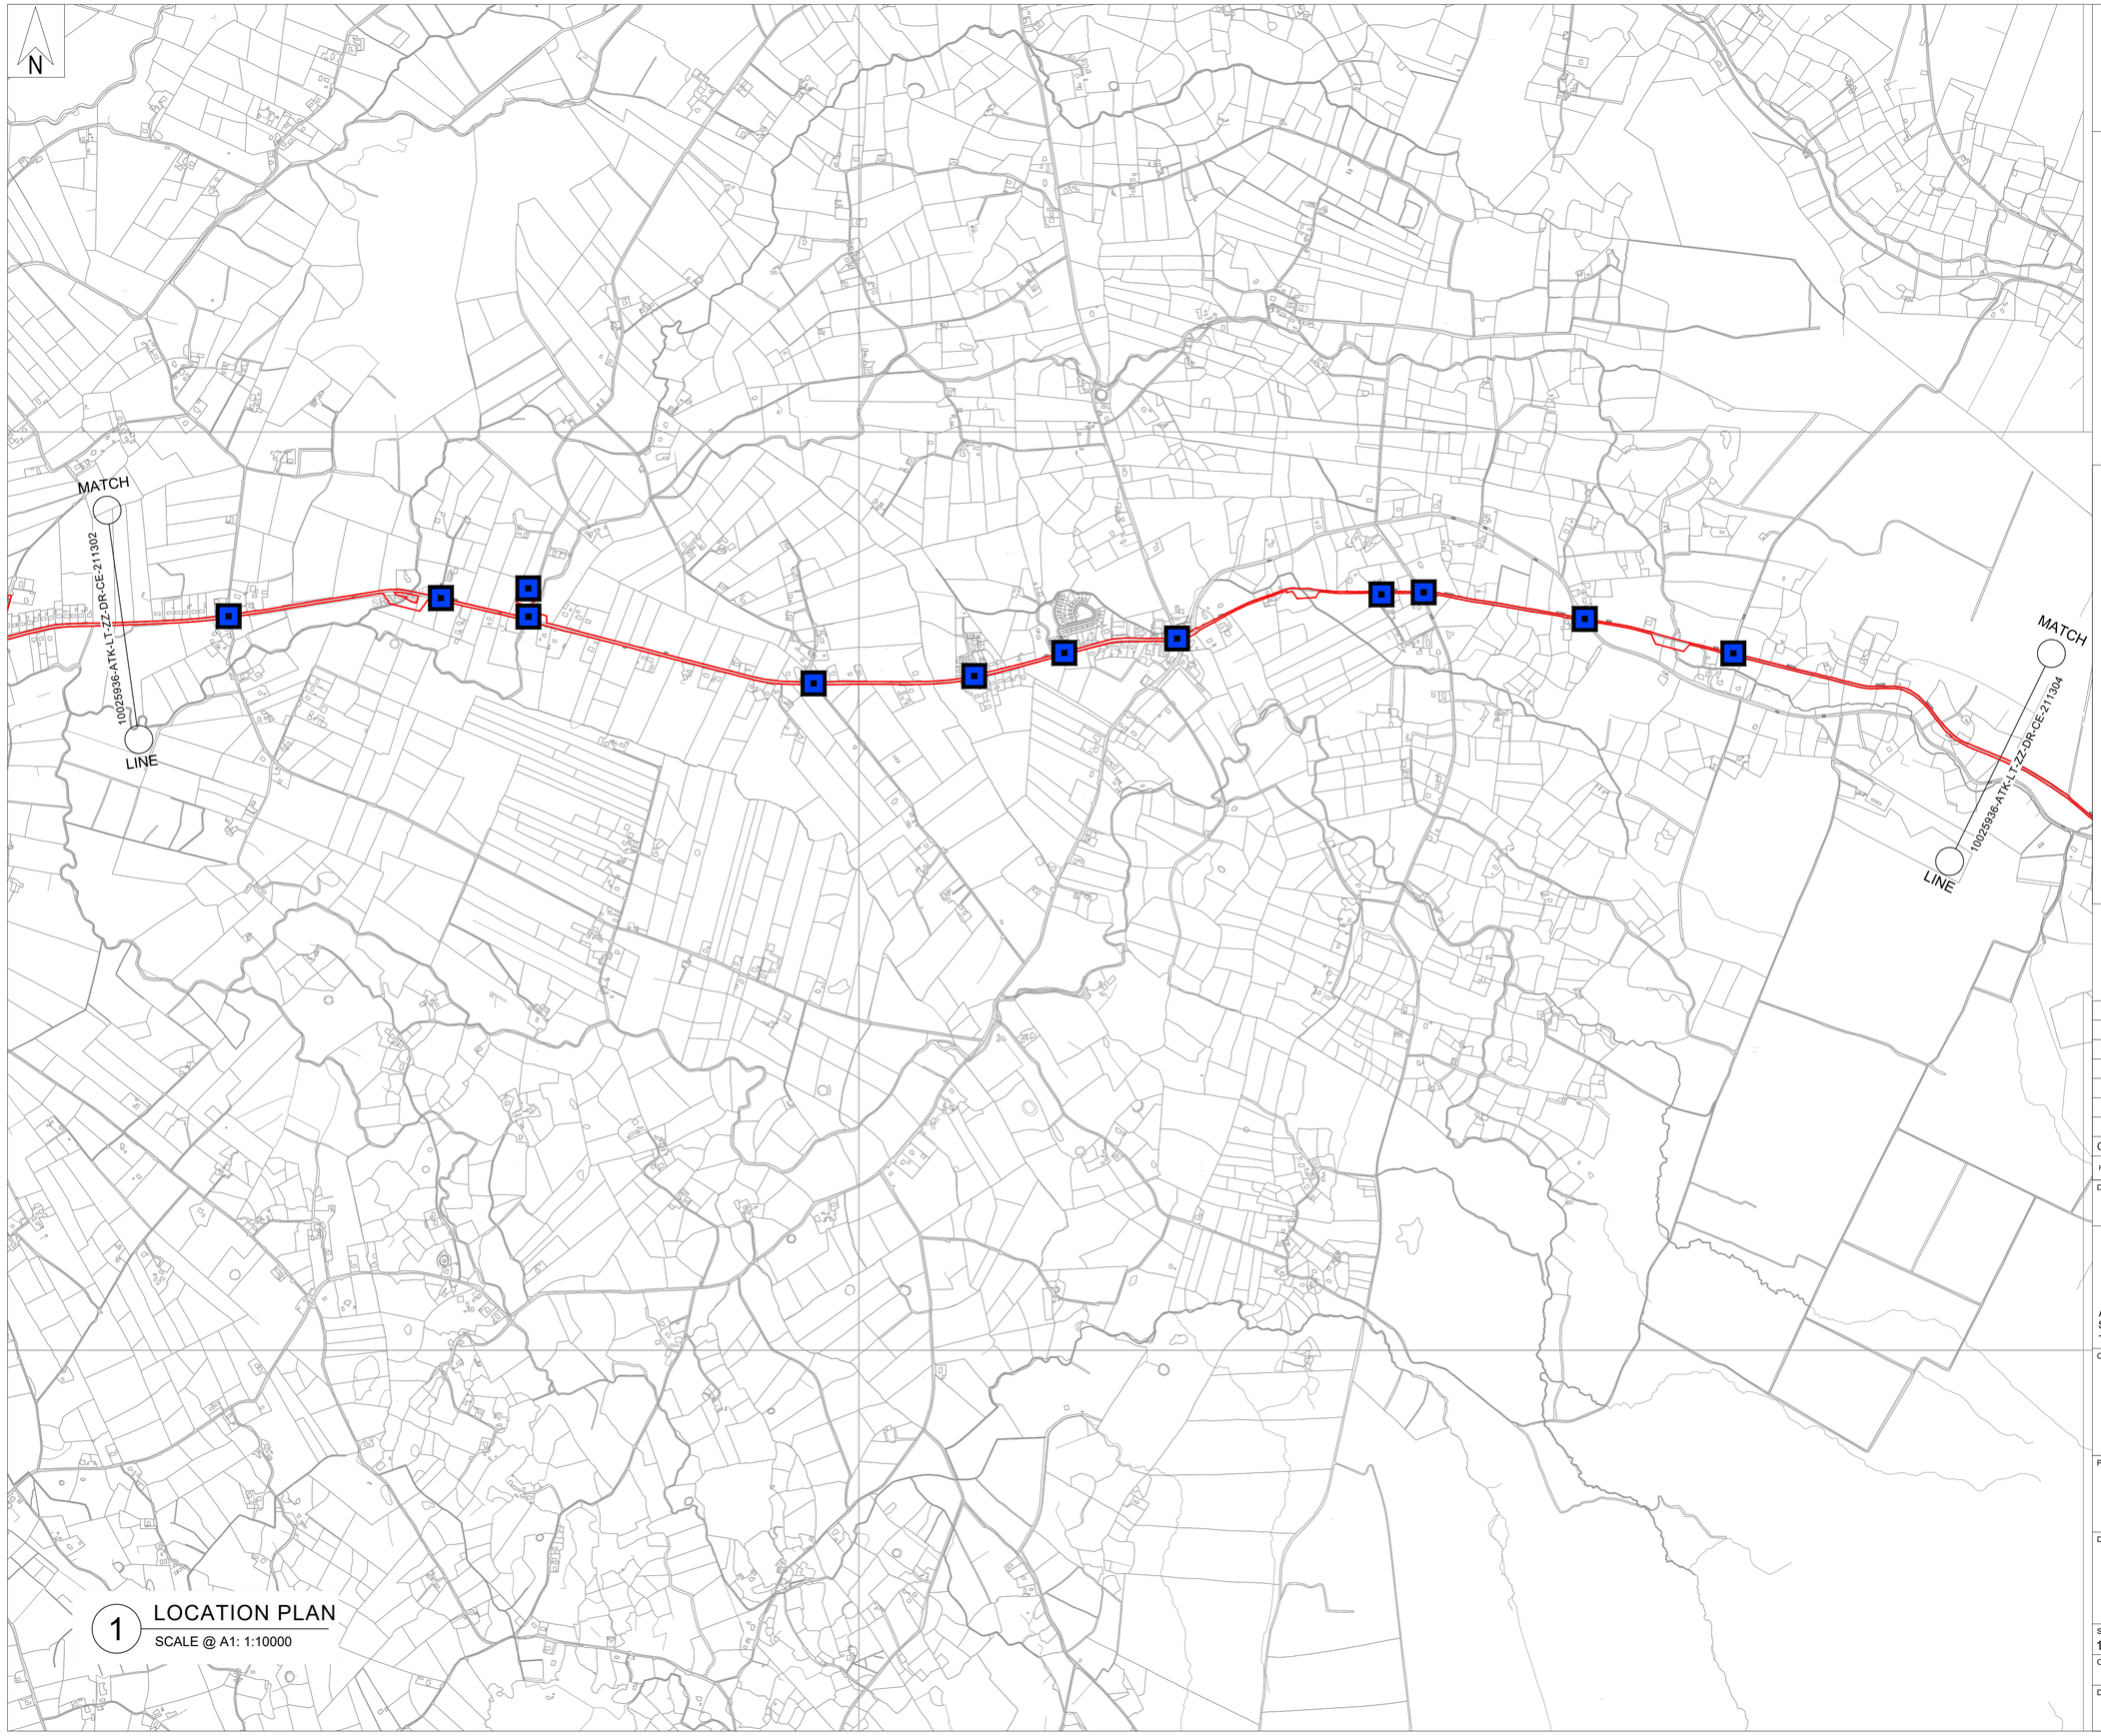

1 LOCATION PLAN
SCALE @ A1: 1:10000


GENERAL NOTES

1. ALL DIMENSIONS ARE IN MILLIMETRES UNLESS NOTED OTHERWISE
2. ONLY WRITTEN DIMENSIONS SHALL BE USED. NO DIMENSIONS SHALL BE SCALED FROM THE DRAWINGS
3. ALL LEVELS ARE IN METRES AND ARE TO MALIN HEAD DATUM
4. ALL COORDINATES ARE IN METRES AND ARE TO IRISH TRANSVERSE MERCATOR

LEGEND:

RED LINE BOUNDARY
OVERALL PROJECT AREA = circa 45 Ha.
SITE NOTICE LOCATIONS

OS SHEET NO's: 1319,1318,1388, 1387, 1454, 1453

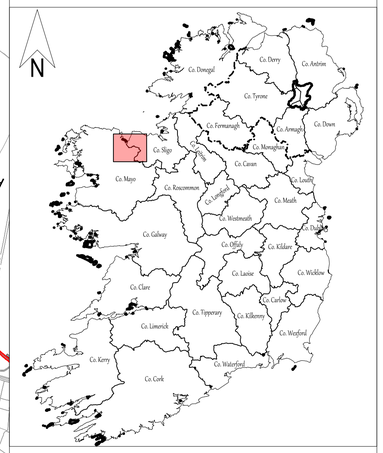

Rev.	Date	Description	By	Chk'd	Rev'd	App'd
C01	31.07.26	PLANNING	SB	ABM	MMcE	TM

Drawing Suitability: PROJECT PLANNING
Status: A2

AtkinsRéalis
DUBLIN | CORK | GALWAY | DUNDALK
ATKINS HOUSE,150 AIRSIDE BUSINESS PARK,
SWORDS, DUBLIN, K67 K5W4.
Tel : +353 1 810 8000 Email : info.ie@atkinsréalis.com

Client: Uisce Éireann Irish Water

Project Title: BALLINA AND LOUGH TALT WATER SUPPLY UPGRADE

Drawing Title: LISGLENNON TO LOUGH TALT SITE NOTICE LOCATIONS SHEET 03

Scale	Drawn	Checked	Reviewed	Authorised
1:10000 @ A1	SB	ABM	MMcE	TM
Original Size	Date	Date	Date	Date
A1	31.07.26	31.07.26	31.07.26	31.07.26


Drawing Number: 10025936-ATK-LT-ZZ-DR-CE-211303
Revision: C01

Internal Project Number: 100089328

C:\Users\MCOU41143\OC\ACCDocs\AtkinsRéalis ED\Lough Talt RWSS\Project Files\04-WIP\W-CE-Civil engineer\DR-Drawing\10025936-ATK-LT-ZZ-DR-CE-211300.dwg

© ORDNANCE SURVEY IRELAND LICENSE NR. AR 0082526. ORDNANCE SURVEY IRELAND & GOVERNMENT OF IRELAND
ATKINSREALIS WILL NOT BE HELD LIABLE FOR THE USE OF THIS DATA ON ANY PROJECT OTHER THAN THE PROJECT.

DO NOT SCALE

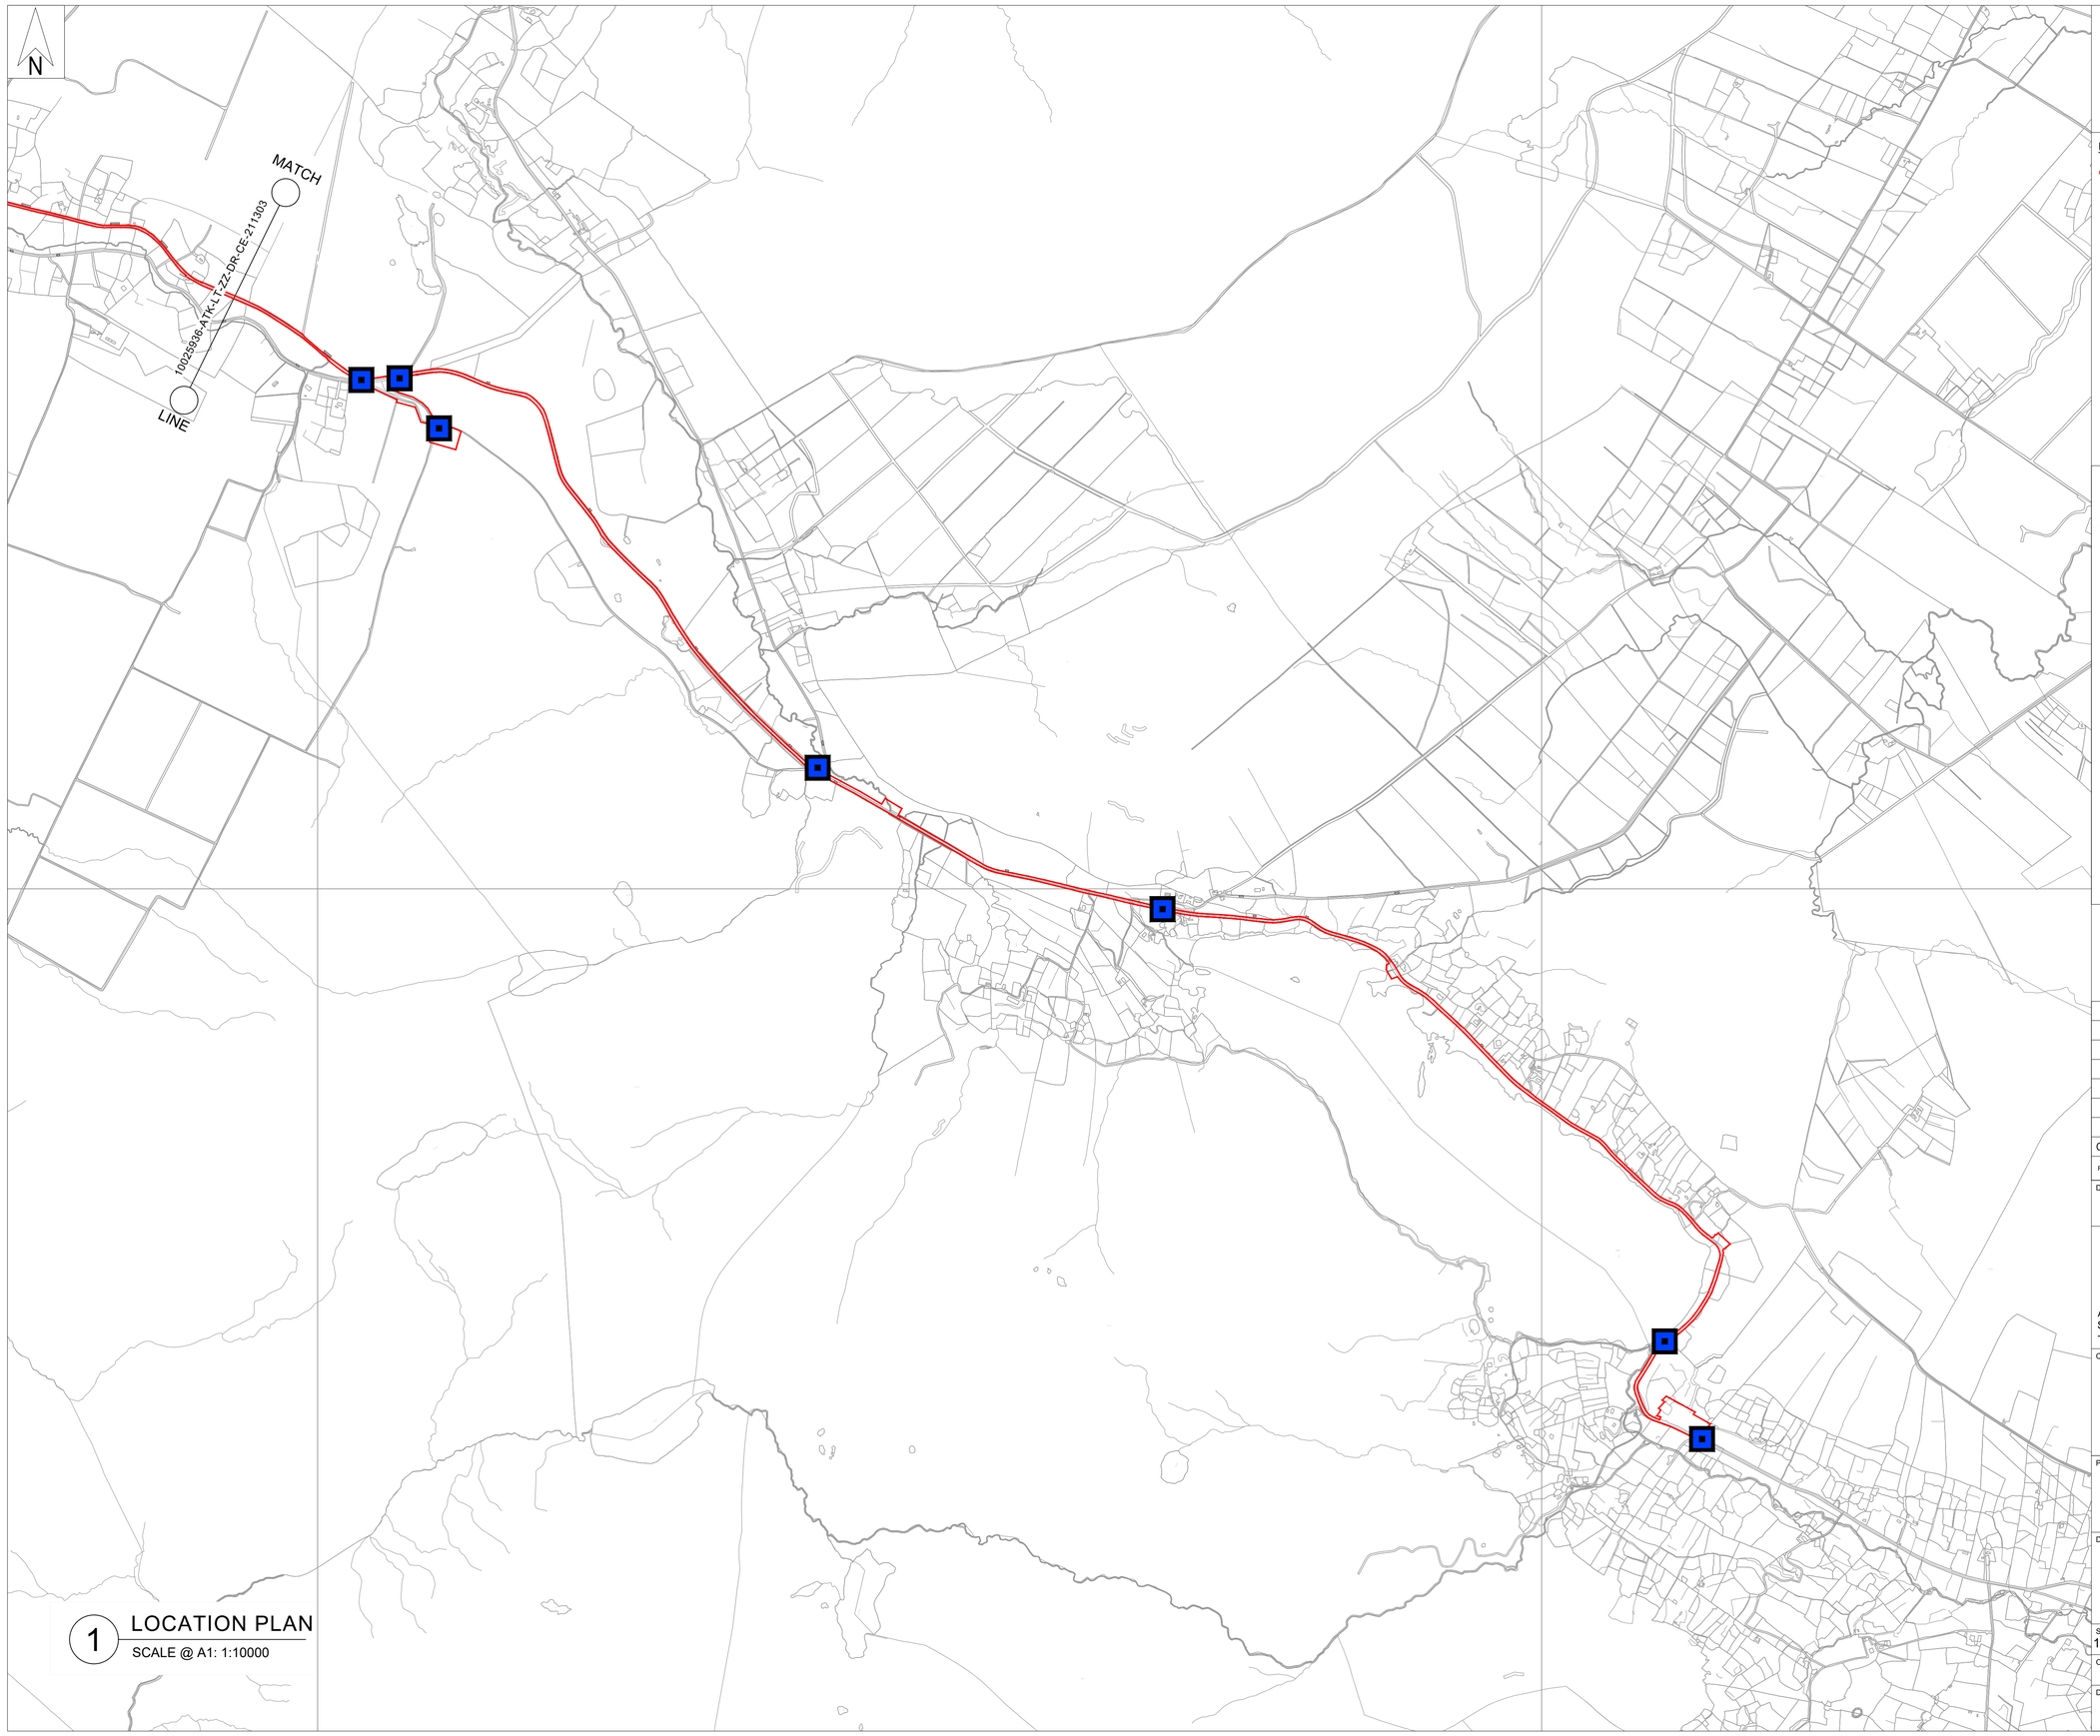

1 LOCATION PLAN
SCALE @ A1: 1:10000


GENERAL NOTES

1. ALL DIMENSIONS ARE IN MILLIMETRES UNLESS NOTED OTHERWISE
2. ONLY WRITTEN DIMENSIONS SHALL BE USED. NO DIMENSIONS SHALL BE SCALED FROM THE DRAWINGS
3. ALL LEVELS ARE IN METRES AND ARE TO MALIN HEAD DATUM
4. ALL COORDINATES ARE IN METRES AND ARE TO IRISH TRANSVERSE MERCATOR

LEGEND:

RED LINE BOUNDARY
OVERALL PROJECT AREA = circa 45 Ha.
SITE NOTICE LOCATIONS

OS SHEET NO's: 1390,1389, 1388, 1456, 1455, 1454

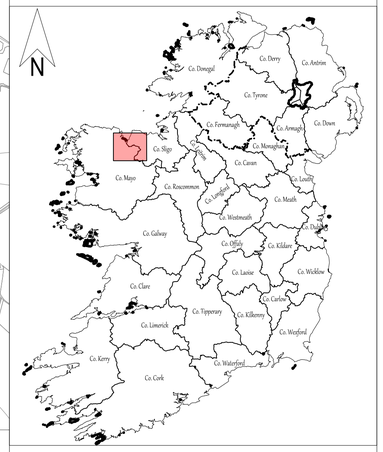

Rev.	Date	Description	By	Chk'd	Rev'd	App'd
C01	31.07.26	PLANNING	SB	ABM	MMcE	TM

Drawing Suitability: PROJECT PLANNING
Status: A2

AtkinsRéalis
DUBLIN | CORK | GALWAY | DUNDALK
ATKINS HOUSE,150 AIRSIDE BUSINESS PARK,
SWORDS, DUBLIN, K67 K5W4.
Tel : +353 1 810 8000 Email : info.ie@atkinsréalis.com

Client: Uisce Éireann Irish Water

Project Title: BALLINA AND LOUGH TALT WATER SUPPLY UPGRADE

Drawing Title: LISGLENNON TO LOUGH TALT SITE NOTICE LOCATIONS SHEET 04

Scale	Drawn	Checked	Reviewed	Authorised
1:10000 @ A1	SB	ABM	MMcE	TM
Original Size	Date	Date	Date	Date
A1	31.07.26	31.07.26	31.07.26	31.07.26

Drawing Number: 10025936-ATK-LT-ZZ-DR-CE-211304
Revision: C01

Internal Project Number: 100089328

C:\Users\MCQUI143\OC\ACCDocs\AtkinsRéalis EU\Lough Talt RWSS\Project Files\04-WIP\W-CE-Civil engineer\DR-Drawing\10025936-ATK-LT-ZZ-DR-CE-211300.dwg

© ORDNANCE SURVEY IRELAND LICENSE NR. AR 0082526. ORDNANCE SURVEY IRELAND & GOVERNMENT OF IRELAND
ATKINSREALIS WILL NOT BE HELD LIABLE FOR THE USE OF THIS DATA ON ANY PROJECT OTHER THAN THE PROJECT:

DO NOT SCALE

Millimetres 0 10 100

N

1 LOCATION PLAN
SCALE @ A1: 1:10000


GENERAL NOTES

1. ALL DIMENSIONS ARE IN MILLIMETRES UNLESS NOTED OTHERWISE
2. ONLY WRITTEN DIMENSIONS SHALL BE USED. NO DIMENSIONS SHALL BE SCALED FROM THE DRAWINGS
3. ALL LEVELS ARE IN METRES AND ARE TO MALIN HEAD DATUM
4. ALL COORDINATES ARE IN METRES AND ARE TO IRISH TRANSVERSE MERCATOR

LEGEND:

RED LINE BOUNDARY
OVERALL PROJECT AREA = circa 45 Ha.
SITE NOTICE LOCATIONS

OS SHEET NO's: 1384, 1450

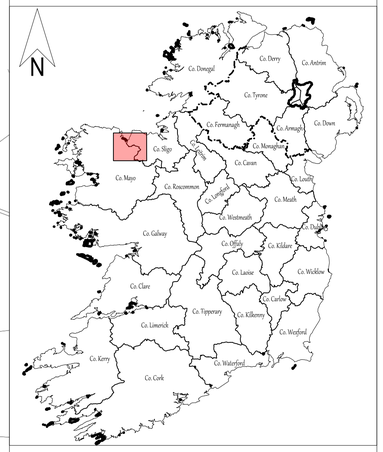

Rev.	Date	Description	By	Chk'd	Rev'd	App'd
C01	31.07.26	PLANNING	SB	ABM	MMcE	TM

Drawing Suitability: PROJECT PLANNING
Status: A2

AtkinsRéalis
DUBLIN | CORK | GALWAY | DUNDALK
ATKINS HOUSE,150 AIRSIDE BUSINESS PARK,
SWORDS, DUBLIN, K67 K5W4.
Tel : +353 1 810 8000 Email : info.ie@atkinsréalis.com

Client: Uisce Éireann Irish Water

Project Title: BALLINA AND LOUGH TALT WATER SUPPLY UPGRADE

Drawing Title: WHERREW SITE NOTICE LOCATIONS SHEET 05

Scale	Drawn	Checked	Reviewed	Authorised
1:5000 @ A1	SB	ABM	MMcE	TM
Original Size: A1	Date: 31.07.26	Date: 31.07.26	Date: 31.07.26	Date: 31.07.26

Drawing Number: 10025936-ATK-LT-ZZ-DR-CE-211305
Revision: C01

Internal Project Number: 100089328

© ORDNANCE SURVEY IRELAND LICENSE NR. AR 0082526. ORDNANCE SURVEY IRELAND & GOVERNMENT OF IRELAND
ATKINSREALIS WILL NOT BE HELD LIABLE FOR THE USE OF THIS DATA ON ANY PROJECT OTHER THAN THE PROJECT:

C:\Users\WC0JH143\OC\ACCDocs\AtkinsRéalis EU\Lough Talt RWSS\Project Files\04-WIP\WM-CE-Civil engineer\DR-Drawing\10025936-ATK-LT-ZZ-DR-CE-211300.dwg