BALLINA AND LOUGH TALT WATER SUPPLY UPGRADE

PLANNING DRAWINGS

LISGLENNON RAW WATER STORAGE & PUMPING STATION (RWS & PS)

DO NOT SCALE


Millimetres 0 10 100

1002593-ATK-L1-ZZ-DR-CE-211710

SITE NOTICE

LISGLENNON RAW WATER PUMPING STATION

1 SITE LOCATION PLAN
1 : 2500

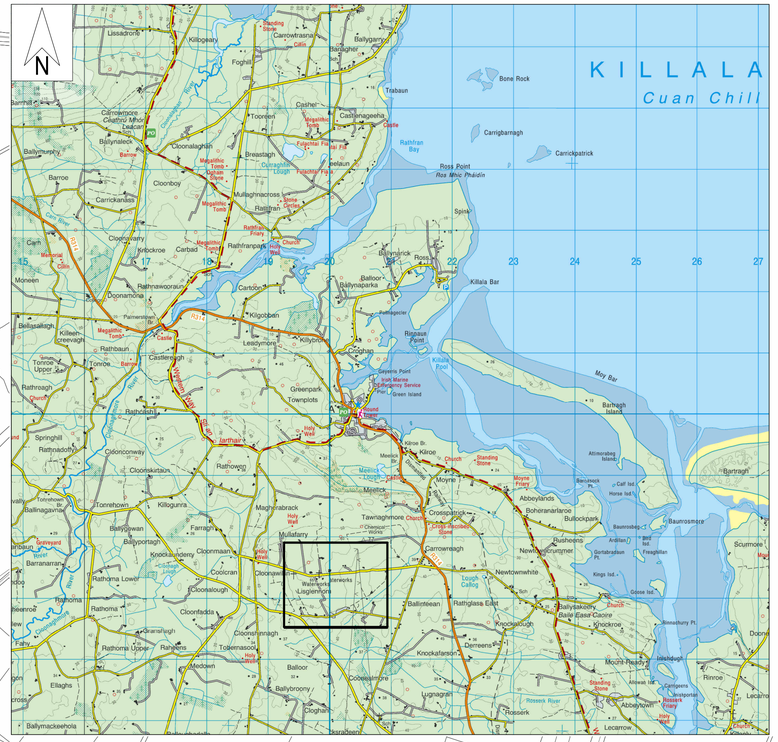

2 SITE LOCATION
1 : 50000

GENERAL NOTES


1. ALL DIMENSIONS ARE IN MILLIMETRES UNLESS NOTED OTHERWISE
2. ONLY WRITTEN DIMENSIONS SHALL BE USED. NO DIMENSIONS SHALL BE SCALED FROM THE DRAWINGS
3. ALL LEVELS ARE IN METRES AND ARE TO MALIN HEAD DATUM
4. ALL COORDINATES ARE IN METRES AND ARE TO IRISH TRANSVERSE MERCATOR

LEGEND:

REDLINE BOUNDARY
OVERALL PROJECT AREA: circa 45 ha.

E:
N:
GRID REFERENCE LOCATION

1180
1181
OSI SHEET No.

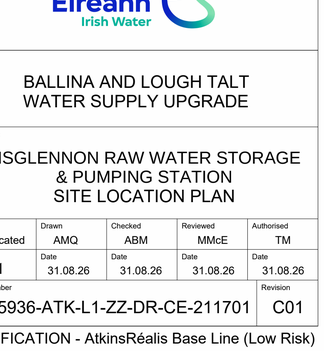

Rev.	Date	Description	By	Chk'd	Rev'd	App'd
C01	31.08.26	PLANNING	AMQ	ABM	MMcE	TM

Drawing Suitability: PROJECT PLANNING
Status: A2

AtkinsRéalis
DUBLIN | CORK | GALWAY | DUNDALK
ATKINS HOUSE,150 AIRSIDE BUSINESS PARK,
SWORDS, DUBLIN, K67 K5W4.
Tel : +353 1 810 8000 Email : info.ie@atkinsréalis.com

Client: Uisce Éireann Irish Water

Project Title: BALLINA AND LOUGH TALT WATER SUPPLY UPGRADE

Drawing Title: LISGLENNON RAW WATER STORAGE & PUMPING STATION SITE LOCATION PLAN

Scale	Drawn	Checked	Reviewed	Authorised
As indicated	AMQ	ABM	MMcE	TM
Original Size	**Date**	**Date**	**Date**	**Date**
A1	31.08.26	31.08.26	31.08.26	31.08.26

Drawing Number: 10025936-ATK-L1-ZZ-DR-CE-211701
Revision: C01


Atkins Project Number: 10025936

© ORDNANCE SURVEY IRELAND LICENSE NR. AR 0082526. ORDNANCE SURVEY IRELAND & GOVERNMENT OF IRELAND
ATKINS WILL NOT BE HELD LIABLE FOR THE USE OF THIS DATA ON ANY PROJECT OTHER THAN THE PROJECT:
CLASSIFICATION - AtkinsRéalis Base Line (Low Risk)

C:\Users\MCQUI4143\DC\ACCDocs\AtkinsRéalis EU\Lough Talt RWSS\Project Files\04-WIP\W-CE-Civil engineer\M3-3D Model\10025936-ATK-L1-ZZ-M3-CE-700028.rvt

DO NOT SCALE

Millimetres 0 10 100

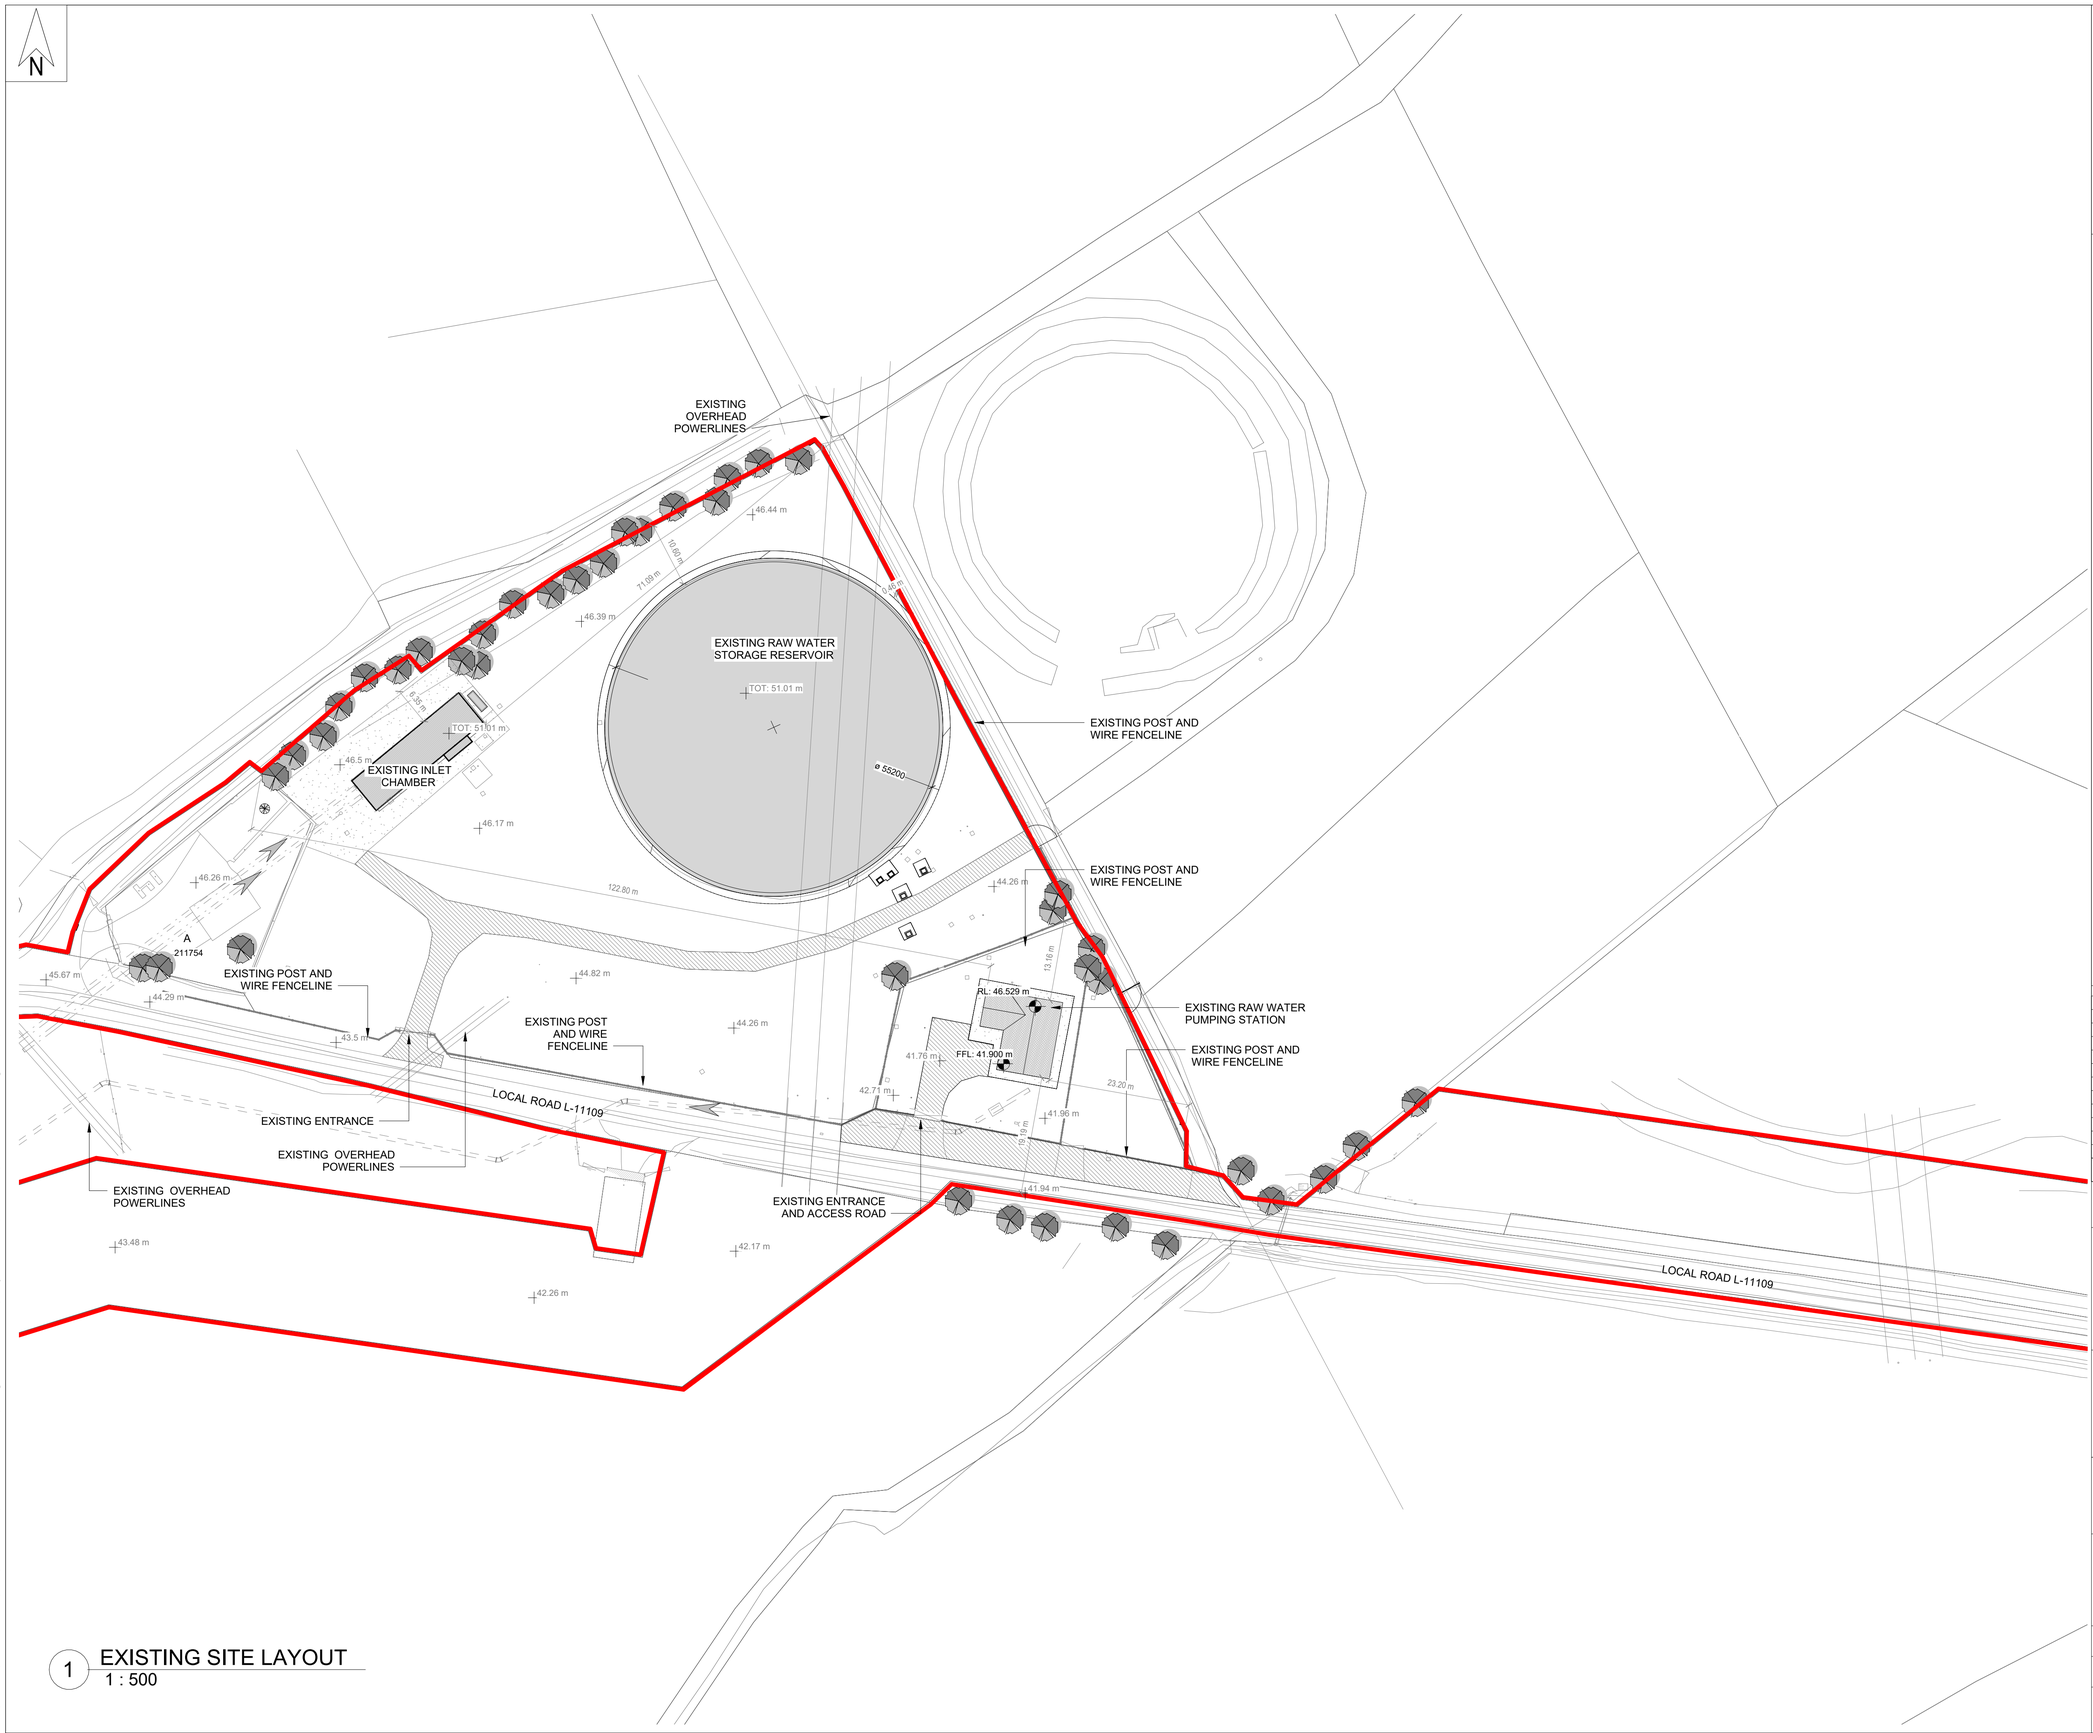

1 EXISTING SITE LAYOUT
1 : 500

GENERAL NOTES

1. ALL DIMENSIONS ARE IN MILLIMETRES UNLESS NOTED OTHERWISE
2. ONLY WRITTEN DIMENSIONS SHALL BE USED. NO DIMENSIONS SHALL BE SCALED FROM THE DRAWINGS
3. ALL LEVELS ARE IN METRES AND ARE TO MALIN HEAD DATUM
4. ALL COORDINATES ARE IN METRES AND ARE TO IRISH TRANSVERSE MERCATOR

LEGEND:

- REDLINE BOUNDARY — OVERALL PROJECT AREA: circa 45 ha.
- E: N: — GRID REFERENCE LOCATION
- 1180 1181 — OSI SHEET No.
- EXISTING SPOT LEVEL
- FFL: — FINISHED FLOOR LEVEL
- RL: — RIDGE / ROOF LEVEL
- TOT: — TOP OF TANK
- CL: — COVER LEVEL
- EXISTING ACCESS ROAD
- EXISTING HARDSTANDING
- EXISTING TWIN MAINS FROM WHERREW RWI & PS
- EXISTING RISING MAIN TO LISGLENNON WTP
- FLOW DIRECTION

Rev.	Date	Description	By	Chk'd	Rev'd	App'd
C01	31.08.26	PLANNING	AMQ	ABM	MMcE	TM

Drawing Suitability: PROJECT PLANNING — Status: A2

AtkinsRéalis
DUBLIN | CORK | GALWAY | DUNDALK
ATKINS HOUSE,150 AIRSIDE BUSINESS PARK,
SWORDS, DUBLIN, K67 K5W4.
Tel : +353 1 810 8000 Email : info.ie@atkinsréalis.com

Client: Uisce Éireann Irish Water

Project Title: BALLINA AND LOUGH TALT WATER SUPPLY UPGRADE

Drawing Title: LISGLENNON RAW WATER STORAGE & PUMPING STATION EXISTING SITE LAYOUT

Scale	Drawn	Checked	Reviewed	Authorised
As indicated	AMQ	ABM	MMcE	TM
Original Size	**Date**	**Date**	**Date**	**Date**
A1	31.08.26	31.08.26	31.08.26	31.08.26

Drawing Number: 10025936-ATK-L1-ZZ-DR-CE-211710 — Revision: C01


Atkins Project Number: 10025936

C:\Users\MCQUI143\DC\ACCDocs\AtkinsRéalis EU\Lough Talt RWSS\Project Files\04-WIP\W-CE-Civil engineer\M3-3D Model\10025936-ATK-L1-ZZ-M3-CE-700028.rvt

© ORDNANCE SURVEY IRELAND LICENSE NR. AR 0082526. ORDNANCE SURVEY IRELAND & GOVERNMENT OF IRELAND
ATKINS WILL NOT BE HELD LIABLE FOR THE USE OF THIS DATA ON ANY PROJECT OTHER THAN THE PROJECT:
CLASSIFICATION - AtkinsRéalis Base Line (Low Risk)

DO NOT SCALE

Millimetres 0 10 100

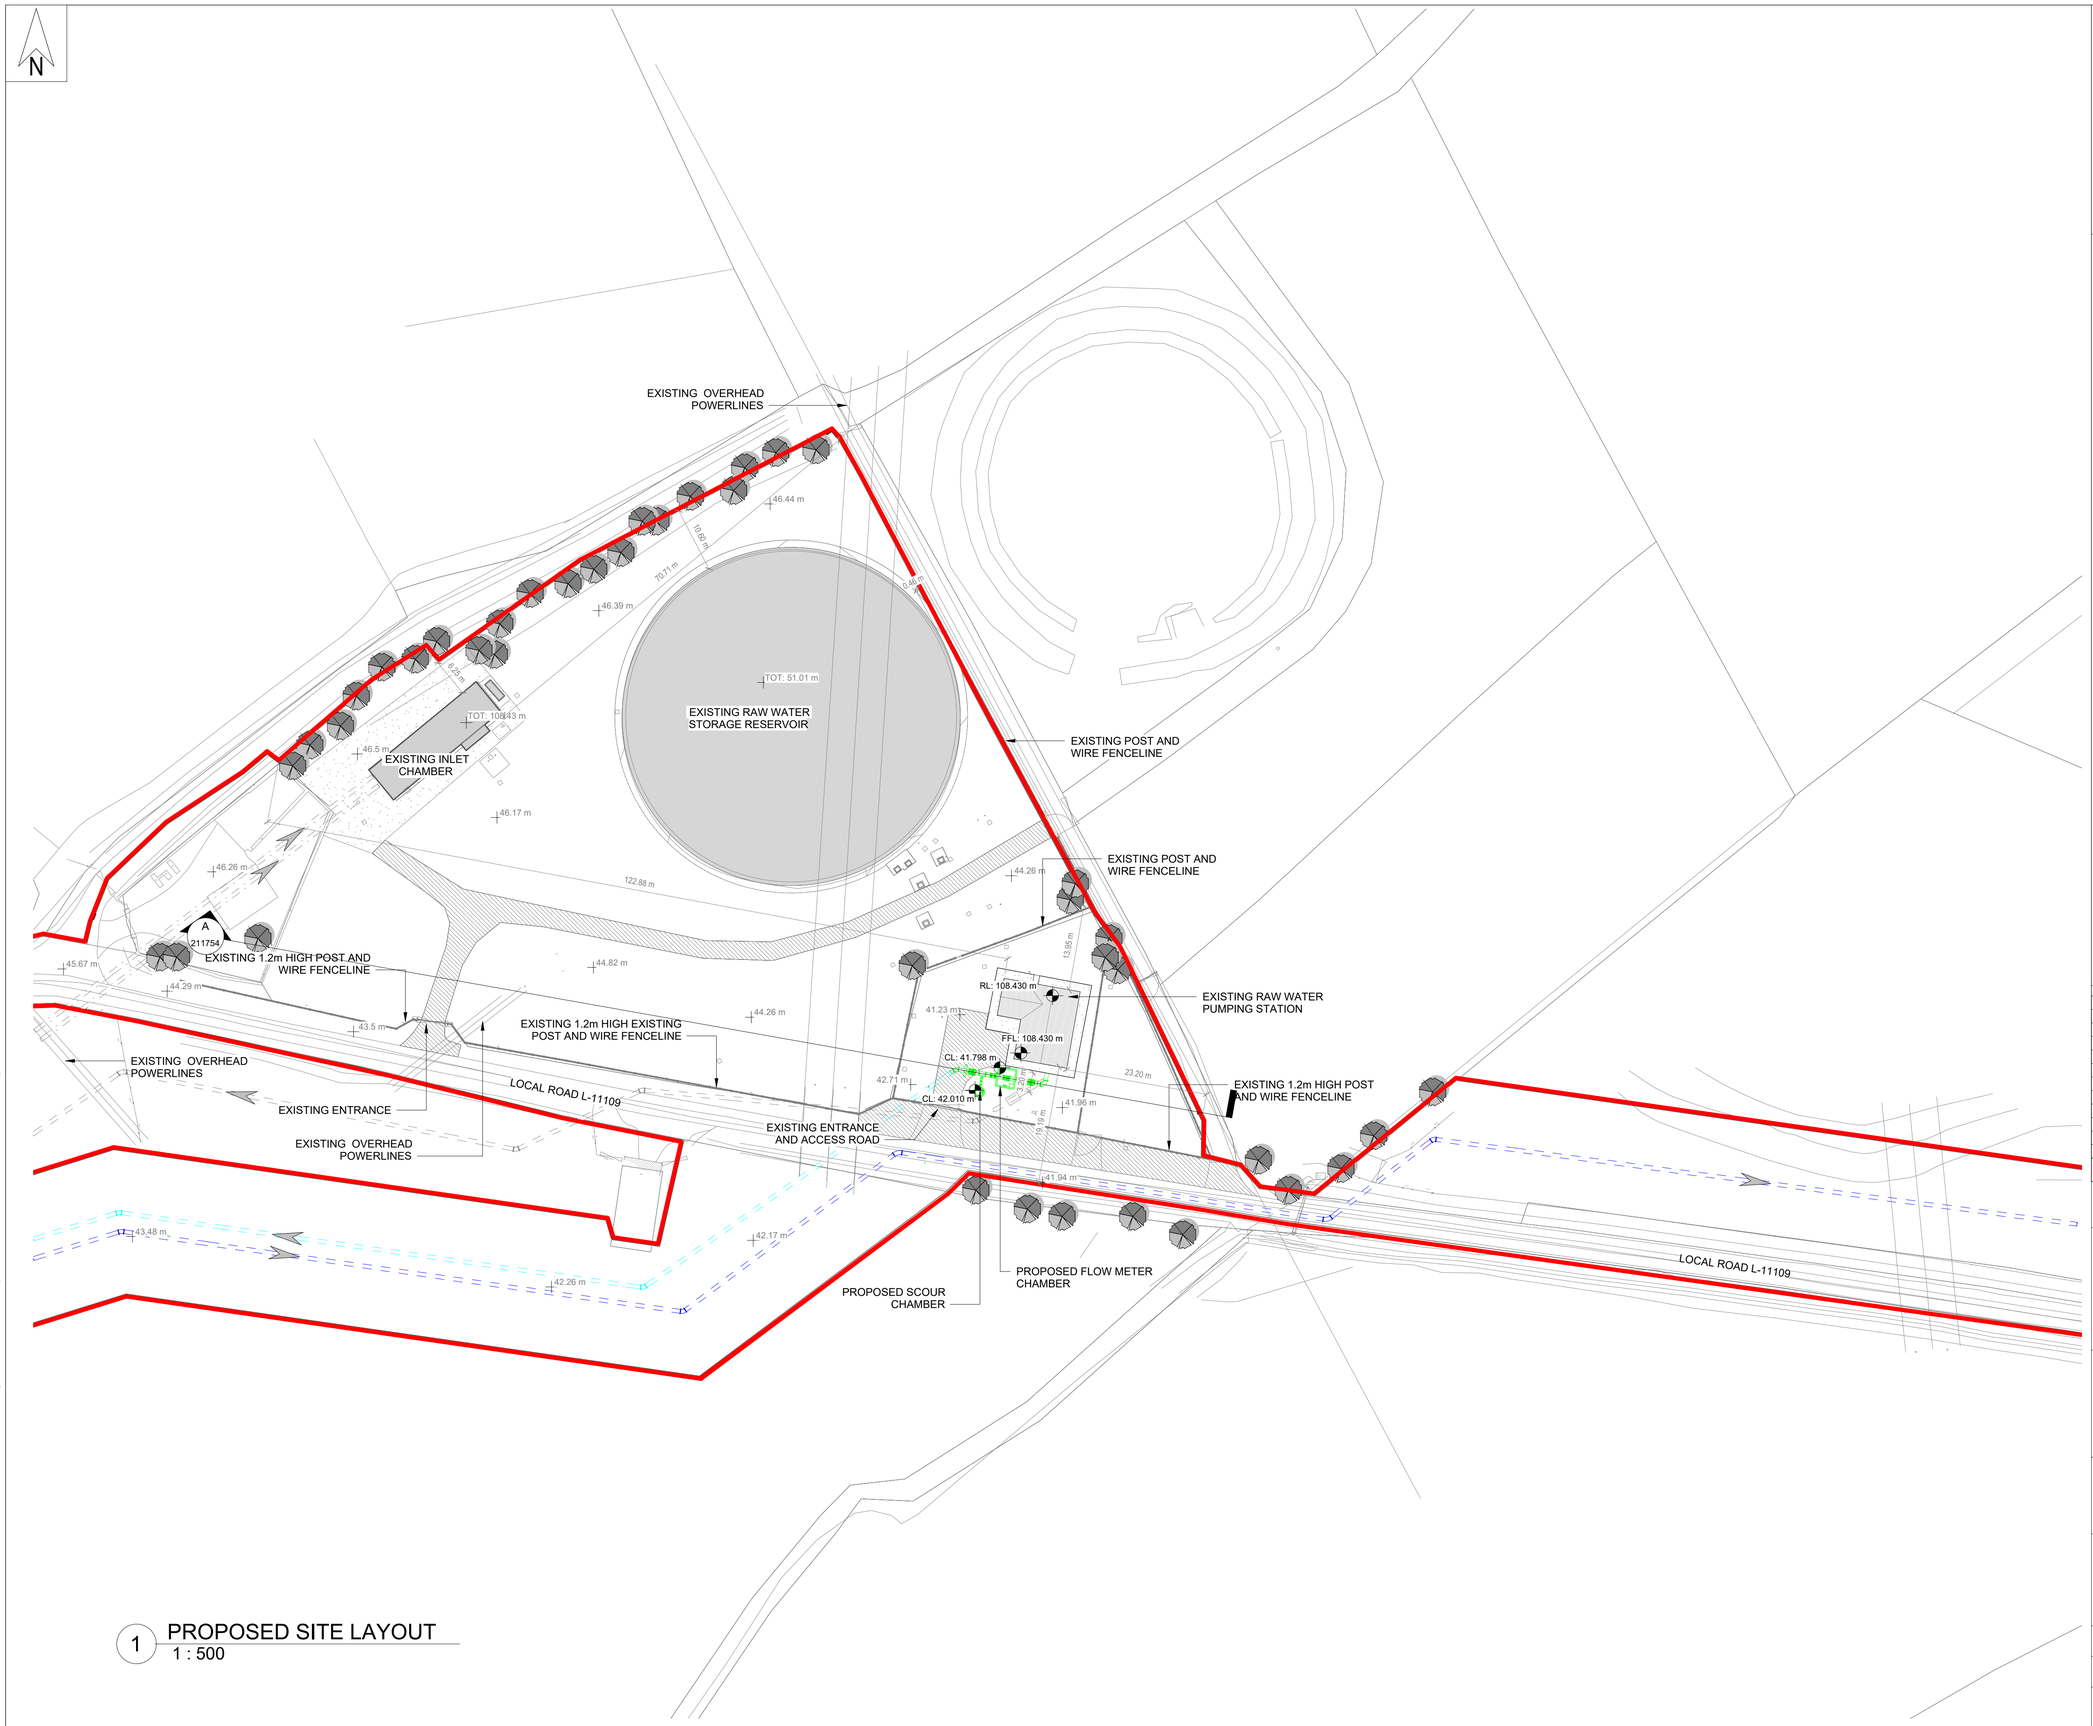

1 PROPOSED SITE LAYOUT
1 : 500

GENERAL NOTES

1. ALL DIMENSIONS ARE IN MILLIMETRES UNLESS NOTED OTHERWISE
2. ONLY WRITTEN DIMENSIONS SHALL BE USED. NO DIMENSIONS SHALL BE SCALED FROM THE DRAWINGS
3. ALL LEVELS ARE IN METRES AND ARE TO MALIN HEAD DATUM
4. ALL COORDINATES ARE IN METRES AND ARE TO IRISH TRANSVERSE MERCATOR

LEGEND:

- REDLINE BOUNDARY (OVERALL PROJECT AREA: circa 45 ha.)
- E: N: GRID REFERENCE LOCATION
- 1180 1181 OSI SHEET No.
- EXISTING SPOT LEVEL
- PROPOSED SPOT LEVEL
- FFL: FINISHED FLOOR LEVEL
- RL: RIDGE / ROOF LEVEL
- TOT: TOP OF TANK
- CL: COVER LEVEL
- EXISTING ACCESS ROAD
- EXISTING HARDSTANDING
- EXISTING TWIN MAINS FROM WHERREW RWI & PS
- EXISTING RISING MAIN TO LISGLENNON WTP
- PROPOSED PIPELINE A (TO LISGLENNON WTP)
- PROPOSED PIPELINE B (FROM LISGLENNON WTP)
- FLOW DIRECTION

NOTE:

PROPOSED WORKS SHOWN IN GREEN

REFERENCE DRAWINGS:

PIPELINE A:
1002593-ATK-L2-ZZ-DR-CE-211101 - 211103

PIPELINE B:
1002593-ATK-LT-ZZ-DR-CE-211201 - 211251

Rev.	Date	Description	By	Chk'd	Rev'd	App'd
C01	31.08.26	PLANNING	AMQ	ABM	MMcE	TM

Drawing Suitability: PROJECT PLANNING
Status: A2

AtkinsRéalis
DUBLIN | CORK | GALWAY | DUNDALK
ATKINS HOUSE,150 AIRSIDE BUSINESS PARK,
SWORDS, DUBLIN, K67 K5W4.
Tel : +353 1 810 8000 Email : info.ie@atkinsréalis.com

Client: Uisce Éireann Irish Water

Project Title: BALLINA AND LOUGH TALT WATER SUPPLY UPGRADE

Drawing Title: LISGLENNON RAW WATER STORAGE & PUMPING STATION PROPOSED SITE LAYOUT

Scale	Drawn	Checked	Reviewed	Authorised
As indicated	AMQ	ABM	MMcE	TM
Original Size	Date	Date	Date	Date
A1	31.08.26	31.08.26	31.08.26	31.08.26

Drawing Number: 10025936-ATK-L1-ZZ-DR-CE-211720
Revision: C01

Atkins Project Number: 10025936

C:\Users\MCQUI413\DC\ACCDocs\AtkinsRéalis EU\Lough Talt RWSS\Project Files\04-WIP\W-CE-Civil engineer\M3-3D Model\10025936-ATK-L1-ZZ-M3-CE-700028.rvt

© ORDNANCE SURVEY IRELAND LICENSE NR. AR 0082526. ORDNANCE SURVEY IRELAND & GOVERNMENT OF IRELAND
ATKINS WILL NOT BE HELD LIABLE FOR THE USE OF THIS DATA ON ANY PROJECT OTHER THAN THE PROJECT:
CLASSIFICATION - AtkinsRéalis Base Line (Low Risk)

DO NOT SCALE

Millimetres 0 10 100

EXISTING OVERHEAD POWERLINES
EXISTING RAW WATER STORAGE RESERVOIR
TOT: 51.01 m
EXISTING INLET CHAMBER
TOT: 108.43 m
EXISTING POST AND WIRE FENCELINE
EXISTING RAW WATER PUMPING STATION
RL: 108.43 m
FFL: 108.43 m
CL: 41.798 m
CL: 39.720 m
EXISTING ENTRANCE
EXISTING ENTRANCE AND ACCESS ROAD
LOCAL ROAD L-11109
90 m
24 m
46.44 m
46.39 m
46.17 m
46.26 m
45.67 m
44.29 m
43.5 m
44.82 m
44.26 m
42.71 m
41.76 m
41.96 m
41.94 m
43.48 m
42.17 m
42.26 m
122.88 m
23.20 m
23.69 m
2.92 m
2.71 m
2.55 m
2.45 m
2.69 m

1 PROPOSED SITE LANDSCAPING LAYOUT
1 : 500

GENERAL NOTES

1. ALL DIMENSIONS ARE IN MILLIMETRES UNLESS NOTED OTHERWISE
2. ONLY WRITTEN DIMENSIONS SHALL BE USED. NO DIMENSIONS SHALL BE SCALED FROM THE DRAWINGS
3. ALL LEVELS ARE IN METRES AND ARE TO MALIN HEAD DATUM
4. ALL COORDINATES ARE IN METRES AND ARE TO IRISH TRANSVERSE MERCATOR

LEGEND:

- REDLINE BOUNDARY (OVERALL PROJECT AREA: circa 45 ha.)
- 1180,1181 — OSI SHEET No.
- E: N: — GRID REFERENCE LOCATION
- EXISTING SPOT LEVEL
- PROPOSED SPOT LEVEL
- FFL: FINISHED FLOOR LEVEL
- RL: RIDGE / ROOF LEVEL
- CL: COVER LEVEL
- TOT: TOP OF TANK
- EXISTING ACCESS ROAD
- EXISTING HARDSTANDING
- EXISTING GRASS
- EXISTING SCRUBLAND
- PROPOSED WILDFLOWER MEADOW / REDUCED MOWING REGIME
- PROPOSED HEDGEGROW
- SIGHT LINE
- EXISTING TREES

NOTE:

1. SPECIES FOR THE WOODLAND MIX:

ALDER 25%
BIRCH 15%
SCOTS PINE 10%
WILLOW 10%
WILD CHERRY 5%
BLACKTHORN 10%
ELDER 5%
ROWAN 5%
HAZEL 5%
GUELDER ROSE 5%
SPINDLE 5%

REFERENCE DRAWINGS:

1002593-ATK-L1-ZZ-DR-CE-211720

Rev.	Date	Description	By	Chk'd	Rev'd	App'd
C01	31.08.26	PLANNING	AMQ	ABM	MMcE	TM

Drawing Suitability: PROJECT PLANNING
Status: A2


INSECT HABITAT



SOLITARY BEE LODGE

AtkinsRéalis
DUBLIN | CORK | GALWAY | DUNDALK
ATKINS HOUSE,150 AIRSIDE BUSINESS PARK,
SWORDS, DUBLIN, K67 K5W4.
Tel : +353 1 810 8000 Email : info.ie@atkinsréalis.com

Client: Uisce Éireann Irish Water

Project Title: BALLINA AND LOUGH TALT WATER SUPPLY UPGRADE

Drawing Title: LISGLENNON RAW WATER STORAGE & PUMPING STATION PROPOSED LANDSCAPING LAYOUT

Scale	Drawn	Checked	Reviewed	Authorised
As indicated	AMQ	ABM	MMcE	TM
Original Size: A1	Date: 31.08.26	Date: 31.08.26	Date: 31.08.26	Date: 31.08.26

Drawing Number: 10025936-ATK-L1-ZZ-DR-CE-211723
Revision: C01


Atkins Project Number: 10025936

© ORDNANCE SURVEY IRELAND LICENSE NR. AR 0082526. ORDNANCE SURVEY IRELAND & GOVERNMENT OF IRELAND
ATKINS WILL NOT BE HELD LIABLE FOR THE USE OF THIS DATA ON ANY PROJECT OTHER THAN THE PROJECT:
CLASSIFICATION - AtkinsRéalis Base Line (Low Risk)


C:\Users\MCQUI4143\DC\ACCDocs\AtkinsRéalis EU\Lough Talt RWSS\Project Files\04-WIP\W-CE-Civil engineer\M3-3D Model\10025936-ATK-L1-ZZ-M3-CE-700028.rvt

DO NOT SCALE


Millimetres 0 10 100

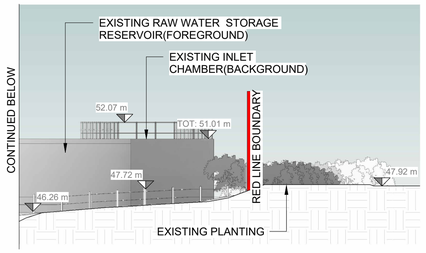

3 EXISTING SOUTH WEST SITE ELEVATION(CONTINUED BELOW)
1 : 200

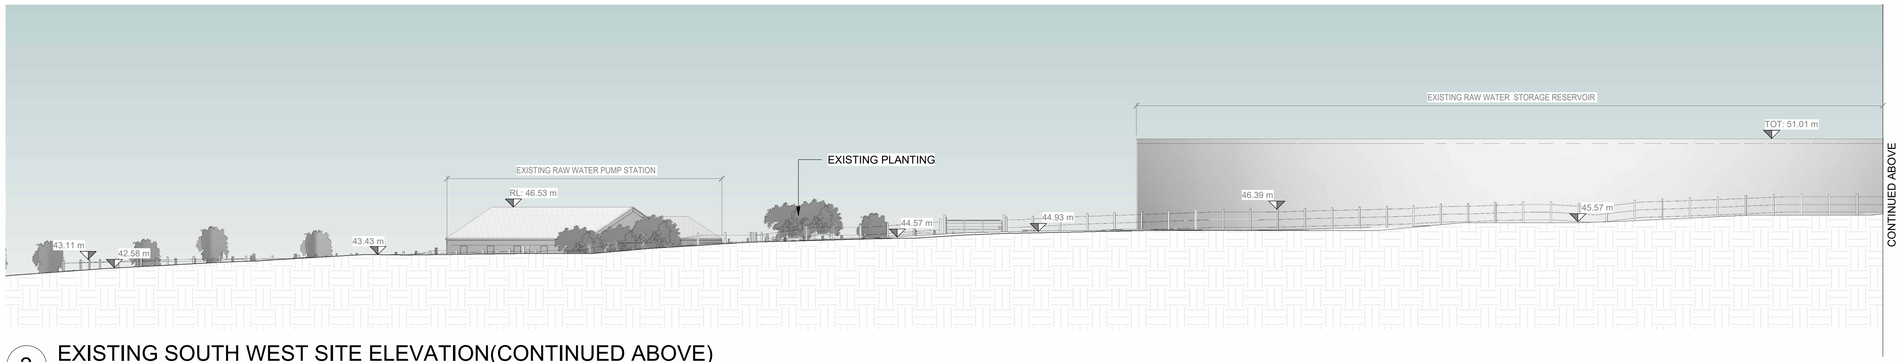

2 EXISTING SOUTH WEST SITE ELEVATION(CONTINUED ABOVE)
1 : 200

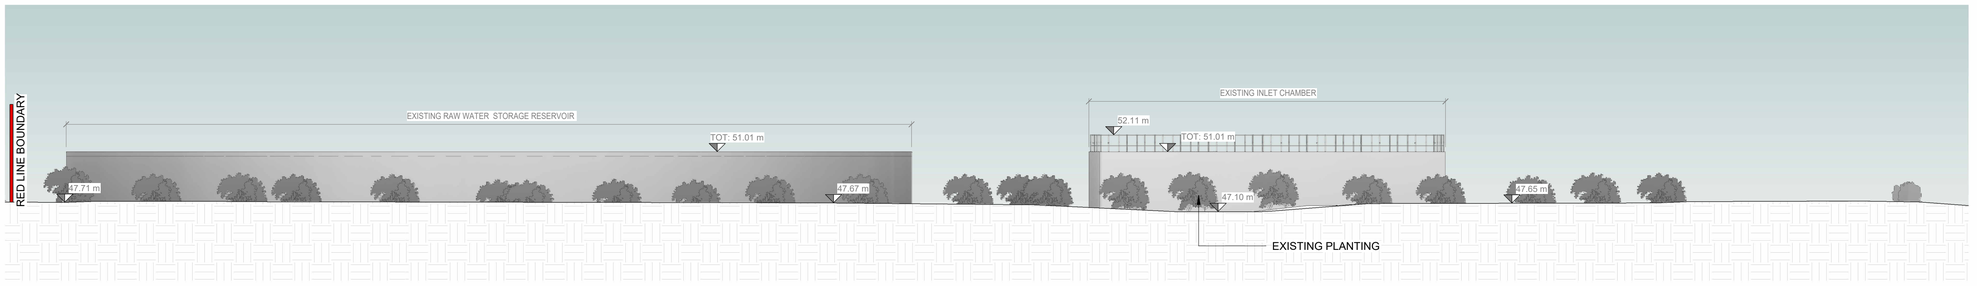

1 EXISTING NORTH EAST SITE ELEVATION
1 : 200


GENERAL NOTES

1. ALL DIMENSIONS ARE IN MILLIMETRES UNLESS NOTED OTHERWISE
2. ONLY WRITTEN DIMENSIONS SHALL BE USED. NO DIMENSIONS SHALL BE SCALED FROM THE DRAWINGS
3. ALL LEVELS ARE IN METRES AND ARE TO MALIN HEAD DATUM
4. ALL COORDINATES ARE IN METRES AND ARE TO IRISH TRANSVERSE MERCATOR

NOTE:

FFL: FINISHED FLOOR LEVEL
RL: RIDGE / ROOF LEVEL
TOT: TOP OF TANK
CL: COVER LEVEL

PROPOSED WORKS SHOWN IN GREEN

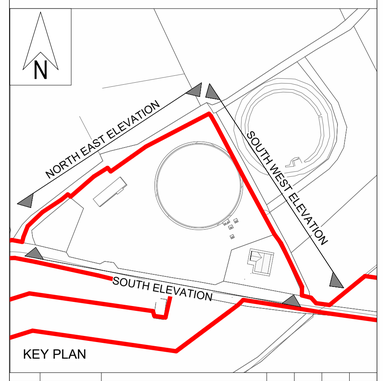

Rev.	Date	Description	By	Chk'd	Rev'd	App'd
C01	31.08.26	PLANNING	AMQ	ABM	MMcE	TM

Drawing Suitability: PROJECT PLANNING
Status: A2

AtkinsRéalis
DUBLIN | CORK | GALWAY | DUNDALK
ATKINS HOUSE,150 AIRSIDE BUSINESS PARK,
SWORDS, DUBLIN, K67 K5W4.
Tel : +353 1 810 8000 Email : info.ie@atkinsréalis.com

Client: Uisce Éireann Irish Water

Project Title: BALLINA AND LOUGH TALT WATER SUPPLY UPGRADE

Drawing Title: LISGLENNON RAW WATER STORAGE & PUMPING STATION EXISTING SITE ELEVATIONS SHEET 1 OF 2

Scale	Drawn	Checked	Reviewed	Authorised
As indicated	AMQ	ABM	MMcE	TM
Original Size	Date	Date	Date	Date
A1	31.08.26	31.08.26	31.08.26	31.08.26

Drawing Number: 10025936-ATK-L1-ZZ-DR-CE-211750
Revision: C01

Atkins Project Number: 10025936


C:\Users\MCQUI4143\DC\ACCDocs\AtkinsRéalis EU\Lough Talt RWSS\Project Files\04-WIP\W-CE-Civil engineer\M3-3D Model\10025936-ATK-L1-ZZ-M3-CE-700028.rvt

© ORDNANCE SURVEY IRELAND LICENSE NR. AR 0082526. ORDNANCE SURVEY IRELAND & GOVERNMENT OF IRELAND
ATKINS WILL NOT BE HELD LIABLE FOR THE USE OF THIS DATA ON ANY PROJECT OTHER THAN THE PROJECT:


CLASSIFICATION - AtkinsRéalis Base Line (Low Risk)

DO NOT SCALE

Millimetres 0 10 100

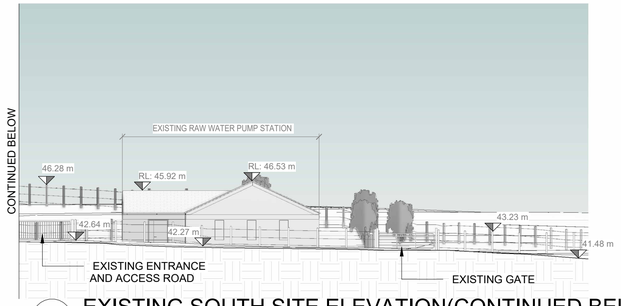

2 EXISTING SOUTH SITE ELEVATION(CONTINUED BELOW)
1 : 200

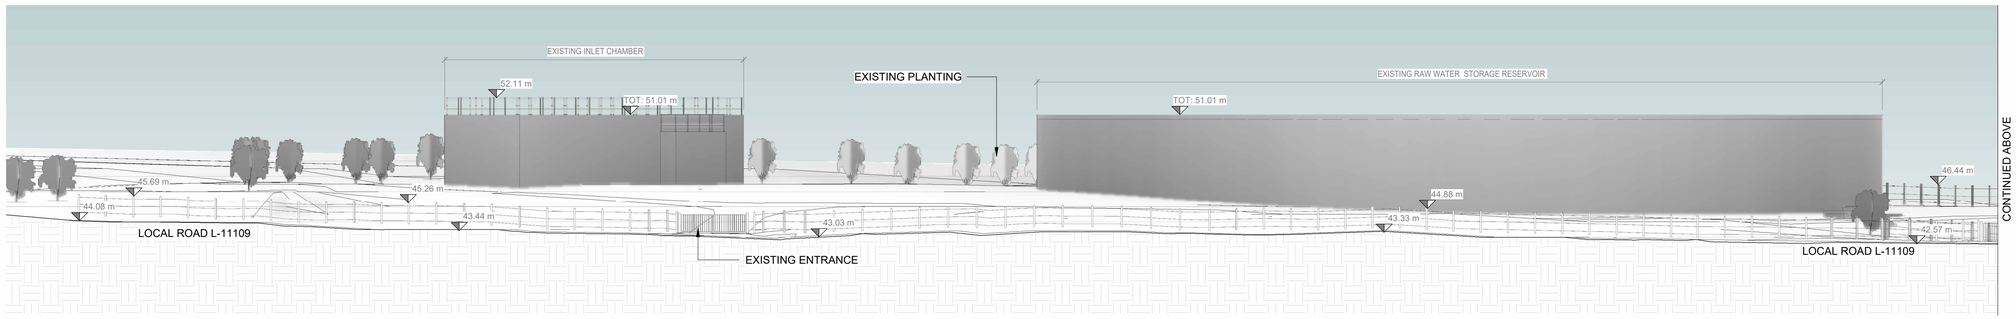

1 EXISTING SOUTH SITE ELEVATION(CONTINUED ABOVE)
1 : 200


GENERAL NOTES

1. ALL DIMENSIONS ARE IN MILLIMETRES UNLESS NOTED OTHERWISE
2. ONLY WRITTEN DIMENSIONS SHALL BE USED. NO DIMENSIONS SHALL BE SCALED FROM THE DRAWINGS
3. ALL LEVELS ARE IN METRES AND ARE TO MALIN HEAD DATUM
4. ALL COORDINATES ARE IN METRES AND ARE TO IRISH TRANSVERSE MERCATOR

NOTE:

FFL: FINISHED FLOOR LEVEL
RL: RIDGE / ROOF LEVEL
TOT: TOP OF TANK
CL: COVER LEVEL

PROPOSED WORKS SHOWN IN GREEN

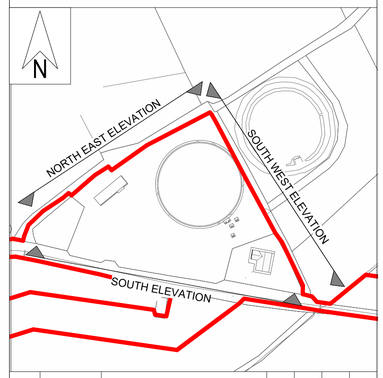

Rev.	Date	Description	By	Chk'd	Rev'd	App'd
C01	31.08.26	PLANNING	AMQ	ABM	MMcE	TM

Drawing Suitability: PROJECT PLANNING
Status: A2

AtkinsRéalis
DUBLIN | CORK | GALWAY | DUNDALK
ATKINS HOUSE,150 AIRSIDE BUSINESS PARK,
SWORDS, DUBLIN, K67 K5W4.
Tel : +353 1 810 8000 Email : info.ie@atkinsréalis.com

Client: Uisce Éireann Irish Water

Project Title: BALLINA AND LOUGH TALT WATER SUPPLY UPGRADE

Drawing Title: LISGLENNON RAW WATER STORAGE & PUMPING STATION EXISTING SITE ELEVATIONS SHEET 2 OF 2

Scale	Drawn	Checked	Reviewed	Authorised
As indicated	AMQ	ABM	MMcE	TM
Original Size	Date	Date	Date	Date
A1	31.08.26	31.08.26	31.08.26	31.08.26

Drawing Number: 10025936-ATK-L1-ZZ-DR-CE-211751
Revision: C01


Atkins Project Number: 10025936

© ORDNANCE SURVEY IRELAND LICENSE NR. AR 0082526. ORDNANCE SURVEY IRELAND & GOVERNMENT OF IRELAND
ATKINS WILL NOT BE HELD LIABLE FOR THE USE OF THIS DATA ON ANY PROJECT OTHER THAN THE PROJECT:
CLASSIFICATION - AtkinsRéalis Base Line (Low Risk)


C:\Users\MCQUI143\DC\ACCDocs\AtkinsRéalis EU\Lough Talt RWSS\Project Files\04-WIP\W-CE-Civil engineer\M3-3D Model\10025936-ATK-L1-ZZ-M3-CE-700028.rvt

DO NOT SCALE


Millimetres 0 10 100

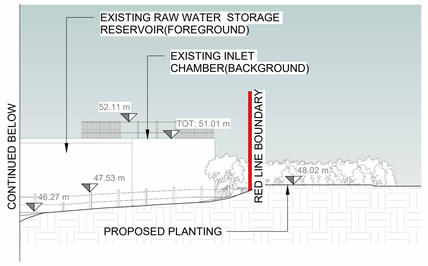

3 PROPOSED SOUTH WEST SITE ELEVATION(CONTINUED BELOW)
1 : 200

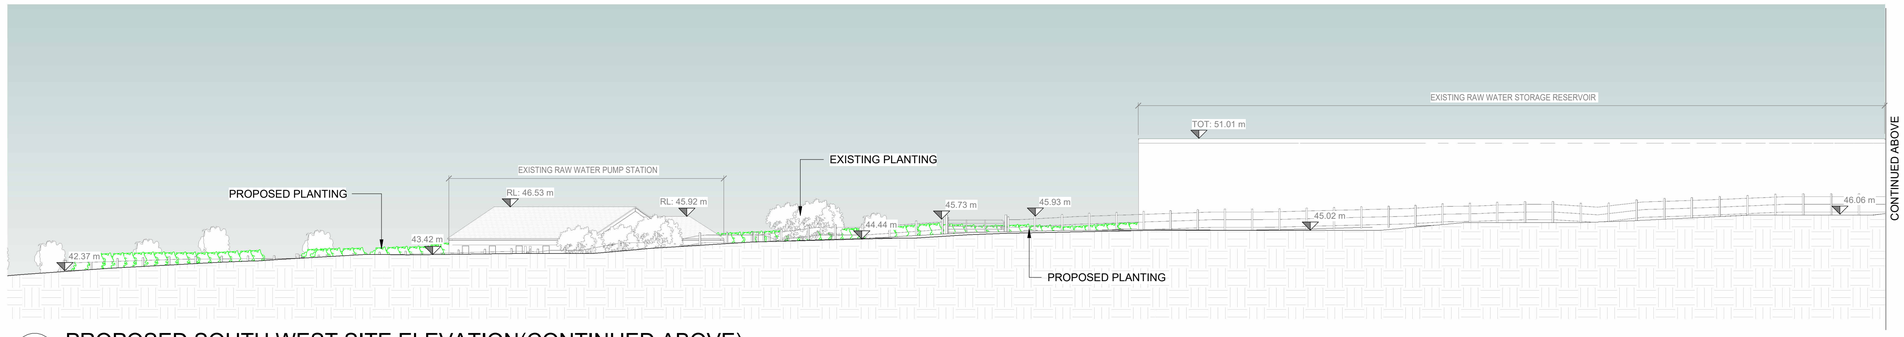

2 PROPOSED SOUTH WEST SITE ELEVATION(CONTINUED ABOVE)
1 : 200

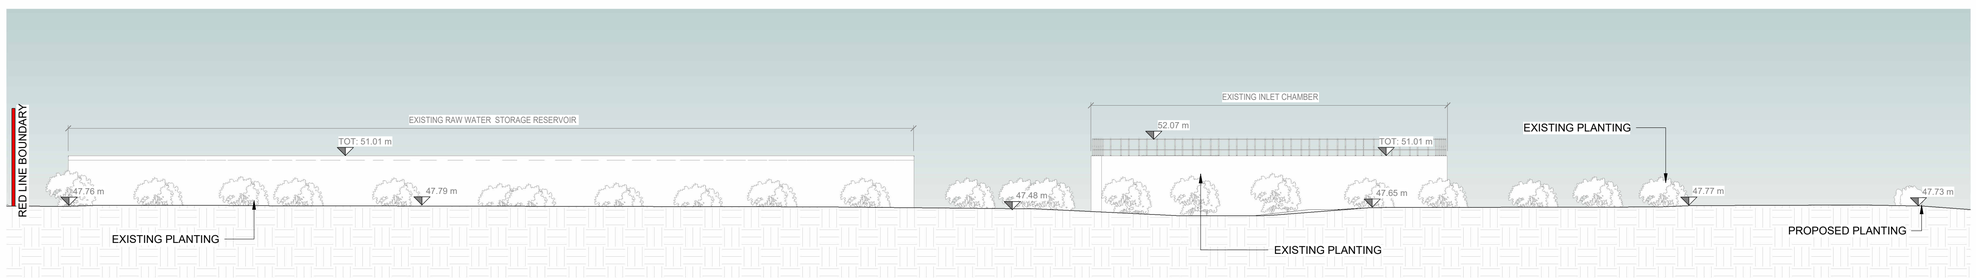

1 PROPOSED NORTH EAST SITE ELEVATION
1 : 200


GENERAL NOTES

1. ALL DIMENSIONS ARE IN MILLIMETRES UNLESS NOTED OTHERWISE
2. ONLY WRITTEN DIMENSIONS SHALL BE USED. NO DIMENSIONS SHALL BE SCALED FROM THE DRAWINGS
3. ALL LEVELS ARE IN METRES AND ARE TO MALIN HEAD DATUM
4. ALL COORDINATES ARE IN METRES AND ARE TO IRISH TRANSVERSE MERCATOR

NOTE:

FFL: FINISHED FLOOR LEVEL
RL: RIDGE / ROOF LEVEL
TOT: TOP OF TANK
CL: COVER LEVEL

PROPOSED WORKS SHOWN IN GREEN

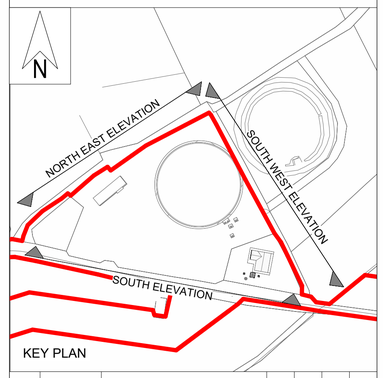

KEY PLAN

Rev.	Date	Description	By	Chk'd	Rev'd	App'd
C01	31.08.26	PLANNING	AMQ	ABM	MMcE	TM

Drawing Suitability: PROJECT PLANNING
Status: A2

AtkinsRéalis
DUBLIN | CORK | GALWAY | DUNDALK
ATKINS HOUSE,150 AIRSIDE BUSINESS PARK,
SWORDS, DUBLIN, K67 K5W4.
Tel : +353 1 810 8000 Email : info.ie@atkinsréalis.com

Client: Uisce Éireann Irish Water

Project Title: BALLINA AND LOUGH TALT WATER SUPPLY UPGRADE

Drawing Title: LISGLENNON RAW WATER STORAGE & PUMPING STATION PROPOSED SITE ELEVATIONS SHEET 1 OF 2

Scale	Drawn	Checked	Reviewed	Authorised
As indicated	AMQ	ABM	MMcE	TM
Original Size	Date	Date	Date	Date
A1	31.08.26	31.08.26	31.08.26	31.08.26

Drawing Number: 10025936-ATK-L1-ZZ-DR-CE-211752
Revision: C01

Atkins Project Number: 10025936


C:\Users\MCQUI4143\DC\ACCDocs\AtkinsRéalis EU\Lough Talt RWSS\Project Files\04-WIP\W-CE-Civil engineer\M3-3D Model\10025936-ATK-L1-ZZ-M3-CE-700028.rvt

© ORDNANCE SURVEY IRELAND LICENSE NR. AR 0082526. ORDNANCE SURVEY IRELAND & GOVERNMENT OF IRELAND
ATKINS WILL NOT BE HELD LIABLE FOR THE USE OF THIS DATA ON ANY PROJECT OTHER THAN THE PROJECT:


CLASSIFICATION - AtkinsRéalis Base Line (Low Risk)

DO NOT SCALE

Millimetres 0 10 100

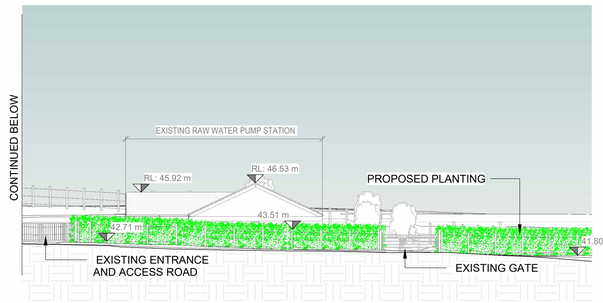

3 PROPOSED SOUTH SITE ELEVATION(CONTINUED BELOW)
1 : 200

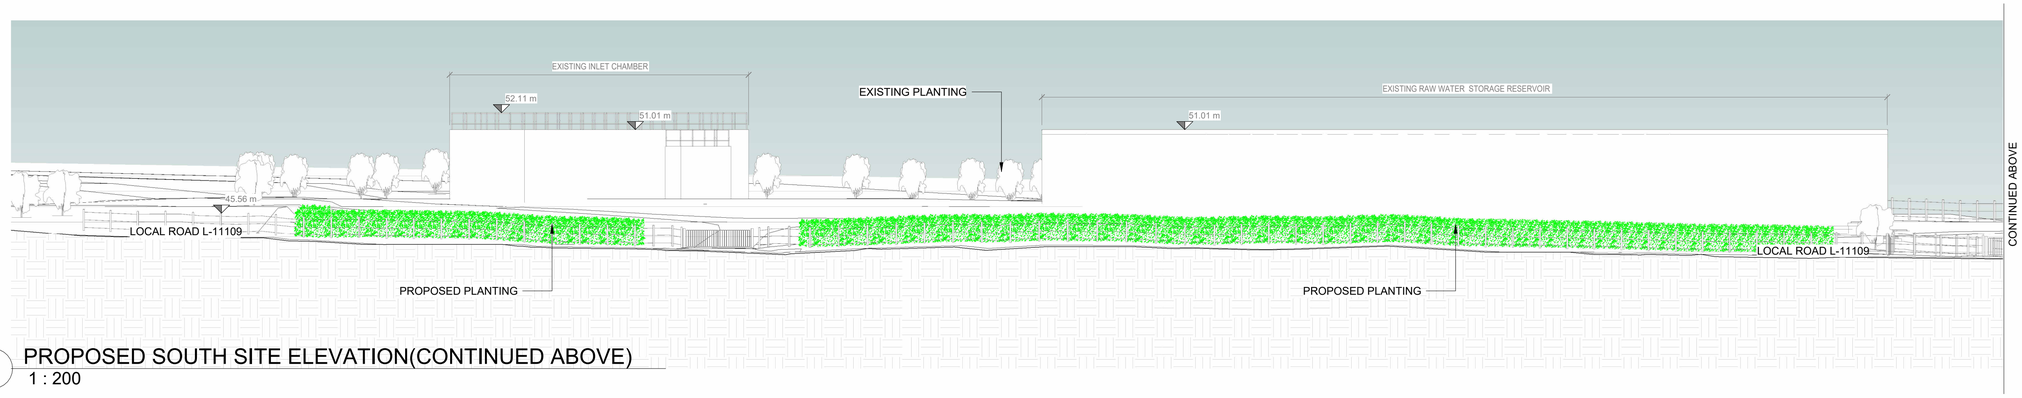

2 PROPOSED SOUTH SITE ELEVATION(CONTINUED ABOVE)
1 : 200


GENERAL NOTES

1. ALL DIMENSIONS ARE IN MILLIMETRES UNLESS NOTED OTHERWISE
2. ONLY WRITTEN DIMENSIONS SHALL BE USED. NO DIMENSIONS SHALL BE SCALED FROM THE DRAWINGS
3. ALL LEVELS ARE IN METRES AND ARE TO MALIN HEAD DATUM
4. ALL COORDINATES ARE IN METRES AND ARE TO IRISH TRANSVERSE MERCATOR

NOTE:

FFL: FINISHED FLOOR LEVEL
RL: RIDGE / ROOF LEVEL
TOT: TOP OF TANK
CL: COVER LEVEL

PROPOSED WORKS SHOWN IN GREEN

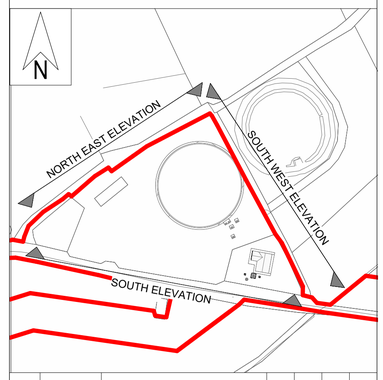

Rev.	Date	Description	By	Chk'd	Rev'd	App'd
C01	31.08.26	PLANNING	AMQ	ABM	MMcE	TM

Drawing Suitability: **PROJECT PLANNING** | Status: **A2**

AtkinsRéalis
DUBLIN | CORK | GALWAY | DUNDALK
ATKINS HOUSE,150 AIRSIDE BUSINESS PARK,
SWORDS, DUBLIN, K67 K5W4.
Tel : +353 1 810 8000 Email : info.ie@atkinsréalis.com

Client: Uisce Éireann Irish Water

Project Title: BALLINA AND LOUGH TALT WATER SUPPLY UPGRADE

Drawing Title: LISGLENNON RAW WATER STORAGE & PUMPING STATION PROPOSED SITE ELEVATIONS SHEET 2 OF 2

Scale	Drawn	Checked	Reviewed	Authorised
As indicated	AMQ	ABM	MMcE	TM
Original Size	**Date**	**Date**	**Date**	**Date**
A1	31.08.26	31.08.26	31.08.26	31.08.26


Drawing Number: 10025936-ATK-L1-ZZ-DR-CE-211753 | Revision: C01

Atkins Project Number: 10025936


© ORDNANCE SURVEY IRELAND LICENSE NR. AR 0082526. ORDNANCE SURVEY IRELAND & GOVERNMENT OF IRELAND
ATKINS WILL NOT BE HELD LIABLE FOR THE USE OF THIS DATA ON ANY PROJECT OTHER THAN THE PROJECT:
CLASSIFICATION - AtkinsRéalis Base Line (Low Risk)

C:\Users\MCQUI4143\DC\ACCDocs\AtkinsRéalis EU\Lough Talt RWSS\Project Files\04-WIP\W-CE-Civil engineer\M3-3D Model\10025936-ATK-L1-ZZ-M3-CE-700028.rvt


DO NOT SCALE

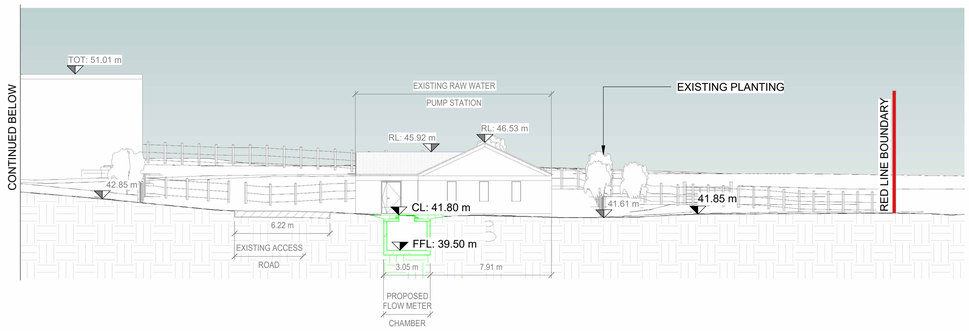


A PROPOSED SITE SECTION A(CONTINUED BELOW)
1 : 200

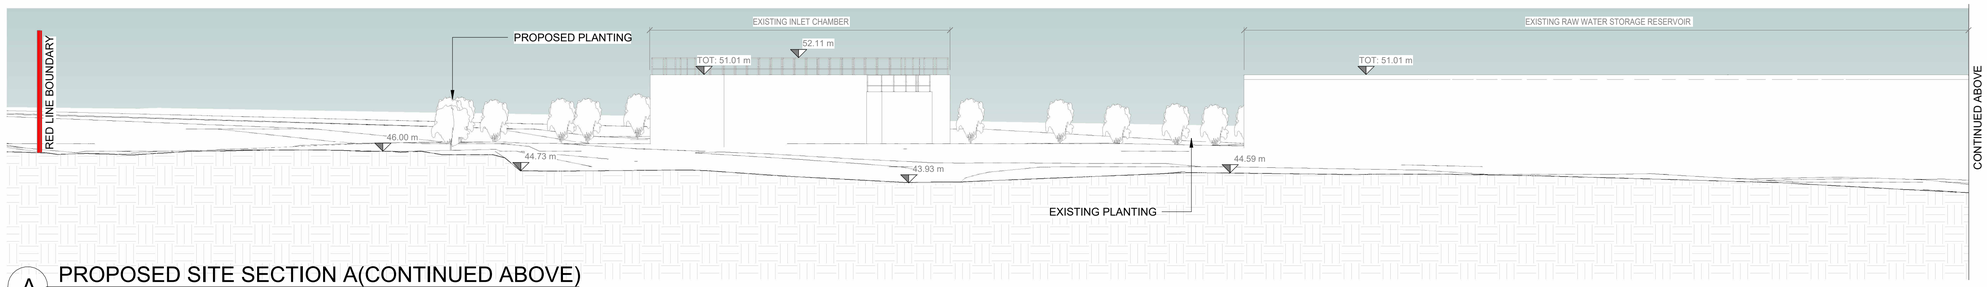

A PROPOSED SITE SECTION A(CONTINUED ABOVE)
1 : 200

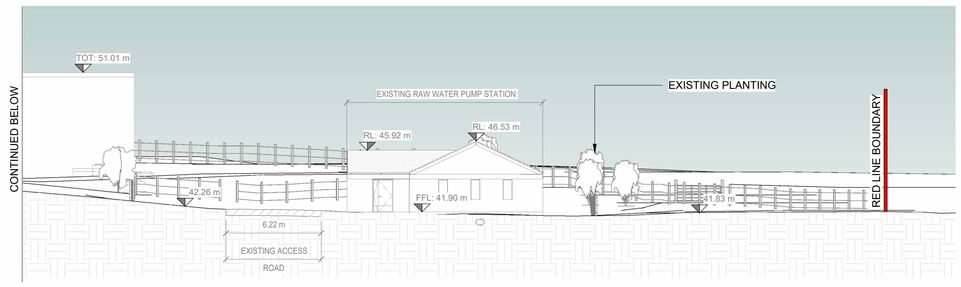

A EXISTING SITE SECTION A(CONTINUED BELOW)
1 : 200

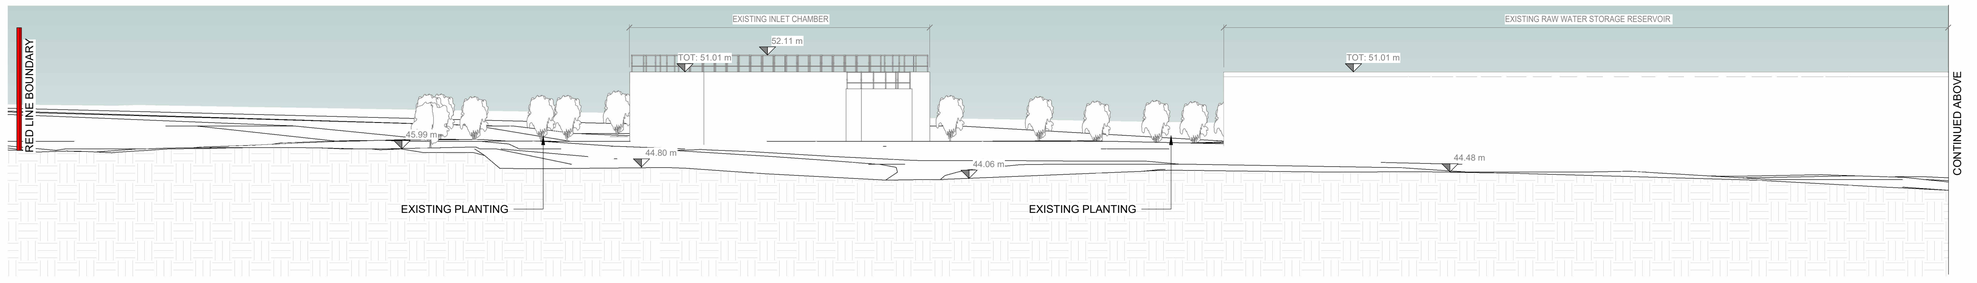

A EXISTING SITE SECTION A(CONTINUED ABOVE)
1 : 200


GENERAL NOTES

1. ALL DIMENSIONS ARE IN MILLIMETRES UNLESS NOTED OTHERWISE
2. ONLY WRITTEN DIMENSIONS SHALL BE USED. NO DIMENSIONS SHALL BE SCALED FROM THE DRAWINGS
3. ALL LEVELS ARE IN METRES AND ARE TO MALIN HEAD DATUM
4. ALL COORDINATES ARE IN METRES AND ARE TO IRISH TRANSVERSE MERCATOR

NOTE:

FFL: FINISHED FLOOR LEVEL
RL: RIDGE / ROOF LEVEL
TOT: TOP OF TANK
CL: COVER LEVEL

PROPOSED WORKS SHOWN IN GREEN

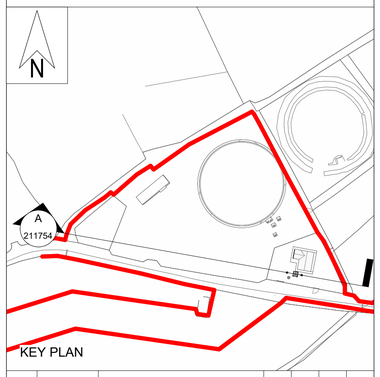

KEY PLAN

Rev.	Date	Description	By	Chk'd	Rev'd	App'd
C01	31.08.26	PLANNING	AMQ	ABM	MMcE	TM

Drawing Suitability: PROJECT PLANNING
Status: A2

AtkinsRéalis
DUBLIN | CORK | GALWAY | DUNDALK
ATKINS HOUSE,150 AIRSIDE BUSINESS PARK,
SWORDS, DUBLIN, K67 K5W4.
Tel : +353 1 810 8000 Email : info.ie@atkinsréalis.com

Client: Uisce Éireann Irish Water

Project Title: BALLINA AND LOUGH TALT WATER SUPPLY UPGRADE

Drawing Title: LISGLENNON RAW WATER STORAGE & PUMPING STATION SITE SECTIONS

Scale	Drawn	Checked	Reviewed	Authorised
As indicated	AMQ	ABM	MMcE	TM
Original Size	Date	Date	Date	Date
A1	31.08.26	31.08.26	31.08.26	31.08.26

Drawing Number: 10025936-ATK-L1-ZZ-DR-CE-211754
Revision: C01

Atkins Project Number: 10025936

© ORDNANCE SURVEY IRELAND LICENSE NR. AR 0082526. ORDNANCE SURVEY IRELAND & GOVERNMENT OF IRELAND
ATKINS WILL NOT BE HELD LIABLE FOR THE USE OF THIS DATA ON ANY PROJECT OTHER THAN THE PROJECT:
CLASSIFICATION - AtkinsRéalis Base Line (Low Risk)

C:\Users\MCQUI143\DC\ACCDocs\AtkinsRéalis EU\Lough Talt RWSS\Project Files\04-WIP\W-CE-Civil engineer\M3-3D Model\10025936-ATK-L1-ZZ-M3-CE-700028.rvt