
BALLINA AND LOUGH TALT WATER SUPPLY UPGRADE

PLANNING DRAWINGS

BONNICONLON BOOSTER PUMPING STATION (BPS)

DO NOT SCALE

Millimetres 0 10 100

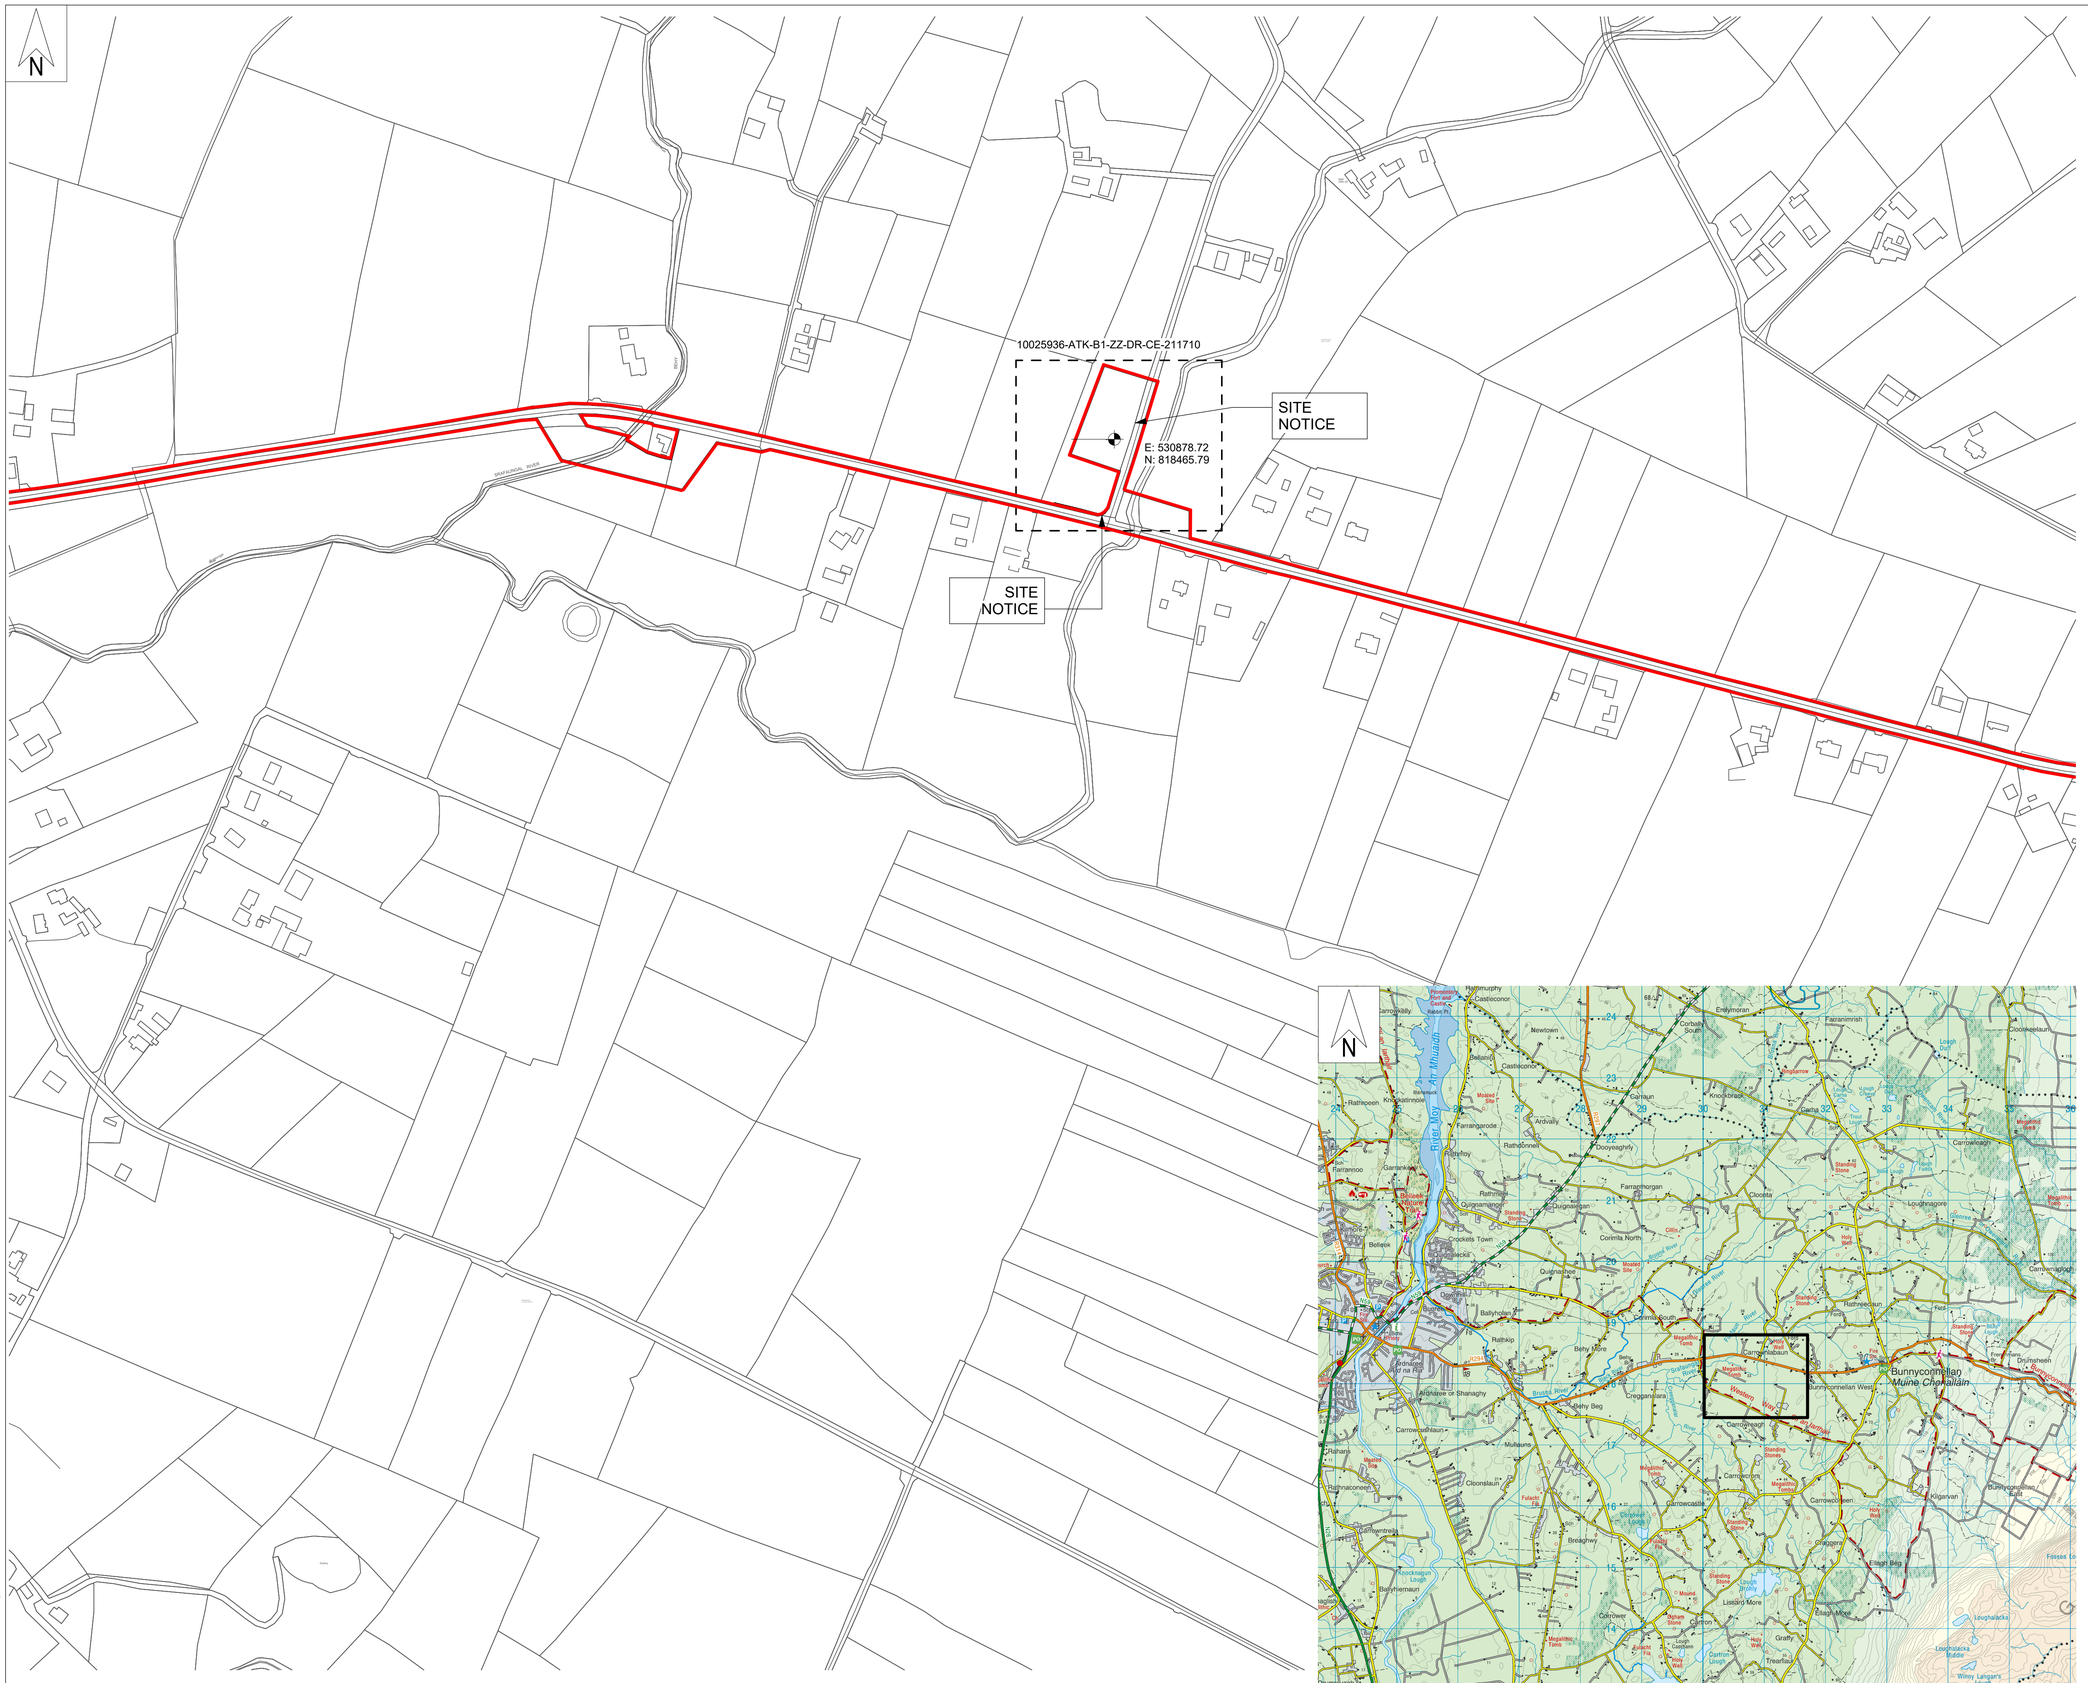

1 SITE LOCATION
1 : 2500

2 SITE LOCATION
1 : 50000

GENERAL NOTES


1. ALL DIMENSIONS ARE IN MILLIMETRES UNLESS NOTED OTHERWISE
2. ONLY WRITTEN DIMENSIONS SHALL BE USED. NO DIMENSIONS SHALL BE SCALED FROM THE DRAWINGS
3. ALL LEVELS ARE IN METRES AND ARE TO MALIN HEAD DATUM
4. ALL COORDINATES ARE IN METRES AND ARE TO IRISH TRANSVERSE MERCATOR

LEGEND:

REDLINE BOUNDARY
OVERALL PROJECT AREA: circa 45 ha.

E:
N:
GRID REFERENCE LOCATION

1387 OSI SHEET No.

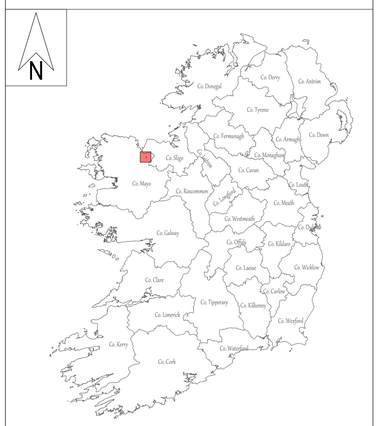

Rev.	Date	Description	By	Chk'd	Rev'd	App'd
C01	31.08.26	PLANNING	AMcQ	MMcE	ABM	TM

Drawing Suitability: PROJECT PLANNING
Status: A2

AtkinsRéalis
DUBLIN | CORK | GALWAY | DUNDALK
ATKINS HOUSE,150 AIRSIDE BUSINESS PARK,
SWORDS, DUBLIN, K67 K5W4.
Tel : +353 1 810 8000 Email : info.ie@atkinsréalis.com

Client: Uisce Éireann Irish Water

Project Title: BALLINA AND LOUGH TALT WATER SUPPLY UPGRADE

Drawing Title: BONNICONLON BOOSTER PUMPING STATION SITE LOCATION PLAN

Scale	Drawn	Checked	Reviewed	Authorised
As indicated	AMQ	ABM	MMcE	TM
Original Size	Date	Date	Date	Date
A1	31.08.26	31.08.26	31.08.26	31.08.26

Drawing Number: 10025936-ATK-B1-ZZ-DR-CE-211701
Revision: C01

Atkins Project Number: 10025936

Autodesk Docs://Lough Talt RWSS/10025936-ATK-B1-ZZ-M3-CE-700024 Cloud model.rvt

© ORDNANCE SURVEY IRELAND LICENSE NR. AR 0082526. ORDNANCE SURVEY IRELAND & GOVERNMENT OF IRELAND
ATKINS WILL NOT BE HELD LIABLE FOR THE USE OF THIS DATA ON ANY PROJECT OTHER THAN THE PROJECT:

CLASSIFICATION - AtkinsRéalis Base Line (Low Risk)

DO NOT SCALE

Millimetres 0 10 100

N

36.48 36.26 36.33 36.57 36.34 36.22 36.39 36.16 36.18 36.14 36.17 35.88 35.83 35.02 35.41 35.18 35.18 34.67 34.87 35.38 35.34 34.91 35.36 35.39 35.36 35.54 34.61 34.84 35.32 35.26 34.64 34.48 35.18 35.12 34.65 35.01 35.16 35.19 34.94 34.55 35.35 34.78 34.69 34.67 34.63 34.40 35.06 34.79 35.08 35.12 34.75 35.25 34.60 34.53 35.13 35.19 34.62 34.67 34.49 35.23 34.58 35.26 34.51 35.29 34.39 34.83 34.53 35.34 34.32 34.44 34.21 35.39 34.43 34.59 34.28 35.19 35.35 35.40 34.53 35.18 34.42 35.42 34.36 35.40 34.46 35.47 35.47 35.01 35.49 36.00 36.12 36.27 35.24 35.37 34.45 34.44 34.72 34.72 34.67 35.70 35.90 36.12 35.74 35.54 35.93 35.67 35.26 35.33 35.37 35.43 35.51 35.42 35.33 35.22 35.28 35.27 35.23 35.22 35.33 35.26 35.31 35.29 35.33 35.37 35.34 35.37 35.38 35.83 35.28 35.21 35.06 35.79 35.57 35.23 34.92 34.79 34.24 34.87 34.80 34.46 34.50 34.84 35.61 35.39 35.42 35.44 35.53 35.40 35.17 35.77 35.24 35.35 35.36 35.34 35.39 35.42 35.37 35.57 35.52 35.55 35.50 35.57 35.52 35.50 35.57 35.52 35.55 35.50 35.57 35.52 35.55 35.50 35.57 35.52 35.55

DO NOT SCALE

Millimetres 0 10 100

N

A 211751 B 211751 C 211751 D 211751

PROPOSED PALADIN SECURITY FENCING

PROPOSED POST & WIRE FENCING

PROPOSED DEDICATED ESB SECURITY GATE

PROPOSED DEDICATED UE SECURITY GATE

PROPOSED PALADIN SECURITY FENCING

01 02 03 04 05 06

MAIN ENTRANCE

E: 530901.8
N: 818492.36

FFL: 35.95 m
RL: 38.80 m
RL: 43.47 m

L5135

WATERCOURSE

EDGE OF ROAD

R294 TO BALLINA

R294 TO BONNICONLON

PROPOSED CONNECTION FROM THE EXISTING 100mm WATERMAIN

1 PROPOSED SITE LAYOUT
1 : 250

ON-SITE INFRASTRUCTURE

1. PROPOSED BOOSTER PUMPING STATION BUILDING
2. PROPOSED ESB SUBSTATION BUILDING
3. PROPOSED 2No. SURGE VESSELS
4. PROPOSED STANDBY GENERATOR
5. PROPOSED UNDERGROUND WASTE WATER HOLDING TANK WITH BAUER CONNECTION
6. PROPOSED UNDERGROUND OUTLET FLOW METER CHAMBER

GENERAL NOTES

1. ALL DIMENSIONS ARE IN MILLIMETRES UNLESS NOTED OTHERWISE
2. ONLY WRITTEN DIMENSIONS SHALL BE USED. NO DIMENSIONS SHALL BE SCALED FROM THE DRAWINGS
3. ALL LEVELS ARE IN METRES AND ARE TO MALIN HEAD DATUM
4. ALL COORDINATES ARE IN METRES AND ARE TO IRISH TRANSVERSE MERCATOR

LEGEND:

- REDLINE BOUNDARY — OVERALL PROJECT AREA: circa 45 ha.
- 1387 — OSI SHEET No.
- E: N: — GRID REFERENCE LOCATION
- EXISTING SPOT LEVEL
- PROPOSED SPOT LEVEL
- FFL: — FINISHED FLOOR LEVEL
- RL: — RIDGE / ROOF LEVEL
- PROPOSED ACCESS ROAD
- PROPOSED HARDSTANDING
- AREA ALLOCATED FOR SOLAR PANELS
- EXISTING WATERMAIN NETWORK
- PROPOSED TREATED WATER PIPELINE B
- PROPOSED TREATED WATER PIPELINE C
- PROPOSED FOUL SEWER
- PROPOSED DUCTING
- PROPOSED WATERMAIN CONNECTION
- PROPOSED 2.4m PALADIN SECURITY FENCING
- PROPOSED 1.2m POST & WIRE FENCE
- PROPOSED POND

NOTE:

1. FOR ENTRANCE SIGHTLINES SEE DRAWING: 10025936-ATK-B1-ZZ-DR-CE-211723
2. SOLAR PANEL SIZING OF 2278mm x1133mm TO BE CONFIRMED BY THE APPOINTED CONTRACTOR

Rev.	Date	Description	By	Chk'd	Rev'd	App'd
C01	31.08.26	PLANNING	AMcQ	MMcE	ABM	TM

Drawing Suitability: PROJECT PLANNING
Status: A2

AtkinsRéalis
DUBLIN | CORK | GALWAY | DUNDALK
ATKINS HOUSE,150 AIRSIDE BUSINESS PARK,
SWORDS, DUBLIN, K67 K5W4.
Tel : +353 1 810 8000 Email : info.ie@atkinsréalis.com

Client: Uisce Éireann Irish Water

Project Title: BALLINA AND LOUGH TALT WATER SUPPLY UPGRADE

Drawing Title: BONNICONLON BOOSTER PUMPING STATION PROPOSED SITE LAYOUT

Scale	Drawn	Checked	Reviewed	Authorised
As indicated	AMQ	ABM	MMcE	TM
Original Size	Date	Date	Date	Date
A1	31.08.26	31.08.26	31.08.26	31.08.26

Drawing Number: 10025936-ATK-B1-ZZ-DR-CE-211720
Revision: C01

Atkins Project Number: 10025936

Autodesk Docs://Lough Talt RWSS/10025936-ATK-B1-ZZ-M3-CE-700024 Cloud model.rvt

© ORDNANCE SURVEY IRELAND LICENSE NR. AR 0082526. ORDNANCE SURVEY IRELAND & GOVERNMENT OF IRELAND
ATKINS WILL NOT BE HELD LIABLE FOR THE USE OF THIS DATA ON ANY PROJECT OTHER THAN THE PROJECT:

CLASSIFICATION - AtkinsRéalis Base Line (Low Risk)

DO NOT SCALE

Millimetres 0 10 100

N



1 PROPOSED VEHICLE TRACKING LAYOUT
1 : 250

ON-SITE INFRASTRUCTURE

1. PROPOSED BOOSTER PUMPING STATION BUILDING
2. PROPOSED ESB SUBSTATION BUILDING
3. PROPOSED 2No. SURGE VESSELS
4. PROPOSED STANDBY GENERATOR
5. PROPOSED UNDERGROUND WASTE WATER HOLDING TANK WITH BAUER CONNECTION

GENERAL NOTES

1. ALL DIMENSIONS ARE IN MILLIMETRES UNLESS NOTED OTHERWISE
2. ONLY WRITTEN DIMENSIONS SHALL BE USED. NO DIMENSIONS SHALL BE SCALED FROM THE DRAWINGS
3. ALL LEVELS ARE IN METRES AND ARE TO MALIN HEAD DATUM
4. ALL COORDINATES ARE IN METRES AND ARE TO IRISH TRANSVERSE MERCATOR

REDLINE BOUNDARY
OVERALL PROJECT AREA: circa 45 ha.

1387 OSI SHEET No.

E:
N: GRID REFERENCE LOCATION

EXISTING SPOT LEVEL

PROPOSED SPOT LEVEL

FFL: FINISHED FLOOR LEVEL

RL: RIDGE / ROOF LEVEL

PROPOSED ACCESS ROAD

PROPOSED HARDSTANDING


AREA ALLOCATED FOR SOLAR PANELS

PROPOSED 2.4m PALADIN SECURITY FENCING

PROPOSED 1.2m POST & WIRE FENCE

PROPOSED POND

VEHICLE TRACKING DETAILS

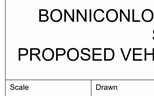

FTA Design Rigid Vehicle (1983)	
Overall Length	10.000m
Overall Width	2.500m
Overall Body Height	3.832m
Min Body Ground Clearance	0.427m
Track Width	2.500m
Lock to lock time	4.00s
Kerb to Kerb Turning Radius	12.000m

Rev.	Date	Description	By	Chk'd	Rev'd	App'd
C01	31.08.26	PLANNING	AMcQ	MMcE	ABM	TM

Drawing Suitability: PROJECT PLANNING
Status: A2

AtkinsRéalis
DUBLIN | CORK | GALWAY | DUNDALK
ATKINS HOUSE,150 AIRSIDE BUSINESS PARK,
SWORDS, DUBLIN, K67 K5W4.
Tel : +353 1 810 8000 Email : info.ie@atkinsréalis.com

Client: Uisce Éireann Irish Water

Project Title: BALLINA AND LOUGH TALT WATER SUPPLY UPGRADE

Drawing Title: BONNICONLON BOOSTER PUMPING STATION PROPOSED VEHICLE TRACKING LAYOUT

Scale	Drawn	Checked	Reviewed	Authorised
As indicated	AMQ	ABM	MMcE	TM
Original Size	Date	Date	Date	Date
A1	31.08.26	31.08.26	31.08.26	31.08.26

Drawing Number: 10025936-ATK-B1-ZZ-DR-CE-211722
Revision: C01

Atkins Project Number: 10025936

Autodesk Docs://Lough Talt RWSS/10025936-ATK-B1-ZZ-M3-CE-700024 Cloud model.rvt

© ORDNANCE SURVEY IRELAND LICENSE NR. AR 0082526. ORDNANCE SURVEY IRELAND & GOVERNMENT OF IRELAND
ATKINS WILL NOT BE HELD LIABLE FOR THE USE OF THIS DATA ON ANY PROJECT OTHER THAN THE PROJECT:
CLASSIFICATION - AtkinsRéalis Base Line (Low Risk)

DO NOT SCALE

Millimetres 0 10 100



INSECT HABITAT



SOLITARY BEE LODGE





BIRD BOX



BAT BOX

1 PROPOSED SITE LANDSCAPING LAYOUT
1 : 500

GENERAL NOTES

1. ALL DIMENSIONS ARE IN MILLIMETRES UNLESS NOTED OTHERWISE
2. ONLY WRITTEN DIMENSIONS SHALL BE USED. NO DIMENSIONS SHALL BE SCALED FROM THE DRAWINGS
3. ALL LEVELS ARE IN METRES AND ARE TO MALIN HEAD DATUM
4. ALL COORDINATES ARE IN METRES AND ARE TO IRISH TRANSVERSE MERCATOR

LEGEND:

- REDLINE BOUNDARY — OVERALL PROJECT AREA: circa 45 ha.
- 1180,1181 — OSI SHEET No.
- E: N: — GRID REFERENCE LOCATION
- EXISTING SPOT LEVEL
- PROPOSED SPOT LEVEL
- FFL: — FINISHED FLOOR LEVEL
- RL: — RIDGE / ROOF LEVEL
- PROPOSED AMENITY GRASS
- PROPOSED HEDGEROW
- PROPOSED WOODLAND MIX
- PROPOSED STANDARD SIZED TREE
- PROPOSED ACCESS ROAD
- PROPOSED HARDSTANDING
- AREA ALLOCATED FOR PROPOSED SOLAR PANELS
- ENTRANCE SIGHTLINES
- PROPOSED 2.4m PALADIN SECURITY FENCING
- PROPOSED 1.2m POST & WIRE FENCING
- PROPOSED POND

NOTE:

SPECIES FOR THE HEDGEROWS ARE:
HAWTHORN 25%
BLACKTHORN 20%
HAZEL 20%
ELDER 20%
SPINDLE 15%

Rev.	Date	Description	By	Chk'd	Rev'd	App'd
C01	31.08.26	PLANNING	AMcQ	MMcE	ABM	TM

Drawing Suitability: PROJECT PLANNING
Status: A2

AtkinsRéalis
DUBLIN | CORK | GALWAY | DUNDALK
ATKINS HOUSE,150 AIRSIDE BUSINESS PARK,
SWORDS, DUBLIN, K67 K5W4.
Tel : +353 1 810 8000 Email : info.ie@atkinsréalis.com

Client: Uisce Éireann Irish Water

Project Title: BALLINA AND LOUGH TALT WATER SUPPLY UPGRADE

Drawing Title: BONNICONLON BOOSTER PUMPING STATION PROPOSED LANDSCAPING LAYOUT

Scale	Drawn	Checked	Reviewed	Authorised
As indicated	AMQ	ABM	MMcE	TM
Original Size	Date	Date	Date	Date
A1	31.08.26	31.08.26	31.08.26	31.08.26

Drawing Number: 10025936-ATK-B1-ZZ-DR-CE-211723
Revision: C01

Atkins Project Number: 10025936

Autodesk Docs://Lough Talt RWSS/10025936-ATK-B1-ZZ-M3-CE-700024 Cloud model.rvt

© ORDNANCE SURVEY IRELAND LICENSE NR. AR 0082526. ORDNANCE SURVEY IRELAND & GOVERNMENT OF IRELAND
ATKINS WILL NOT BE HELD LIABLE FOR THE USE OF THIS DATA ON ANY PROJECT OTHER THAN THE PROJECT:
CLASSIFICATION - AtkinsRéalis Base Line (Low Risk)

DO NOT SCALE

Millimetres 0 10 100



1 PROPOSED SITE DRAINAGE LAYOUT
1 : 250

GENERAL NOTES

1. ALL DIMENSIONS ARE IN MILLIMETRES UNLESS NOTED OTHERWISE
2. ONLY WRITTEN DIMENSIONS SHALL BE USED. NO DIMENSIONS SHALL BE SCALED FROM THE DRAWINGS
3. ALL LEVELS ARE IN METRES AND ARE TO MALIN HEAD DATUM
4. ALL COORDINATES ARE IN METRES AND ARE TO IRISH TRANSVERSE MERCATOR

LEGEND:

- REDLINE BOUNDARY (OVERALL PROJECT AREA: circa 45 ha.)
- 1387 — OSI SHEET No.
- E: N: — GRID REFERENCE LOCATION
- EXISTING SPOT LEVEL
- PROPOSED SPOT LEVEL
- FFL: — FINISHED FLOOR LEVEL
- RL: — RIDGE / ROOF LEVEL
- PROPOSED ACCESS ROAD
- PROPOSED HARDSTANDING
- AREA ALLOCATED FOR SOLAR PANELS
- PROPOSED STORM WATER NETWORK
- PROPOSED STORM WATER MANHOLE
- PROPOSED PETROL / OIL INTERCEPTOR
- PROPOSED 2.4m PALADIN SECURITY FENCING
- PROPOSED 1.2m POST & WIRE FENCE
- PROPOSED POND

Rev.	Date	Description	By	Chk'd	Rev'd	App'd
C01	31.08.26	PLANNING	AMcQ	MMcE	ABM	TM

Drawing Suitability: PROJECT PLANNING
Status: A2

AtkinsRéalis
DUBLIN | CORK | GALWAY | DUNDALK
ATKINS HOUSE,150 AIRSIDE BUSINESS PARK,
SWORDS, DUBLIN, K67 K5W4.
Tel : +353 1 810 8000 Email : info.ie@atkinsréalis.com

Client: Uisce Éireann Irish Water

Project Title: BALLINA AND LOUGH TALT WATER SUPPLY UPGRADE

Drawing Title: BONNICONLON BOOSTER PUMPING STATION
PROPOSED SITE DRAINAGE LAYOUT

Scale	Drawn	Checked	Reviewed	Authorised
As indicated	AMQ	ABM	MMcE	TM
Original Size	Date	Date	Date	Date
A1	31.08.26	31.08.26	31.08.26	31.08.26

Drawing Number: 10025936-ATK-B1-ZZ-DR-CE-211724
Revision: C01

Atkins Project Number: 10025936

Autodesk Docs://Lough Talt RWSS/10025936-ATK-B1-ZZ-M3-CE-700024 Cloud model.rvt

© ORDNANCE SURVEY IRELAND LICENSE NR. AR 0082526. ORDNANCE SURVEY IRELAND & GOVERNMENT OF IRELAND
ATKINS WILL NOT BE HELD LIABLE FOR THE USE OF THIS DATA ON ANY PROJECT OTHER THAN THE PROJECT:

CLASSIFICATION - AtkinsRéalis Base Line (Low Risk)

DO NOT SCALE

Millimetres 0 10 100



1 PROPOSED OUTDOOR LIGHTING LAYOUT
1 : 250

ADDITIONAL ELECTRIAL NOTES:

1. ELECTRICAL INSTALLATION TO BE CARRIED OUT IN ACCORDANCE WITH IS 10101:2020 + A1:2024/AC2:2025 ALL ELECTRICAL WORK WILL BE CARRIED OUT BY A COMPETENT ELECTRICAL CONTRACTOR. THE INSTALLATION, I.E DESIGN, CONSTRUCTION, INSPECTION AND TESTING WILL BE COMPLETED IN STRICT ACCORDANCE WITH IS 10101:2020 + A1:2024/AC2:2025 AND IN COMPLIANCE WITH OTHER REGULATIONS.
2. THE OUTDOOR LIGHTING DESIGN SHALL CONFORM TO IS EN 13201-2:2015, BS 5489-1:2020, WIMES 3.02E & ILP GN08/23.
3. MAINTENANCE FACTOR OF 0.89 HAS BEEN USED IN THE OUTDOOR LIGHTING DESIGN.
4. LUMINAIRE COLOUR TEMPERATURE TO BE 2700K.
5. ALL LUMINIARES TO BE INSTALLED AT 0 DEGREES WITH NO UPWARD LIGHT
6. A DEDICATED MANUAL LIGHT SWITCH WITH A TIME-OFF DELAY LOCATED AT THE MAIN FEEDER PILLAR SHALL BE PROVIDED.

GENERAL NOTES

1. ALL DIMENSIONS ARE IN MILLIMETRES UNLESS NOTED OTHERWISE
2. ONLY WRITTEN DIMENSIONS SHALL BE USED. NO DIMENSIONS SHALL BE SCALED FROM THE DRAWINGS
3. ALL LEVELS ARE IN METRES AND ARE TO MALIN HEAD DATUM
4. ALL COORDINATES ARE IN METRES AND ARE TO IRISH TRANSVERSE MERCATOR

LEGEND:

REDLINE BOUNDARY
OVERALL PROJECT AREA: circa 45 ha.

1387 OSI SHEET No.

E:
N: GRID REFERENCE LOCATION

LIGHTING LEGEND:

- LUMINAIRE TYPE A: 1-1.5m HIGH BOLLARD
- LUMINAIRE TYPE D: WALL MOUNTED
- PHOTOMETRIC CENTRE
- 1.0 LUX
- 3.0 LUX
- 5.0 LUX
- 10 LUX
- 15 LUX

LIGHTING CLASS: P5 (EAV= 3-4.5 LUX, EMIN=0.60 LUX)

ACCESS ROAD:
HORIZONTAL ILLUMINANCE (LUX)
EAV= 3.42
EMIN= 0.60
EMAX= 19.17
EMIN/EMAX= 0.03
EMIN/EAV= 0.17
EMAX/EAV= 5.61

HARDSTANDING AROUND BUILDINGS:
HORIZONTAL ILLUMINANCE (LUX)
EAV= 3.70
EMIN= 0.60
EMAX= 12.62
EMIN/EMAX= 0.05
EMIN/EAV= 0.16
EMAX/EAV= 3.41

NOTE:

PROPOSED WORKS SHOWN IN GREEN

REFERENCE DRAWING:
10025936-ATK-B1-ZZ-DR-211720

Rev.	Date	Description	By	Chk'd	Rev'd	App'd
C01	31.08.26	PLANNING	AMcQ	MMcE	ABM	TM

Drawing Suitability: PROJECT PLANNING
Status: A2

AtkinsRéalis
DUBLIN | CORK | GALWAY | DUNDALK
ATKINS HOUSE,150 AIRSIDE BUSINESS PARK,
SWORDS, DUBLIN, K67 K5W4.
Tel : +353 1 810 8000 Email : info.ie@atkinsréalis.com

Client: Uisce Éireann Irish Water

Project Title: BALLINA AND LOUGH TALT WATER SUPPLY UPGRADE

Drawing Title: BONNICONLON BOOSTER PUMPING STATION
PROPOSED OUTDOOR LIGHTING LAYOUT

Scale	Drawn	Checked	Reviewed	Authorised
As indicated	AMQ	AJ	MB	TM
Original Size	Date	Date	Date	Date
A1	31.08.26	31.08.26	31.08.26	31.08.26

Drawing Number: 10025936-ATK-B1-ZZ-DR-CE-211728
Revision: C01

Atkins Project Number: 10025936


Autodesk Docs://Lough Talt RWSS/10025936-ATK-B1-ZZ-M3-CE-700024_Cloud_model.rvt

© ORDNANCE SURVEY IRELAND LICENSE NR. AR 0082526. ORDNANCE SURVEY IRELAND & GOVERNMENT OF IRELAND
ATKINS WILL NOT BE HELD LIABLE FOR THE USE OF THIS DATA ON ANY PROJECT OTHER THAN THE PROJECT:


CLASSIFICATION - AtkinsRéalis Base Line (Low Risk)

DO NOT SCALE


Millimetres 0 10 100

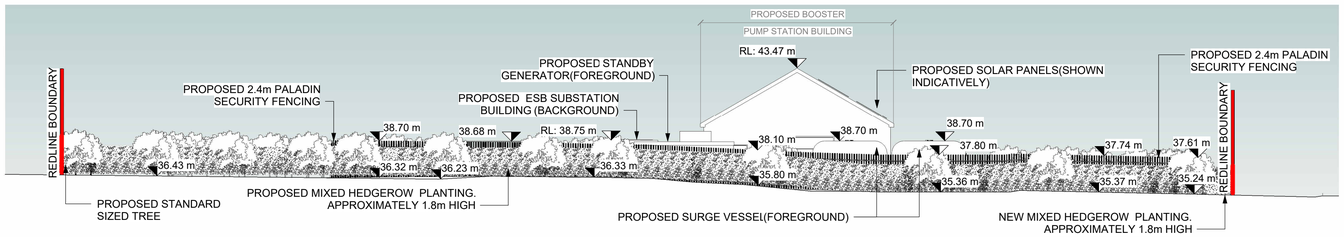


4 SITE WEST ELEVATION
1 : 200

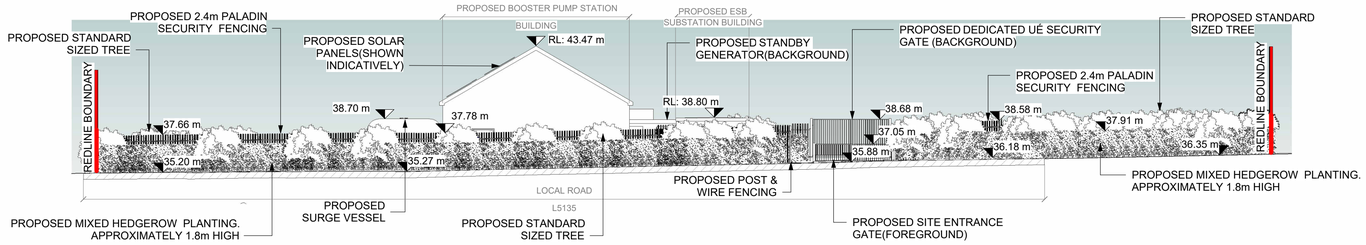

3 SITE EAST ELEVATION
1 : 200

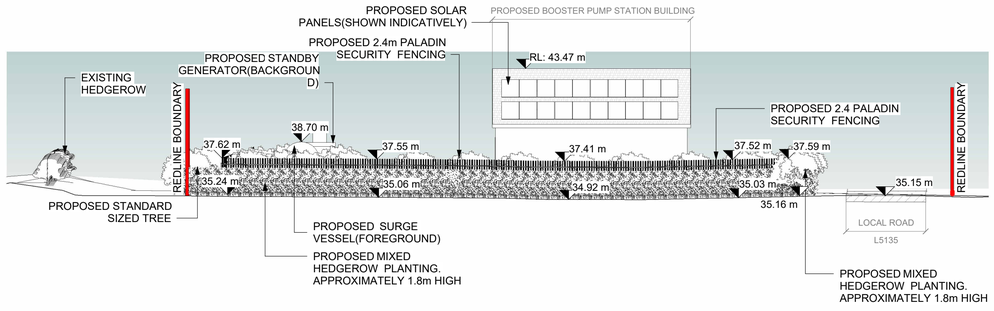

2 SITE SOUTH ELEVATION
1 : 200

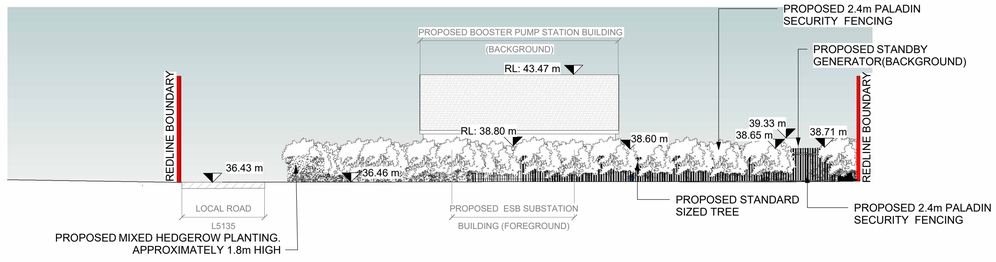

1 SITE NORTH ELEVATION
1 : 200


GENERAL NOTES

1. ALL DIMENSIONS ARE IN MILLIMETRES UNLESS NOTED OTHERWISE
2. ONLY WRITTEN DIMENSIONS SHALL BE USED. NO DIMENSIONS SHALL BE SCALED FROM THE DRAWINGS
3. ALL LEVELS ARE IN METRES AND ARE TO MALIN HEAD DATUM
4. ALL COORDINATES ARE IN METRES AND ARE TO IRISH TRANSVERSE MERCATOR

LEGEND:

- LEVEL(SECTION / ELEVATION VIEW)
- ELEVATION(PLAN VIEW)
- FFL: FINISHED FLOOR LEVEL
- RL: RIDGE / ROOF LEVEL

REFER TO GA DRAWINGS FOR FINISHES

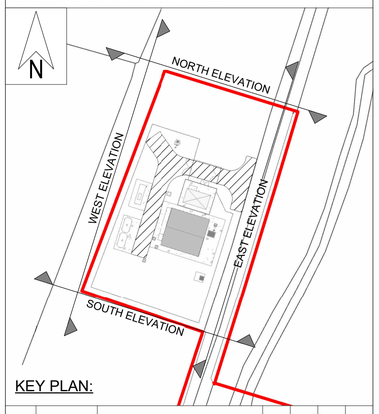

KEY PLAN:

Rev.	Date	Description	By	Chk'd	Rev'd	App'd
C01	31.08.26	PLANNING	AMcQ	MMcE	ABM	TM

Drawing Suitability: PROJECT PLANNING
Status: A2

AtkinsRéalis
DUBLIN | CORK | GALWAY | DUNDALK
ATKINS HOUSE,150 AIRSIDE BUSINESS PARK,
SWORDS, DUBLIN, K67 K5W4.
Tel : +353 1 810 8000 Email : info.ie@atkinsréalis.com

Client: Uisce Éireann Irish Water

Project Title: BALLINA AND LOUGH TALT WATER SUPPLY UPGRADE

Drawing Title: BONNICONLON BOOSTER PUMPING STATION
PROPOSED SITE ELEVATIONS

Scale	Drawn	Checked	Reviewed	Authorised
As indicated	AMQ	ABM	MMcE	TM
Original Size	Date	Date	Date	Date
A1	31.08.26	31.08.26	31.08.26	31.08.26

Drawing Number: 10025936-ATK-B1-ZZ-DR-CE-211750
Revision: C01

Atkins Project Number: 10025936


Autodesk Docs://Lough Talt RWSS/10025936-ATK-B1-ZZ-M3-CE-700024 Cloud model.rvt

© ORDNANCE SURVEY IRELAND LICENSE NR. AR 0082526. ORDNANCE SURVEY IRELAND & GOVERNMENT OF IRELAND
ATKINS WILL NOT BE HELD LIABLE FOR THE USE OF THIS DATA ON ANY PROJECT OTHER THAN THE PROJECT:


CLASSIFICATION - AtkinsRéalis Base Line (Low Risk)

DO NOT SCALE


Millimetres 0 10 100

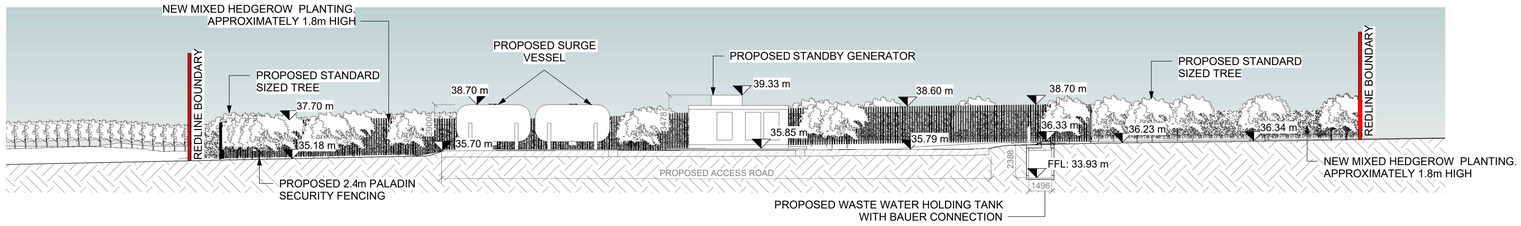


A SITE CROSS SECTION A
1 : 200

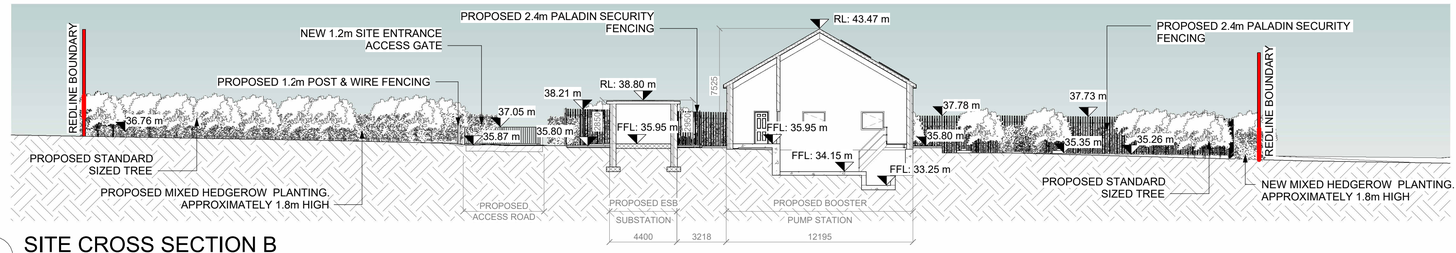

B SITE CROSS SECTION B
1 : 200

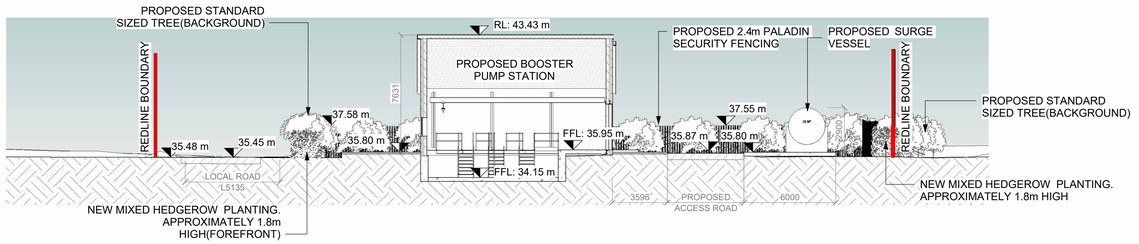

C SITE CROSS SECTION C
1 : 200

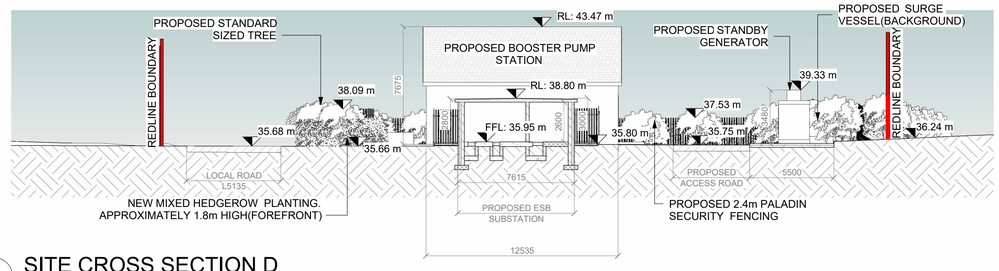

D SITE CROSS SECTION D
1 : 200


GENERAL NOTES

1. ALL DIMENSIONS ARE IN MILLIMETRES UNLESS NOTED OTHERWISE
2. ONLY WRITTEN DIMENSIONS SHALL BE USED. NO DIMENSIONS SHALL BE SCALED FROM THE DRAWINGS
3. ALL LEVELS ARE IN METRES AND ARE TO MALIN HEAD DATUM
4. ALL COORDINATES ARE IN METRES AND ARE TO IRISH TRANSVERSE MERCATOR

LEGEND:

- LEVEL(SECTION / ELEVATION VIEW)
- ELEVATION(PLAN VIEW)
- FFL: FINISHED FLOOR LEVEL
- RL: RIDGE / ROOF LEVEL

REFER TO GA DRAWINGS FOR FINISHES

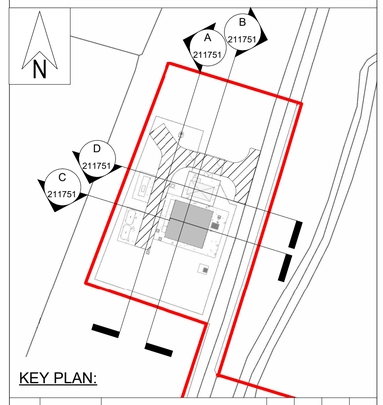

KEY PLAN:

Rev.	Date	Description	By	Chk'd	Rev'd	App'd
C01	31.08.26	PLANNING	AMcQ	MMcE	ABM	TM

Drawing Suitability: PROJECT PLANNING
Status: A2

AtkinsRéalis
DUBLIN | CORK | GALWAY | DUNDALK
ATKINS HOUSE,150 AIRSIDE BUSINESS PARK, SWORDS, DUBLIN, K67 K5W4.
Tel : +353 1 810 8000 Email : info.ie@atkinsréalis.com

Client: Uisce Éireann Irish Water

Project Title: BALLINA AND LOUGH TALT WATER SUPPLY UPGRADE

Drawing Title: BONNICONLON BOOSTER PUMPING STATION PROPOSED SITE SECTIONS

Scale	Drawn	Checked	Reviewed	Authorised
As indicated	AMQ	ABM	MMcE	TM
Original Size: A1	Date: 31.08.26	Date: 31.08.26	Date: 31.08.26	Date: 31.08.26

Drawing Number: 10025936-ATK-B1-ZZ-DR-CE-211751
Revision: C01

Atkins Project Number: 10025936


Autodesk Docs://Lough Talt RWSS/10025936-ATK-R1-ZZ-M3-CE_700024 Cloud model.rvt

© ORDNANCE SURVEY IRELAND LICENSE NR. AR 0082526. ORDNANCE SURVEY IRELAND & GOVERNMENT OF IRELAND
ATKINS WILL NOT BE HELD LIABLE FOR THE USE OF THIS DATA ON ANY PROJECT OTHER THAN THE PROJECT:


CLASSIFICATION - AtkinsRéalis Base Line (Low Risk)

DO NOT SCALE


Millimetres 0 10 100

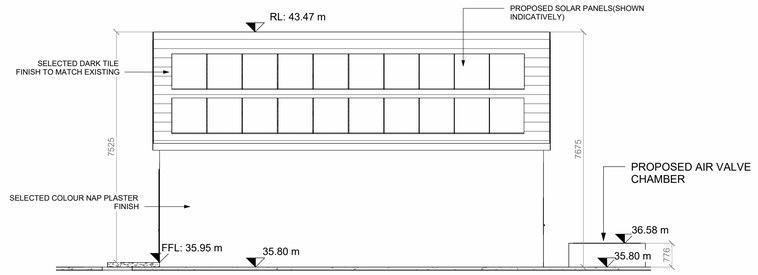


2 SOUTH ELEVATION
1 : 100

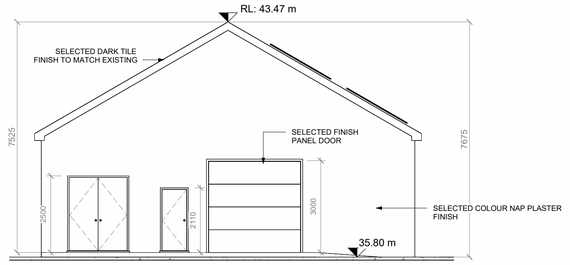


3 WEST ELEVATION
1 : 100

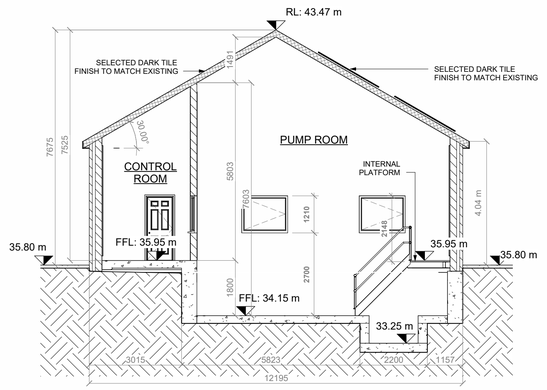


B SECTION B
1 : 100

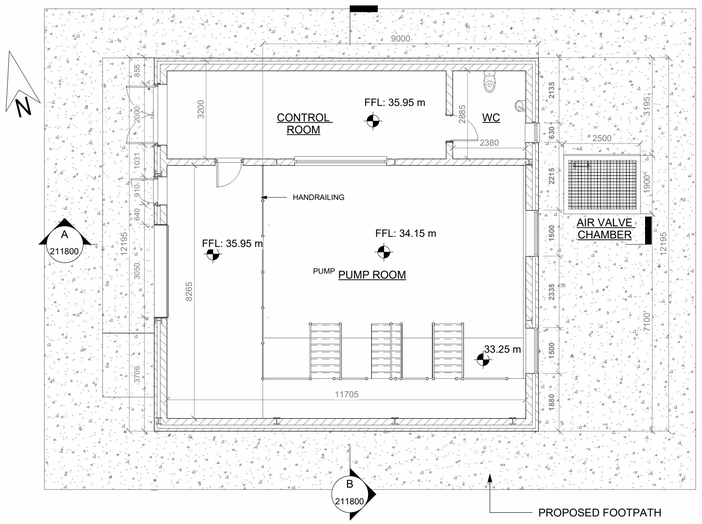


1 PLAN
1 : 100

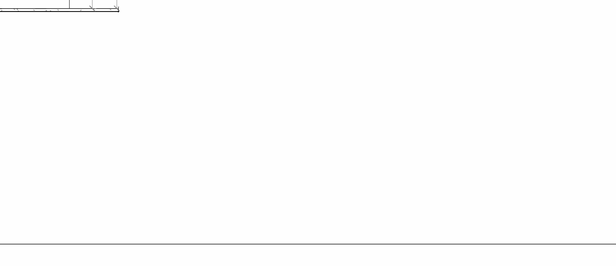

A SECTION A
1 : 100

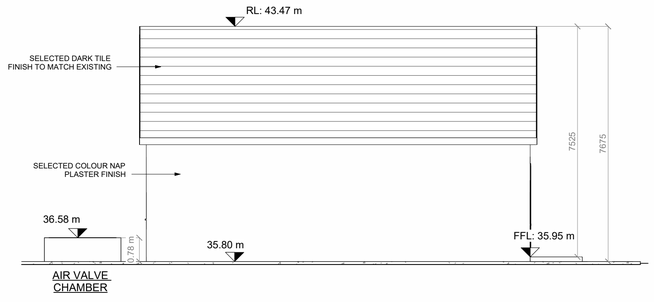

5 NORTH ELEVATION
1 : 100

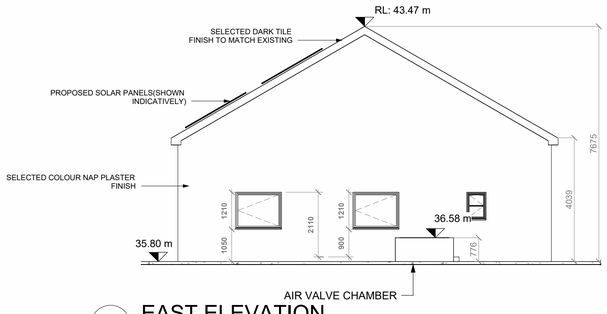

4 EAST ELEVATION
1 : 100

GENERAL NOTES

1. ALL DIMENSIONS ARE IN MILLIMETRES UNLESS NOTED OTHERWISE
2. ONLY WRITTEN DIMENSIONS SHALL BE USED. NO DIMENSIONS SHALL BE SCALED FROM THE DRAWINGS
3. ALL LEVELS ARE IN METRES AND ARE TO MALIN HEAD DATUM
4. ALL COORDINATES ARE IN METRES AND ARE TO IRISH TRANSVERSE MERCATOR

LEGEND:

- LEVEL(SECTION / ELEVATION VIEW)
- ELEVATION(PLAN VIEW)
- FFL: FINISHED FLOOR LEVEL
- RL: RIDGE / ROOF LEVEL

Rev.	Date	Description	By	Chk'd	Rev'd	App'd
C01	31.08.26	PLANNING	AMcQ	MMcE	ABM	TM

Drawing Suitability: PROJECT PLANNING
Status: A2

AtkinsRéalis
DUBLIN | CORK | GALWAY | DUNDALK
ATKINS HOUSE,150 AIRSIDE BUSINESS PARK,
SWORDS, DUBLIN, K67 K5W4.
Tel : +353 1 810 8000 Email : info.ie@atkinsréalis.com

Client: Uisce Éireann Irish Water

Project Title: BALLINA AND LOUGH TALT WATER SUPPLY UPGRADE

Drawing Title: BONNICONLON BOOSTER PUMPING STATION
PROPOSED PUMPING STATION
GENERAL ARRANGEMENT

Scale	Drawn	Checked	Reviewed	Authorised
As indicated	AMQ	ABM	MMcE	TM
Original Size	Date	Date	Date	Date
A1	31.08.26	31.08.26	31.08.26	31.08.26

Drawing Number: 10025936-ATK-B1-ZZ-DR-CE-211800
Revision: C01

Atkins Project Number: 10025936


Autodesk Docs://Lough Talt RWSS/10025936-ATK-B1-ZZ-M3-CE-700024 Cloud model.rvt

© ORDNANCE SURVEY IRELAND LICENSE NR. AR 0082526. ORDNANCE SURVEY IRELAND & GOVERNMENT OF IRELAND
ATKINS WILL NOT BE HELD LIABLE FOR THE USE OF THIS DATA ON ANY PROJECT OTHER THAN THE PROJECT:


CLASSIFICATION - AtkinsRéalis Base Line (Low Risk)

DO NOT SCALE


Millimetres 100 10 0

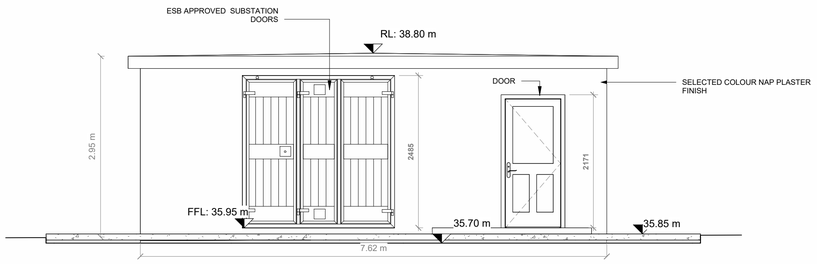


2 NORTH ELEVATION
1 : 50

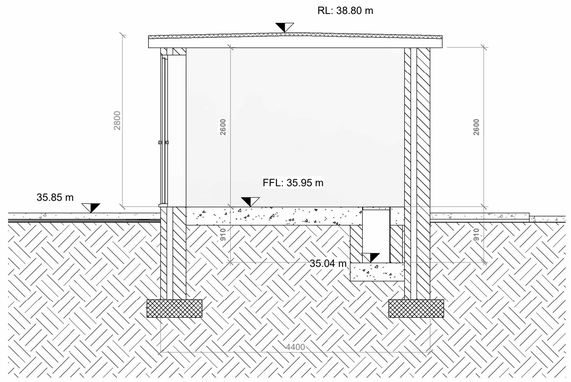


A TYPICAL SECTION
1 : 50

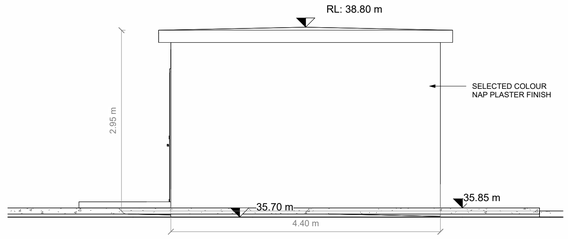


3 WEST ELEVATION
1 : 50

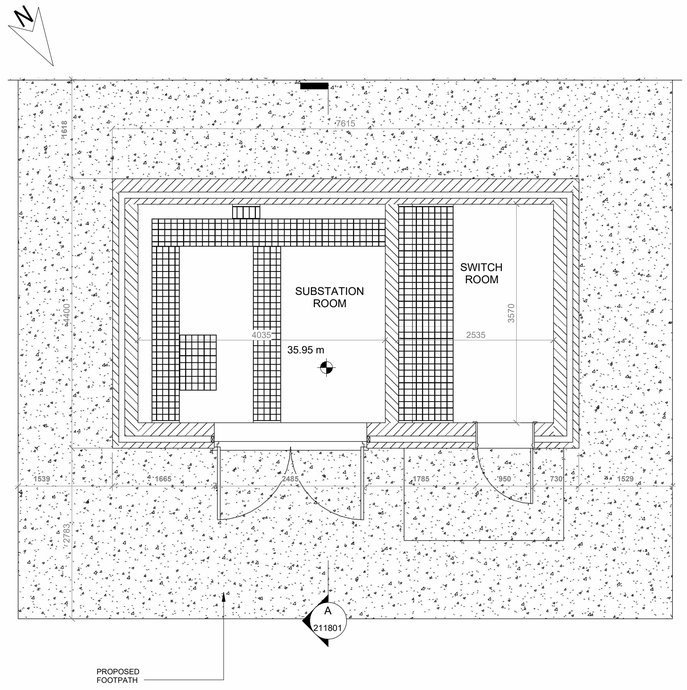

1 PLAN
1 : 50

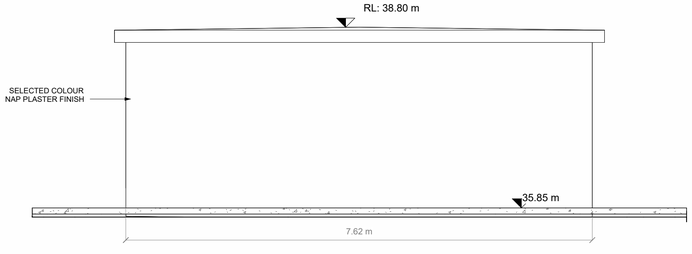

5 SOUTH ELEVATION
1 : 50

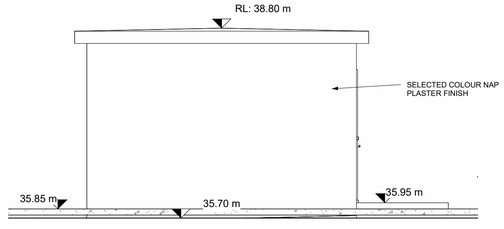

4 EAST ELEVATION
1 : 50

GENERAL NOTES

1. ALL DIMENSIONS ARE IN MILLIMETRES UNLESS NOTED OTHERWISE
2. ONLY WRITTEN DIMENSIONS SHALL BE USED. NO DIMENSIONS SHALL BE SCALED FROM THE DRAWINGS
3. ALL LEVELS ARE IN METRES AND ARE TO MALIN HEAD DATUM
4. ALL COORDINATES ARE IN METRES AND ARE TO IRISH TRANSVERSE MERCATOR

LEGEND:

- LEVEL(SECTION / ELEVATION VIEW)
- ELEVATION(PLAN VIEW)
- FFL: FINISHED FLOOR LEVEL
- RL: RIDGE / ROOF LEVEL

Rev.	Date	Description	By	Chk'd	Rev'd	App'd
C01	31.08.26	PLANNING	AMcQ	MMcE	ABM	TM

Drawing Suitability: PROJECT PLANNING
Status: A2

AtkinsRéalis
DUBLIN | CORK | GALWAY | DUNDALK
ATKINS HOUSE,150 AIRSIDE BUSINESS PARK,
SWORDS, DUBLIN, K67 K5W4.
Tel : +353 1 810 8000 Email : info.ie@atkinsréalis.com

Client: Uisce Éireann Irish Water

Project Title: BALLINA AND LOUGH TALT WATER SUPPLY UPGRADE

Drawing Title: BONNICONLON BOOSTER PUMPING STATION
ESB SUBSTATION
PROPOSED GENERAL ARRANGEMENT

Scale	Drawn	Checked	Reviewed	Authorised
As indicated	AMQ	ABM	MMcE	TM
Original Size	Date	Date	Date	Date
A1	31.08.26	31.08.26	31.08.26	31.08.26

Drawing Number: 10025936-ATK-B1-ZZ-DR-CE-211801
Revision: C01

Atkins Project Number: 10025936

Autodesk Docs://Lough Talt RWSS/10025936-ATK-B1-ZZ-M3-CE-700024 Cloud model.rvt

© ORDNANCE SURVEY IRELAND LICENSE NR. AR 0082526. ORDNANCE SURVEY IRELAND & GOVERNMENT OF IRELAND
ATKINS WILL NOT BE HELD LIABLE FOR THE USE OF THIS DATA ON ANY PROJECT OTHER THAN THE PROJECT:

CLASSIFICATION - AtkinsRéalis Base Line (Low Risk)