BALLINA AND LOUGH TALT WATER SUPPLY UPGRADE

PLANNING DRAWINGS


WINDY GAP BREAK PRESSURE TANK (BPT)

DO NOT SCALE

Millimetres 0 10 100



1 SITE LOCATION
1 : 2500

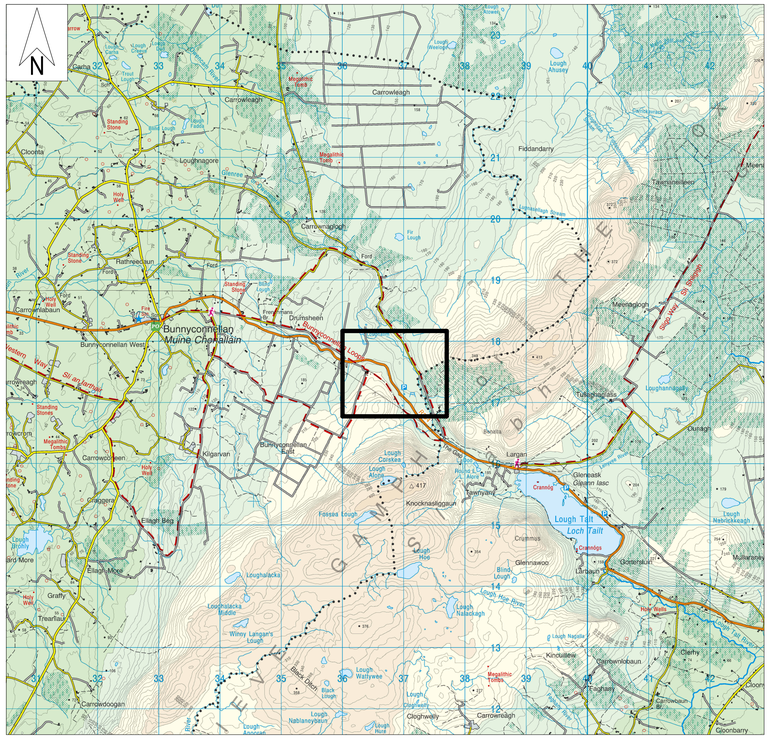

2 SITE LOCATION
1 : 50000

GENERAL NOTES

1. ALL DIMENSIONS ARE IN MILLIMETRES UNLESS NOTED OTHERWISE
2. ONLY WRITTEN DIMENSIONS SHALL BE USED. NO DIMENSIONS SHALL BE SCALED FROM THE DRAWINGS
3. ALL LEVELS ARE IN METRES AND ARE TO MALIN HEAD DATUM
4. ALL COORDINATES ARE IN METRES AND ARE TO IRISH TRANSVERSE MERCATOR

LEGEND:

REDLINE BOUNDARY
OVERALL PROJECT AREA: circa 45 ha.

1389 OSI SHEET No.

E:
N: GRID REFERENCE LOCATION



Rev.	Date	Description	By	Chk'd	Rev'd	App'd
C01	31.08.26	PLANNING	AMQ	ABM	MMcE	TM

Drawing Suitability: PROJECT PLANNING
Status: A2

AtkinsRéalis
DUBLIN | CORK | GALWAY | DUNDALK
ATKINS HOUSE,150 AIRSIDE BUSINESS PARK,
SWORDS, DUBLIN, K67 K5W4.
Tel : +353 1 810 8000 Email : info.ie@atkinsréalis.com

Client: Uisce Éireann Irish Water

Project Title: BALLINA AND LOUGH TALT WATER SUPPLY UPGRADE

Drawing Title: WINDY GAP BREAK PRESSURE TANK SITE LOCATION PLAN

Scale	Drawn	Checked	Reviewed	Authorised
As indicated	AMQ	ABM	MMcE	TM
Original Size	**Date**	**Date**	**Date**	**Date**
A1	26.06.26	31.08.26	31.08.26	31.08.26

Drawing Number: 10025936-ATK-T1-ZZ-DR-CE-211702
Revision: C01


Atkins Project Number: Project Number

C:\Users\MCQUI4143\DC\ACCDocs\AtkinsRéalis EU\Lough Talt RWSS\Project Files\04-WIP\W-CE-Civil engineer\M3-3D Model\10025936-ATK-T1-ZZ-M3-ZZ-700025.rvt

© ORDNANCE SURVEY IRELAND LICENSE NR. AR 0082525. ORDNANCE SURVEY IRELAND & GOVERNMENT OF IRELAND
ATKINS WILL NOT BE HELD LIABLE FOR THE USE OF THIS DATA ON ANY PROJECT OTHER THAN THE PROJECT:

CLASSIFICATION - AtkinsRéalis Base Line (Low Risk)

DO NOT SCALE

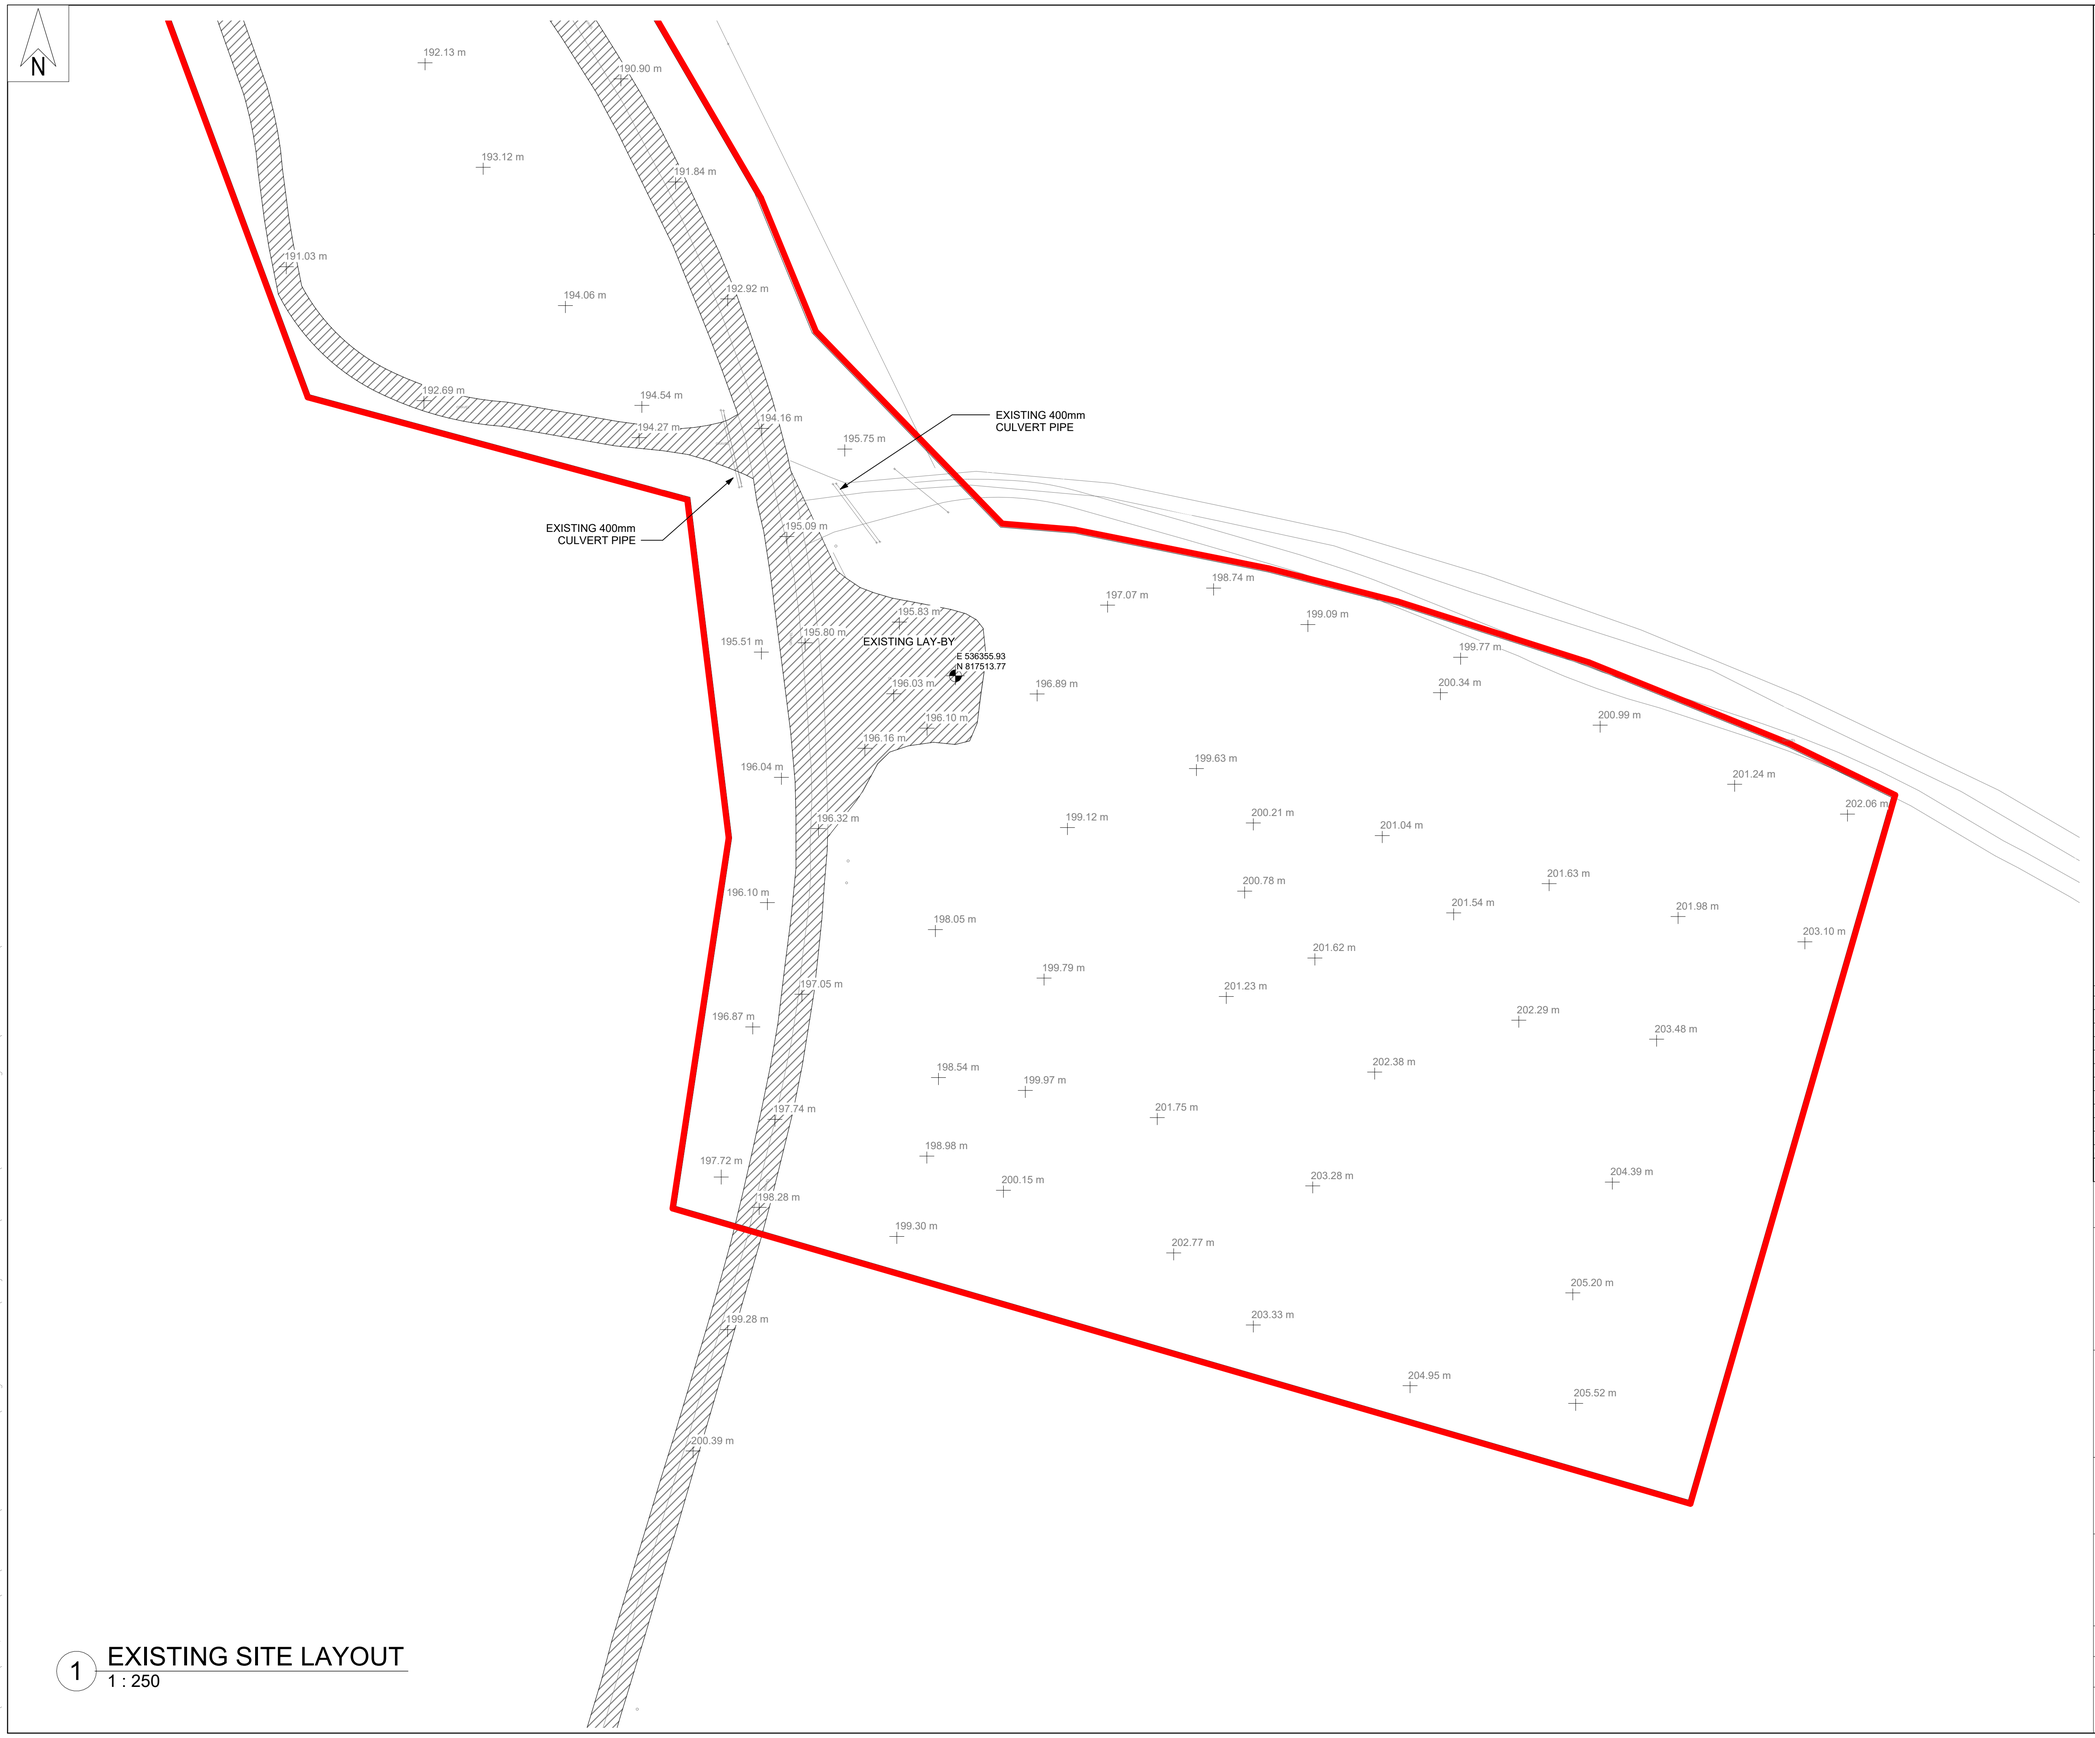

1 EXISTING SITE LAYOUT
1 : 250

GENERAL NOTES

1. ALL DIMENSIONS ARE IN MILLIMETRES UNLESS NOTED OTHERWISE
2. ONLY WRITTEN DIMENSIONS SHALL BE USED. NO DIMENSIONS SHALL BE SCALED FROM THE DRAWINGS
3. ALL LEVELS ARE IN METRES AND ARE TO MALIN HEAD DATUM
4. ALL COORDINATES ARE IN METRES AND ARE TO IRISH TRANSVERSE MERCATOR

LEGEND:

- REDLINE BOUNDARY — OVERALL PROJECT AREA: circa 45 ha.
- 1389 — OSI SHEET No.
- E: N: — GRID REFERENCE LOCATION
- EXISTING SPOT LEVEL
- EXISTING ACCESS ROAD/TRACK

Rev.	Date	Description	By	Chk'd	Rev'd	App'd
C01	31.08.26	PLANNING	AMQ	ABM	MMcE	TM

Drawing Suitability: PROJECT PLANNING
Status: A2

AtkinsRéalis
DUBLIN | CORK | GALWAY | DUNDALK
ATKINS HOUSE,150 AIRSIDE BUSINESS PARK,
SWORDS, DUBLIN, K67 K5W4.
Tel : +353 1 810 8000 Email : info.ie@atkinsréalis.com

Client: Uisce Éireann Irish Water

Project Title: BALLINA AND LOUGH TALT WATER SUPPLY UPGRADE

Drawing Title: WINDY GAP BREAK PRESSURE TANK EXISTING SITE LAYOUT

Scale	Drawn	Checked	Reviewed	Authorised
1 : 250	AMQ	ABM	MMcE	TM
Original Size	**Date**	**Date**	**Date**	**Date**
A1	26.06.26	31.08.26	31.08.26	31.08.26

Drawing Number: 10025936-ATK-T1-ZZ-DR-CE-211710
Revision: C01

Atkins Project Number: Project Number

© ORDNANCE SURVEY IRELAND LICENSE NR. AR 0082525. ORDNANCE SURVEY IRELAND & GOVERNMENT OF IRELAND
ATKINS WILL NOT BE HELD LIABLE FOR THE USE OF THIS DATA ON ANY PROJECT OTHER THAN THE PROJECT:
CLASSIFICATION - AtkinsRéalis Base Line (Low Risk)

C:\Users\MCQU141143\DC\ACCDocs\AtkinsRéalis EU\Lough Talt RWSS\Project Files\04-WIP\W-CE-Civil engineer\M3-3D Model\10025936-ATK-T1-ZZ-M3-ZZ-700025.rvt