AtkinsRéalis

Appendix 3-1 – Landscaping Drawings

Uisce Éireann

October 2026

BALLINA AND LOUGH TALT WATER SUPPLY UPGRADE

Contents

Appendix 3-1 – Landscaping Drawings

10025936-ATK-W1-ZZ-DR-CE-211723	Wherrew Raw Water Intake & Pumping Station Proposed Landscaping Layout
10025936-ATK-L1-ZZ-DR-CE-211723	Lisglennon Raw Water Storage & Pumping Station Proposed Landscaping Layout
10025936-ATK-L3-ZZ-DR-CE-211723	Lisglennon Water Treatment Plant Proposed Landscaping Layout
10025936-ATK-B1-ZZ-DR-CE-211723	Bonniconlon Booster Pumping Station Proposed Landscaping Layout
10025936-ATK-T1-ZZ-DR-CE-211723	Windy Gap Break Pressure Tank Proposed Landscaping Layout
10025936-ATK-T2-ZZ-DR-CE-211723	Lough Talt Water Treatment Plant Proposed Landscaping Layout
10025936-ATK-B2-ZZ-DR-CE-211723	Bonniconlon Treated Water Reservoir Proposed Landscaping Layout

DO NOT SCALE



BIRD BOX

BAT BOX

1 PROPOSED SITE LANDSCAPING LAYOUT
1 : 500

GENERAL NOTES

1. ALL DIMENSIONS ARE IN MILLIMETRES UNLESS NOTED OTHERWISE
2. ONLY WRITTEN DIMENSIONS SHALL BE USED. NO DIMENSIONS SHALL BE SCALED FROM THE DRAWINGS
3. ALL LEVELS ARE IN METRES AND ARE TO MALIN HEAD DATUM
4. ALL COORDINATES ARE IN METRES AND ARE TO IRISH TRANSVERSE MERCATOR

NOTE:

1. SPECIES FOR THE WOODLAND MIX:

   ALDER 25%
   BIRCH 10%
   SCOTS PINE 15%
   WILLOW 15%
   BLACKTHORN 10%
   ELDER 5%
   ROWAN 5%
   HAZEL 5%
   GUELDER ROSE 5%
   SPINDLE 5%

2. PROPOSED WORKS SHOWN IN GREEN

LEGEND:

- REDLINE BOUNDARY (OVERALL PROJECT AREA: circa 45 ha.)
- 1384 — OSI SHEET No.
- E: N: — GRID REFERENCE LOCATION
- PROPOSED SPOT LEVEL
- FFL: PROPOSED FINISH FLOOR LEVEL
- RL: PROPOSED RIDGE / ROOF LEVEL
- CL: COVER LEVEL
- PL: PLATFORM LEVEL
- EXISTING BUILDING
- EXISTING ACCESS ROAD
- PROPOSED ACCESS ROAD
- EXISTING GRASS
- EXISTING WILLOW & ALDER DEVELOPING WOODLAND
- PROPOSED WILLOW & ALDER DEVELOPING WOODLAND
- PROPOSED WILDFLOWER MEADOW / REDUCED MOWING REGIME
- PROPOSED ROUGH GRASSLAND TO MIMIC LOCAL CONDITIONS
- EXISTING EXPOSED ROCK
- PROPOSED ROCK OF LOCAL PROVIDENCE
- PROPOSED FASCINE MATTRESS
- EXISTING 1.2m HIGH POST & WIRE FENCE
- EXISTING 1.2m PICKET FENCE
- PROPOSED 1.2m PICKET FENCE & GATE
- PROPOSED 2.4m PALISADE SECURITY FENCING
- PROPOSED PIPEWORK
- PROPOSED CARDINAL MARKERS SHOWN INDICATIVELY AT SOUTH(S), EAST(E) & WEST(W)

REFERENCE DRAWING:

10025936-ATK-W1-ZZ-DR-CE-911720

Rev.	Date	Description	By	Chk'd	Rev'd	App'd
C01	31.08.26	PLANNING	AMQ	ABM	MG	TM

Drawing Suitability: PROJECT PLANNING — Status: A2

AtkinsRéalis
DUBLIN | CORK | GALWAY | DUNDALK
ATKINS HOUSE,150 AIRSIDE BUSINESS PARK,
SWORDS, DUBLIN, K67 K5W4.
Tel : +353 1 810 8000 Email : info.ie@atkinsréalis.com

Client: Uisce Éireann Irish Water

Project Title: BALLINA AND LOUGH TALT WATER SUPPLY UPGRADE

Drawing Title: WHERREW RAW WATER INTAKE & PUMPING STATION PROPOSED LANDSCAPING LAYOUT

Scale	Drawn	Checked	Reviewed	Authorised
As indicated	AMQ	ABM	MG	TM
Original Size	**Date**	**Date**	**Date**	**Date**
A1	31.08.26	31.08.26	31.08.26	31.08.26


Drawing Number: 10025936-ATK-W1-ZZ-DR-CE-211723 — Revision: C01

Atkins Project Number: 10025936

© ORDNANCE SURVEY IRELAND LICENSE NR. AR 0082526. ORDNANCE SURVEY IRELAND & GOVERNMENT OF IRELAND
ATKINS WILL NOT BE HELD LIABLE FOR THE USE OF THIS DATA ON ANY PROJECT OTHER THAN THE PROJECT:
CLASSIFICATION - AtkinsRéalis Base Line (Low Risk)

C:\Users\WCQU4143\DC\ACCDocs\AtkinsRéalis EU\Lough Talt RWSS\Project Files\04-WIP\W-CE-Civil engineer\M3-3D Model\10025936-ATK-W1-ZZ-M3-CE-700022.rvt

DO NOT SCALE

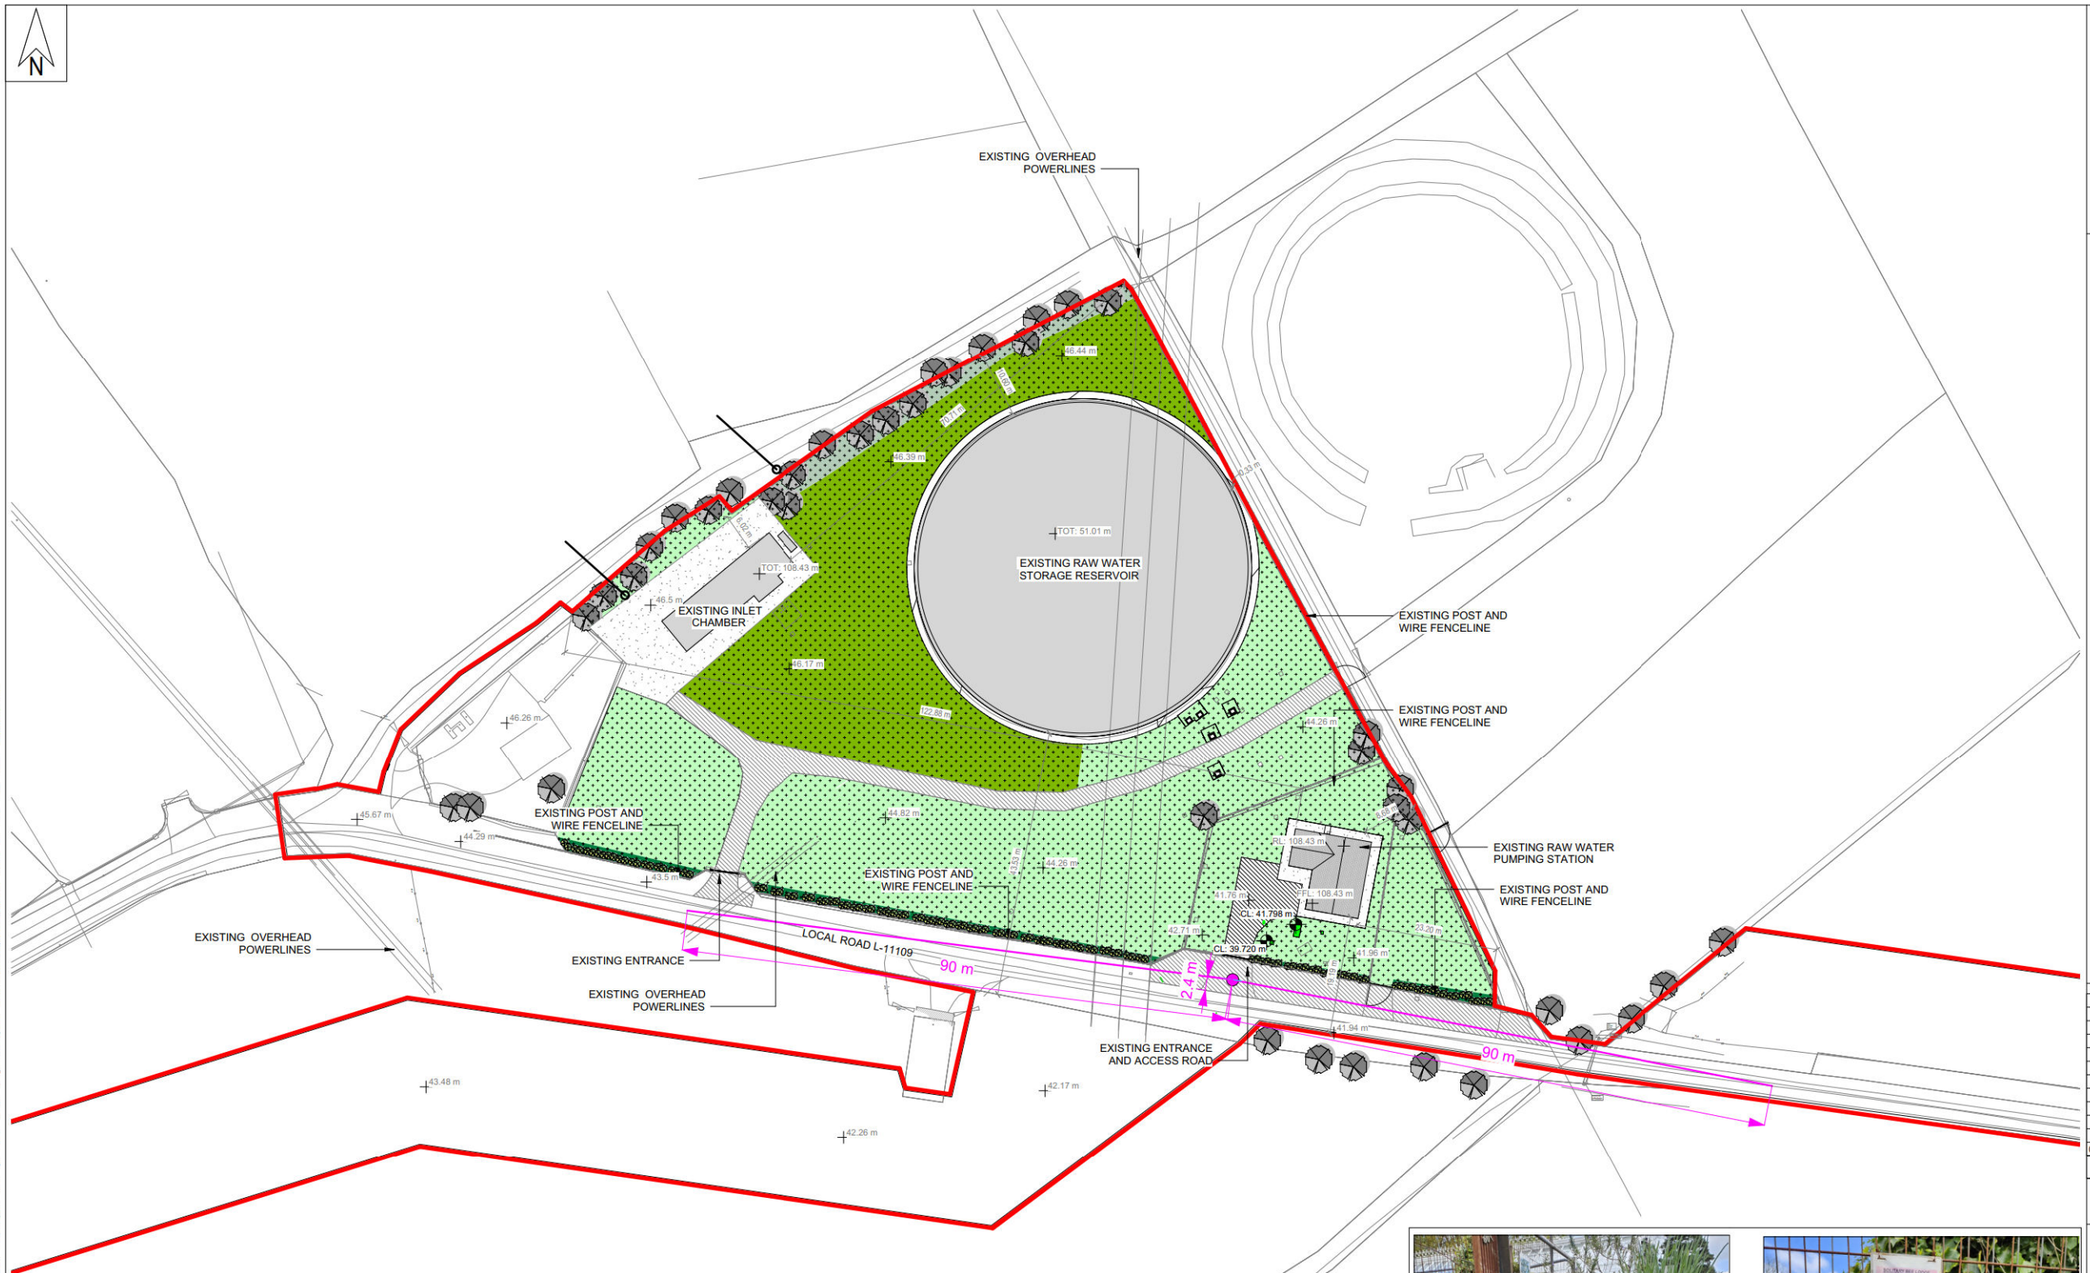

1 PROPOSED SITE LANDSCAPING LAYOUT
1 : 500



INSECT HABITAT



SOLITARY BEE LODGE

GENERAL NOTES

1. ALL DIMENSIONS ARE IN MILLIMETRES UNLESS NOTED OTHERWISE
2. ONLY WRITTEN DIMENSIONS SHALL BE USED. NO DIMENSIONS SHALL BE SCALED FROM THE DRAWINGS
3. ALL LEVELS ARE IN METRES AND ARE TO MALIN HEAD DATUM
4. ALL COORDINATES ARE IN METRES AND ARE TO IRISH TRANSVERSE MERCATOR

LEGEND:

- REDLINE BOUNDARY — OVERALL PROJECT AREA: circa 45 ha.
- 1180,1181 — OSI SHEET No.
- E: N: — GRID REFERENCE LOCATION
- EXISTING SPOT LEVEL
- PROPOSED SPOT LEVEL
- FFL: FINISHED FLOOR LEVEL
- RL: RIDGE / ROOF LEVEL
- CL: COVER LEVEL
- TOT: TOP OF TANK
- EXISTING ACCESS ROAD
- EXISTING HARDSTANDING
- EXISTING GRASS
- EXISTING SCRUBLAND
- PROPOSED WILDFLOWER MEADOW / REDUCED MOWING REGIME
- PROPOSED HEDGEGROW
- SIGHT LINE
- EXISTING TREES

NOTE.

1. SPECIES FOR THE WOODLAND MIX:

ALDER 25%
BIRCH 15%
SCOTS PINE 10%
WILLOW 10%
WILD CHERRY 5%
BLACKTHORN 10%
ELDER 5%
ROWAN 5%
HAZEL 5%
GUELDER ROSE 5%
SPINDLE 5%

REFERENCE DRAWINGS:

1002593-ATK-L1-ZZ-DR-CE-211720

Rev.	Date	Description	By	Chk'd	Rev'd	App'd
C01	31.08.26	PLANNING	AMQ	ABM	MMcE	TM

Drawing Suitability: PROJECT PLANNING
Status: A2

AtkinsRéalis
DUBLIN | CORK | GALWAY | DUNDALK
ATKINS HOUSE,150 AIRSIDE BUSINESS PARK,
SWORDS, DUBLIN, K67 K5W4.
Tel : +353 1 810 8000 Email : info.ie@atkinsréalis.com

Client: Uisce Éireann Irish Water

Project Title: BALLINA AND LOUGH TALT WATER SUPPLY UPGRADE

Drawing Title: LISGLENNON RAW WATER STORAGE & PUMPING STATION PROPOSED LANDSCAPING LAYOUT

Scale	Drawn	Checked	Reviewed	Authorised
As indicated	AMQ	ABM	MMcE	TM
Original Size: A1	Date: 31.08.26	Date: 31.08.26	Date: 31.08.26	Date: 31.08.26

Drawing Number: 10025936-ATK-L1-ZZ-DR-CE-211723 Revision: C01

Atkins Project Number: 10025936

© ORDNANCE SURVEY IRELAND LICENSE NR. AR 0082526. ORDNANCE SURVEY IRELAND & GOVERNMENT OF IRELAND
ATKINS WILL NOT BE HELD LIABLE FOR THE USE OF THIS DATA ON ANY PROJECT OTHER THAN THE PROJECT:
CLASSIFICATION - AtkinsRéalis Base Line (Low Risk)

C:\Users\MCQU4143\DC\ACCDocs\AtkinsRéalis EU\Lough Talt RWSS\Project Files\04-WIP\A-CE-Civil engineer\M3-3D Model\10025936-ATK-L1-ZZ-M3-CE-700028.rvt

DO NOT SCALE





BIRDBOX

INSECT HABITAT

SOLITARY BEE LODGE

1 PROPOSED LANDSCAPING LAYOUT
1 : 500

NOTE:

1. SPECIES FOR THE WOODLAND MIX:

ALDER 25%
BIRCH 15%
SCOTS PINE 10%
WILLOW 10%
WILD CHERRY 5%
BLACKTHORN 10%
ELDER 5%
ROWAN 5%
HAZEL 5%
GUELDER ROSE 5%
SPINDLE 5%

GENERAL NOTES

1. ALL DIMENSIONS ARE IN MILLIMETRES UNLESS NOTED OTHERWISE
2. ONLY WRITTEN DIMENSIONS SHALL BE USED. NO DIMENSIONS SHALL BE SCALED FROM THE DRAWINGS
3. ALL LEVELS ARE IN METRES AND ARE TO MALIN HEAD DATUM
4. ALL COORDINATES ARE IN METRES AND ARE TO IRISH TRANSVERSE MERCATOR

LEGEND:

- REDLINE BOUNDARY — OVERALL PROJECT AREA: circa 45 ha.
- 1180,1181 — OSI SHEET No.
- E: N: — GRID REFERENCE LOCATION
- EXISTING SPOT LEVEL
- PROPOSED SPOT LEVEL
- FFL: — FINISHED FLOOR LEVEL
- RL: — RIDGE LEVEL
- TOT: — TOP OF TANK
- CL: — CHAMBER COVER LEVEL
- EXISTING ASSETS
- EXISTING ACCESS ROAD
- PROPOSED ACCESS ROAD
- EXISTING HARDSTANDING
- PROPOSED HARDSTANDING
- EXISTING GRAVEL
- PROPOSED PERMEABLE GRAVEL
- PROPOSED GRASSCRETE
- EXISTING GRASS
- EXISTING TREES
- PROPOSED TREES
- EXISTING HEDGEROW
- PROPOSED WOODLAND MIX
- PROPOSED REDUCED MOWING REGIME WILDFLOWER AREA
- EXISTING MARSH AREA
- EXISTING WET GRASSLAND AREA
- AREA ALLOCATED FOR SOLAR PANELS
- PROPOSED POND
- EXISTING FENCING

REFERENCE DRAWINGS USED 2.4m HIGH PALISADE SECURITY FENCING:
10025936-ATK-L3-ZZ-DR-211720
10025936-ATK-L3-ZZ-DR-211724

Rev.	Date	Description	By	Chk'd	Rev'd	App'd
C01	31.08.26	PLANNING	AMQ	ABM	MMcE	TM

Drawing Suitability: PROJECT PLANNING
Status: A2

AtkinsRéalis
DUBLIN | CORK | GALWAY | DUNDALK
ATKINS HOUSE,150 AIRSIDE BUSINESS PARK,
SWORDS, DUBLIN, K67 K5W4.
Tel : +353 1 810 8000 Email : info.ie@atkinsréalis.com

Client: Uisce Éireann Irish Water

Project Title: BALLINA AND LOUGH TALT WATER SUPPLY UPGRADE

Drawing Title: LISGLENNON WTP PROPOSED LANDSCAPING LAYOUT

Scale	Drawn	Checked	Reviewed	Authorised
As indicated	AMQ	ABM	MMcE	TM
Original Size	Date	Date	Date	Date
A1	31.08.26	31.08.26	31.08.26	31.08.26

Drawing Number: 10025936-ATK-L3-ZZ-DR-CE-211723
Revision: C01

Atkins Project Number: 10025936

C:\Users\MCQU4143\DC\ACCDocs\AtkinsRéalis EU\Lough Talt RWSS\Project Files\04-WIP\W-CE-Civil engineer\M3-3D Model\10025936-ATK-L3-ZZ-M3-CE-700021.rvt

CLASSIFICATION - AtkinsRéalis Base Line (Low Risk)

DO NOT SCALE

Millimetres 0 10 100



INSECT HABITAT



SOLITARY BEE LODGE

BIRD BOX



BAT BOX

1 PROPOSED SITE LANDSCAPING LAYOUT
1 : 500

GENERAL NOTES

1. ALL DIMENSIONS ARE IN MILLIMETRES UNLESS NOTED OTHERWISE
2. ONLY WRITTEN DIMENSIONS SHALL BE USED. NO DIMENSIONS SHALL BE SCALED FROM THE DRAWINGS
3. ALL LEVELS ARE IN METRES AND ARE TO MALIN HEAD DATUM
4. ALL COORDINATES ARE IN METRES AND ARE TO IRISH TRANSVERSE MERCATOR

LEGEND:

- REDLINE BOUNDARY (OVERALL PROJECT AREA: circa 45 ha.)
- 1180,1181 — OSI SHEET No.
- E: N: — GRID REFERENCE LOCATION
- EXISTING SPOT LEVEL
- PROPOSED SPOT LEVEL
- FFL: FINISHED FLOOR LEVEL
- RL: RIDGE / ROOF LEVEL
- PROPOSED AMENITY GRASS
- PROPOSED HEDGEROW
- PROPOSED WOODLAND MIX
- PROPOSED STANDARD SIZED TREE
- PROPOSED ACCESS ROAD
- PROPOSED HARDSTANDING
- AREA ALLOCATED FOR PROPOSED SOLAR PANELS
- ENTRANCE SIGHTLINES
- PROPOSED 2.4m PALADIN SECURITY FENCING
- PROPOSED 1.2m POST & WIRE FENCING
- PROPOSED POND

NOTE:

SPECIES FOR THE HEDGEROWS ARE:
HAWTHORN 25%
BLACKTHORN 20%
HAZEL 20%
ELDER 20%
SPINDLE 15%

Rev.	Date	Description	By	Chk'd	Rev'd	App'd
C01	31.08.26	PLANNING	AMcQ	MMcE	ABM	TM

Drawing Suitability: PROJECT PLANNING
Status: A2

AtkinsRéalis
DUBLIN | CORK | GALWAY | DUNDALK
ATKINS HOUSE,150 AIRSIDE BUSINESS PARK,
SWORDS, DUBLIN, K67 K5W4.
Tel : +353 1 810 8000 Email : info.ie@atkinsréalis.com

Client: Uisce Éireann Irish Water

Project Title: BALLINA AND LOUGH TALT WATER SUPPLY UPGRADE

Drawing Title: BONNICONLON BOOSTER PUMPING STATION PROPOSED LANDSCAPING LAYOUT

Scale	Drawn	Checked	Reviewed	Authorised
As indicated	AMQ	ABM	MMcE	TM
Original Size: A1	Date: 31.08.26	Date: 31.08.26	Date: 31.08.26	Date: 31.08.26

Drawing Number: 10025936-ATK-B1-ZZ-DR-CE-211723
Revision: C01

Atkins Project Number: 10025936

Autodesk Docs://Lough Talt RWSS/10025936-ATK-B1-ZZ-M3-CE-700024 Cloud model.rvt

© ORDNANCE SURVEY IRELAND LICENSE NR. AR 0082526. ORDNANCE SURVEY IRELAND & GOVERNMENT OF IRELAND
ATKINS WILL NOT BE HELD LIABLE FOR THE USE OF THIS DATA ON ANY PROJECT OTHER THAN THE PROJECT:
CLASSIFICATION - AtkinsRéalis Base Line (Low Risk)

DO NOT SCALE



1 EXISTING LANDSCAPING LAYOUT
1 : 250

GENERAL NOTES

1. ALL DIMENSIONS ARE IN MILLIMETRES UNLESS NOTED OTHERWISE
2. ONLY WRITTEN DIMENSIONS SHALL BE USED. NO DIMENSIONS SHALL BE SCALED FROM THE DRAWINGS
3. ALL LEVELS ARE IN METRES AND ARE TO MALIN HEAD DATUM
4. ALL COORDINATES ARE IN METRES AND ARE TO IRISH TRANSVERSE MERCATOR

LEGEND:

- REDLINE BOUNDARY (OVERALL PROJECT AREA: circa 45 ha.)
- 1389 OSI SHEET No.
- E: N: GRID REFERENCE LOCATION
- EXISTING SPOT LEVEL
- PROPOSED SPOT LEVEL
- FFL: FINISHED FLOOR LEVEL
- TOT: TOP OF TANK
- CL: COVER LEVEL
- EXISTING ACCESS ROAD/TRACK
- PROPOSED LAY-BY EXTENSION(PERMEABLE)
- PROPOSED HARDSTANDING
- EXISTING BLANKET BOG
- PROPOSED SALVAGED PEAT BERM
- PROPOSED 1.2m POST & WIRE FENCE

Rev.	Date	Description	By	Chk'd	Rev'd	App'd
C01	31.08.26	PLANNING	AMQ	ABM	MMcE	TM

Drawing Suitability: PROJECT PLANNING
Status: A2

AtkinsRéalis
DUBLIN | CORK | GALWAY | DUNDALK
ATKINS HOUSE,150 AIRSIDE BUSINESS PARK,
SWORDS, DUBLIN, K67 K5W4.
Tel : +353 1 810 8000 Email : info.ie@atkinsréalis.com

Client: Uisce Éireann Irish Water

Project Title: BALLINA AND LOUGH TALT WATER SUPPLY UPGRADE

Drawing Title: WINDY GAP BREAK PRESSURE TANK PROPOSED LANDSCAPING LAYOUT

Scale	Drawn	Checked	Reviewed	Authorised
1 : 250	AMQ	ABM	MMcE	TM
Original Size: A1	Date: 26.06.26	Date: 31.08.26	Date: 31.08.26	Date: 31.08.26


Drawing Number: 10025936-ATK-T1-ZZ-DR-CE-211723
Revision: C01

Atkins Project Number: Project Number

C:\Users\MCOU4143\DC\ACCDocs\AtkinsRéalis EU\Lough Talt RWSS\Project Files\04-WIP\W-CE-Civil engineer\M3-3D Model\10025936-ATK-T1-ZZ-M3-ZZ-700025.rvt

© ORDNANCE SURVEY IRELAND LICENSE NR. AR 0082525. ORDNANCE SURVEY IRELAND & GOVERNMENT OF IRELAND
ATKINS WILL NOT BE HELD LIABLE FOR THE USE OF THIS DATA ON ANY PROJECT OTHER THAN THE PROJECT:
CLASSIFICATION - AtkinsRéalis Base Line (Low Risk)

DO NOT SCALE

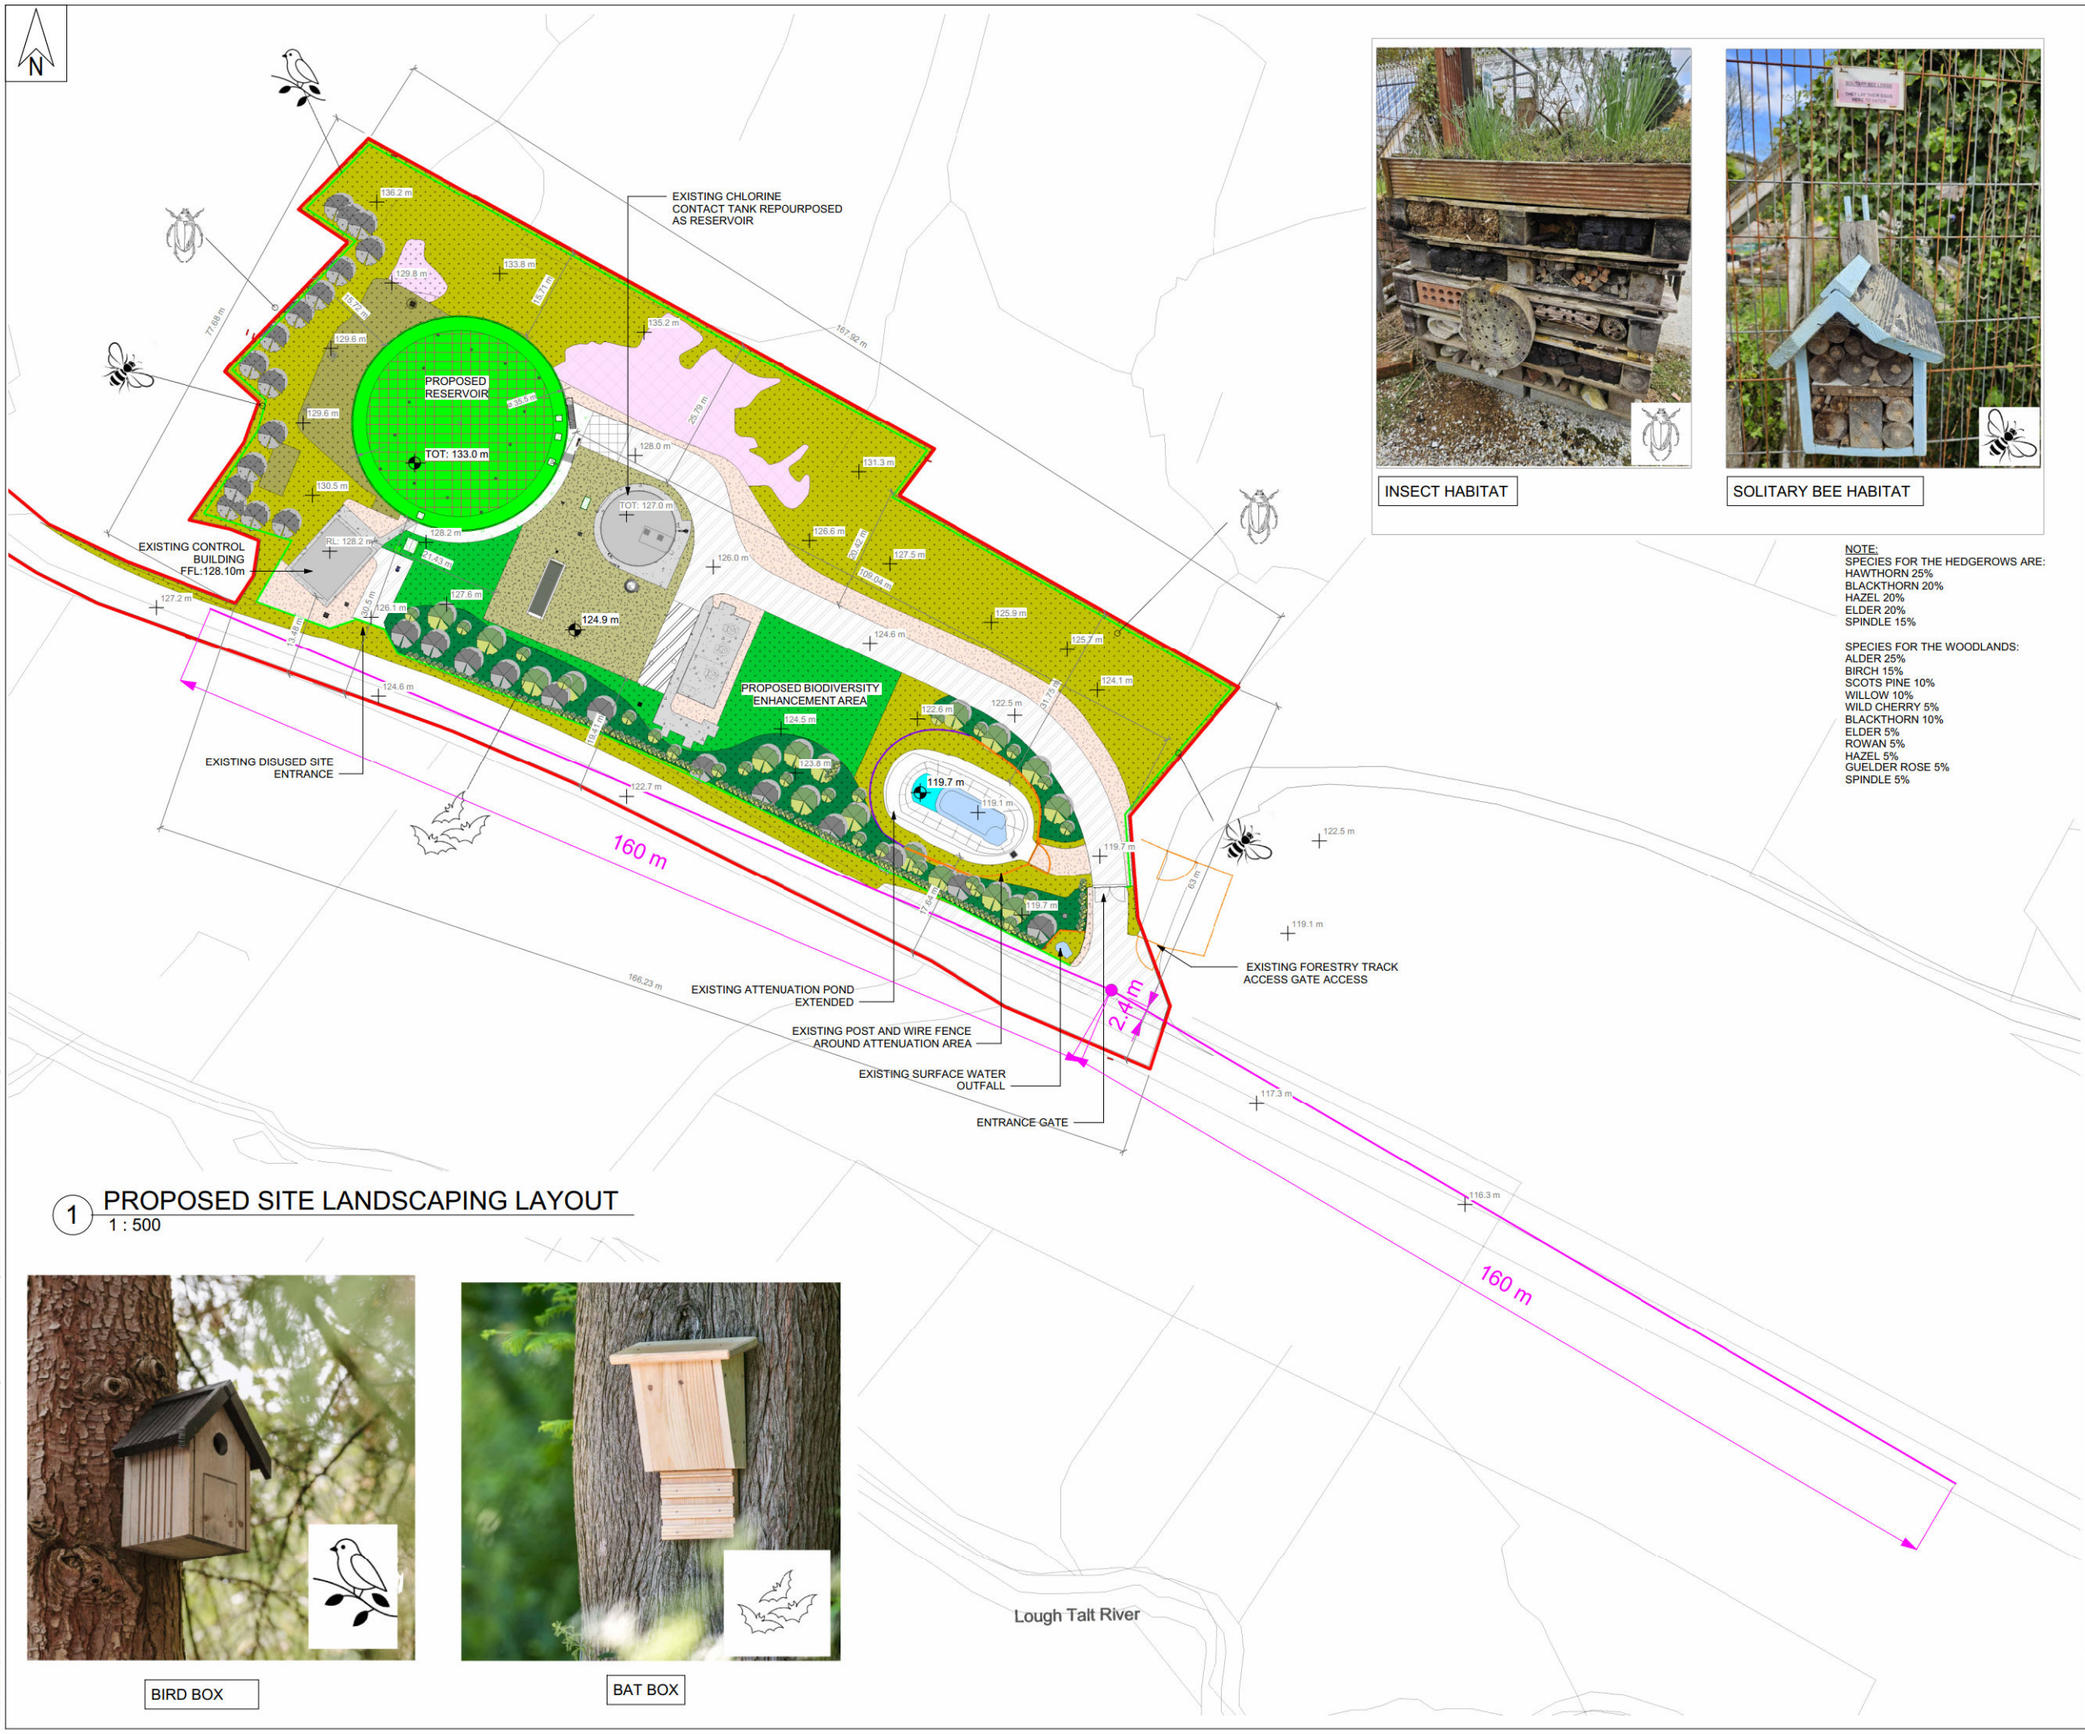

1 PROPOSED SITE LANDSCAPING LAYOUT
1 : 500

INSECT HABITAT

SOLITARY BEE HABITAT

NOTE:
SPECIES FOR THE HEDGEROWS ARE:
HAWTHORN 25%
BLACKTHORN 20%
HAZEL 20%
ELDER 20%
SPINDLE 15%

SPECIES FOR THE WOODLANDS:
ALDER 25%
BIRCH 15%
SCOTS PINE 10%
WILLOW 10%
WILD CHERRY 5%
BLACKTHORN 10%
ELDER 5%
ROWAN 5%
HAZEL 5%
GUELDER ROSE 5%
SPINDLE 5%

BIRD BOX

BAT BOX

GENERAL NOTES

1. ALL DIMENSIONS ARE IN MILLIMETRES UNLESS NOTED OTHERWISE
2. ONLY WRITTEN DIMENSIONS SHALL BE USED. NO DIMENSIONS SHALL BE SCALED FROM THE DRAWINGS
3. ALL LEVELS ARE IN METRES AND ARE TO MALIN HEAD DATUM
4. ALL COORDINATES ARE IN METRES AND ARE TO IRISH TRANSVERSE MERCATOR

LEGEND:

- REDLINE BOUNDARY (OVERALL PROJECT AREA: circa 45 ha.)
- 1456 OSI SHEET No.
- E: N: GRID REFERENCE LOCATION
- EXISTING SPOT LEVEL
- PROPOSED SPOT LEVEL
- FFL:: FINISH FLOOR LEVEL
- TOT: TOP OF TANK
- RL: RIDGE / ROOF LEVEL
- EXISTING ACCESS ROAD
- EXISTING GRAVEL AREA
- EXISTING HARD STANDING
- PROPOSED PARKING AREA
- PROPOSED HARD STANDING
- EXISTING ROUGH GRASS / BRUSH AREA
- PROPOSED ROUGH GRASS / BRUSH AREA
- PROPOSED GRASSLAND AREA WITH REDUCED MOWING REGIME
- EXISTING TREE / PLANTING
- EXISTING ROCK OUTCROP
- PROPOSED PERMEABLE GRAVEL
- PROPOSED WOODLAND MIX
- PROPOSED HEDGEROW
- EXISTING ATTENUATION POND
- PROPOSED ATTENUATION POND EXTENSION
- AREA ALLOCATED FOR SOLAR PANELS
- PROPOSED 2.4m HIGH PALISADE SECURITY FENCING
- EXISTING 1.2m HIGH POST & WIRE FENCE
- PROPOSED 1.2m HIGH POST & WIRE FENCE
- SIGHTLINES

Rev.	Date	Description	By	Chk'd	Rev'd	App'd
C01	31.08.26	PLANNING	AMQ	ABM	MMcE	TM

Drawing Suitability: PROJECT PLANNING
Status: A2

AtkinsRéalis
DUBLIN | CORK | GALWAY | DUNDALK
ATKINS HOUSE,150 AIRSIDE BUSINESS PARK,
SWORDS, DUBLIN, K67 K5W4.
Tel : +353 1 810 8000 Email : info.ie@atkinsréalis.com

Client: Uisce Éireann Irish Water

Project Title: BALLINA AND LOUGH TALT WATER SUPPLY UPGRADE

Drawing Title: LOUGH TALT WTP PROPOSED LANDSCAPING LAYOUT

Scale	Drawn	Checked	Reviewed	Authorised
As indicated	AMQ	ABM	MMcE	TM
Original Size	Date	Date	Date	Date
A1	31.08.26	31.08.26	31.08.26	31.08.26


Drawing Number: 10025936-ATK-T2-ZZ-DR-CE-211723
Revision: C01

Atkins Project Number: 10025936

C:\Users\MCQU4143\DC\ACCDocs\AtkinsRéalis EU\Lough Talt RWSS\Project Files\04-WIP\W-CE-Civil engineer\M3-3D Model\10025936-ATK-T2-ZZ-M3-CE-700029.rvt

© ORDNANCE SURVEY IRELAND LICENSE NR. AR 0082523. ORDNANCE SURVEY IRELAND & GOVERNMENT OF IRELAND
ATKINS WILL NOT BE HELD LIABLE FOR THE USE OF THIS DATA ON ANY PROJECT OTHER THAN THE PROJECT:
CLASSIFICATION - AtkinsRéalis Base Line (Low Risk)

DO NOT SCALE

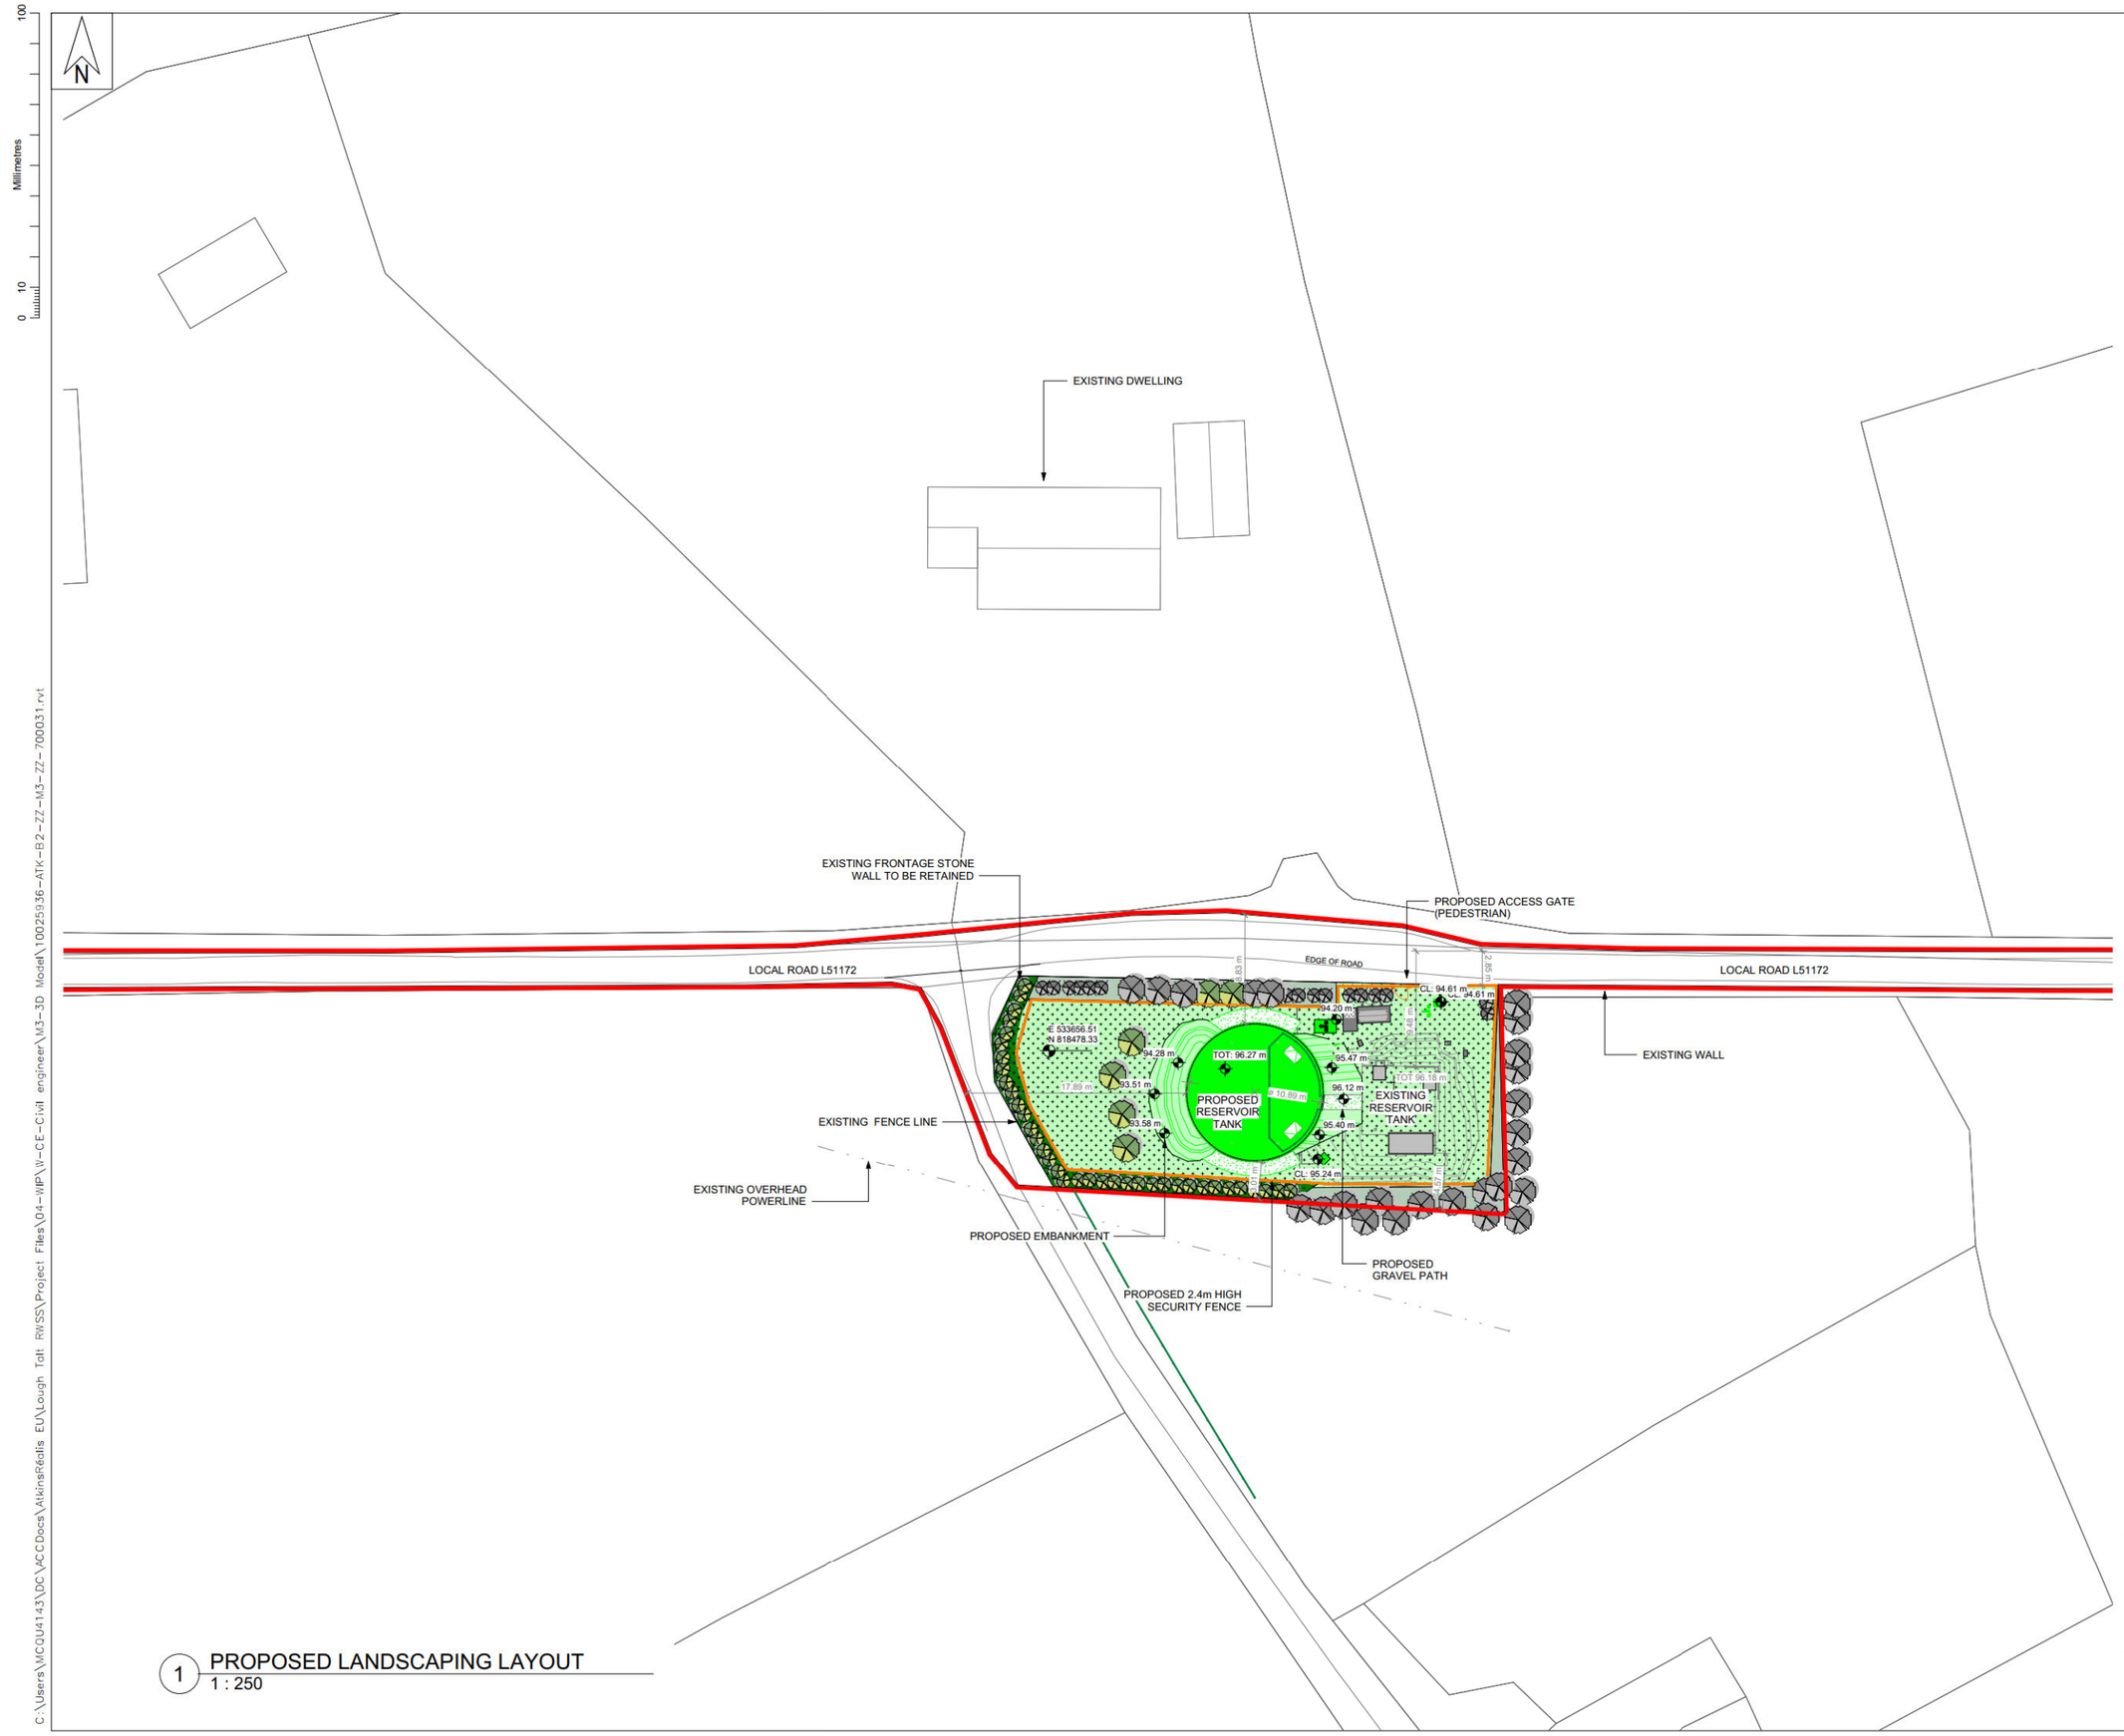

1 PROPOSED LANDSCAPING LAYOUT
1 : 250

GENERAL NOTES

1. ALL DIMENSIONS ARE IN MILLIMETRES UNLESS NOTED OTHERWISE
2. ONLY WRITTEN DIMENSIONS SHALL BE USED. NO DIMENSIONS SHALL BE SCALED FROM THE DRAWINGS
3. ALL LEVELS ARE IN METRES AND ARE TO MALIN HEAD DATUM
4. ALL COORDINATES ARE IN METRES AND ARE TO IRISH TRANSVERSE MERCATOR

LEGEND:

- REDLINE BOUNDARY (OVERALL PROJECT AREA: circa 45 ha.)
- 1388 / E: / N: — OSI SHEET No. / GRID REFERENCE LOCATION
- EXISTING SPOT LEVEL
- PROPOSED SPOT LEVEL
- TOT: — TOP OF TANK
- CL: — COVER LEVEL
- EXISTING TREE
- PROPOSED STANDARD TREE
- EXISTING GRASSLAND
- EXISTING HEDGEROW
- PROPOSED HEDGEROWS
- PROPOSED MAINTENANCE PATH WITH PERMEABLE GRAVEL
- PROPOSED EMBANKMENT
- EXISTING 1.2M HIGH POST & WIRE FENCE
- PROPOSED 2.4m HIGH SECURITY FENCE

NOTE:

1. SPECIES FOR THE HEDGEROWS ARE:

HAWTHORN 25%
BLACKTHORN 20%
HAZEL 20%
ELDER 20%
SPINDLE 15%

Rev.	Date	Description	By	Chk'd	Rev'd	App'd
C01	31.08.26	PLANNING	AMQ	ABM	MMcE	TM

Drawing Suitability: PROJECT PLANNING
Status: A2

AtkinsRéalis
DUBLIN | CORK | GALWAY | DUNDALK
ATKINS HOUSE,150 AIRSIDE BUSINESS PARK,
SWORDS, DUBLIN, K67 K5W4.
Tel : +353 1 810 8000 Email : info.ie@atkinsréalis.com

Client: Uisce Éireann Irish Water

Project Title: BALLINA AND LOUGH TALT WATER SUPPLY UPGRADE

Drawing Title: BONNICONLON TREATED WATER RESERVOIR PROPOSED LANDSCAPING LAYOUT

Scale	Drawn	Checked	Reviewed	Authorised
As indicated	AMQ	ABM	MMcE	TM
Original Size: A1	Date: 31.08.26	Date: 31.08.26	Date: 31.08.26	Date: 31.08.26

Drawing Number: 10025936-ATK-B2-ZZ-DR-CE-211723
Revision: C01

Atkins Project Number: 10025936

C:\Users\MCQU4143\DC\ACCDocs\AtkinsRéalis EU\Lough Talt RWSS\Project Files\04-WIP\W-CE-Civil engineer\M3-3D Model\10025936-ATK-B2-ZZ-M3-ZZ-700031.rvt

© ORDNANCE SURVEY IRELAND LICENSE NR. AR 0082526. ORDNANCE SURVEY IRELAND & GOVERNMENT OF IRELAND
ATKINS WILL NOT BE HELD LIABLE FOR THE USE OF THIS DATA ON ANY PROJECT OTHER THAN THE PROJECT:
CLASSIFICATION - AtkinsRéalis Base Line (Low Risk)