
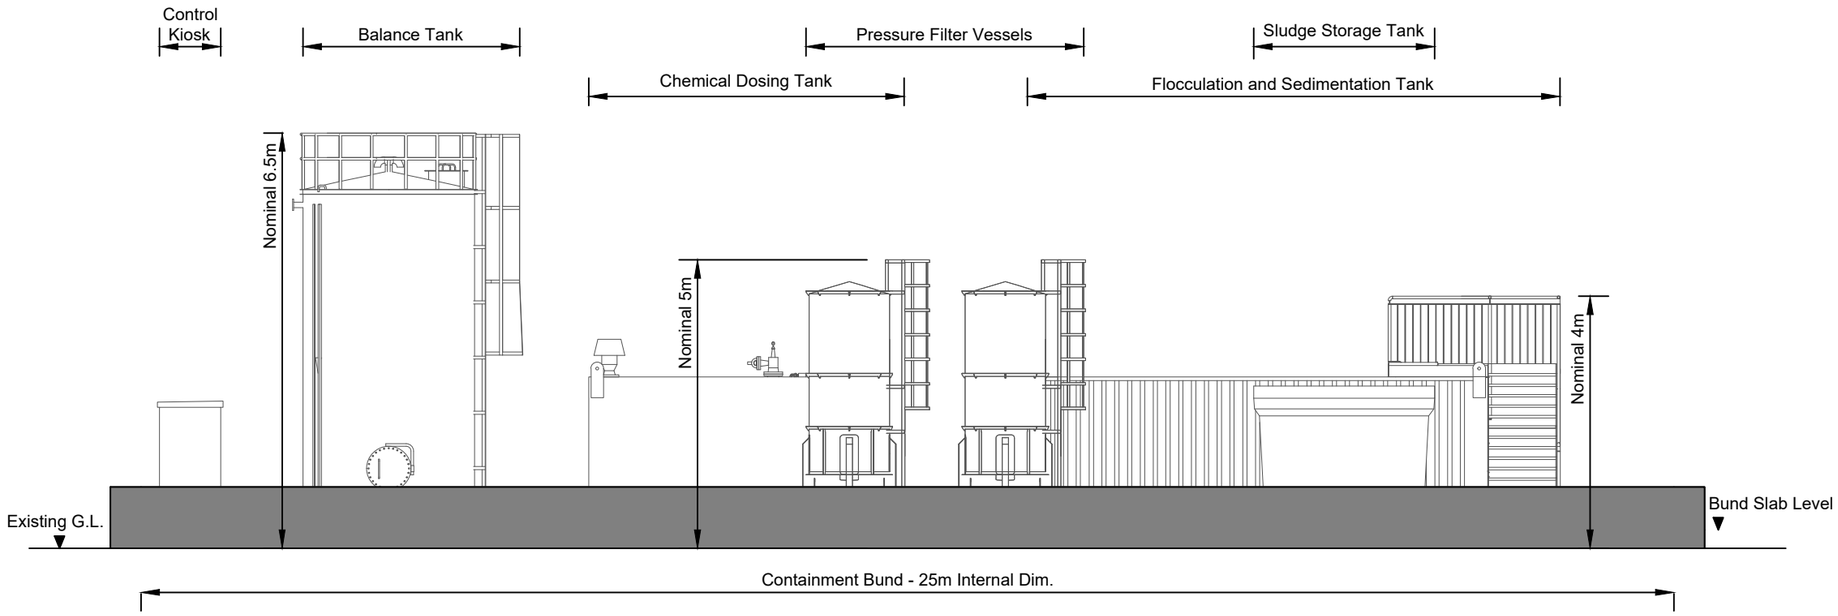



Elevation A-A: Waste Water Treatment Plant (1:100)

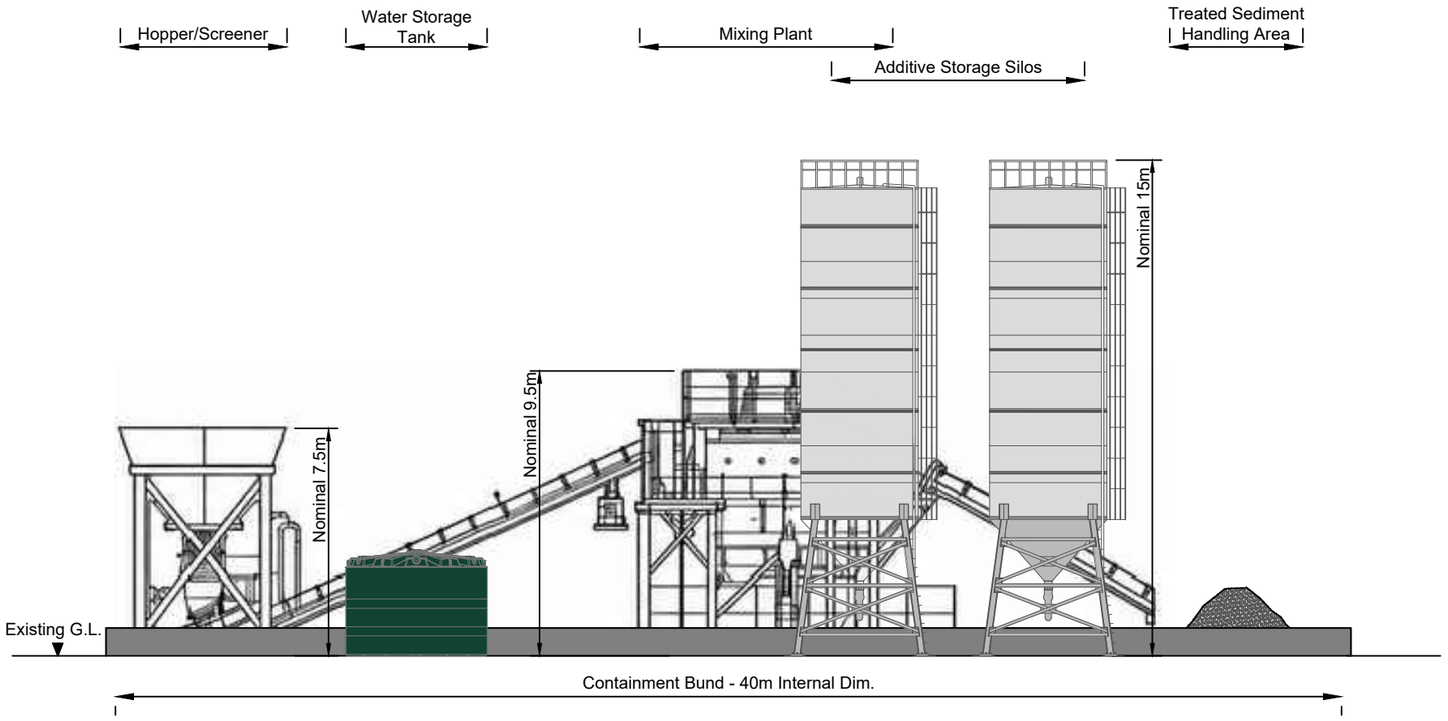


Elevation B-B: S/S Treatment Plant (1:200)

NOTES

1. Verifying Dimensions.
   The contractor shall verify dimensions against such other drawings or site conditions as pertain to this part of the work.
2. Existing Services.
   Any information concerning the location of existing services indicated on this drawing is intended for general guidance only. It shall be the responsibility of the contractor to determine and verify the exact horizontal and vertical alignment of all cables, pipes, etc. (both underground and overhead) before work commences.
3. Issue of Drawings.
   Hard copies, dwf and pdf will form a controlled issue of the drawing. All other formats (dwg, dxf etc.) are deemed to be an uncontrolled issue and any work carried out based on these files is at the recipients own risk. TetraTech will not accept any responsibility for any errors arising from the use of these files, either by human error by the recipient, listing of un-dimensioned measurements, compatibility issues with the recipient's software, and any errors arising when these files are used to aid the recipients drawing production, or setting out on site.

For Elevation Locations refer to drawing IBR1345/019

| Rev | Description | Date | Drn / Chk / App |
|---|---|---|---|

TETRA TECH
Issuing Office:
Elmwood House, 74 Boucher Road
Belfast,
BT12 6RZ
Tel: +44 (0) 28 9066 7914
tetratech.com/europe

Client
COMHLACHT CHALAFORT ÁTHA CLIATH | DUBLIN PORT COMPANY

Project Name
ABR2 Project

Sheet Title
Treatment Plant Elevations

Model Reference
-

| TTE Project Number | Drawn By | Checked By | Approved By | Scale @ A3 |
|---|---|---|---|---|
| IBR1345 | CM 03.07.2026 | JD 03.07.2026 | JD 03.07.2026 | As Shown |

Document Reference: IBR1345/028
Revision: -
Status: S2

© Copyright Tetra Tech Consulting Limited
TTE_A3_V1.1