Alexandra Basin Redevelopment 2

Bringing Dublin Port To 2040

Environmental Impact Assessment Report


Appendix 21-1 Cumulative Effects Planning History Search

Volume 3



CALAFORT ÁTHA CLIATH
DUBLIN PORT

TETRA TECH

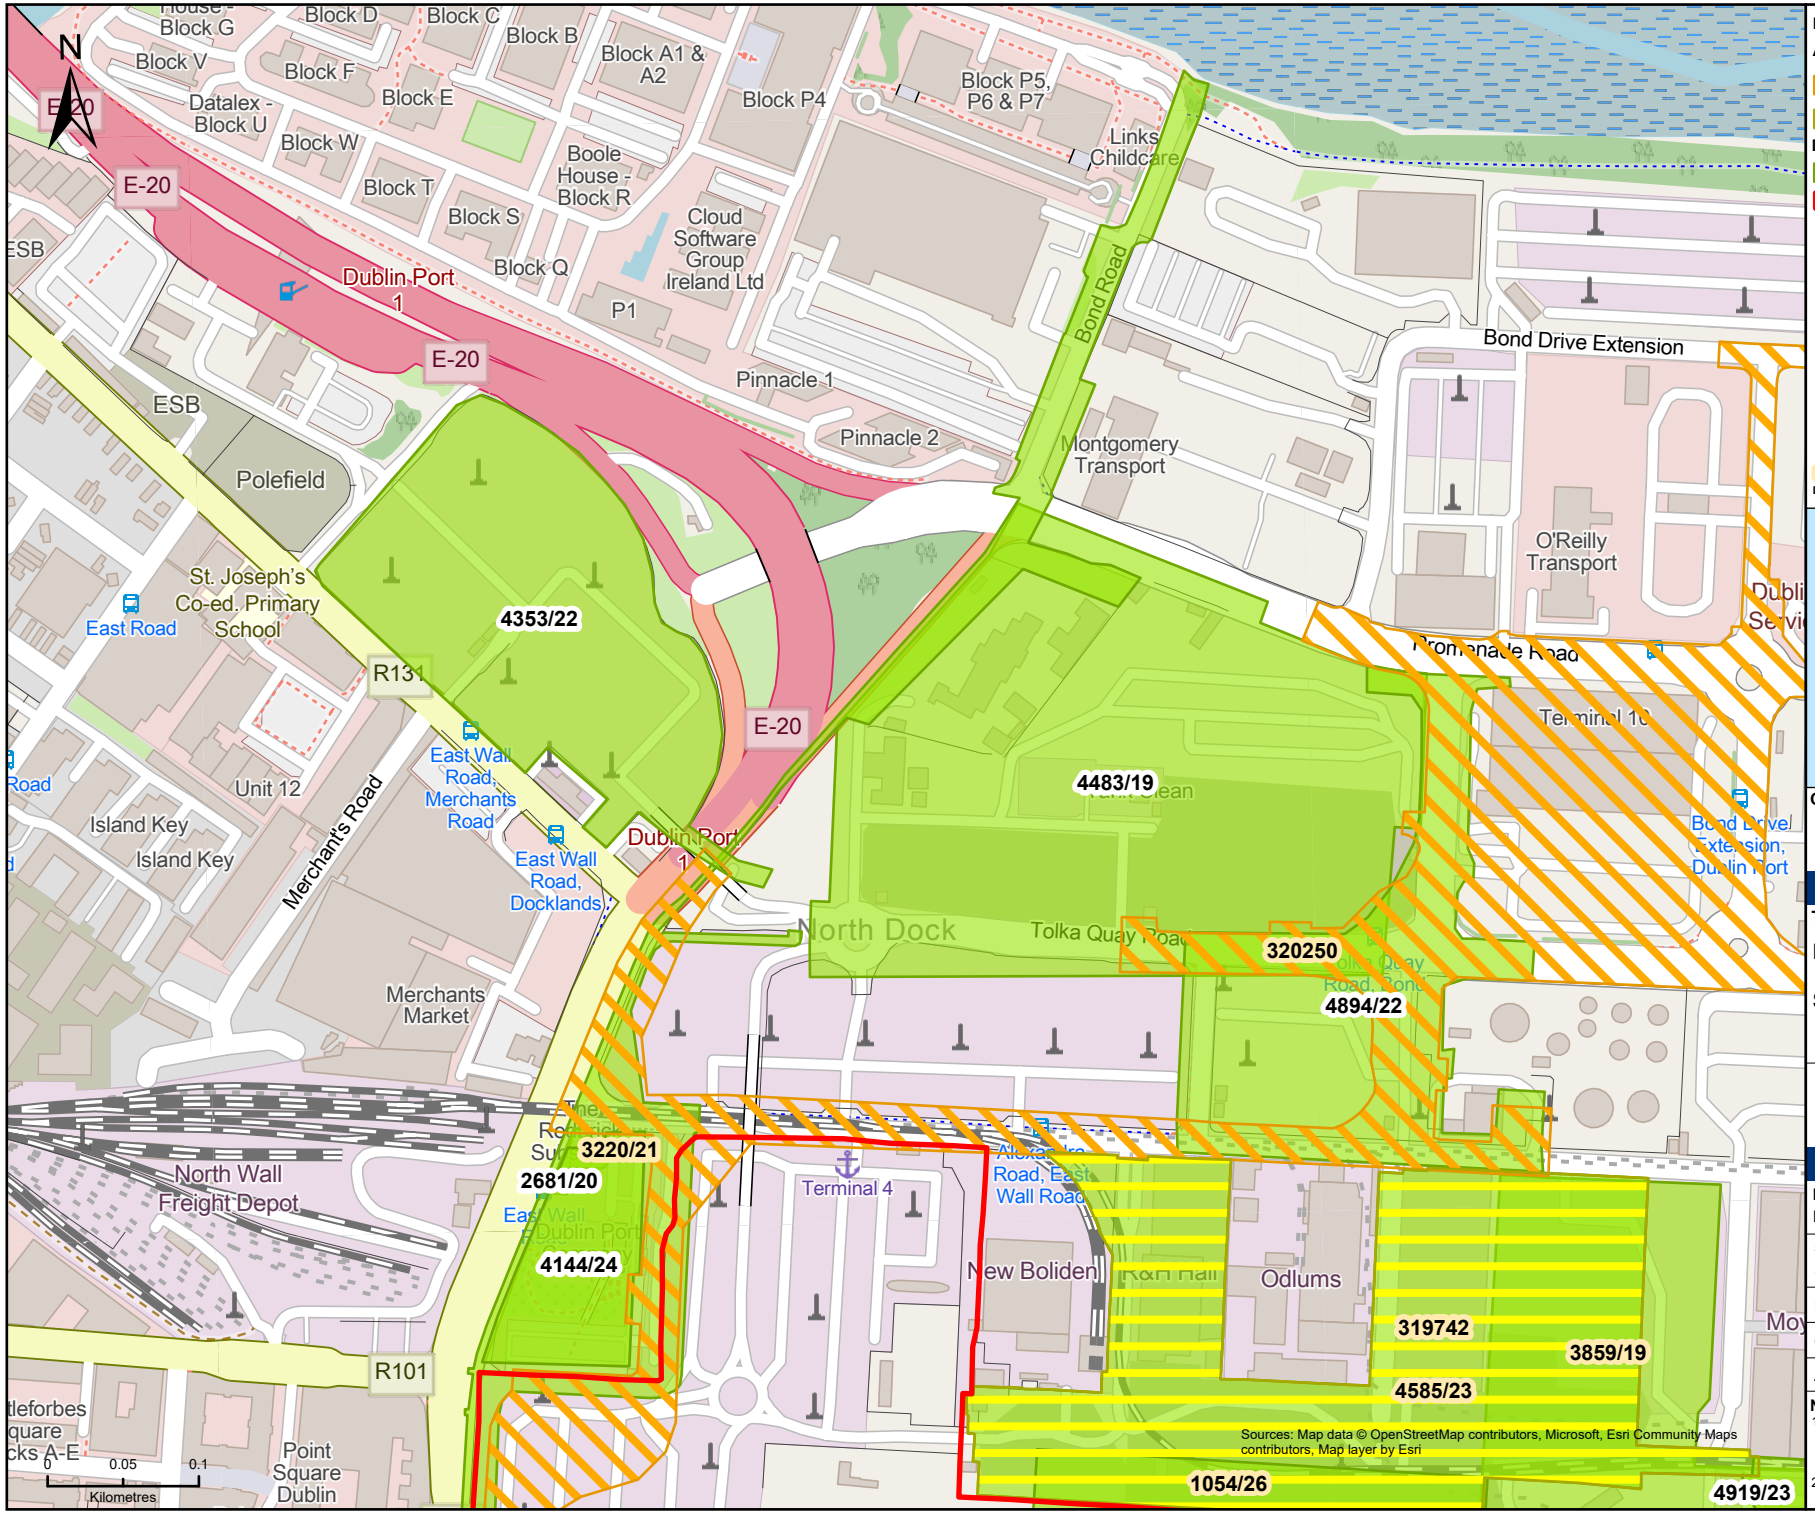

Legend

An Coimisúin Pleanála - Decision


- Further consideration needed for this case
- Contribution Appeal Decided

Dublin City Council - Decision

- Grant Permission
- Application Boundary

Highlighted: inside Application Boundary

Data Sources: DHLG&H, ACP, MARA

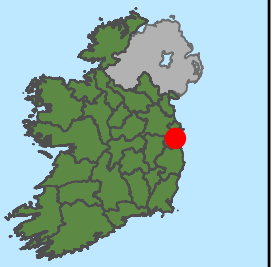

Client

Dublin Port Company

ABR2 Project

Title

Planning History

Sheet 1 of 7

TETRA TECH

tetratech.com/europe


Issue Details

File Identifier:
IE002726-TTI-AP-XX-DR-Z-0002

Status:	Rev:	Model File Identifier:
S0	P01	
Drawn: NR	Date:	29/10/2026
Checked: FMC	Scale:	1:5,000 (A4)
Approved: HG	Projection:	IRENET95 Irish Transverse Mercator

NOTE:

1. This drawing is the property of Tetra Tech. It is a confidential document and must not be copied, used, or its contents divulged without prior written consent.
2. ©Tailte Éireann. All rights reserved. Licence number CYAL50510211

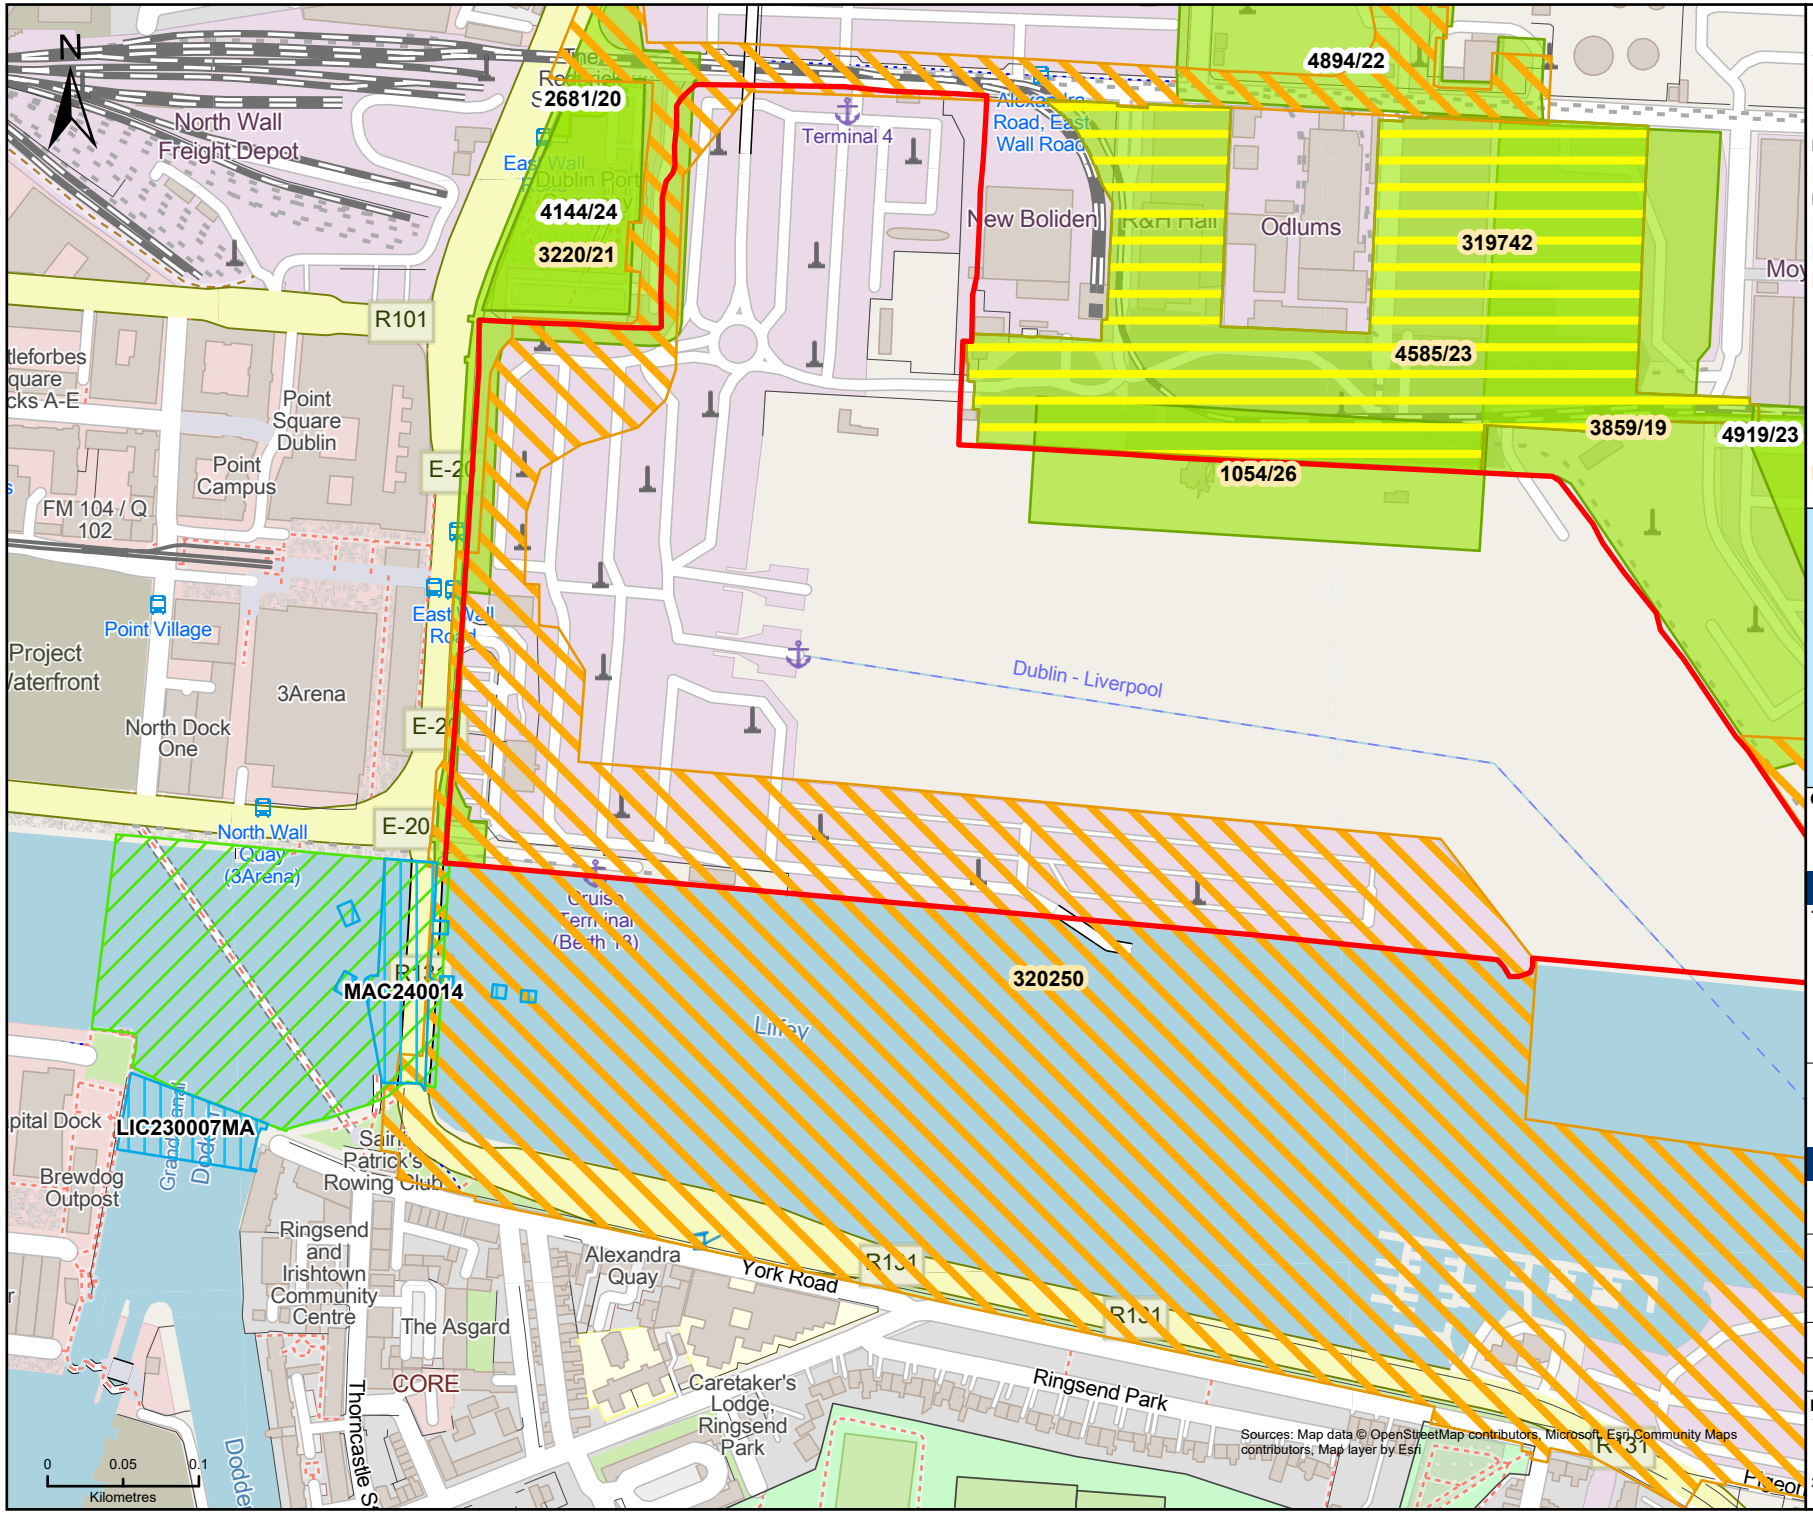

Legend

An Coimisúin Pleanála - Decision

- Further consideration needed for this case
- Contribution Appeal Decided

Dublin City Council - Decision


- Grant Permission

MARA MAC / MUL Application - Status

- Licensed
- Applied
- Application Boundary

Highlighted: inside Application Boundary

Data Sources: DHLG&H, ACP, MARA

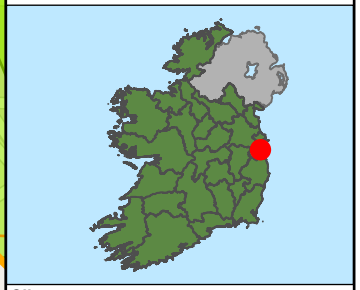

Client

Dublin Port Company

ABR2 Project

Title

Planning History

Sheet 2 of 7

TETRA TECH

tetratech.com/europe

Issue Details


File Identifier:
IE002726-TTI-AP-XX-DR-Z-0002

Status:	Rev:	Model File Identifier:
S0	P01	

Drawn:	NR	Date:	29/10/2026
Checked:	FMC	Scale:	1:5,000 (A4)
Approved:	HG	Projection:	IRENET95 Irish Transverse Mercator

NOTE:

1. This drawing is the property of Tetra Tech. It is a confidential document and must not be copied, used, or its contents divulged without prior written consent.
2. ©Tailte Éireann. All rights reserved. Licence number CYAL50510211

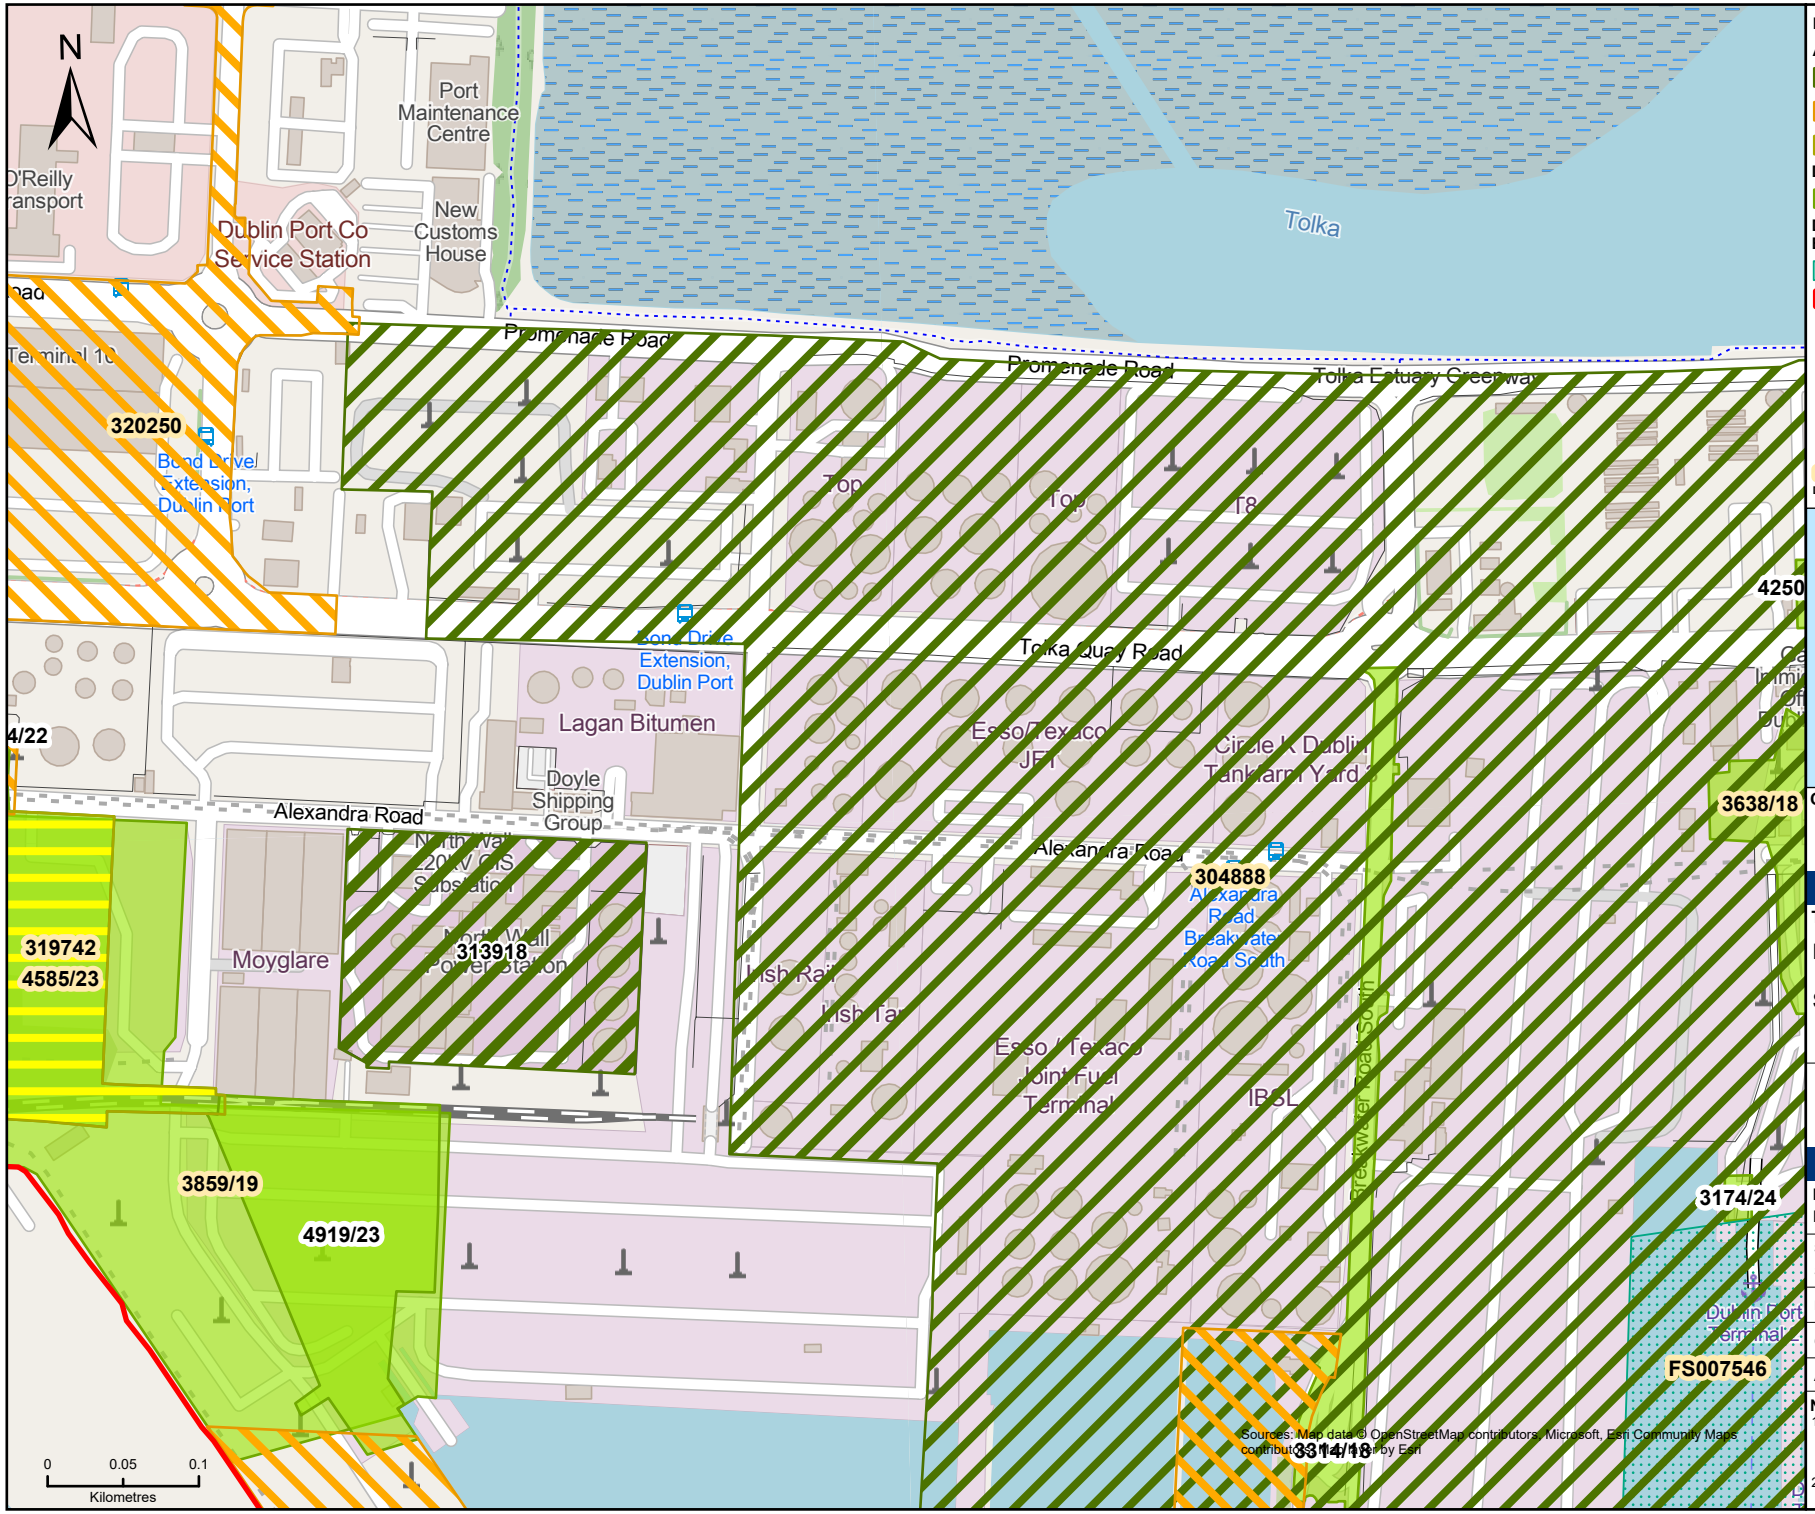

Legend

An Coimisúin Pleanála - Decision

- Grant permission
- Further consideration needed for this case
- Contribution Appeal Decided

Dublin City Council - Decision


- Grant Permission

Department of Climate, Energy and the Environment - Foreshore Application Status

- Determination
- Application Boundary

Highlighted: inside Application Boundary

Data Sources: DHLG&H, ACP, MARA

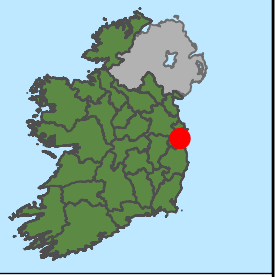

Client

Dublin Port Company

ABR2 Project

Title

Planning History

Sheet 3 of 7

TETRA TECH

tetratech.com/europe

Issue Details


File Identifier:
IE002726-TTI-AP-XX-DR-Z-0002

Status:	Rev:	Model File Identifier:
S0	P01	

Drawn:	NR	Date:	29/10/2026
Checked:	FMC	Scale:	1:5,000 (A4)
Approved:	HG	Projection:	IRENET95 Irish Transverse Mercator

NOTE:

1. This drawing is the property of Tetra Tech. It is a confidential document and must not be copied, used, or its contents divulged without prior written consent.
2. ©Tailte Éireann. All rights reserved. Licence number CYAL50510211

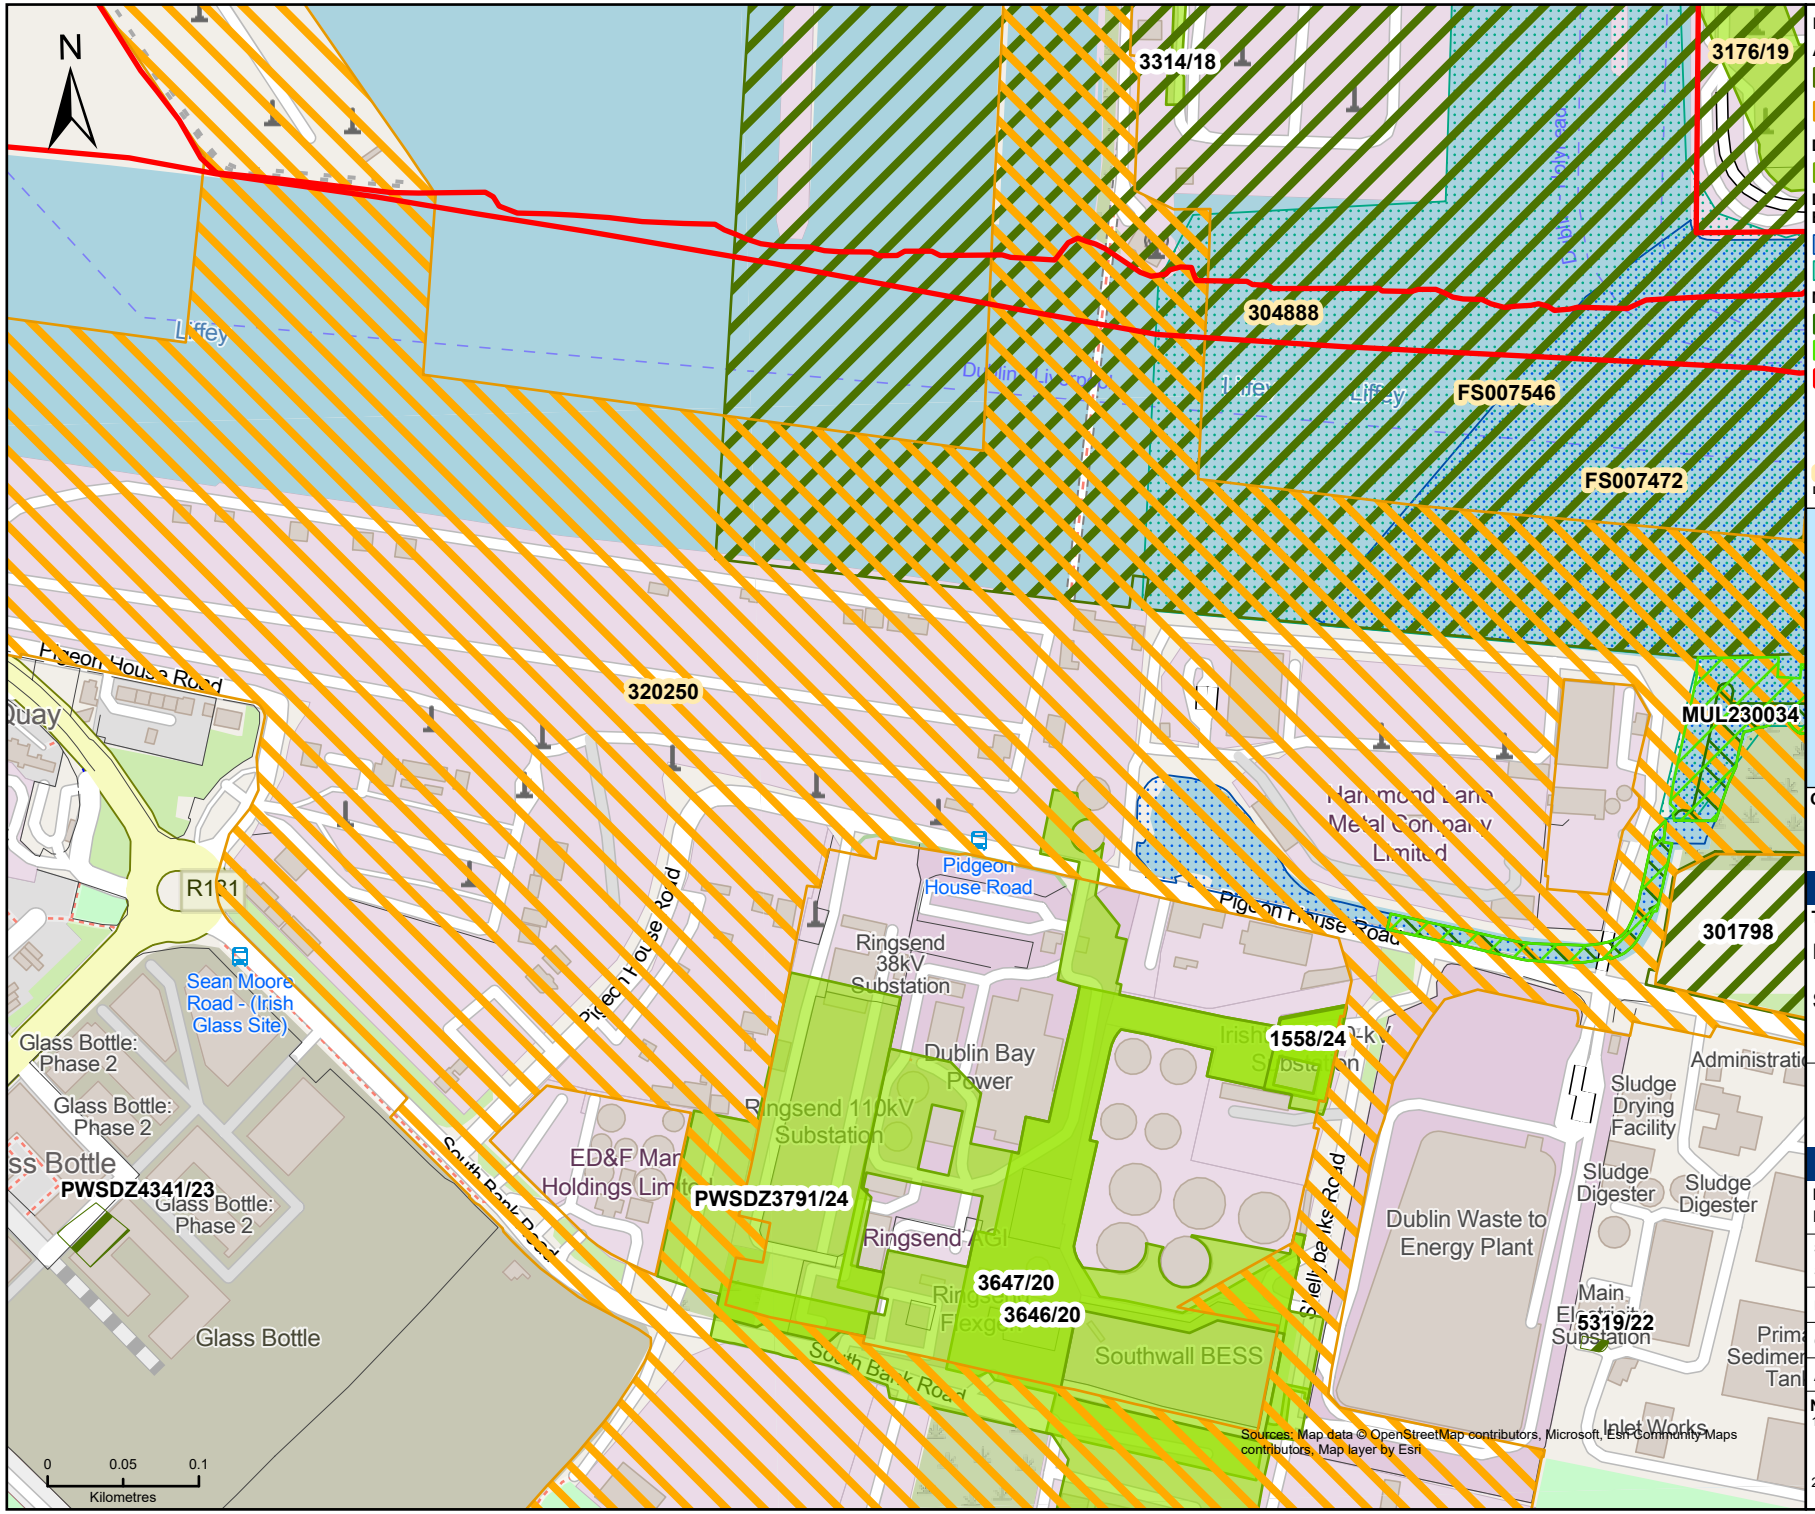

Legend

An Coimisúin Pleanála - Decision
- Grant permission
- Further consideration needed for this case


Dublin City Council - Decision
- Grant Permission

Department of Climate, Energy and the Environment - Foreshore Application Status
- Closed
- Determination

MARA MAC / MUL Application - Status
- Consented
- Licensed
- Application Boundary

Highlighted: inside Application Boundary

Data Sources: DHLG&H, ACP, MARA

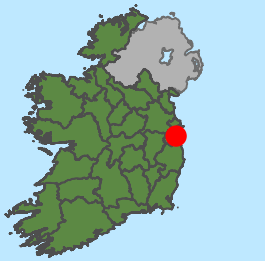

Client

Dublin Port Company

ABR2 Project

Title

Planning History

Sheet 4 of 7

TETRA TECH
tetratech.com/europe


Issue Details

File Identifier:
IE002726-TTI-AP-XX-DR-Z-0002

Status:	Rev:	Model File Identifier:
S0	P01	

Drawn:	NR	Date:	29/10/2026
Checked:	FMC	Scale:	1:5,000 (A4)
Approved:	HG	Projection:	IRENET95 Irish Transverse Mercator

NOTE:
1. This drawing is the property of Tetra Tech. It is a confidential document and must not be copied, used, or its contents divulged without prior written consent.
2. ©Tailte Éireann. All rights reserved. Licence number CYAL50510211

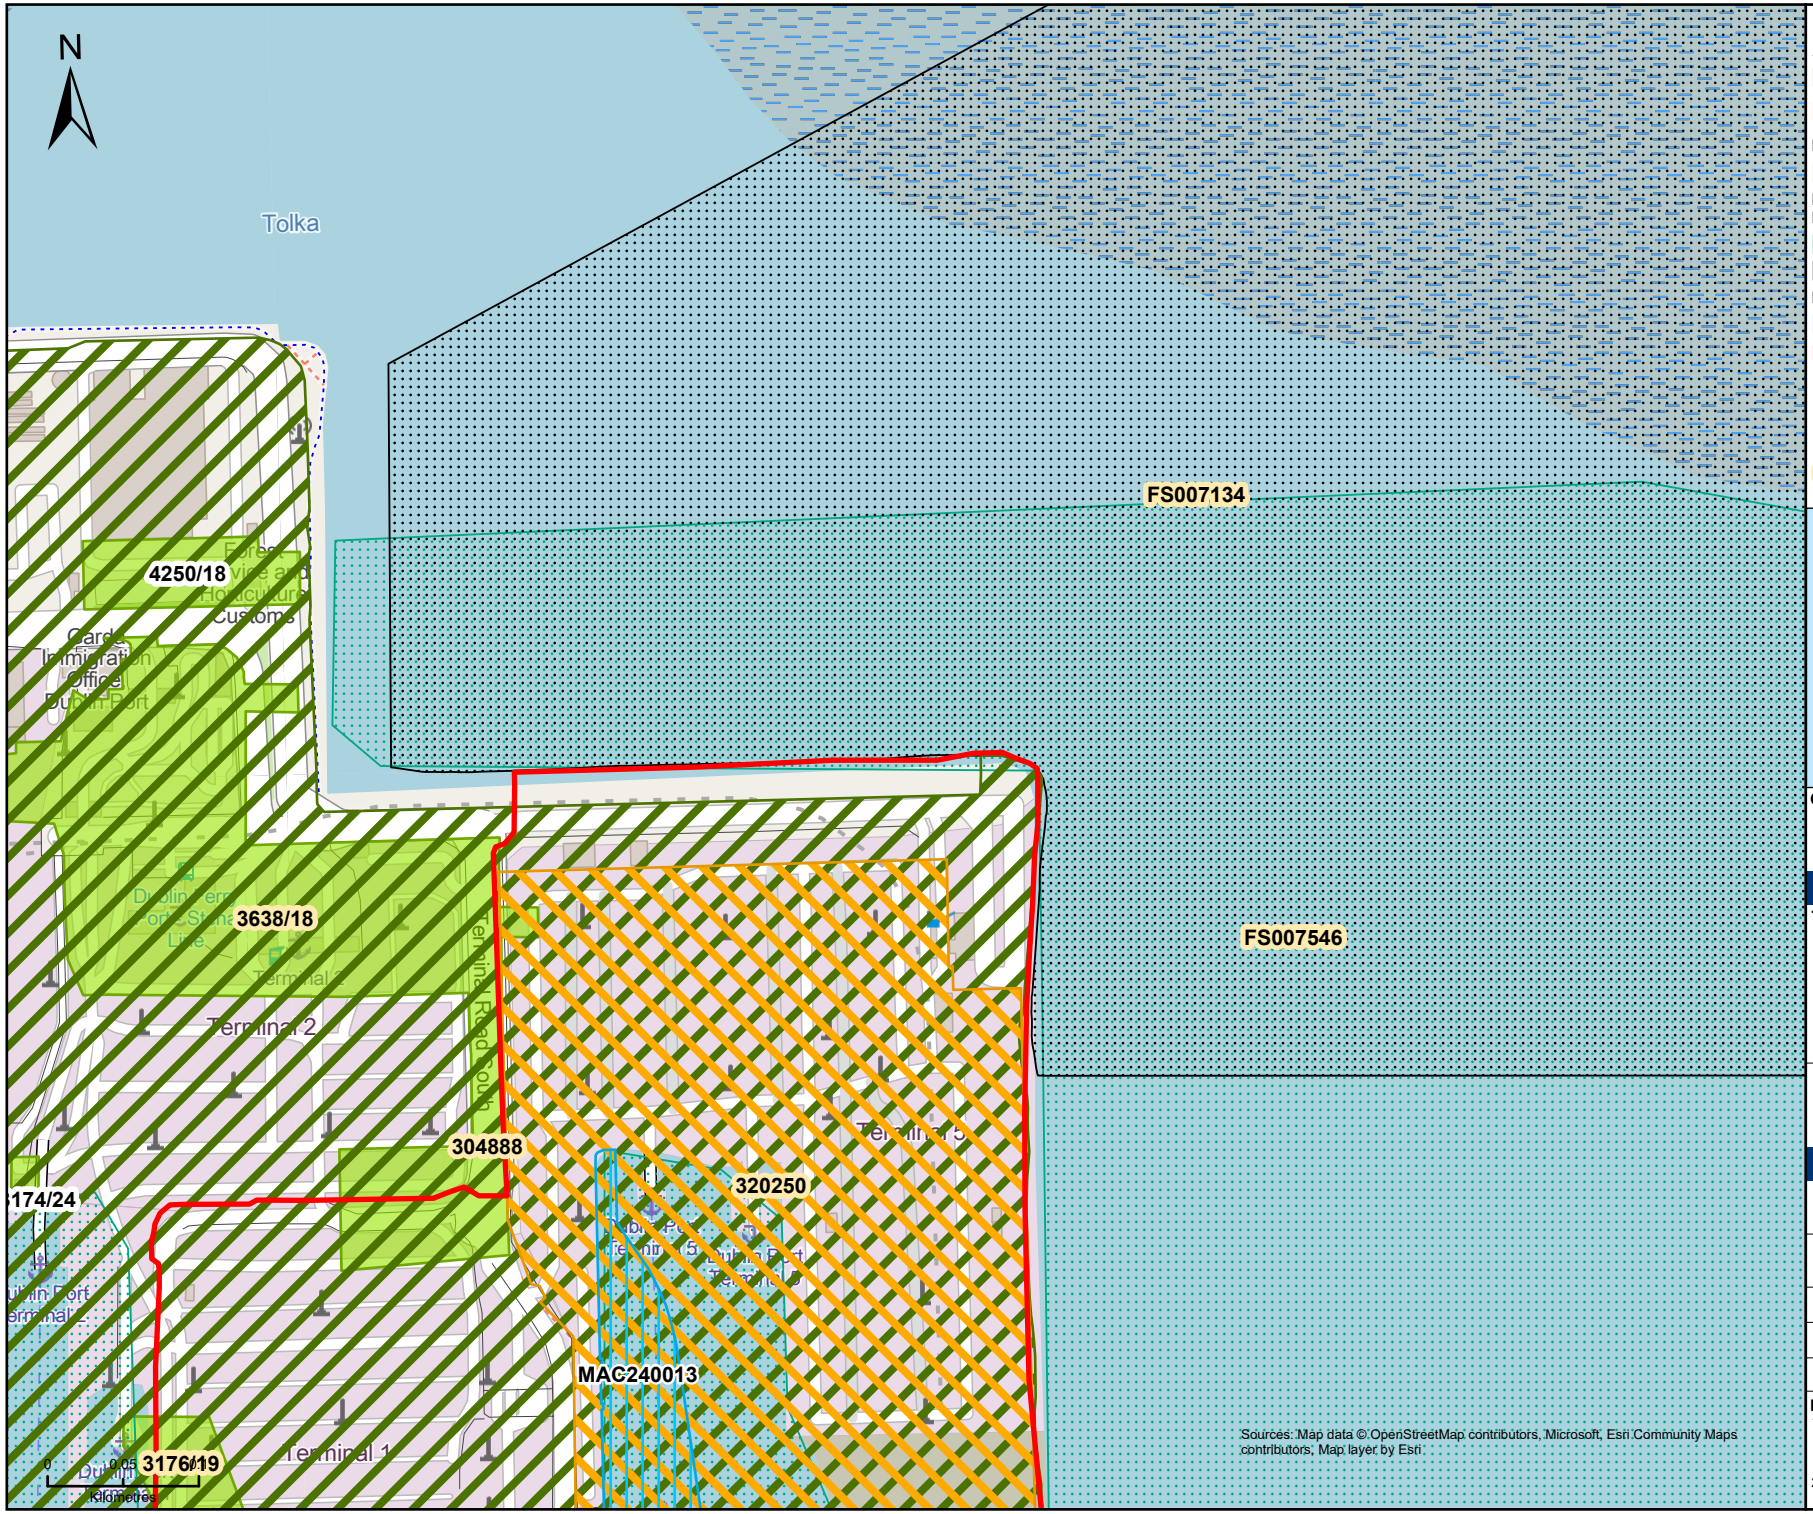

Sources: Map data © OpenStreetMap contributors, Microsoft, Esri Community Maps contributors, Map layer by Esri

Legend

An Coimisúin Pleanála - Decision

- Grant permission
- Further consideration needed for this case

Dublin City Council - Decision

- Grant Permission

Department of Climate, Energy and the Environment - Foreshore Application Status


- Determination
- Withdrawn

MARA MAC / MUL Application - Status

- Applied
- Application Boundary

Highlighted: inside Application Boundary

Data Sources: DHLG&H, ACP, MARA

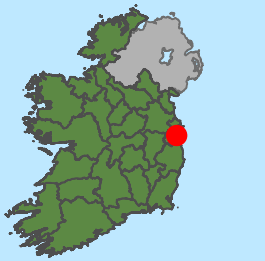

Client

Dublin Port Company

ABR2 Project

Title

Planning History

Sheet 5 of 7

TETRA TECH

tetratech.com/europe

Issue Details


File Identifier:
IE002726-TTI-AP-XX-DR-Z-0002

Status:	Rev:	Model File Identifier:
S0	P01	

Drawn:	NR	Date:	29/10/2026
Checked:	FMC	Scale:	1:5,000 (A4)
Approved:	HG	Projection:	IRENET95 Irish Transverse Mercator

NOTE:

1. This drawing is the property of Tetra Tech. It is a confidential document and must not be copied, used, or its contents divulged without prior written consent.
2. ©Tailte Éireann. All rights reserved. Licence number CYAL50510211

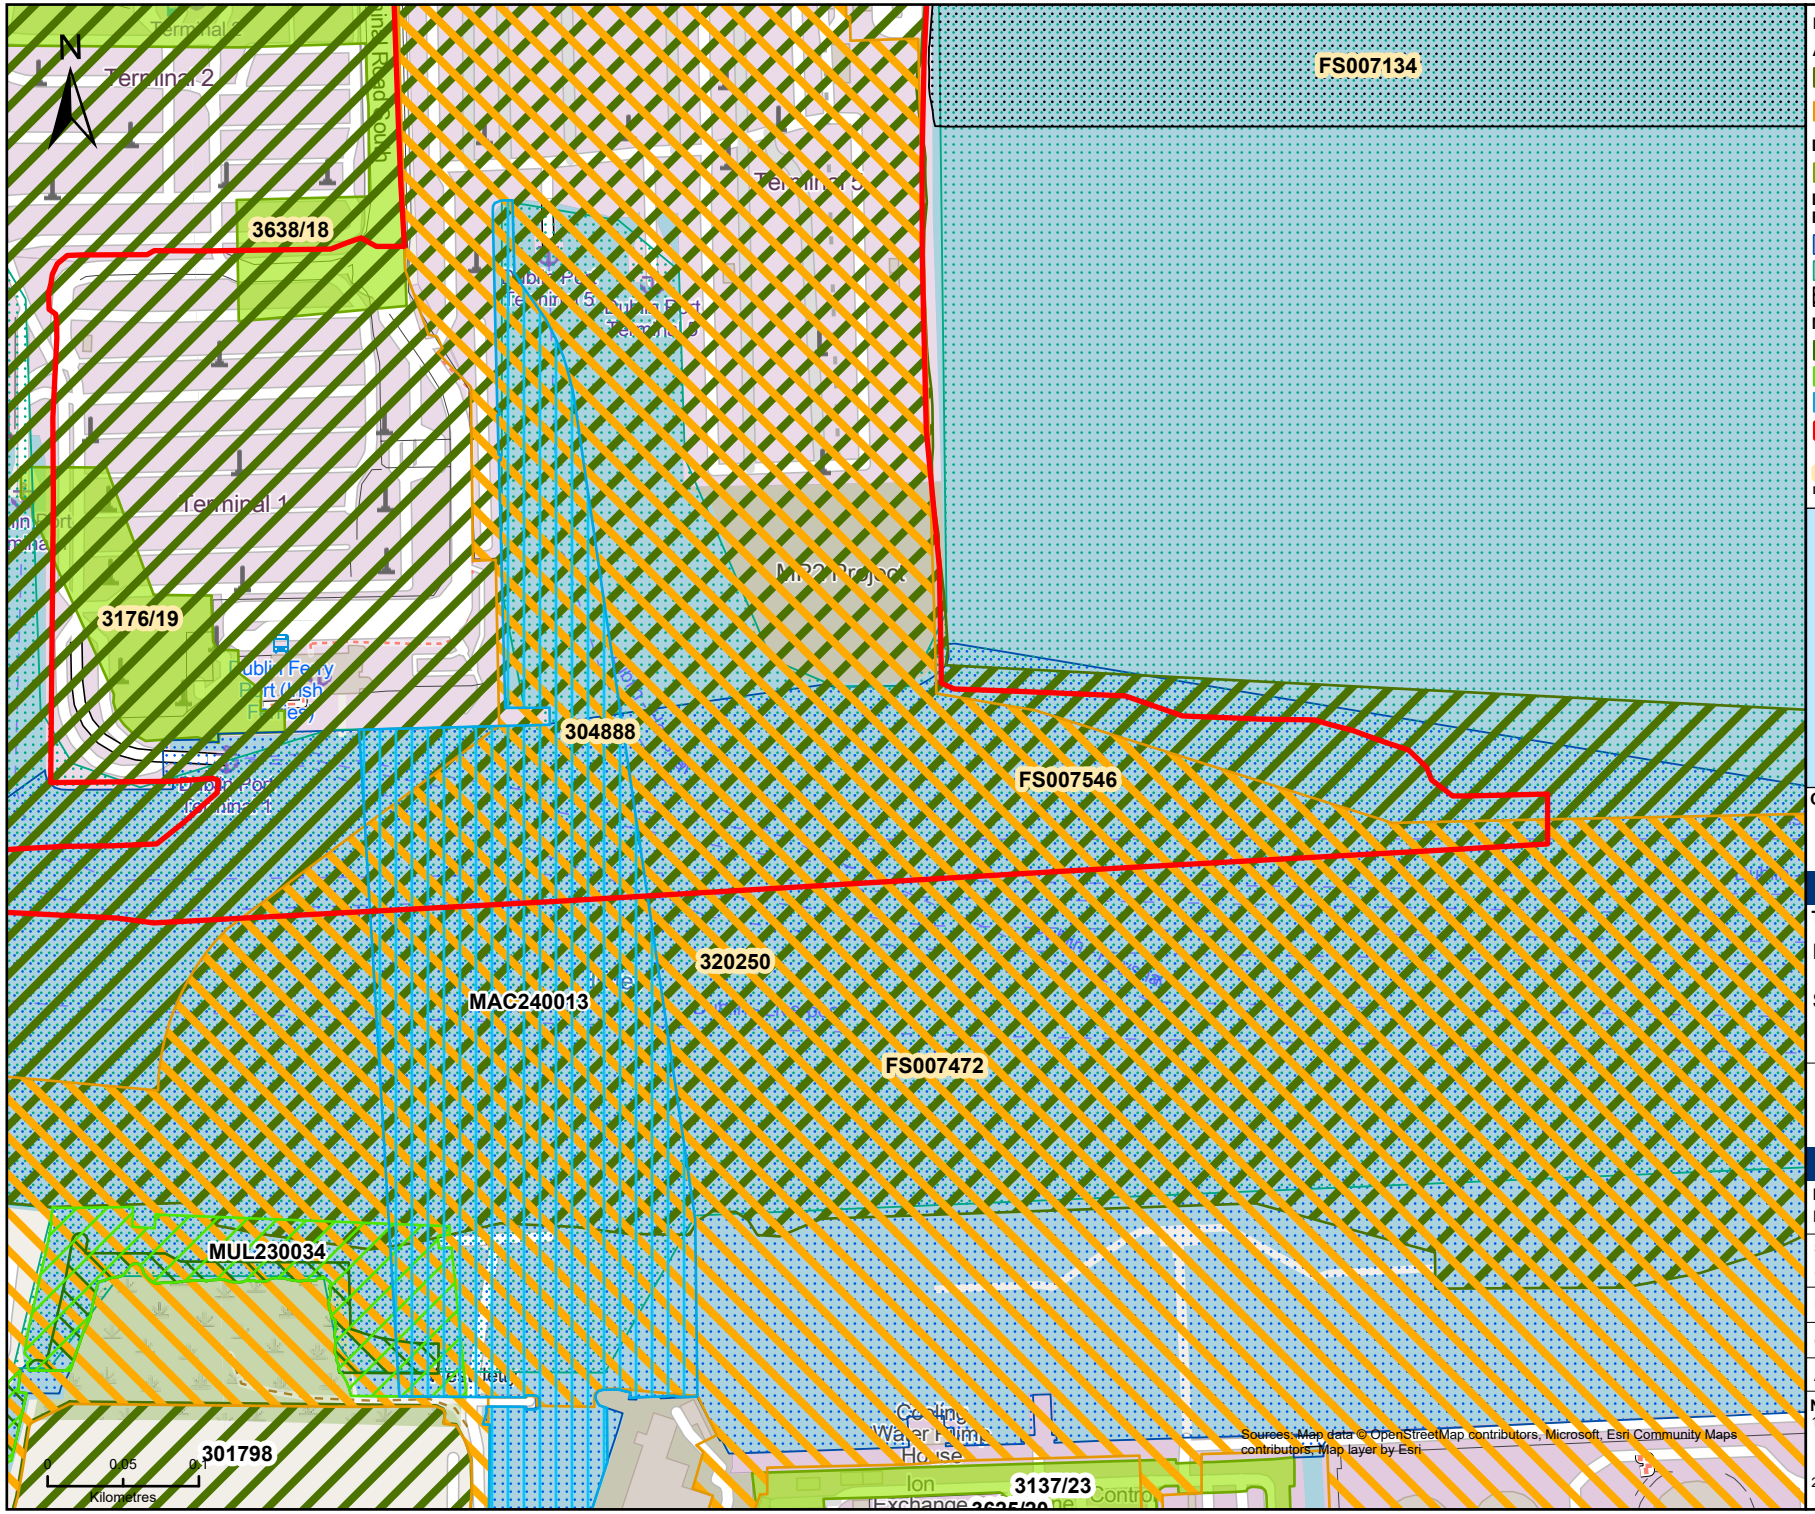

Legend

An Coimisúin Pleanála - Decision

- Grant permission
- Further consideration needed for this case

Dublin City Council - Decision

- Grant Permission

Department of Climate, Energy and the Environment - Foreshore Application Status


- Closed
- Determination
- Withdrawn

MARA MAC / MUL Application - Status

- Consented
- Licensed
- Applied
- Application Boundary

Highlighted: inside Application Boundary

Data Sources: DHLG&H, ACP, MARA

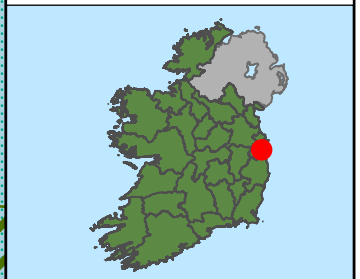

Client

Dublin Port Company

ABR2 Project

Title

Planning History

Sheet 6 of 7

TETRA TECH

tetratech.com/europe

Issue Details


File Identifier:
IE002726-TTI-AP-XX-DR-Z-0002

Status:	Rev:	Model File Identifier:
S0	P01	

Drawn:	NR	Date:	29/10/2026
Checked:	FMC	Scale:	1:5,000 (A4)
Approved:	HG	Projection:	IRENET95 Irish Transverse Mercator

NOTE:

1. This drawing is the property of Tetra Tech. It is a confidential document and must not be copied, used, or its contents divulged without prior written consent.
2. ©Tailte Éireann. All rights reserved. Licence number CYAL50510211

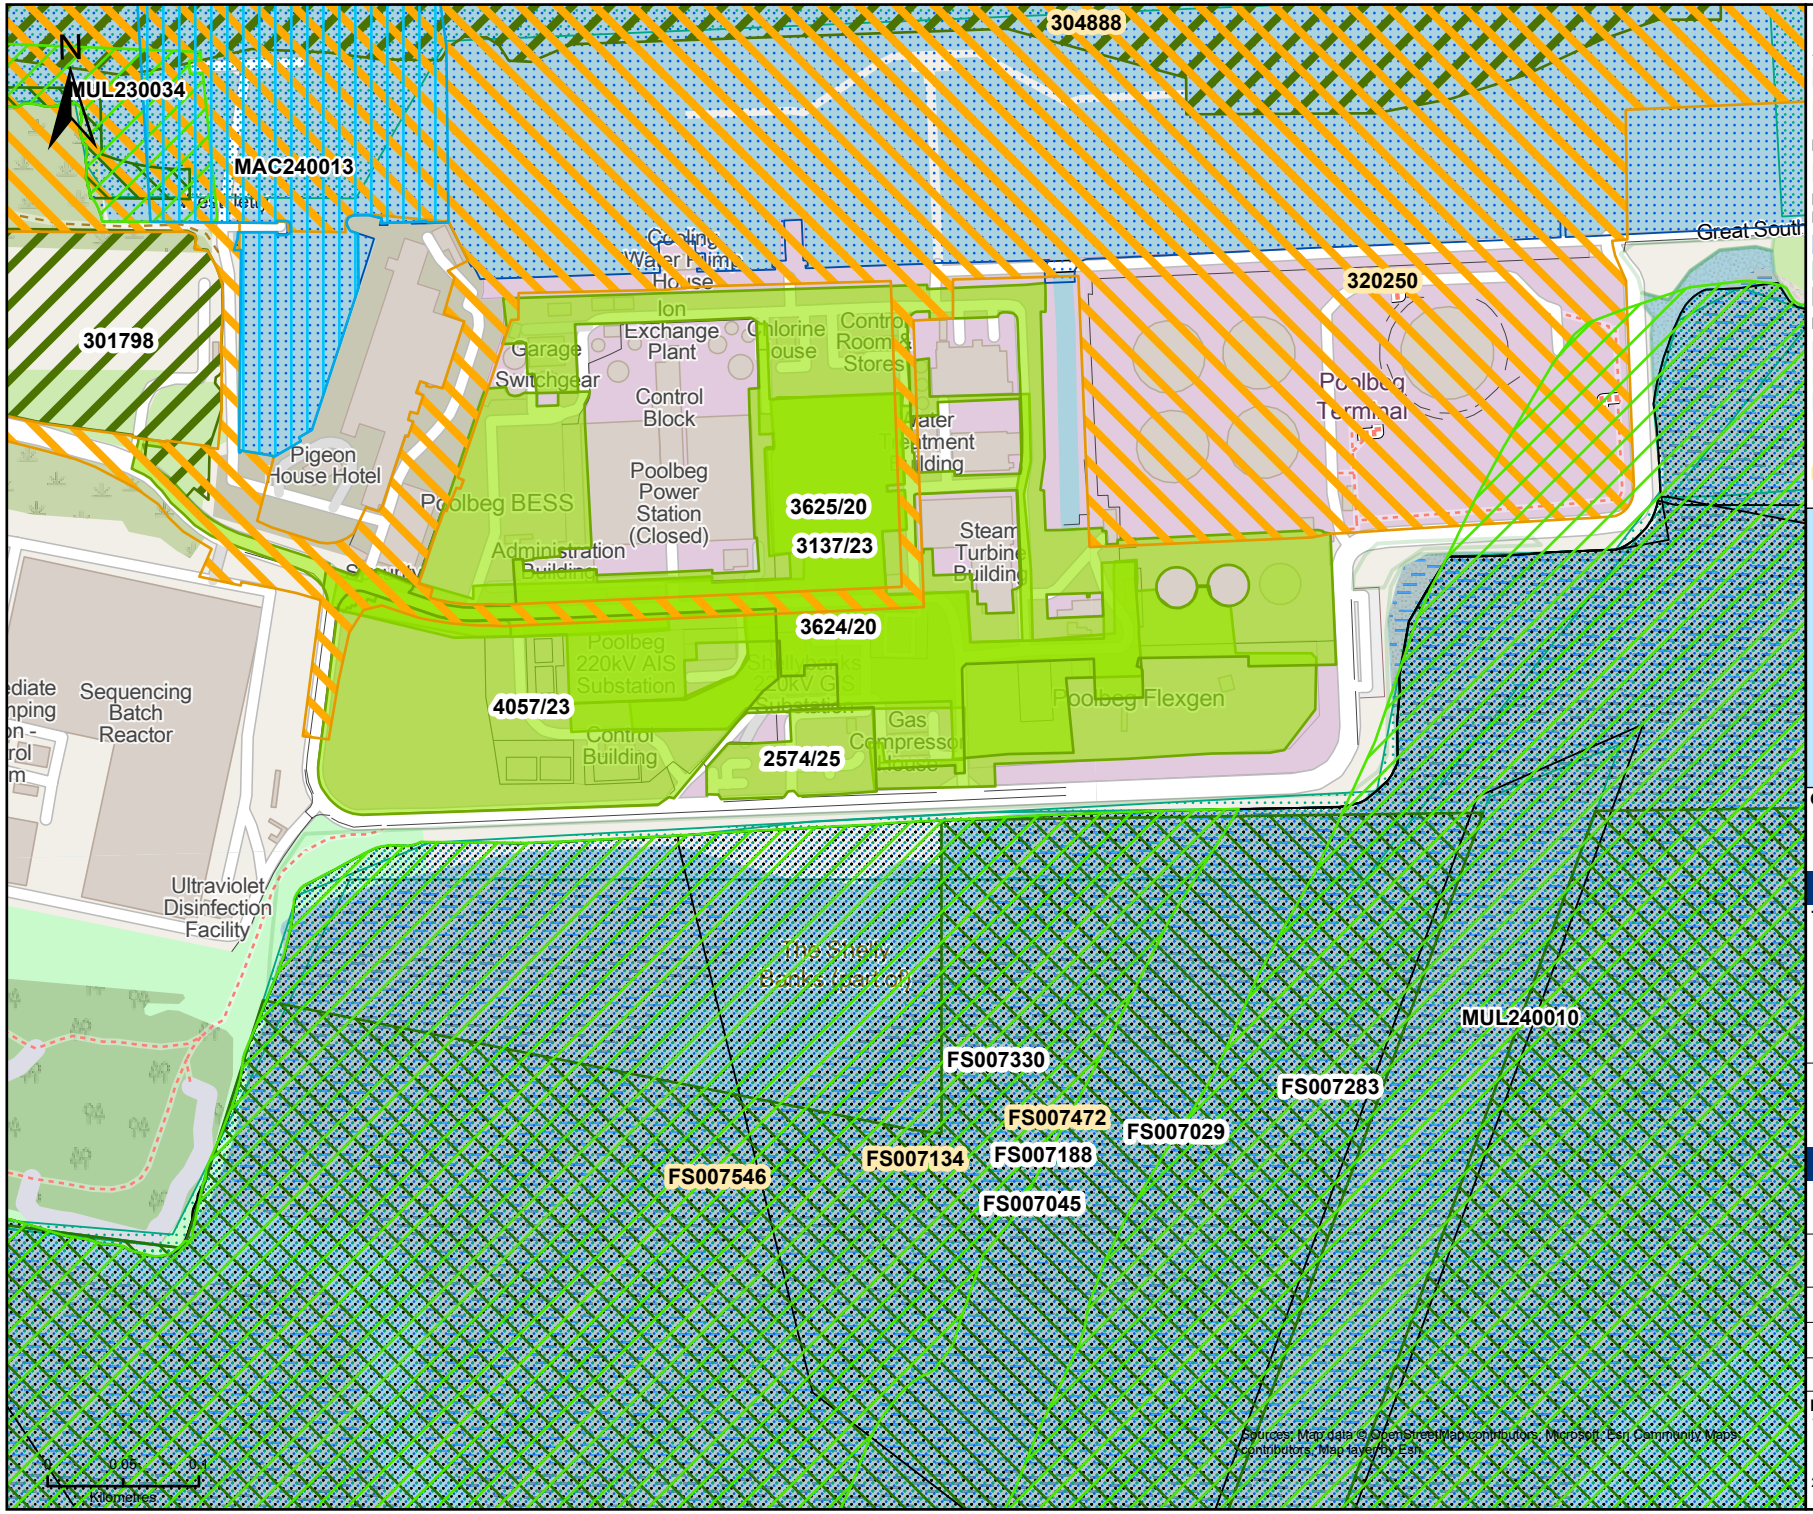

Legend

An Coimisúin Pleanála - Decision

- Grant permission
- Further consideration needed for this case

Dublin City Council - Decision

- Grant Permission

Department of Climate, Energy and the Environment - Foreshore Application Status


- Closed
- Determination
- Withdrawn

MARA MAC / MUL Application - Status

- Consented
- Licensed
- Applied

Highlighted: inside Application Boundary

Data Sources: DHLG&H, ACP, MARA

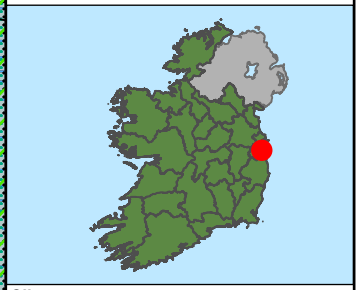

Client

Dublin Port Company

ABR2 Project

Title

Planning History

Sheet 7 of 7

TETRA TECH

tetratech.com/europe

Issue Details

File Identifier:
IE002726-TTI-AP-XX-DR-Z-0002

Status:	Rev:	Model File Identifier:
S0	P01	

Drawn:	NR	Date:	29/10/2026
Checked:	FMC	Scale:	1:5,000 (A4)
Approved:	HG	Projection:	IRENET95 Irish Transverse Mercator

NOTE:

1. This drawing is the property of Tetra Tech. It is a confidential document and must not be copied, used, or its contents divulged without prior written consent.
2. ©Tailte Éireann. All rights reserved. Licence number CYAL50510211