Alexandra Basin Redevelopment 2

Bringing Dublin Port To 2040

Environmental Impact Assessment Report

Appendix 6-6 Aggregated COMAH Risk Contours

Volume 3



CALAFORT ÁTHA CLIATH
DUBLIN PORT

TETRA TECH

Legend

Individual risk contours

- 1 × 10^{-7} per year
- 1 × 10^{-6} per year
- 1 × 10^{-5} per year

N


0 0.3 0.6 0.9 km

© OpenStreetMap contributors

Byrne Ó Cléirigh Ltd.

30A Westland Square
Pearse Street, Dublin 2, D02 PN76, Ireland
t: 353 1 677 0733 | f: +353 1 677 0729 | e: info@boc.ie
www.boc.ie

Client	**Dublin Port Company**
Project	**Environmental Impact Assessment Report ABR2 Project**
Title	**Individual Risk Contours**
Drg No	**Appendix 6-6(a)**
Rev	R1
Scale	1:10,000
FBS	07.08.03
Date	12 June 2026

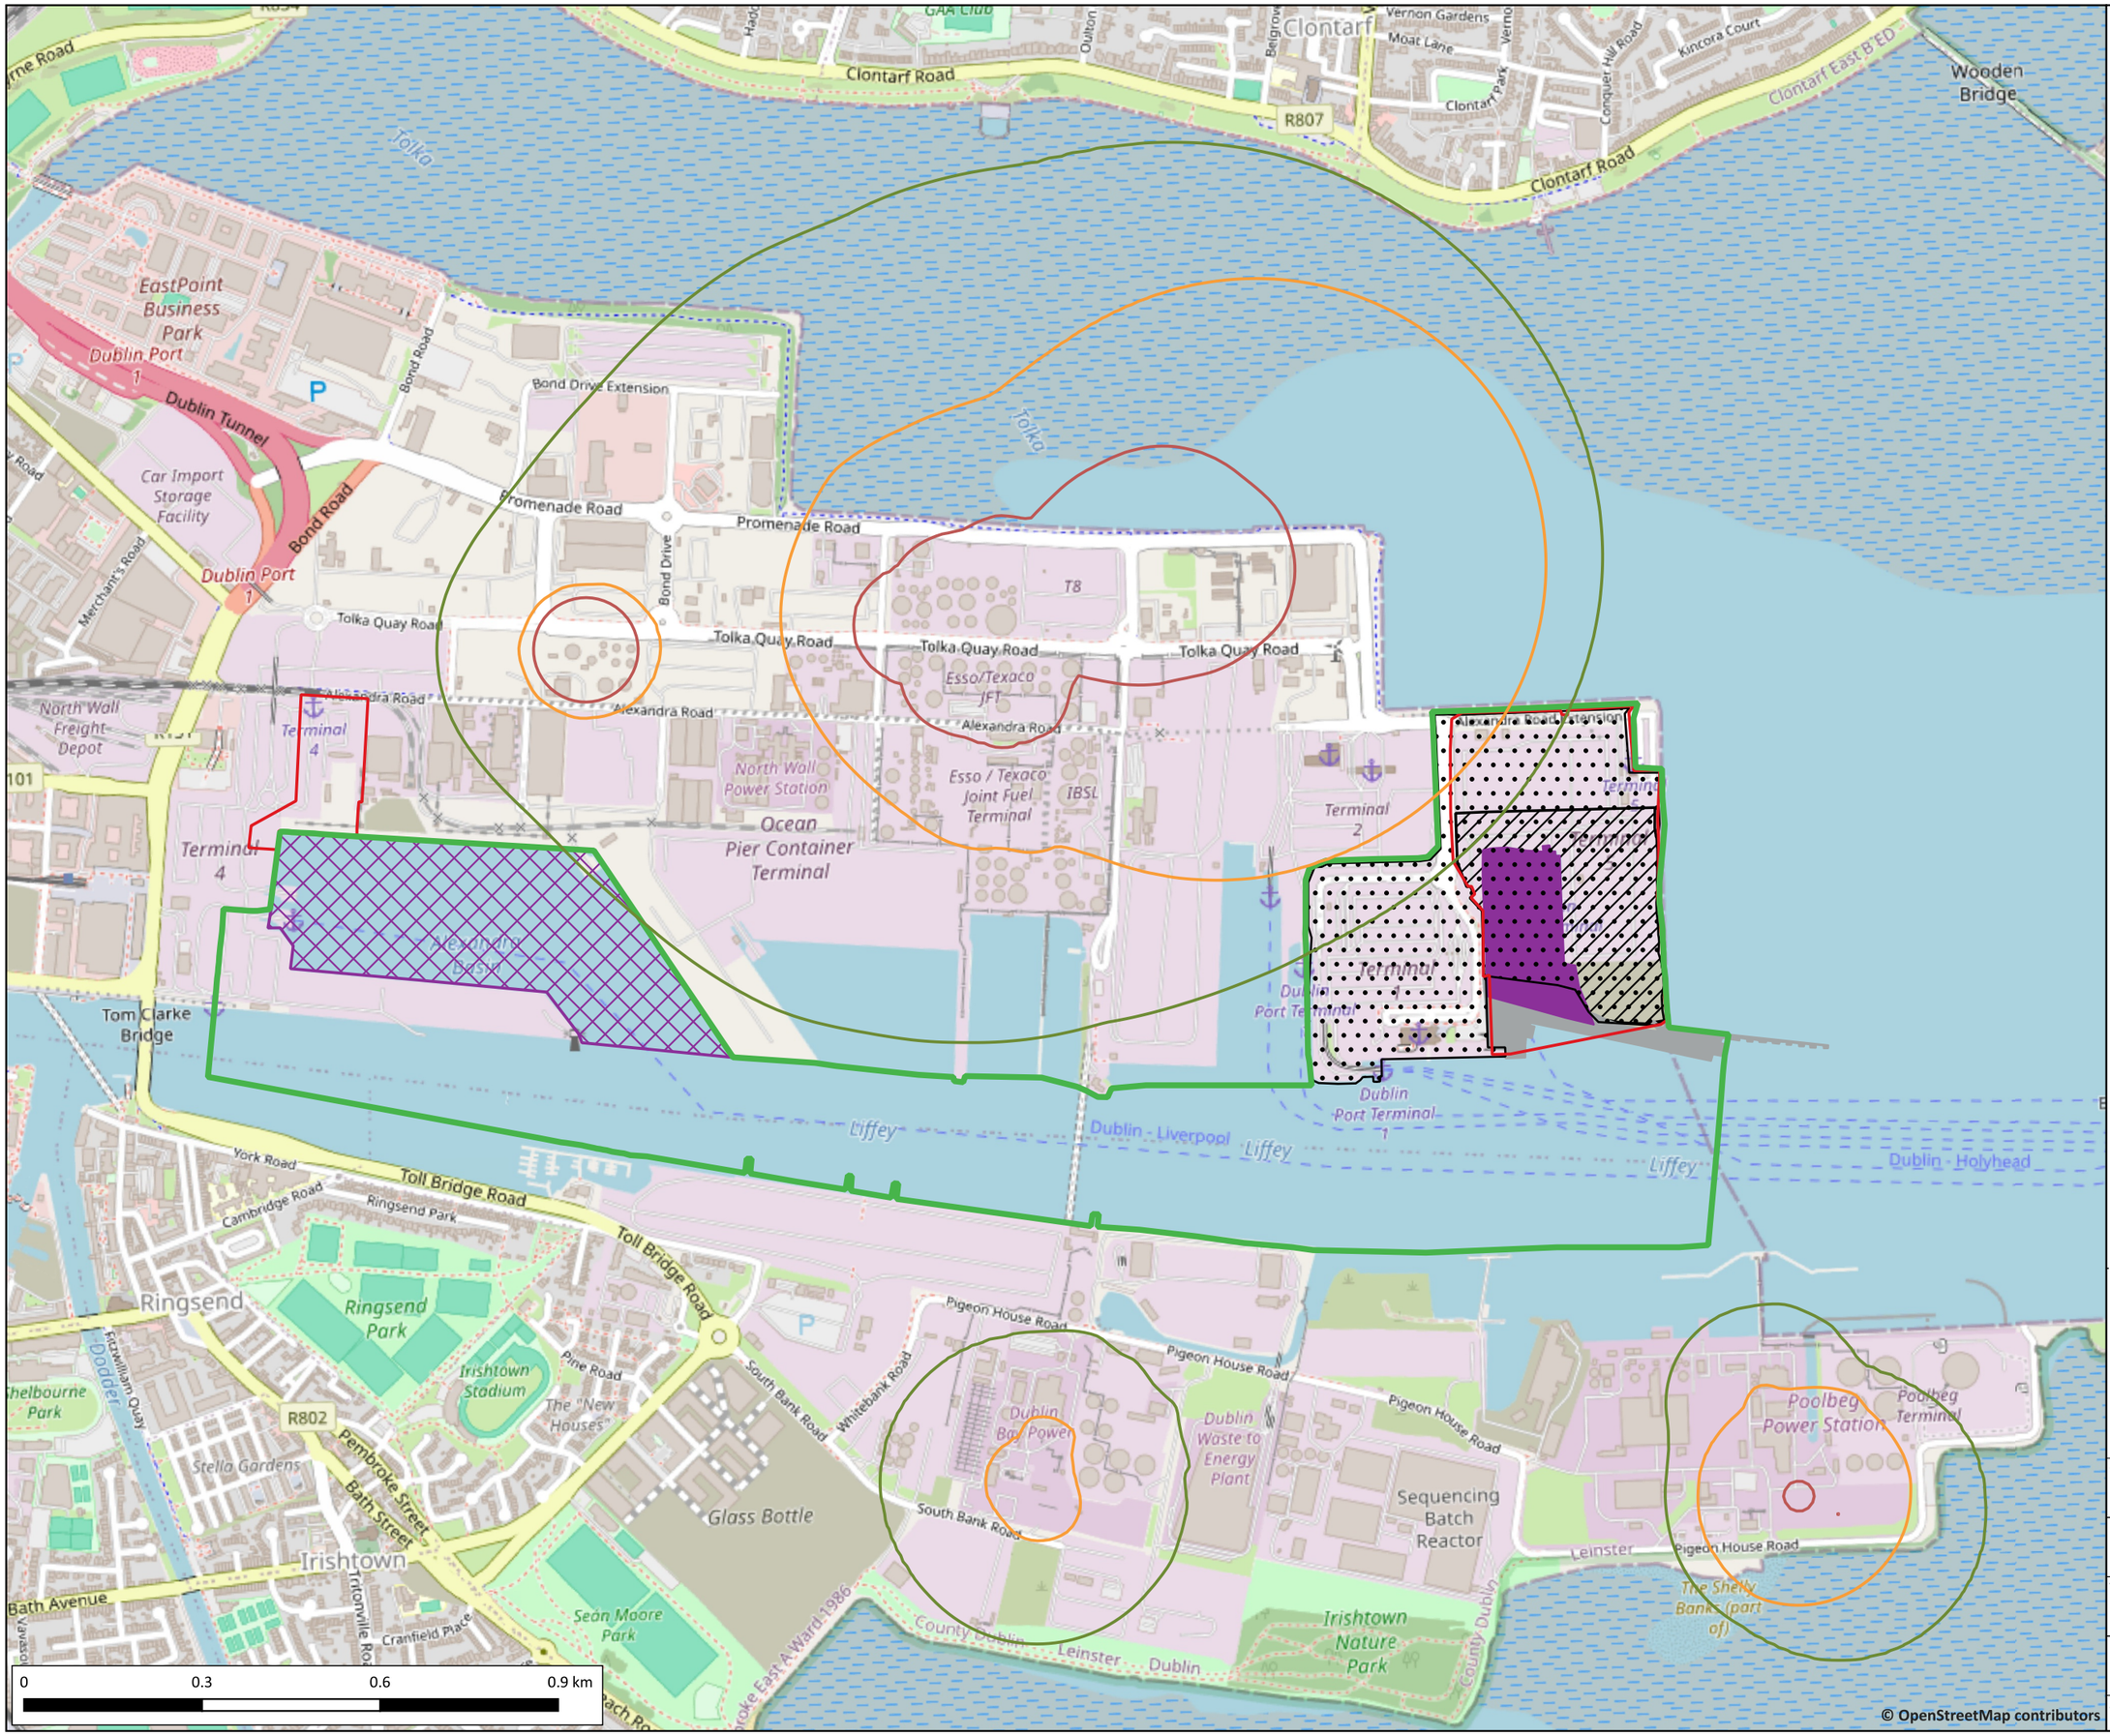

Byrne Ó Cléirigh Ltd.

30A Westland Square
Pearse Street, Dublin 2, D02 PN76, Ireland
t: 353 1 677 0733 | f: +353 1 677 0729 | e: info@boc.ie
www.boc.ie

Client	**Dublin Port Company**
Project	**Environmental Impact Assessment Report ABR2 Project**
Title	**Individual Risk Contours overlaid on ABR2 Project**
Drg No	**Appendix 6-6(b)**
Rev	R1
Scale	1:10,000
FBS	07.08.03
Date	12 June 2026