
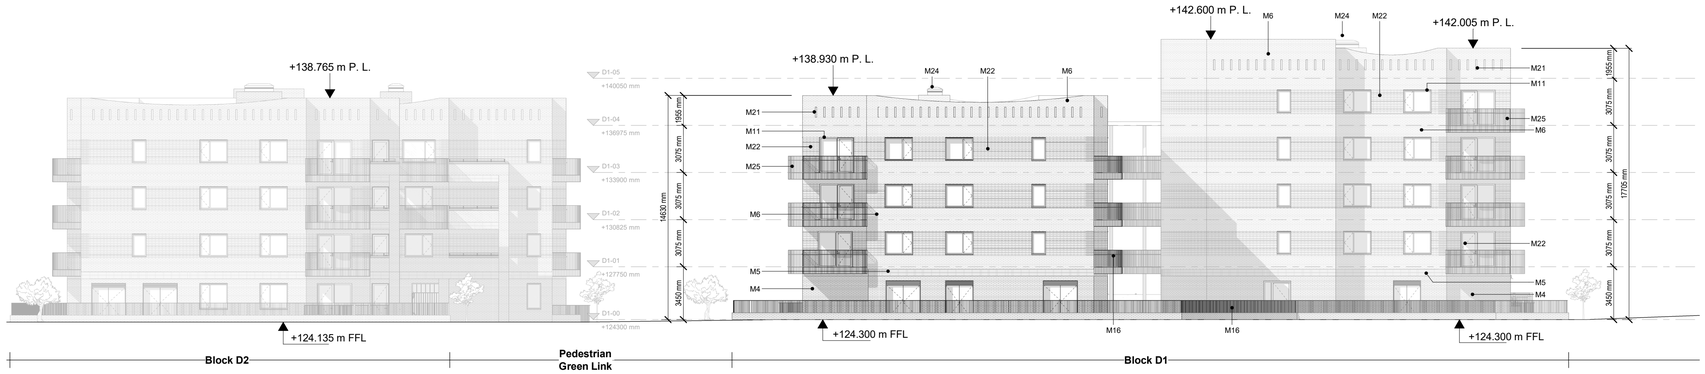



Plot D - Elevation 03

1 : 200

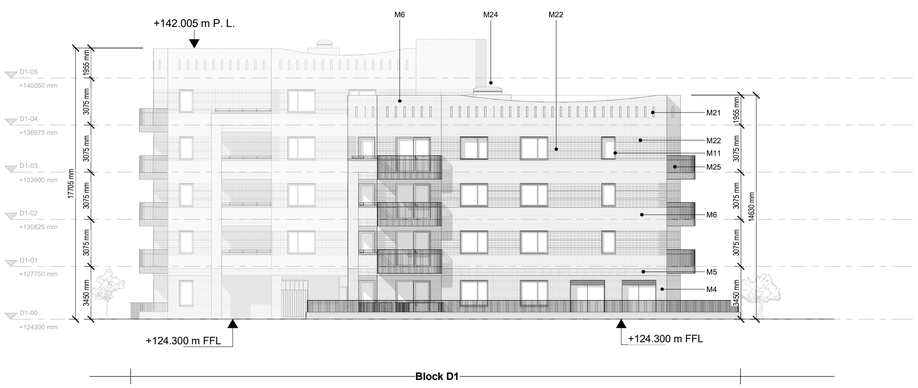

Plot D - Elevation 04

1 : 200

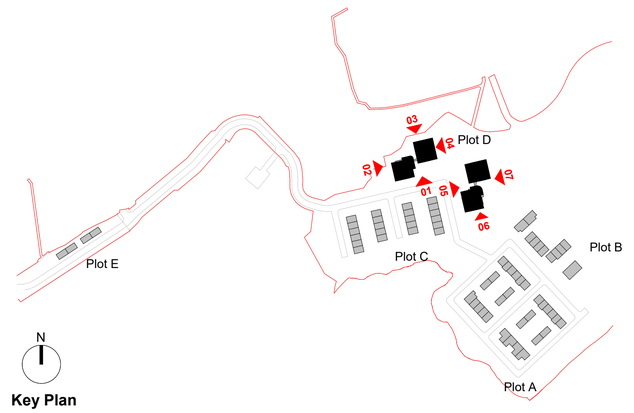

Key Plan

PLANNING

0 4m 8m 12m 16m 20m

1:200

Revision	Date	Description
P00	08/10/2026	Issued For Planning

Client Logo

Comhairle Contae Átha Cliath Theas
South Dublin County Council

Notes

For planning purposes only. Do not scale drawings. Errors to be reported to the Architect. To be read in conjunction with all relevant consultants information. All levels shown are Above Ordnance Datum.

Copyright
Copyright Metropolitan Workshop LLP. No implied license exists. This drawing should not be used to calculate areas for the purpose of valuation. This drawing was prepared in part, based on survey information provided by others. Whilst this information is believed to be reliable, Metropolitan Workshop assumes no responsibility for the accuracy of this information or any errors or omissions that may have been incorporated into it as a result of incorrect information provided by others.

Legends

Materials Key

5	Green roof	M10	Insulated Flat Green Roof	M20	Recessed Brick detail	M30	Metal/concrete Canopy
7	Roof Light	M11	Aluminium/timber composite window frames - Colour TBC	M21	Parapet Brick detail	M31	PPC Metal Rainwater Pipe - Colour TBC
M1	Red Brickwork - Stretcher Bond - Colour TBC	M12	Aluminium/timber composite glazed door - Colour TBC	M22	Brick Pattern Detail - Colour TBC	M32	Painted Steel Column - Colour TBC
M2	Brick Detail - Colour TBC	M13	Solid Panel Door with glazed side panel	M23	Lift overrun	M33	Concrete Render - Colour TBC
M3	Brown Brickwork - Stretcher Bond - Colour TBC	M14	Solid Panel Door - Colour TBC	M24	Smoke Shaft		
M4	Brown Brickwork - Stretcher Bond - Colour TBC	M15	PPC Metal Rainwater Gutter - Colour TBC	M25	Clip on Balcony		
M5	Brown Brickwork - Soldier Bond - Colour TBC	M16	PPC Metal railing - Colour TBC	M26	Solid Panel door with fanlight above		
M6	Buff Brickwork - Stretcher Bond - Colour TBC	M17	PPC Metal garden entrace gate - Colour TBC	M27	Metal roof - Colour TBC		
M7	Buff Brickwork - Soldier Bond - Colour TBC	M18	Glazing	M28	Clay Interlocking tiles - Colour TBC		
M8	Smooth Render - Colour TBC	M19	PPC Metal courtyard entrance gate and railing - Colour TBC	M29	Bin Store		
M9	Rough Render - Colour TBC						

N

Metropolitan Workshop
Architecture + Urbanism
Tower 1, Furnbally Court, Furnbally Lane, Dublin
D08 PX95
00 353 (0)1 531 4889
www.metwork.ie

Project:	Rathcoole
Client:	South Dublin County Council
Location:	Rathcoole, Co. Dublin
Title:	Plot D - Elevations 02
Date:	08/10/2026
Scale:	1 : 200 @ A1
Drawn By:	MK
Checked By:	RC
Drawing Number:	RATH - MET - ZZ - ZZ - DR - A - 112007

BS1192 Suitability Codes: A1, A2, An, etc. – Approved and accepted as Stage Complete, B1, B2, Bn, etc. – Partially signed-off, CR – As Construction Record documentation, D1 – Suitable for Costing, D2 – Suitable for Tender, D3 – Suitable for Contractor Design, D4 – Suitable for Manufacture/Procurement, S0 - Initial status or WIP, S1 - Suitable for Co-ordination, S2 - Suitable for Information, S3 - Suitable for Review & Comment, S4 - Suitable for Stage Approval, S6 – Suitable for PIM Authorisation (Information Exchanges 1-3), S6 – Suitable for AIM Authorisation (Information Exchange 6)