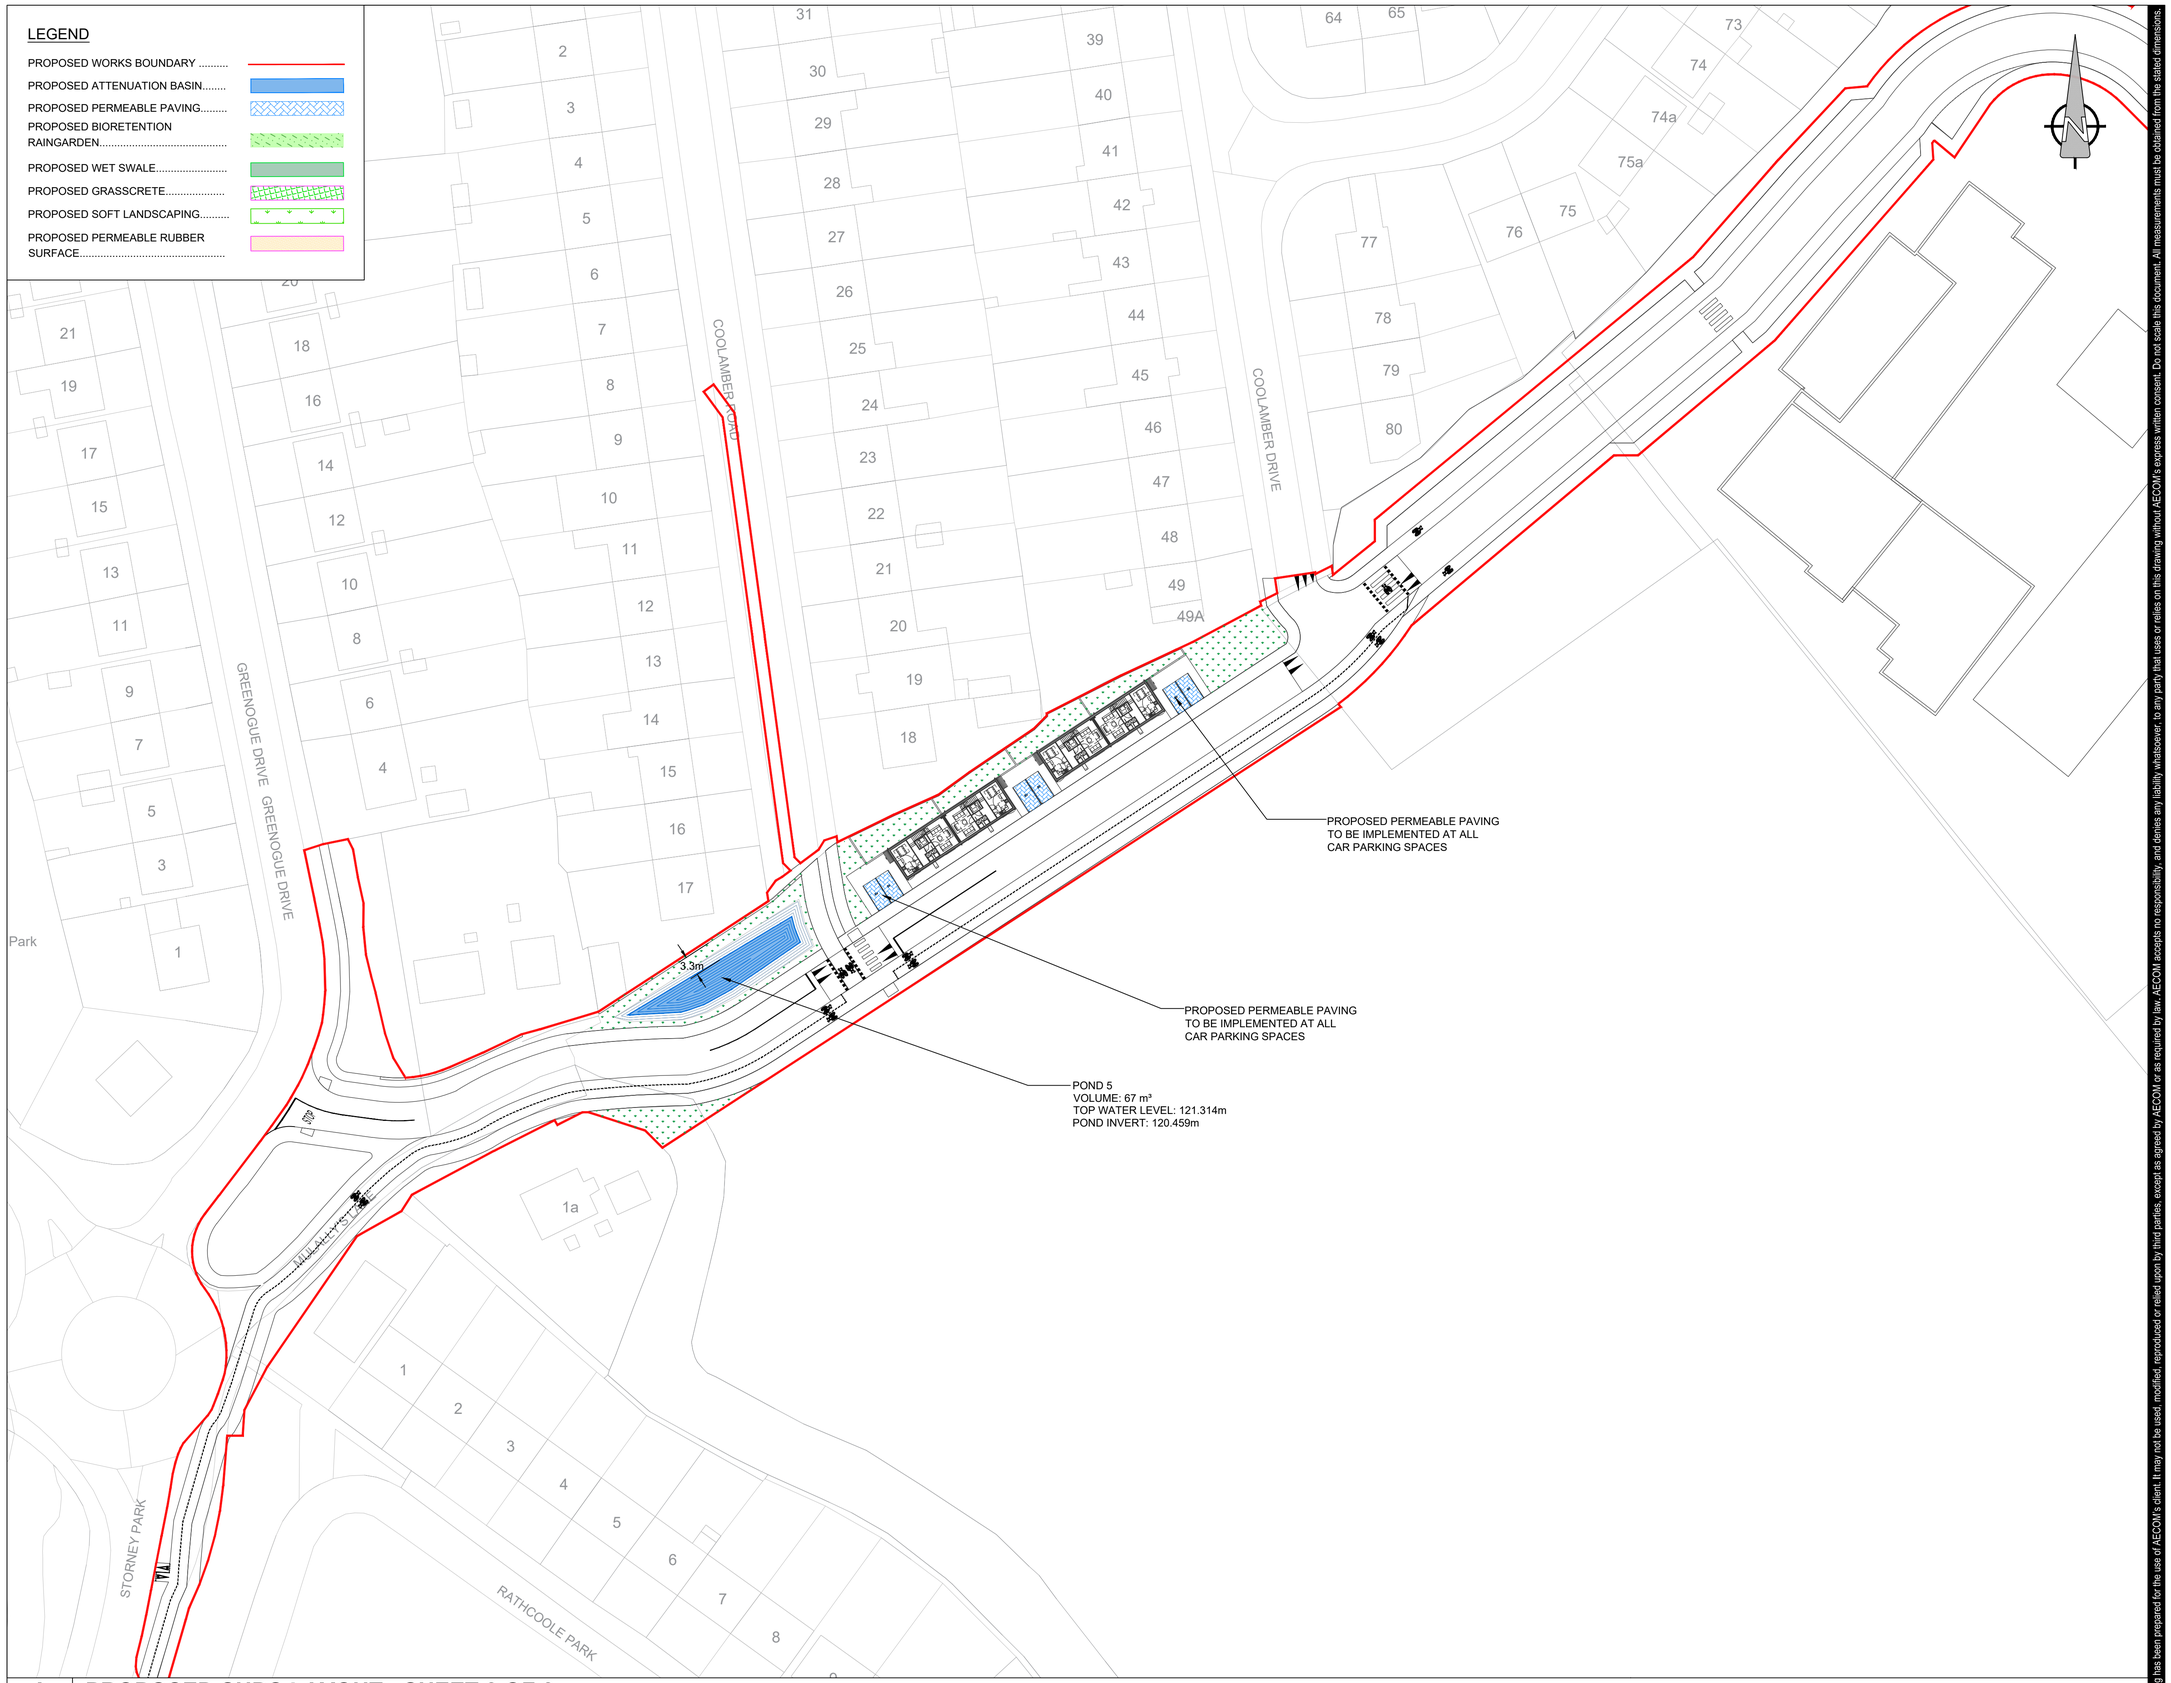



| A | PROPOSED SUDS LAYOUT - SHEET 2 OF 2 |
|---|---|
| 000522 | Scale: 1:500 |

Project Management Initials: Designer: KM Checked: SG Approved: LS

Last saved by: STUART.WILLIAMS (2026-08-04) Last Plotted: 2026.10.02
Filename: C:\USERS\STUART.WILLIAMS\AECOM\SDCC RATH - GENERAL\900_CAD_GIS\904_CE\01_WIP\02_SHEETS\RATH-ACM-XX-00-DR-C-000522 - PROPOSED SUDS LAYOUT SHEET 2 OF 2.DWG

Printed on ___% Post-Consumer Recycled Content Paper

This drawing has been prepared for the use of AECOM's client. It may not be used, modified, reproduced or relied upon by third parties, except as agreed by AECOM or as required by law. AECOM accepts no responsibility, and denies any liability whatsoever, to any party that uses or relies on this drawing without AECOM's express written consent. Do not scale this document. All measurements must be obtained from the stated dimensions.

AECOM

**PROJECT**

SDCC RATHCOOLE

**CLIENT**

SOUTH DUBLIN COUNTY COUNCIL

**CONSULTANT**


**AECOM**
ONE BURLINGTON PLAZA,
BURLINGTON ROAD,
DUBLIN 4, D04 RH96, IRELAND
Tel: +353 (0)1 238 3100
Fax: +353 (0)1 238 3199
www.aecom.com

**NOTES**

1. THIS DRAWING IS TO BE READ IN CONJUNCTION WITH ALL OTHER RELEVANT ARCHITECTURAL AND ENGINEERING DRAWINGS, ANY DISCREPANCIES, ERRORS OR OMISSIONS TO BE BROUGHT TO THE ATTENTION OF THE DESIGNER.
2. ALL DIMENSIONS TO BE CHECKED BY THE CONTRACTOR ON SITE PRIOR TO COMMENCEMENT OF WORKS.
3. AECOM LIMITED TO BE INFORMED BY THE CONTRACTOR OF ANY DISCREPANCIES PRIOR TO THE COMMENCEMENT OF WORKS ON SITE.
4. DIMENSIONS OF ALL BOUNDARIES AND ADJOINING ROADS TO BE CHECKED ON SITE PRIOR TO COMMENCEMENT OF WORKS.
5. DO NOT SCALE, ALL MEASUREMENTS AND COORDINATES TO BE CHECKED ON SITE.
6. MANHOLE COVERS AND FRAMES IN PUBLICLY ACCESSIBLE AREAS SHALL BE HEAVY DUTY CAST IRON, CLASS D400, DOUBLE SEALED AND LOCKABLE TYPE COMPLYING WITH BS EN 124:2015.
7. GULLY GRATINGS & FRAMES SHALL COMPLY WITH BS EN 124:2015.
8. ATTENUATION PROPOSALS SHALL BE IN ACCORDANCE WITH THE REQUIREMENTS OF THE LOCAL AUTHORITY.
9. CCTV SURVEY TO BE CONDUCTED PRIOR TO COMMENCEMENT OF ANY WORKS TO DETERMINE THE CONDITION AND VERIFY LEVELS OF THE EXISTING FOUL AND SURFACE WATER PIPES/ MANHOLES. ANY SUB-STANDARD OR DEFECTIVE ELEMENTS OF THE EXISTING PIPES/MANHOLES TO BE REPORTED AND CORRECTED.
10. ALL SURFACE WATER DRAINAGE DETAILS TO BE IN ACCORDANCE WITH THE GREATER DUBLIN STRATEGIC DRAINAGE STUDY AND THE GREATER DUBLIN REGIONAL CODE OF PRACTICE FOR DRAINAGE WORKS.

AECOM
PLANNING

**KEY PLAN**

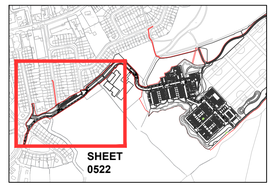


**ISSUE/REVISION**

| I/R | DATE | DESCRIPTION |
|---|---|---|
| 2 | 09.10.2026 | PLANNING ISSUE |
| 1 | 07.08.2026 | PLANNING ISSUE |
| 0 | 27/04/2026 | ISSUE FOR STAGE 2A |

**PROJECT NUMBER**

60739527

**SHEET TITLE**

PROPOSED SUDS LAYOUT
SHEET 2 OF 2

**SHEET NUMBER**

RATH-ACM-XX-00-DR-C-000522