
LEGEND:

PROPOSED ROAD LEVELS — 16.042 / 100

PROPOSED ROAD GRADIENT — -1:200

PROPOSED FINISH FLOOR LEVELS — FFL 16.100

RED LINE BOUNDARY

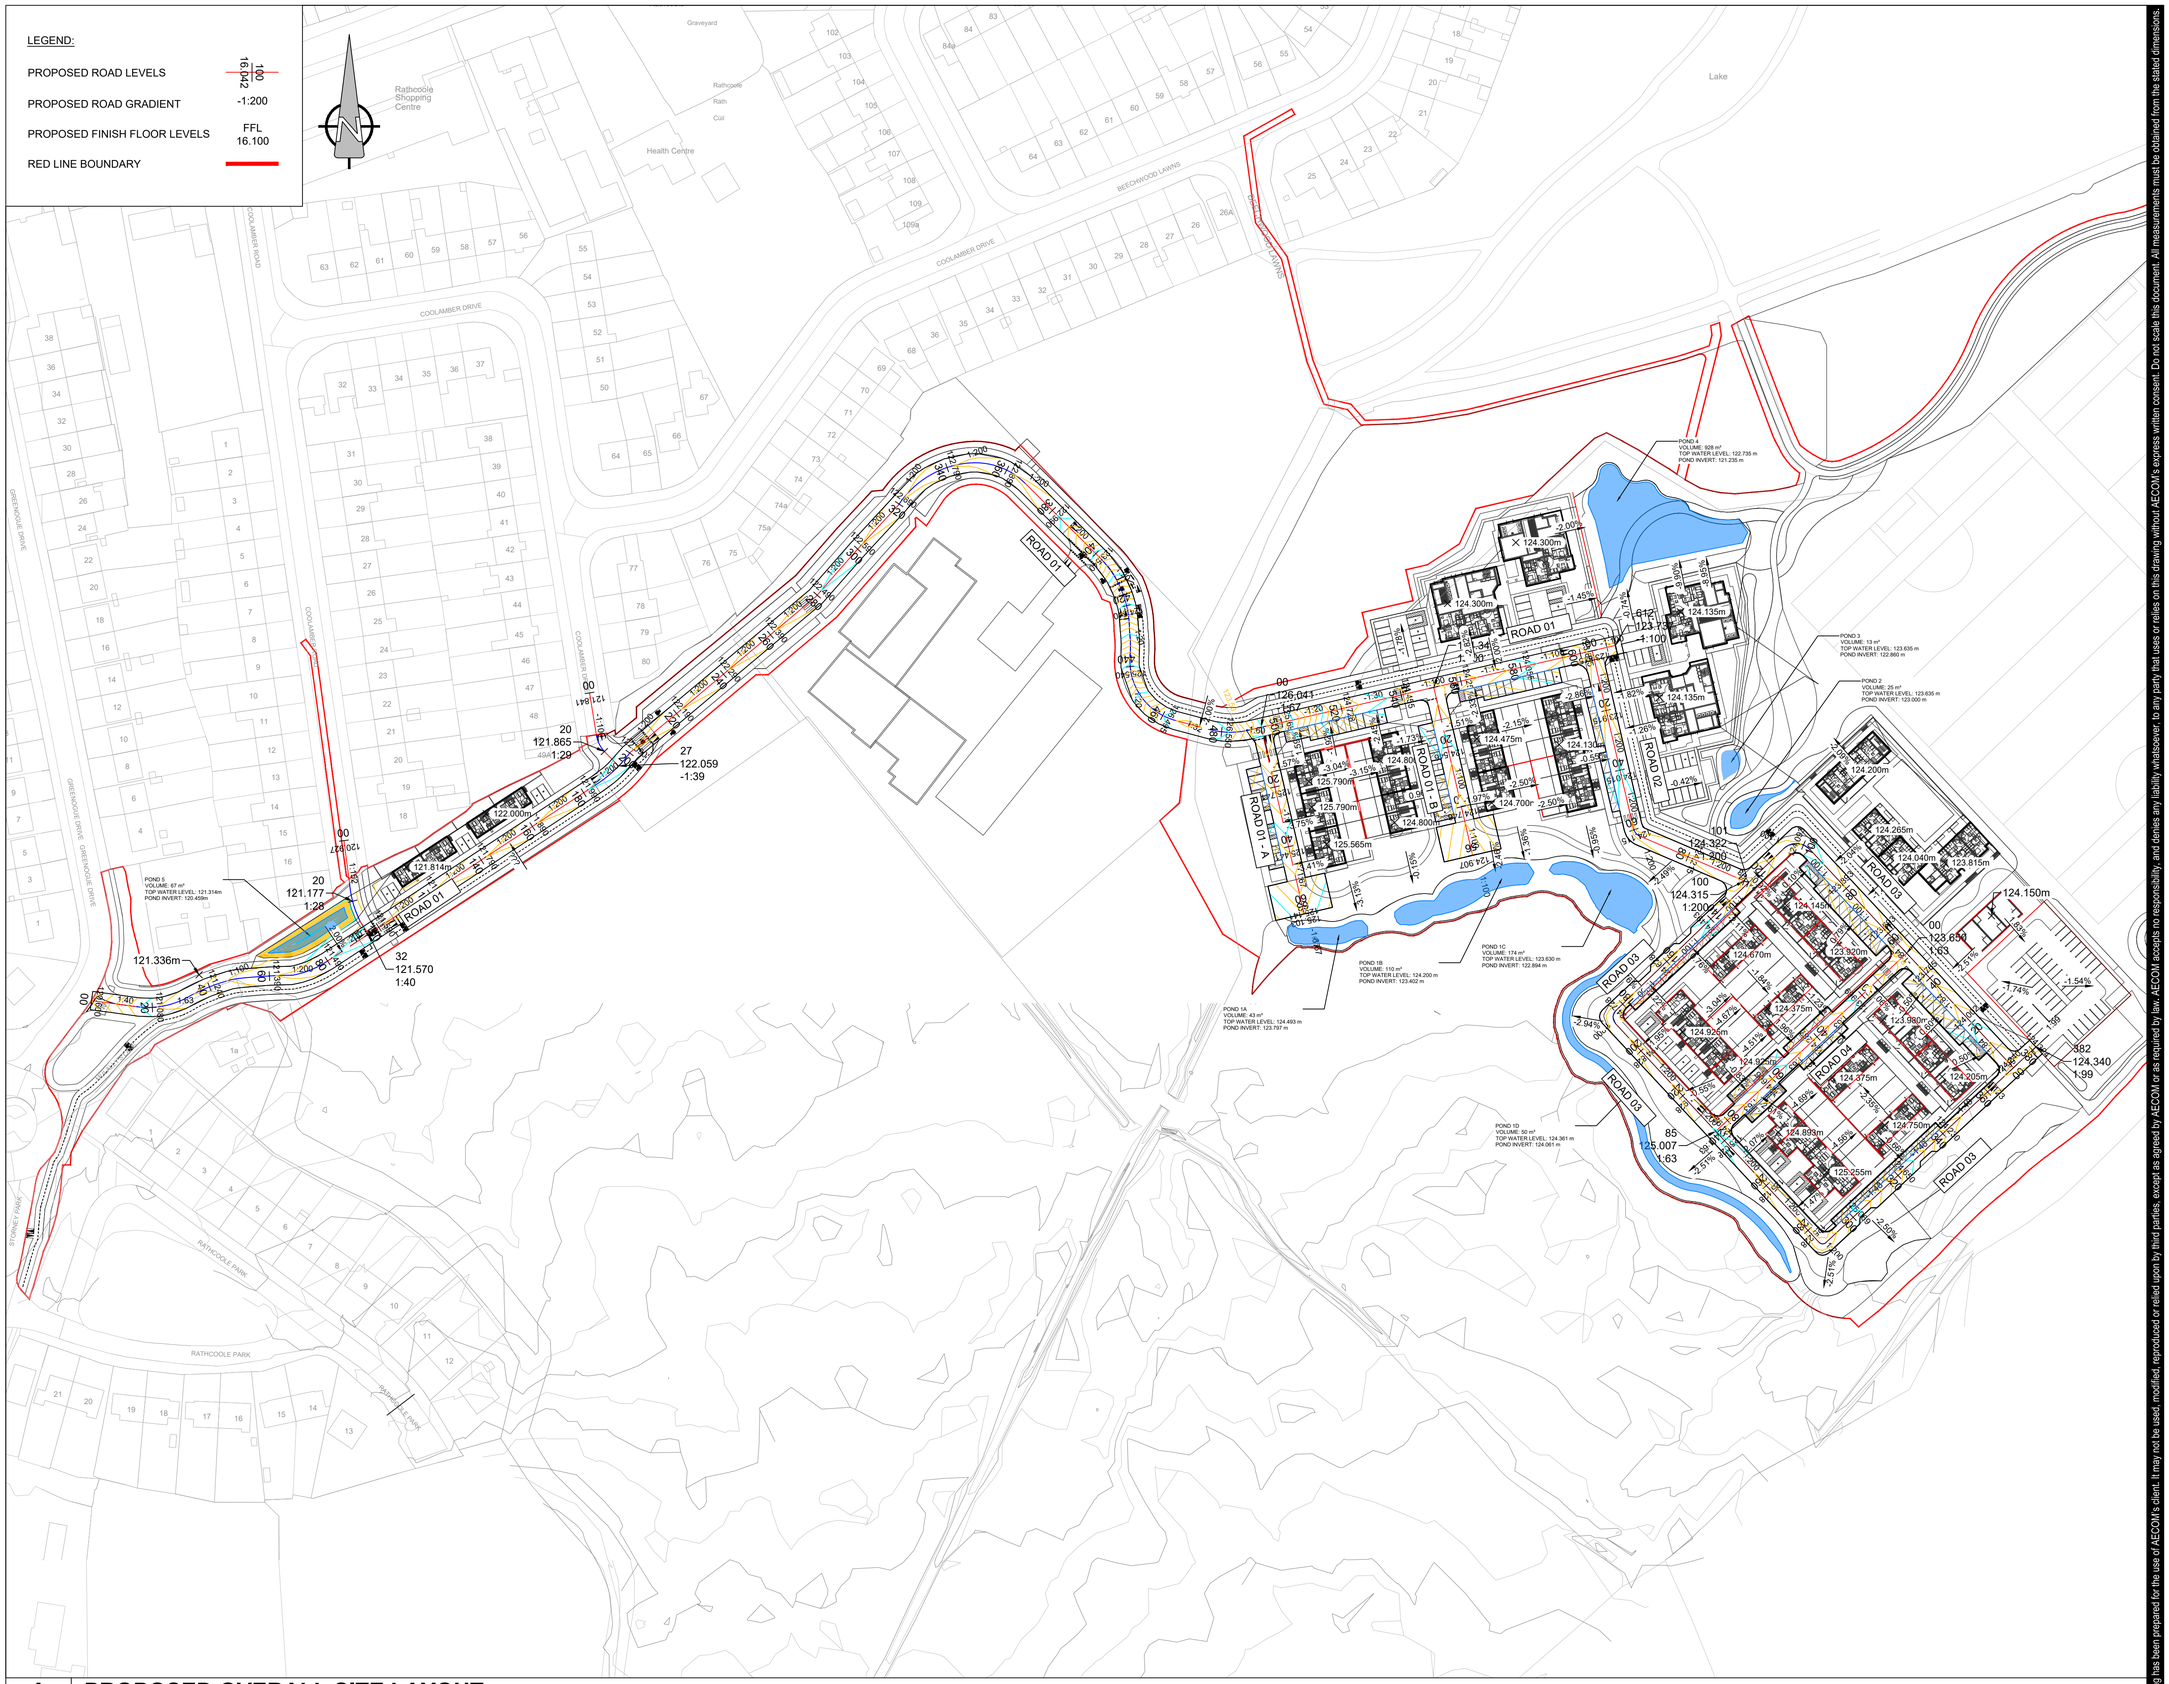

A — PROPOSED OVERALL SITE LAYOUT

0600 — Scale: 1:1000

Approved: LS
Checked: SG
Designer: PM
Project Management Initials:

Last saved by: MURRAYPS(2026-10-07) Last Plotted: 2026-10-14
Filename: C:\USERS\KARL.MULLIGAN\ONEDRIVE - AECOM\SDCC RATH - GENERAL\900_CAD_GIS\904_CE\01_WIP\02_SHEETS\RATH-ACM-XX-00-DR-C-000600 - PROPOSED OVERALL SITE LAYOUT.DWG

Printed on ___% Post-Consumer Recycled Content Paper

This drawing has been prepared for the use of AECOM's client. It may not be used, modified, reproduced or relied upon by third parties, except as agreed by AECOM or as required by law. AECOM accepts no responsibility, and denies any liability whatsoever, to any party that uses or relies on this drawing without AECOM's express written consent. Do not scale this document. All measurements must be obtained from the stated dimensions.

AECOM

PROJECT

SDCC RATHCOOLE

CLIENT

SOUTH DUBLIN COUNTY COUNCIL

CONSULTANT

AECOM
ONE BURLINGTON PLAZA,
BURLINGTON ROAD,
DUBLIN 4, D04 RH96, IRELAND
Tel: +353 (0)1 238 3100
Fax: +353 (0)1 238 3199
www.aecom.com

NOTES

1. ALL DIMENSIONS ARE IN METRES UNLESS OTHERWISE STATED.
2. THIS DRAWING IS TO BE READ IN CONJUCTION WITH ALL OTHER RELEVANT ARCHITECTURAL AND ENGINEERING DRAWINGS, ANY DISCREPANCIES, ERRORS OR OMISSIONS TO BE BROUGHT TO THE ATTENTION OF THE DESIGNER.
3. ALL DIMENSIONS TO BE CHECKED BY THE CONTRACTOR ON SITE PRIOR TO COMMENCEMENT OF WORKS.
4. AECOM LIMITED TO BE INFORMED BY THE CONTRACTOR OF ANY DISCREPANCIES PRIOR TO THE COMMENCEMENT OF WORKS ON SITE.
5. DIMENSIONS OF ALL BOUNDARIES AND ADJOINING ROADS TO BE CHECKED ON SITE PRIOR TO COMMENCEMENT OF WORKS.
6. DO NOT SCALE, ALL MEASUREMENTS AND COORDINATES TO BE CHECKED ON SITE.
7. FOR DETAILS OF SURFACE FINISHES & MATERIALS REFER TO ARCHITECTS DRAWINGS.

AECOM

FOR COMMENT

KEY PLAN



ISSUE/REVISION

I/R	DATE	DESCRIPTION
2	09.10.2026	PLANNING ISSUE
1	07.08.2026	PLANNING ISSUE
0	19.09.2025	ISSUE FOR STAGE 1B

PROJECT NUMBER

60739527

SHEET TITLE

PROPOSED OVERALL SITE LAYOUT

SHEET NUMBER

RATH-ACM-XX-00-DR-C-000600