
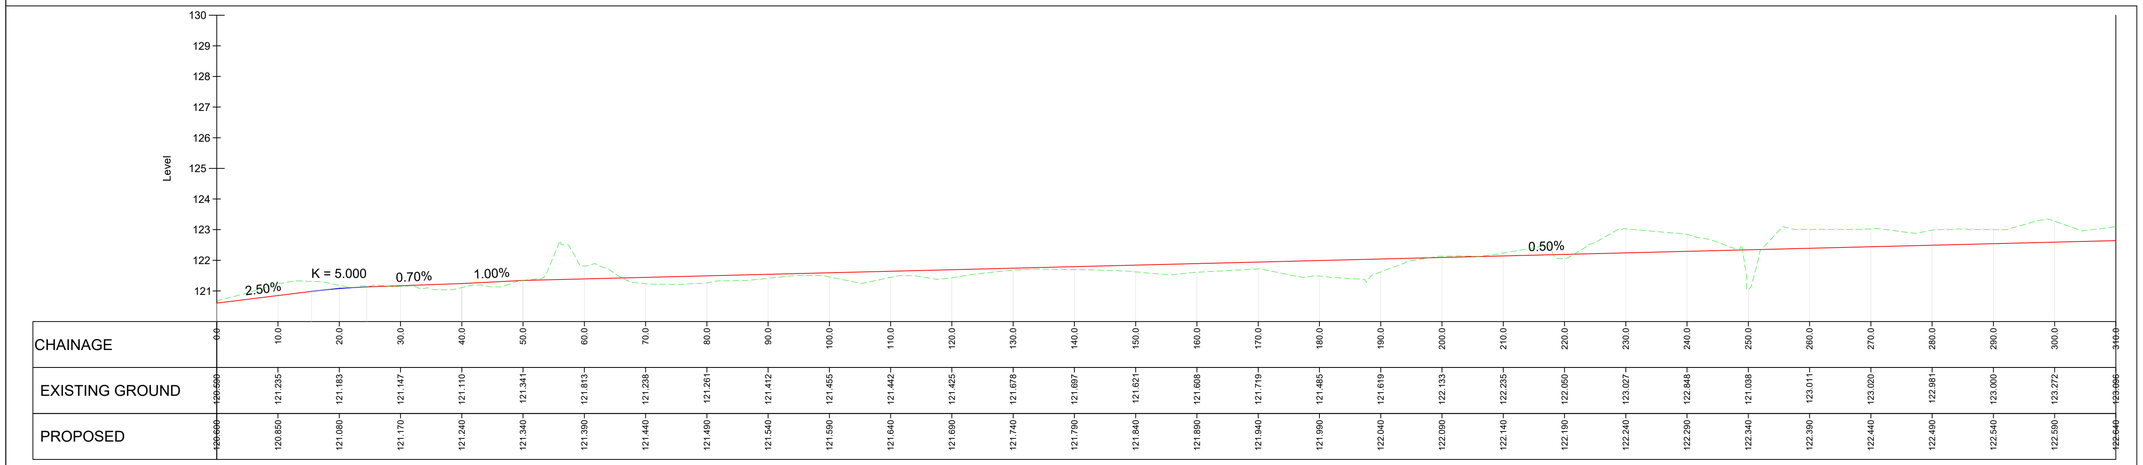



CHAINAGE	0.0	10.0	20.0	30.0	40.0	50.0	60.0	70.0	80.0	90.0	100.0	110.0	120.0	130.0	140.0	150.0	160.0	170.0	180.0	190.0	200.0	210.0	220.0	230.0	240.0	250.0	260.0	270.0	280.0	290.0	300.0	310.0
EXISTING GROUND	120.590	121.235	121.183	121.147	121.110	121.341	121.813	121.238	121.261	121.412	121.455	121.442	121.425	121.678	121.697	121.621	121.608	121.719	121.485	121.619	122.133	122.235	122.050	123.027	122.848	121.038	123.011	123.020	122.981	123.000	123.272	123.096
PROPOSED	120.606	120.850	121.080	121.170	121.240	121.340	121.390	121.440	121.490	121.540	121.590	121.640	121.690	121.740	121.790	121.840	121.890	121.940	121.990	122.040	122.090	122.140	122.190	122.240	122.290	122.340	122.390	122.440	122.490	122.540	122.590	122.640

ROAD 01- LONGSECTION

SCALE: H 1:1000,V 1:200. DATUM: 120.000

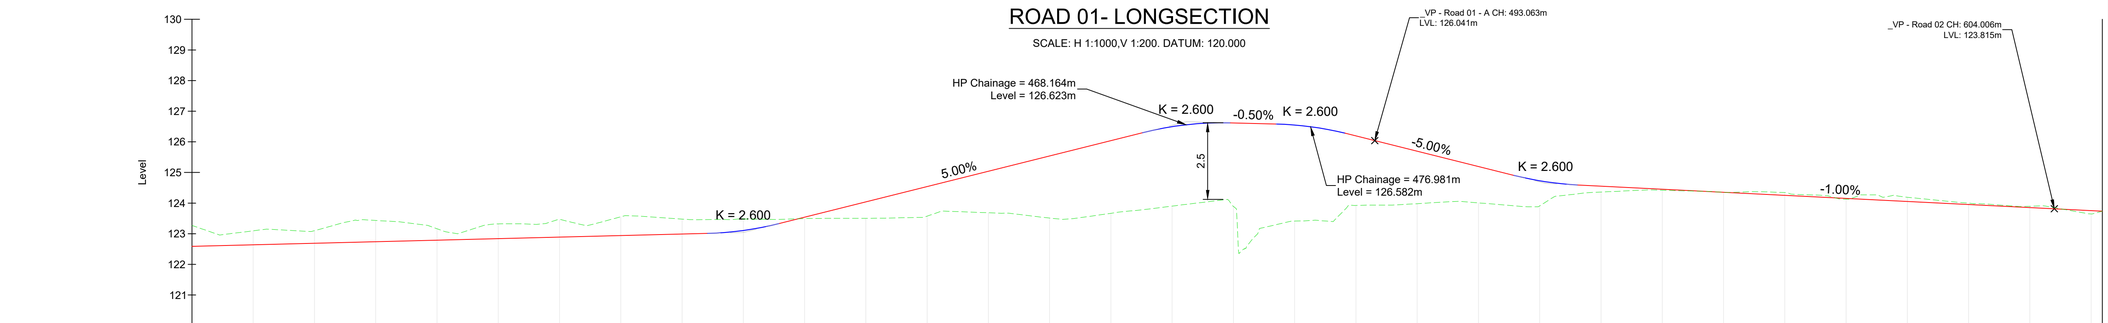

CHAINAGE	300.0	310.0	320.0	330.0	340.0	350.0	360.0	370.0	380.0	390.0	400.0	410.0	420.0	430.0	440.0	450.0	460.0	470.0	480.0	490.0	500.0	510.0	520.0	530.0	540.0	550.0	560.0	570.0	580.0	590.0	600.0	610.0	611.8
EXISTING GROUND	123.272	123.096	123.102	123.434	123.163	123.322	123.463	123.554	123.479	123.480	123.496	123.504	123.573	123.685	123.512	123.669	123.902	123.897	123.413	123.924	123.983	124.009	123.909	124.361	124.421	124.352	124.345	124.128	124.192	124.002	123.898	123.649	123.736
PROPOSED	122.590	122.640	122.690	122.740	122.790	122.840	122.890	122.940	122.990	123.106	123.540	124.040	124.540	125.040	125.540	126.040	126.495	126.617	126.550	126.194	125.694	125.194	124.728	124.555	124.455	124.355	124.255	124.155	124.055	123.955	123.855	123.755	123.737

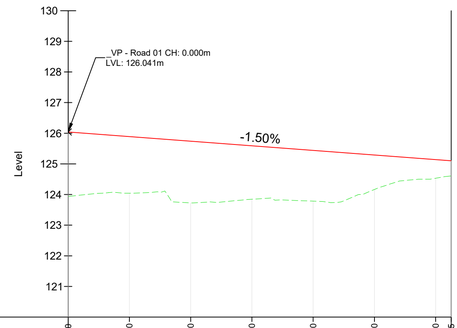


CHAINAGE	0.0	10.0	20.0	30.0	40.0	50.0	60.0	62.5
EXISTING GROUND	123.935	124.042	123.727	123.846	123.784	124.166	124.531	124.606
PROPOSED	126.041	125.891	125.741	125.591	125.441	125.291	125.141	125.103

ROAD 01_A - LONGSECTION

SCALE: H 1:1000,V 1:200. DATUM: 120.000

ROAD 01- LONGSECTION CONT'D

SCALE: H 1:1000,V 1:200. DATUM: 120.000

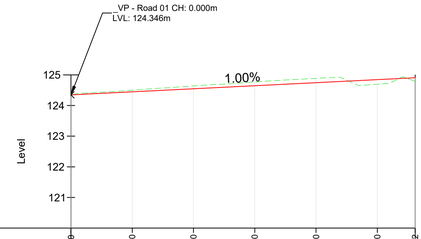

CHAINAGE	0.0	10.0	20.0	30.0	40.0	50.0	56.2
EXISTING GROUND	124.347	124.501	124.638	124.769	124.888	124.696	124.788
PROPOSED	124.346	124.446	124.546	124.646	124.746	124.846	124.907

ROAD 01_B- LONGSECTION

SCALE: H 1:1000,V 1:200. DATUM: 120.000

A **PROPOSED LONGITUDINAL SECTIONS SHEET 1 OF 2**

0601 Scale: 1:1000

Project Management Initials: Designer: PM Checked: SG Approved: LS

Last saved by: MURRAYPS(2026-10-07) Last Plotted: 2026-10-14
Filename: C:\USERS\KARL.MULLIGAN\ONEDRIVE - AECOM\SDCC RATH - GENERAL\900_CAD_GIS\904_CE\01_WIP\02_SHEETS\RATH-ACM-XX-00-DR-C-000601 - PROPOSED LONGITUDINAL SECTIONS.DWG

Printed on ___% Post-Consumer Recycled Content Paper

This drawing has been prepared for the use of AECOM's client. It may not be used, modified, reproduced or relied upon by third parties, except as agreed by AECOM or as required by law. AECOM accepts no responsibility, and denies any liability whatsoever, to any party that uses or relies on this drawing without AECOM's express written consent. Do not scale this document. All measurements must be obtained from the stated dimensions.

AECOM

PROJECT

SDCC RATHCOOLE

CLIENT

SOUTH DUBLIN COUNTY COUNCIL

CONSULTANT

AECOM
ONE BURLINGTON PLAZA,
BURLINGTON ROAD,
DUBLIN 4, D04 RH96, IRELAND
Tel: +353 (0)1 238 3100
Fax: +353 (0)1 238 3199
www.aecom.com

NOTES

1. ALL DIMENSIONS ARE IN METRES UNLESS OTHERWISE STATED.
2. THIS DRAWING IS TO BE READ IN CONJUCTION WITH ALL OTHER RELEVANT ARCHITECTURAL AND ENGINEERING DRAWINGS, ANY DISCREPANCIES, ERRORS OR OMISSIONS TO BE BROUGHT TO THE ATTENTION OF THE DESIGNER.
3. ALL DIMENSIONS TO BE CHECKED BY THE CONTRACTOR ON SITE PRIOR TO COMMENCEMENT OF WORKS.
4. AECOM LIMITED TO BE INFORMED BY THE CONTRACTOR OF ANY DISCREPANCIES PRIOR TO THE COMMENCEMENT OF WORKS ON SITE.
5. DIMENSIONS OF ALL BOUNDARIES AND ADJOINING ROADS TO BE CHECKED ON SITE PRIOR TO COMMENCEMENT OF WORKS.
6. DO NOT SCALE, ALL MEASUREMENTS AND COORDINATES TO BE CHECKED ON SITE.
7. FOR DETAILS OF SURFACE FINISHES & MATERIALS REFER TO ARCHITECTS DRAWINGS.

AECOM
FOR COMMENT

KEY PLAN



ISSUE/REVISION

I/R	DATE	DESCRIPTION
1	09.10.2026	PLANNING ISSUE
0	19.09.2025	ISSUE FOR STAGE 1B

PROJECT NUMBER

60739527

SHEET TITLE

PROPOSED LONGGITUDINAL SECTIONS SHEET 1 OF 2

SHEET NUMBER

RATH-ACM-XX-00-DR-C-000601