
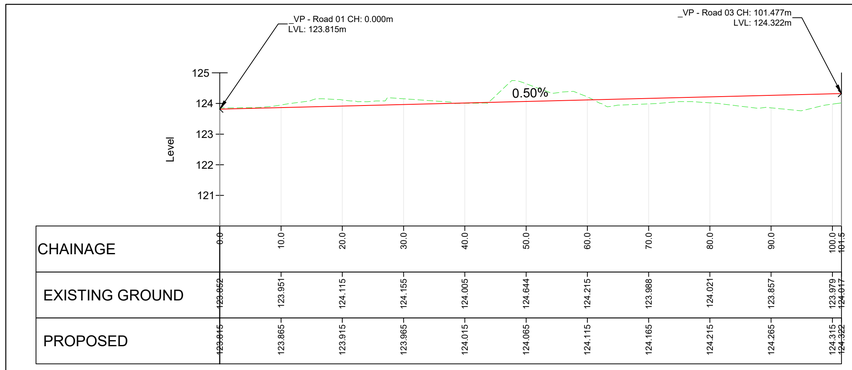


CHAINAGE	0.0	10.0	20.0	30.0	40.0	50.0	60.0	70.0	80.0	90.0	100.0 101.5
EXISTING GROUND	123.802	123.951	124.115	124.165	124.005	124.644	124.215	123.988	124.021	123.857	123.979 124.017
PROPOSED	123.815	123.865	123.915	123.965	124.015	124.065	124.115	124.165	124.215	124.265	124.315 124.322

ROAD 02 - LONGSECTION


SCALE: H 1:1000,V 1:200. DATUM: 120.000

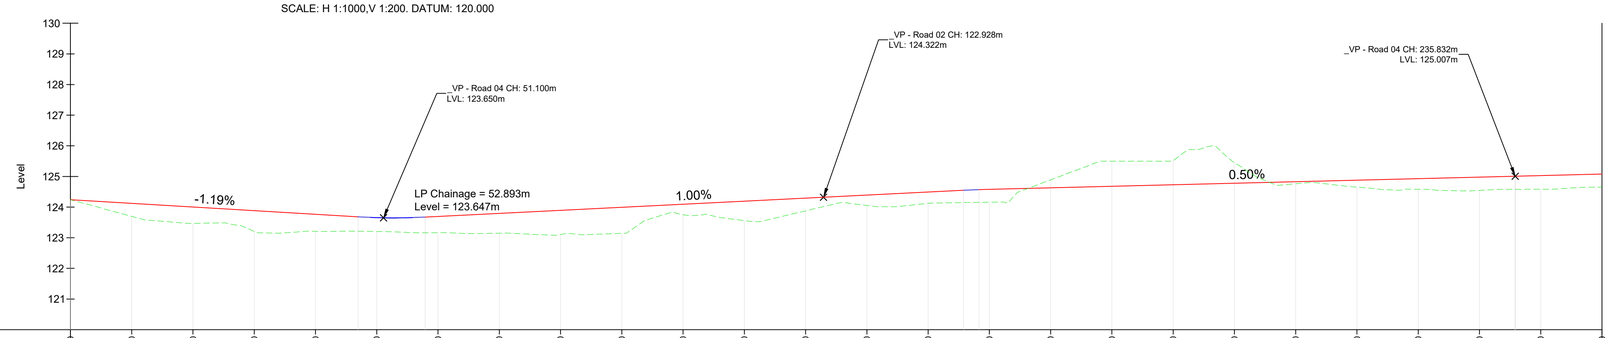

CHAINAGE	0.0	10.0	20.0	30.0	40.0	50.0	60.0	70.0	80.0	90.0	100.0	110.0	120.0	130.0	140.0	150.0	160.0	170.0	180.0	190.0	200.0	210.0	220.0	230.0	240.0	250.0
EXISTING GROUND	124.240	123.696	123.467	123.208	123.207	123.202	123.164	123.148	123.106	123.142	123.750	123.559	123.878	124.054	124.125	124.159	124.890	125.500	125.513	125.454	124.761	124.651	124.582	124.544	124.585	124.653
PROPOSED	124.240	124.121	124.002	123.883	123.765	123.655	123.693	123.793	123.893	123.993	124.093	124.193	124.293	124.393	124.493	124.578	124.628	124.678	124.728	124.778	124.828	124.878	124.928	124.978	125.028	125.078

ROAD 03 - LONSECTION


SCALE: H 1:1000,V 1:200. DATUM: 120.000

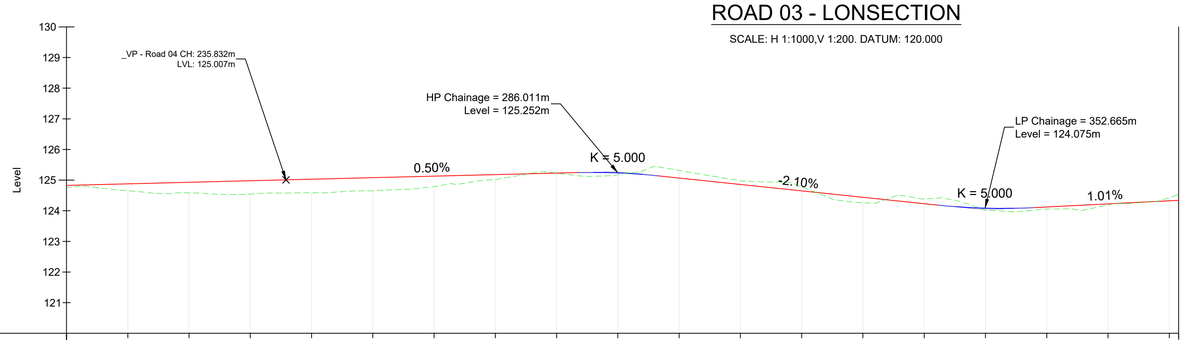

CHAINAGE	200.0	210.0	220.0	230.0	240.0	250.0	260.0	270.0	280.0	290.0	300.0	310.0	320.0	330.0	340.0	350.0	360.0	370.0	380.0 381.5
EXISTING GROUND	124.761	124.651	124.582	124.544	124.585	124.653	124.791	125.020	125.227	125.176	125.316	124.979	124.781	124.260	124.378	124.021	124.053	124.191	124.428 124.580
PROPOSED	124.809	124.878	124.928	124.978	125.028	125.078	125.128	125.178	125.228	125.236	125.069	124.859	124.650	124.440	124.230	124.082	124.123	124.224	124.324 124.340

ROAD 03 - LONGSECTION CONT'D

SCALE: H 1:1000,V 1:200. DATUM: 120.000

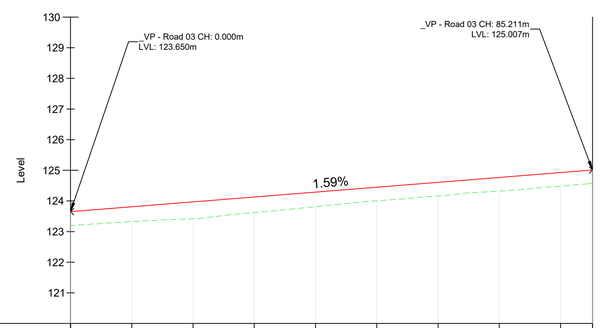

CHAINAGE	0.0	10.0	20.0	30.0	40.0	50.0	60.0	70.0	80.0 85.2
EXISTING GROUND	123.650	123.328	123.417	123.621	123.815	124.004	124.163	124.323	124.480 124.579
PROPOSED	123.650	123.809	123.969	124.128	124.287	124.447	124.606	124.765	124.924 125.007

ROAD 04 - LONGSECTION

SCALE: H 1:1000,V 1:200. DATUM: 120.000

A | **PROPOSED LONGITUDINAL SECTIONS SHEET 2 OF 2**

0602 | Scale: 1:1000

Approved: LS
Checked: SG
Designer: PM
Project Management Initials:

Last saved by: MURRAYPS (2026-10-07) Last Plotted: 2026-10-14
Filename: C:\USERS\KARL.MULLIGAN\ONEDRIVE - AECOM\SDCC RATH - GENERAL\900_CAD_GIS\904_CE\01_WIP\02_SHEETS\RATH-ACM-XX-00-DR-C-000601 - PROPOSED LONGITUDINAL SECTIONS.DWG

Printed on ___% Post-Consumer Recycled Content Paper

This drawing has been prepared for the use of AECOM's client. It may not be used, modified, reproduced or relied upon by third parties, except as agreed by AECOM or as required by law. AECOM accepts no responsibility, and denies any liability whatsoever, to any party that uses or relies on this drawing without AECOM's express written consent. Do not scale this document. All measurements must be obtained from the stated dimensions.

AECOM

PROJECT

SDCC RATHCOOLE

CLIENT

SOUTH DUBLIN COUNTY COUNCIL

CONSULTANT

AECOM
ONE BURLINGTON PLAZA,
BURLINGTON ROAD,
DUBLIN 4, D04 RH96, IRELAND
Tel: +353 (0)1 238 3100
Fax: +353 (0)1 238 3199
www.aecom.com

NOTES

1. ALL DIMENSIONS ARE IN METRES UNLESS OTHERWISE STATED.
2. THIS DRAWING IS TO BE READ IN CONJUCTION WITH ALL OTHER RELEVANT ARCHITECTURAL AND ENGINEERING DRAWINGS, ANY DISCREPANCIES, ERRORS OR OMISSIONS TO BE BROUGHT TO THE ATTENTION OF THE DESIGNER.
3. ALL DIMENSIONS TO BE CHECKED BY THE CONTRACTOR ON SITE PRIOR TO COMMENCEMENT OF WORKS.
4. AECOM LIMITED TO BE INFORMED BY THE CONTRACTOR OF ANY DISCREPANCIES PRIOR TO THE COMMENCEMENT OF WORKS ON SITE.
5. DIMENSIONS OF ALL BOUNDARIES AND ADJOINING ROADS TO BE CHECKED ON SITE PRIOR TO COMMENCEMENT OF WORKS.
6. DO NOT SCALE, ALL MEASUREMENTS AND COORDINATES TO BE CHECKED ON SITE.
7. FOR DETAILS OF SURFACE FINISHES & MATERIALS REFER TO ARCHITECTS DRAWINGS.

AECOM
FOR COMMENT

KEY PLAN



ISSUE/REVISION

1	09.10.2026	PLANNING ISSUE
0	19.09.2025	ISSUE FOR STAGE 1B
I/R	DATE	DESCRIPTION

PROJECT NUMBER

60739527

SHEET TITLE

PROPOSED LONGITUDINAL SECTIONS SHEET 2 OF 2

SHEET NUMBER

RATH-ACM-XX-00-DR-C-000602