




6.0m LOCAL STREETS CROSS SECTION SCALE 1:20

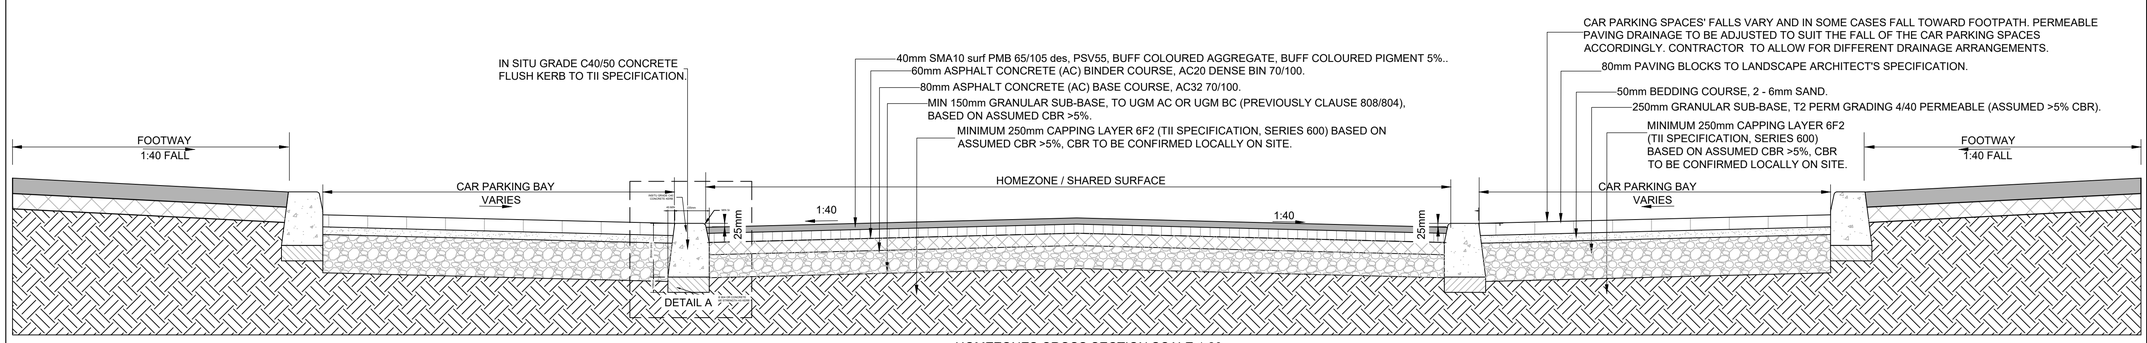


HOMEZONES CROSS SECTION SCALE 1:20

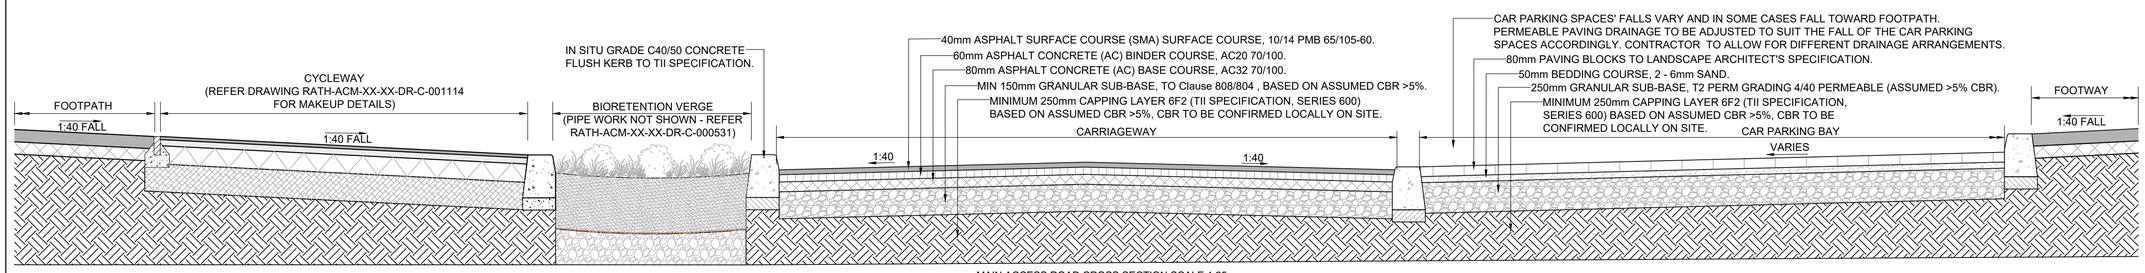


MAIN ACCESS ROAD CROSS SECTION SCALE 1:25

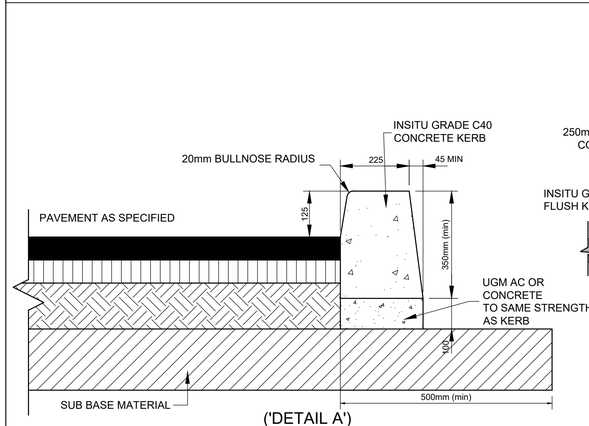


('DETAIL A')
ROAD KERB (IN-SITU CONCRETE 125mm UPSTAND)
SCALE 1:10

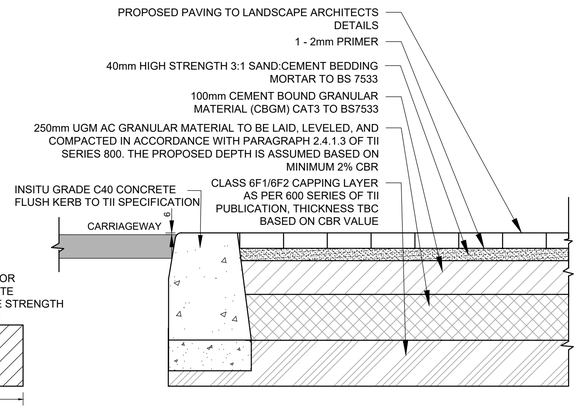

ROAD KERB (IN-SITU CONCRETE DROPPED KERB - 6mm)
SCALE 1:10

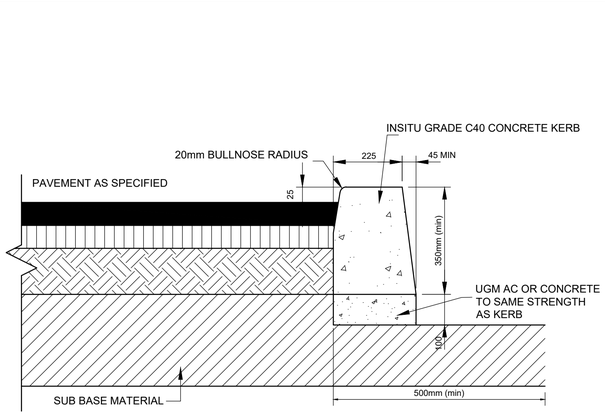

ROAD KERB (IN-SITU CONCRETE 25mm UPSTAND)
SCALE 1:10

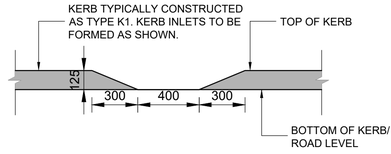

LATERAL INLET KERB TYPE K5 - INLETS AT 3m C/C
SCALE 1:20

A	**PROPOSED ROAD DETAILS SHEET 1 OF 4**
001111	Scale: AS SHOWN

Project Management Initials: Designer: KM Checked: SG Approved: LS

Last saved by: KARL.MULLIGAN(2026-10-01) Last Plotted: 2026-10-14
Filename: C:\USERS\KARL.MULLIGAN\ONEDRIVE - AECOM\SDCC RATH - GENERAL\900_CAD_GIS\904_CE\01_WIP\02_SHEETS\RATH-ACM-XX-XX-DR-C-001111 - PROPOSED ROAD DETAILS SHEET 1 OF 4.DWG

Printed on ___% Post-Consumer
Recycled Content Paper

This drawing has been prepared for the use of AECOM's client. It may not be used, modified, reproduced or relied upon by third parties, except as agreed by AECOM or as required by law. AECOM accepts no responsibility, and denies any liability whatsoever, to any party that uses or relies on this drawing without AECOM's express written consent. Do not scale this document. All measurements must be obtained from the stated dimensions.

AECOM

PROJECT

SDCC RATHCOOLE

CLIENT

SOUTH DUBLIN COUNTY COUNCIL

CONSULTANT

AECOM
ONE BURLINGTON PLAZA ,
BURLINGTON ROAD,
DUBLIN 4, D04 RH69
Tel: +353 (0)1 238 3100
www.aecom.com

1. THIS DRAWING IS TO BE READ IN CONJUNCTION WITH ALL OTHER RELEVANT ARCHITECTURAL AND ENGINEERING DRAWINGS, ANY DISCREPANCIES, ERRORS OR OMISSIONS TO BE BROUGHT TO THE ATTENTION OF THE DESIGNER.
2. ALL DIMENSIONS TO BE CHECKED BY THE CONTRACTOR ON SITE PRIOR TO COMMENCEMENT OF WORKS.
3. AECOM LIMITED TO BE INFORMED BY THE CONTRACTOR OF ANY DISCREPANCIES PRIOR TO THE COMMENCEMENT OF WORKS ON SITE.
4. DIMENSIONS OF ALL BOUNDARIES AND ADJOINING ROADS TO BE CHECKED ON SITE PRIOR TO COMMENCEMENT OF WORKS.
5. DO NOT SCALE, ALL MEASUREMENTS AND COORDINATES TO BE CHECKED ON SITE.

AECOM
PLANNING

ISSUE/REVISION

0	09.10.2026	PLANNING ISSUE
I/R	DATE	DESCRIPTION

PROJECT NUMBER

60739527

SHEET TITLE

PROPOSED ROAD DETAILS
SHEET 1 OF 4

SHEET NUMBER

RATH-ACM-XX-XX-DR-C-001111