
Project Management Initials: Designer: RB Checked: JB Approved: EMD ISO A1 594mm x 841mm
Filename: C:\USERS\LUCY.MANDAL\AECOM\SDCC RATH - GENERAL\900_CAD_GIS\906_LA\01_SHEETS\RATH-ACM-ZZ-ZZ-DR-L-006000.DWG Last saved by: LUCY.MANDAL Last Plotted: 2026-10-13

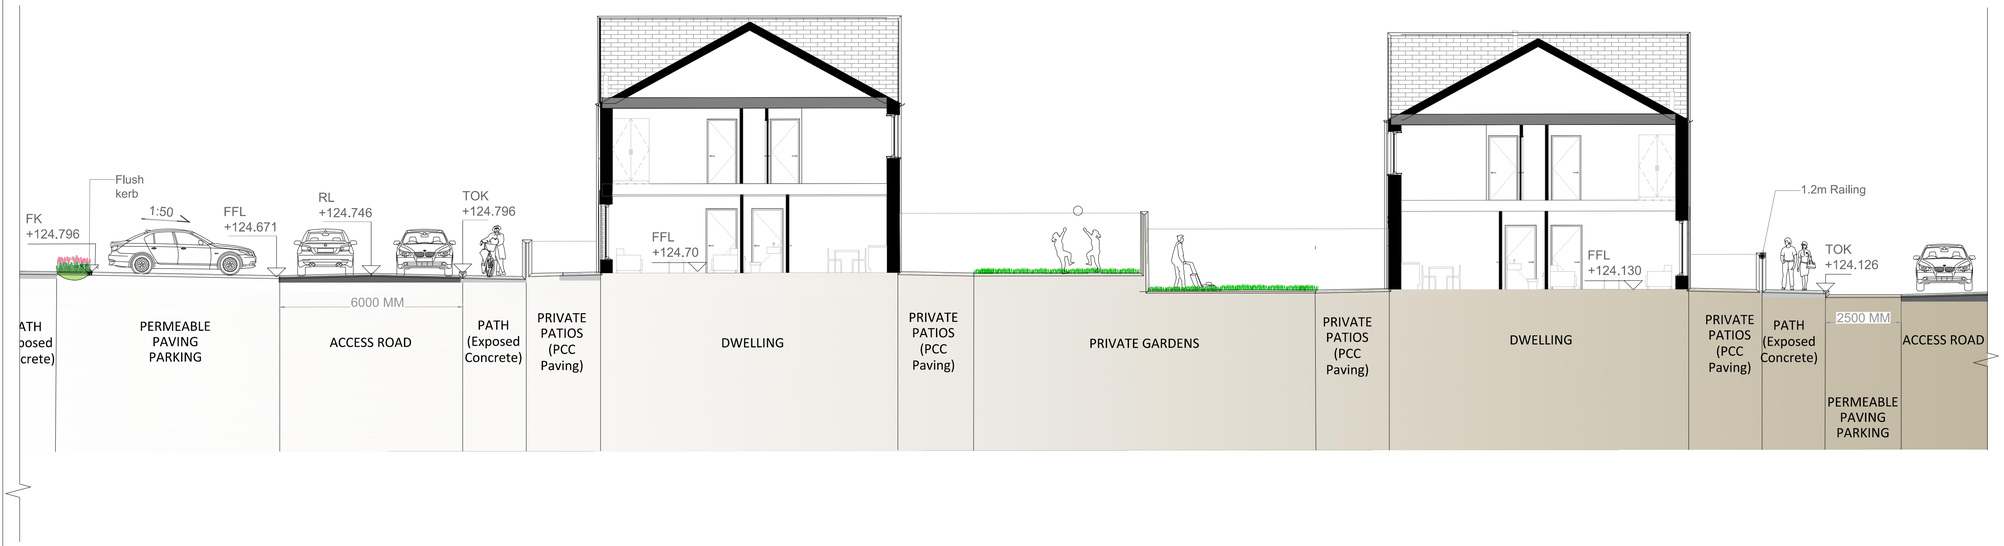



Printed on ___% Post-Consumer Recycled Content Paper

This drawing has been prepared for the use of AECOM's client. It may not be used, modified, reproduced or relied upon by third parties, except as agreed by AECOM or as required by law. AECOM accepts no responsibility, and denies any liability whatsoever, to any party that uses or relies on this drawing without AECOM's express written consent. Do not scale this document. All measurements must be obtained from the stated dimensions.

AECOM

PROJECT

SDCC Rathcoole Housing Co Dublin

Rathcoole, Co. Dublin

CLIENT

South Dublin County Council

County Hall Tallaght, Dublin 24,
D24 YNN5
01 414 9000 tel

CONSULTANT

AECOM
4th Floor, One Burlington Plaza, Burlington rd
Dublin, D04 RH96
01 696 6220 tel
www.aecom.com

KEY PLAN



0 2.5 5 m
1:100

ISSUE/REVISION

I/R	DATE	DESCRIPTION
P01	09/10/2026	PART 10 APPLICATION

PROJECT NUMBER

60765651

SHEET TITLE

LANDSCAPE SECTIONS
SHEET 3
SECTION 3

SHEET NUMBER

RATH-ACM-ZZ-ZZ-DR-L-006003