




01 | TYPICAL DETOX AREA PLAN
SCALE: 1:25

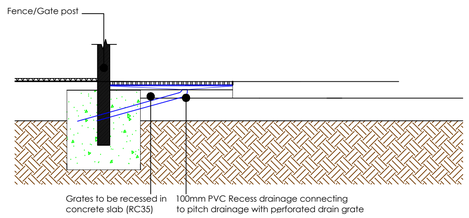


02 | TYPICAL DETOX AREA SECTION
SCALE: 1:25

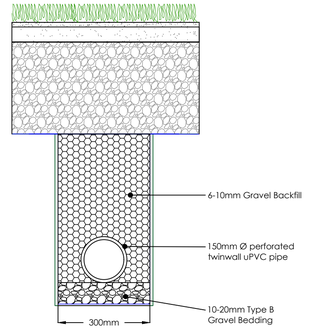


03 | STANDARD CARRIER DRAIN SECTION

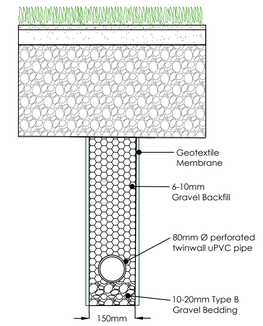


04 | STANDARD LATERAL DRAIN SECTION

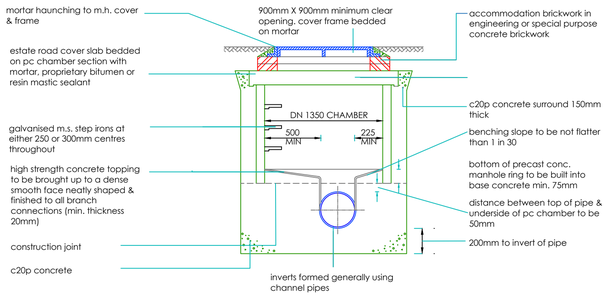


05 | STANDARD MANHOLE SECTION

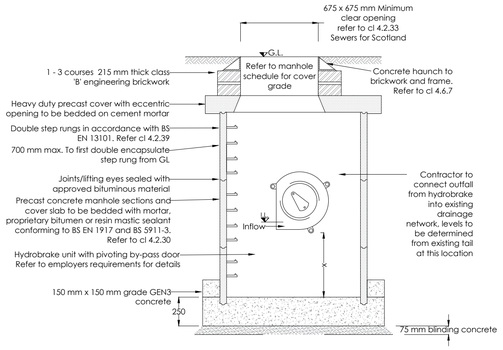


06 | STANDARD HYDROBRAKE SECTION

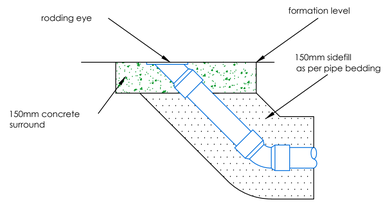

07 | STANDARD RODDING EYE SECTION

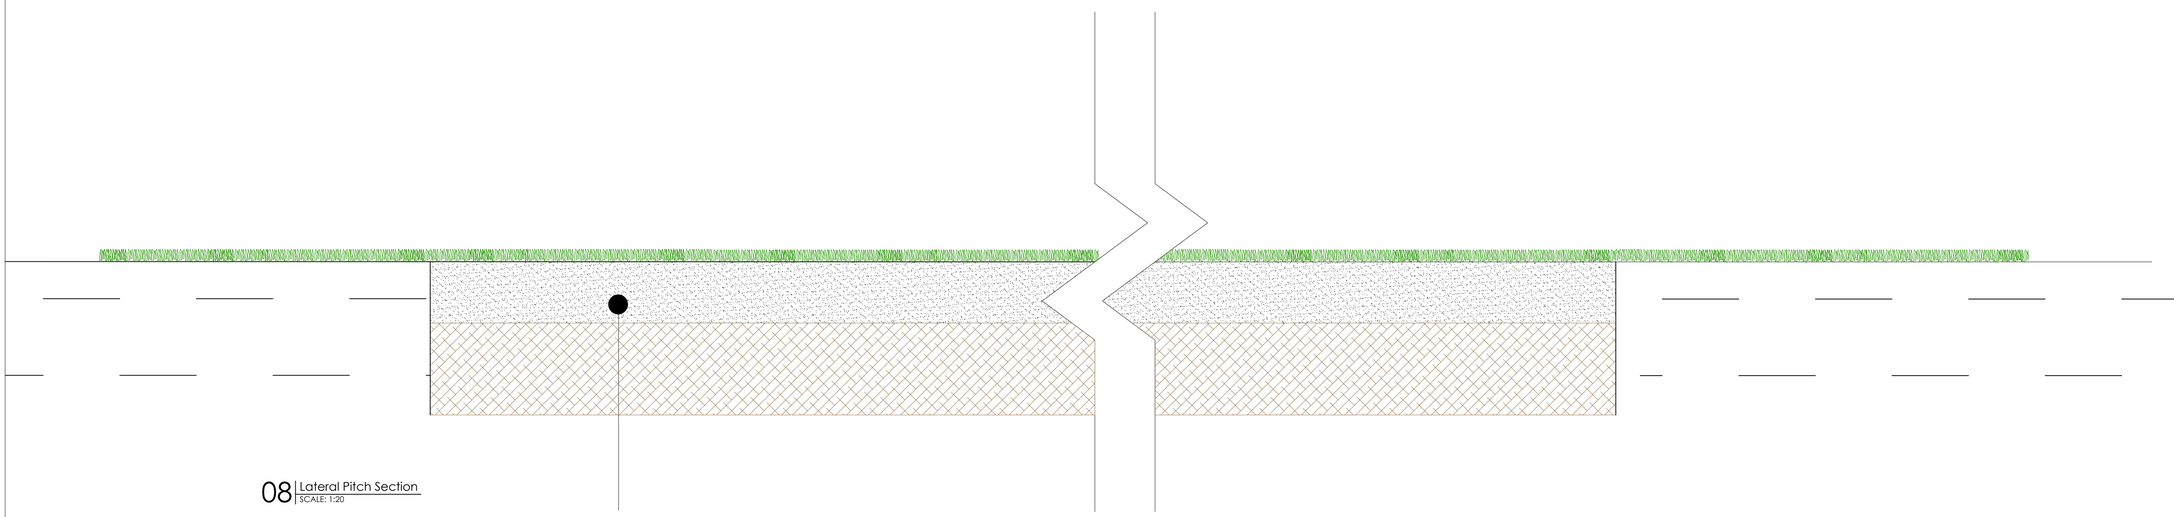

08 | Lateral Pitch Section
SCALE: 1:20

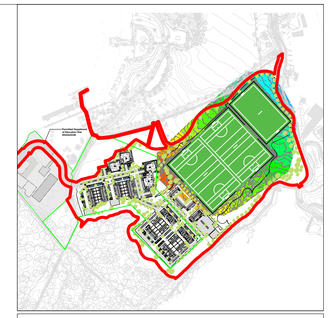

Notes

It is the contractors responsibility to check design levels and sizes for compliance. Any discrepancies or errors to be identified to the design team.

Copyright Sports Labs Ltd 2026

Revision	Date	Description	By

Status

sportslabsconsult
Sports Labs
1 Adam Square
Brucefield Industrial Estate
Livingston
info@sportslabs.co.uk

Client
South Dublin County Council

Site
Rathcoole Park, 7GJV+X3, Rathcoole Park, Rathcoole, Co. Dublin, Ireland

Drawing Title
Construction Details

Drawing No.
RATH-SPL-XX-XX-DR-Y-350

Scale @ A1	Date	Drawn By	Checked By
Varies	06/2026	CH	DD

Scale Bar (metres)

0 5 10 15