
Project Management Initials: Designer: MC Checked: CMcC Approved: MB

Last saved by: MICHAEL.COLLINS(2026-10-06) Last Plotted: 2026-10-16
Filename: C:\USERS\MICHAEL.COLLINS\ONEDRIVE - AECOM\PROJECTS\SDCC RATH - GENERAL\900_CAD_GIS\904_CE\01_WIP\02_SHEETS\RATH-ACM-XX-00-DR-OT-000110 - PROPOSED VISIBILITY SPLAYS SHEET 1 OF 2.DWG

Printed on ___% Post-Consumer Recycled Content Paper

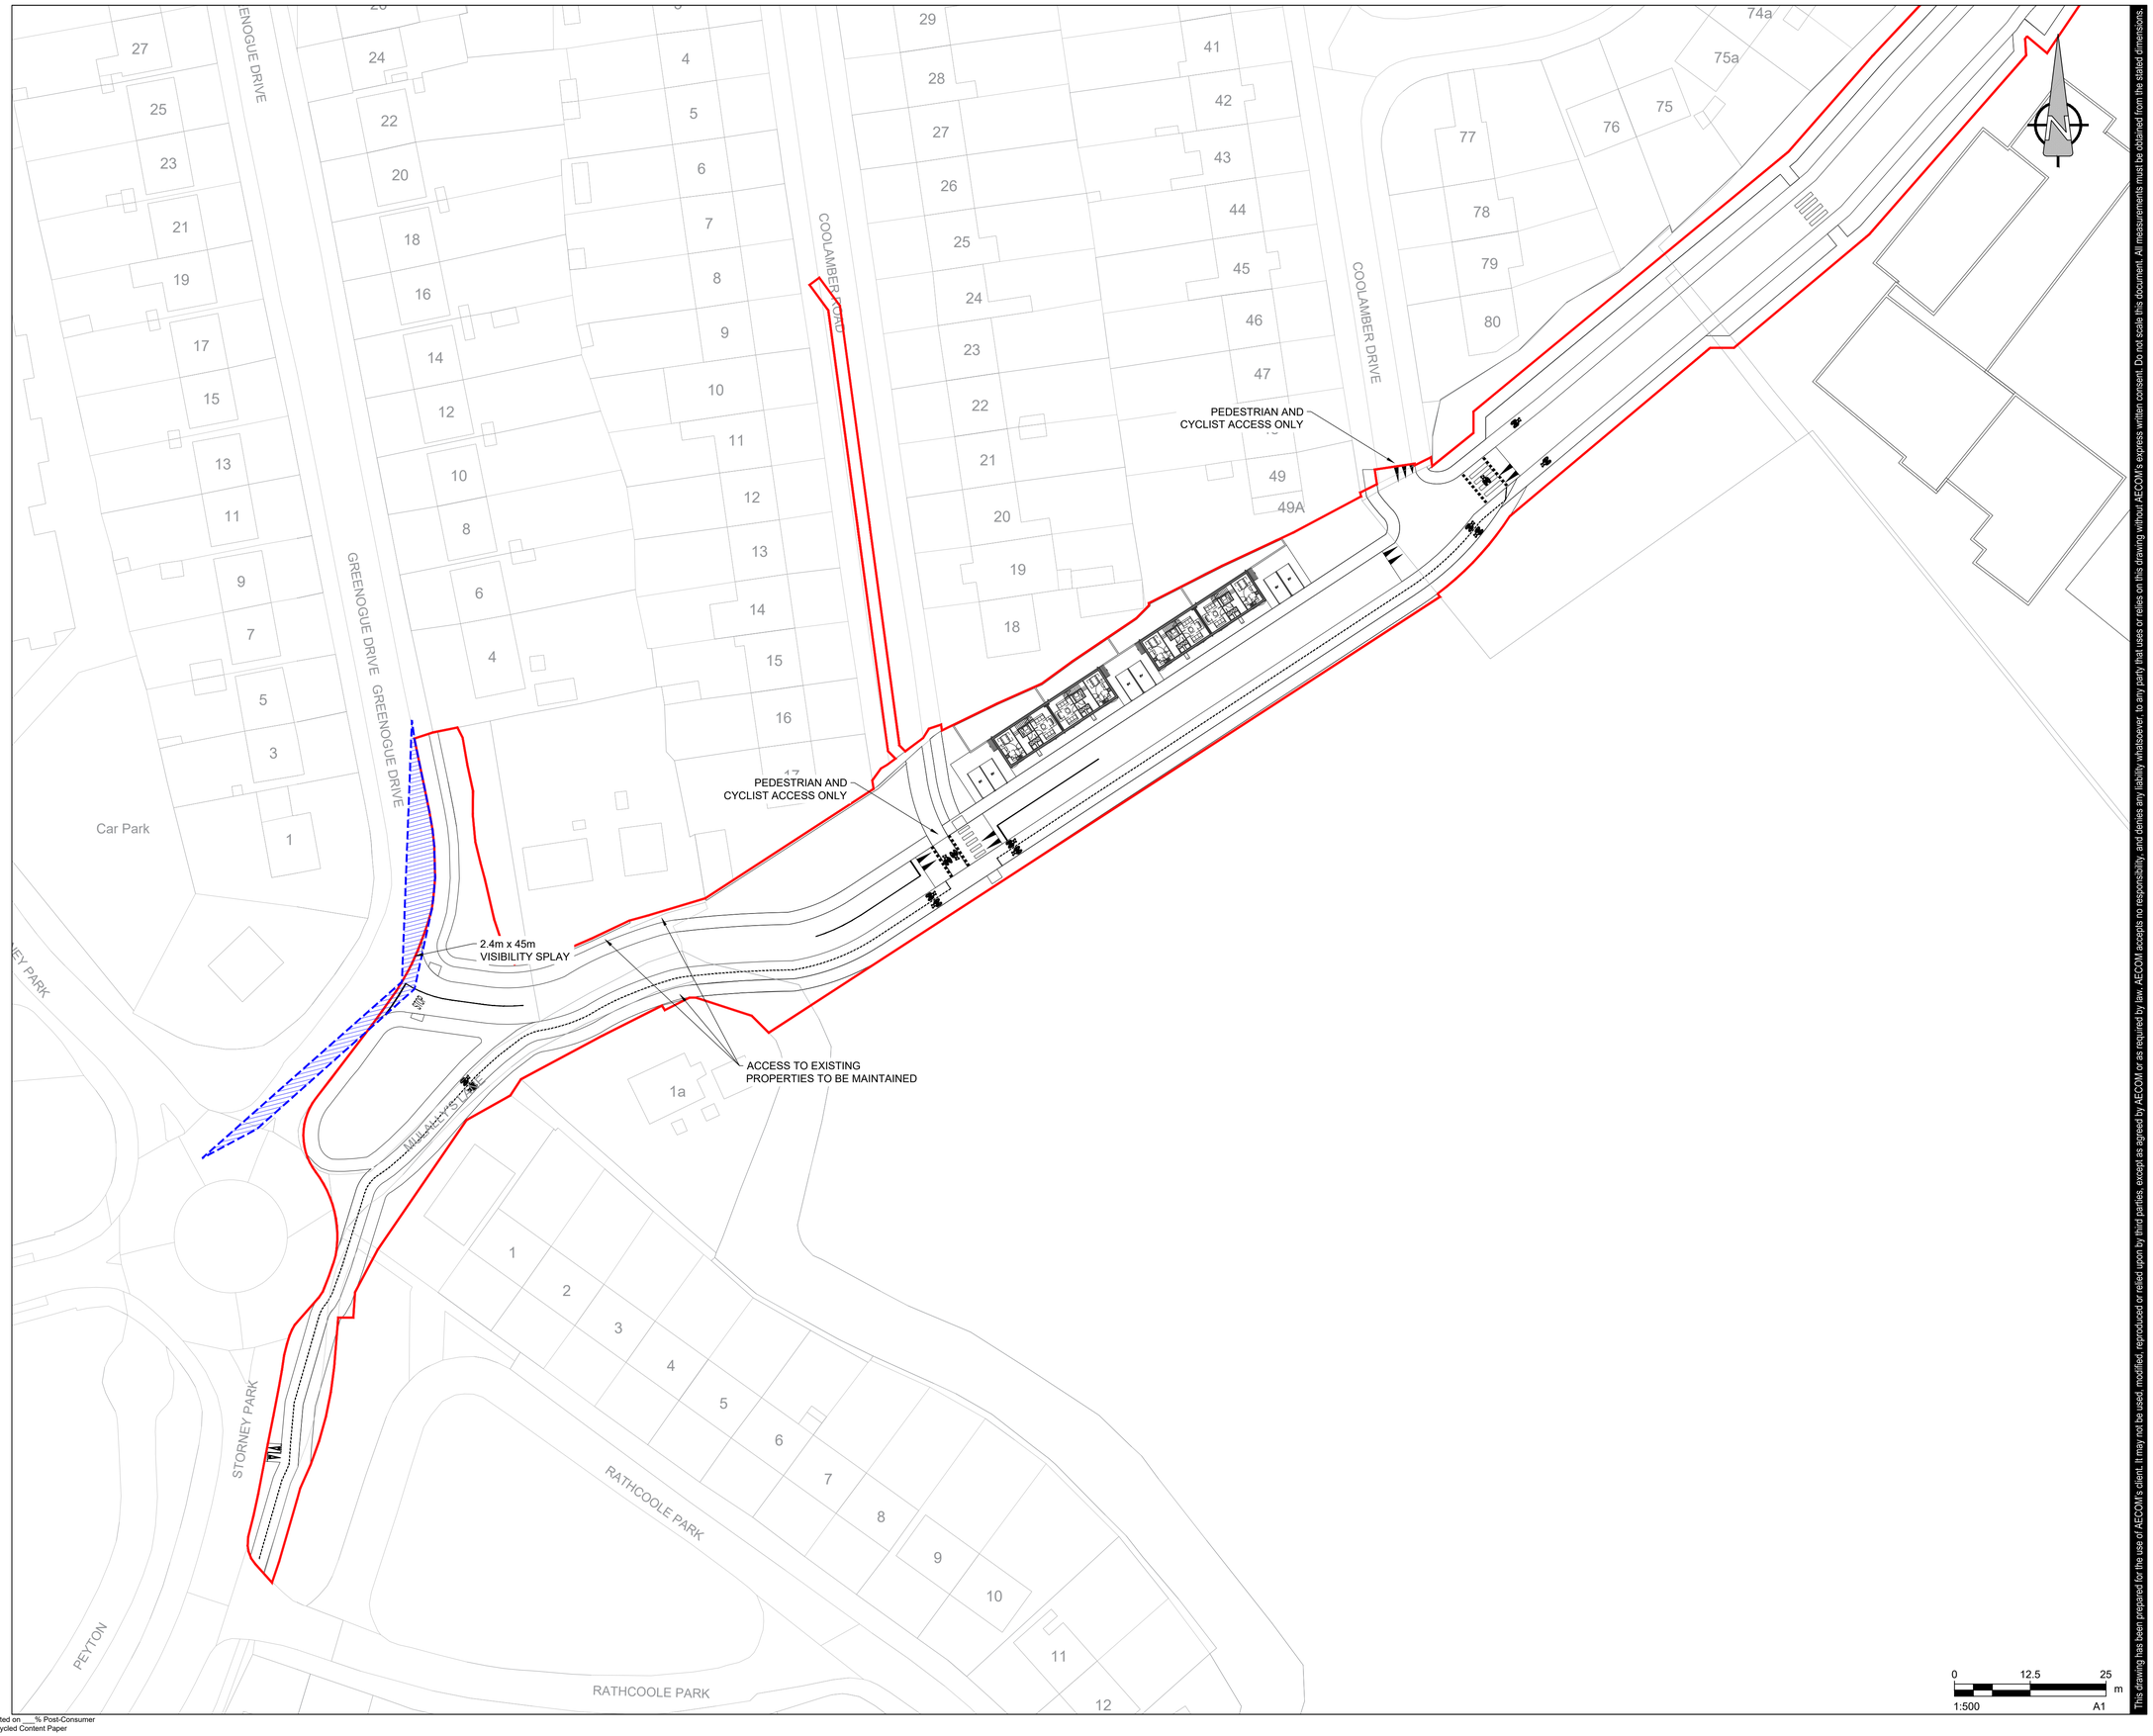

This drawing has been prepared for the use of AECOM's client. It may not be used, modified, reproduced or relied upon by third parties, except as agreed by AECOM or as required by law. AECOM accepts no responsibility, and denies any liability whatsoever, to any party that uses or relies on this drawing without AECOM's express written consent. Do not scale this document. All measurements must be obtained from the stated dimensions.

AECOM

PROJECT

SDCC RATHCOOLE

CLIENT

SOUTH DUBLIN COUNTY COUNCIL

CONSULTANT

AECOM
ONE BURLINGTON PLAZA,
BURLINGTON ROAD,
DUBLIN 4, D04 RH96, IRELAND
Tel: +353 (0)1 238 3100
Fax: +353 (0)1 238 3199
www.aecom.com

NOTES

1. THIS DRAWING IS TO BE READ IN CONJUNCTION WITH ALL OTHER RELEVANT ARCHITECTURAL AND ENGINEERING DRAWINGS, ANY DISCREPANCIES, ERRORS OR OMISSIONS TO BE BROUGHT TO THE ATTENTION OF THE DESIGNER.
2. ALL DIMENSIONS TO BE CHECKED BY THE CONTRACTOR ON SITE PRIOR TO COMMENCEMENT OF WORKS.
3. AECOM LIMITED TO BE INFORMED BY THE CONTRACTOR OF ANY DISCREPANCIES PRIOR TO THE COMMENCEMENT OF WORKS ON SITE.
4. DIMENSIONS OF ALL BOUNDARIES AND ADJOINING ROADS TO BE CHECKED ON SITE PRIOR TO COMMENCEMENT OF WORKS.
5. DO NOT SCALE, ALL MEASUREMENTS AND COORDINATES TO BE CHECKED ON SITE.

AECOM
FOR COMMENT

KEY PLAN



ISSUE/REVISION

I/R	DATE	DESCRIPTION
03	16.10.2026	PLANNING ISSUE
02	09.10.2026	PLANNING ISSUE
01	26.08.2026	PLANNING ISSUE

PROJECT NUMBER

60739527

SHEET TITLE

PROPOSED VISIBILITY SPLAYS
SHEET 1 OF 2

SHEET NUMBER

RATH-ACM-XX-00-DR-OT-000110