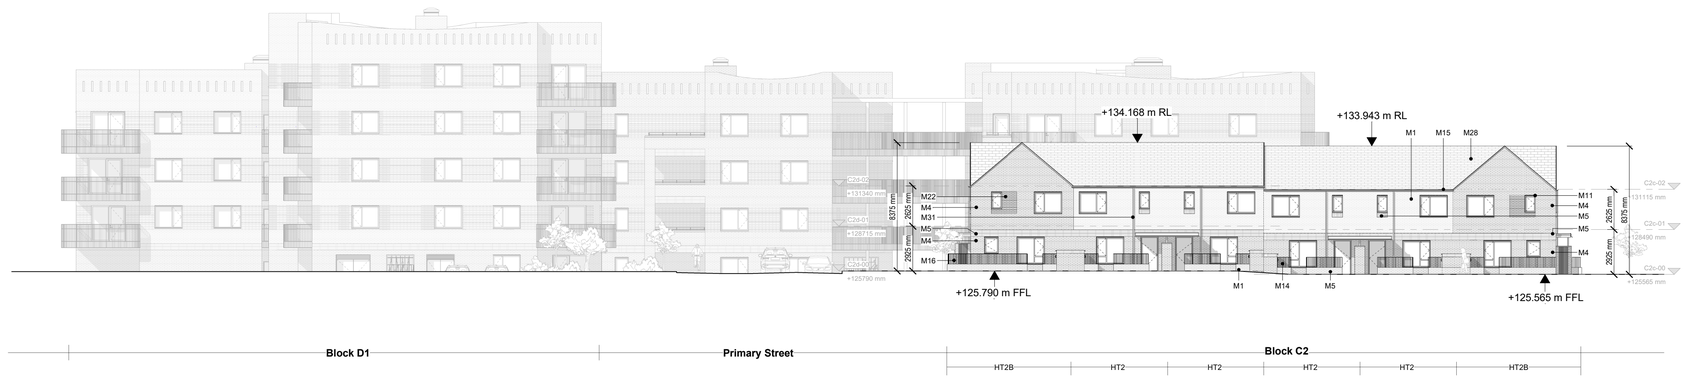
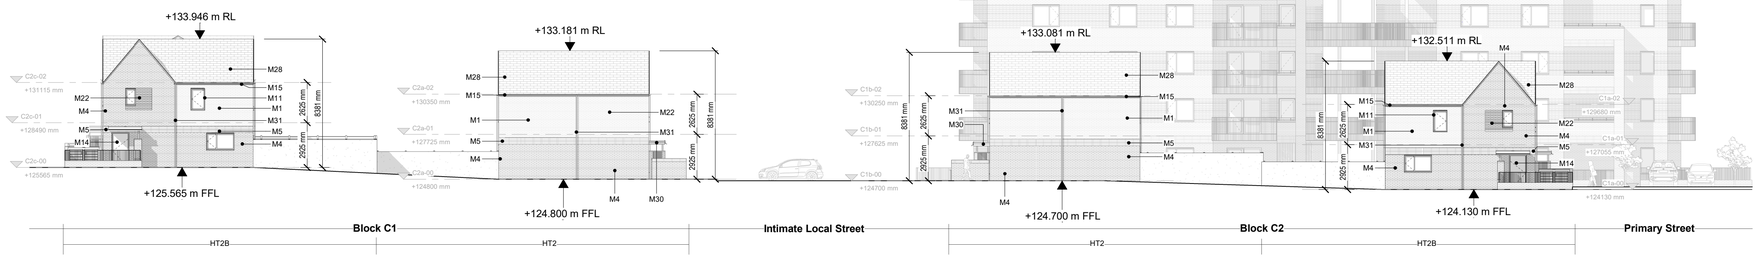


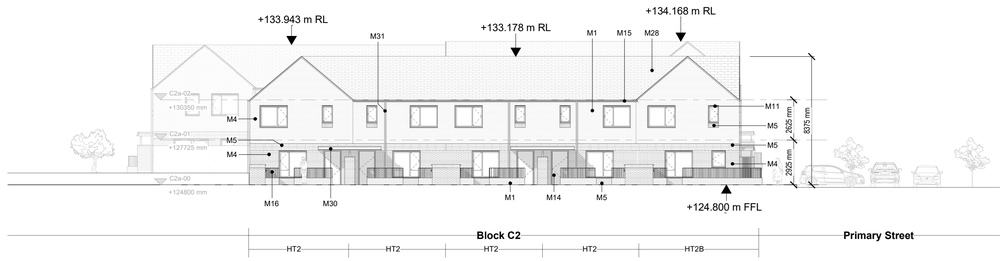

# Plot C - Elevation 01

1 : 200



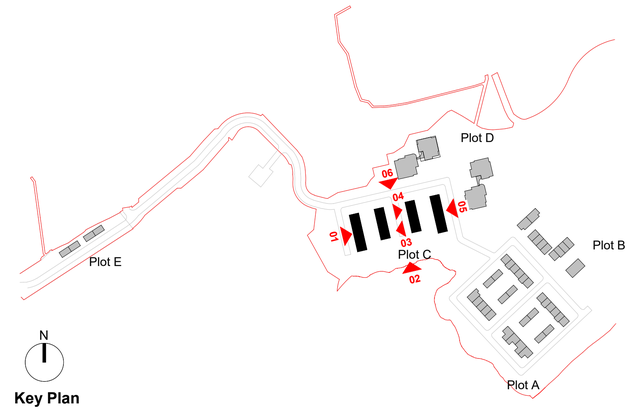

# Plot C - Elevation 02

1 : 200




# Plot C - Elevation 03

1 : 200




**Key Plan**

PLANNING

0 4m 8m 12m 16m 20m

1:200

| Revision | Date | Description |
|---|---|---|
| P00 | 08/10/2026 | Issued For Planning |

Client Logo

Comhairle Contae Átha Cliath Theas
South Dublin County Council

Notes

For planning purposes only. Do not scale drawings. Errors to be reported to the Architect. To be read in conjunction with all relevant consultants information. All levels shown are Above Ordnance Datum.

Copyright
Copyright Metropolitan Workshop LLP. No implied license exists. This drawing should not be used to calculate areas for the purpose of valuation. This drawing was prepared in part, based on survey information provided by others. Whilst this information is believed to be reliable, Metropolitan Workshop assumes no responsibility for the accuracy of this information or any errors or omissions that may have been incorporated into it as a result of incorrect information provided by others.

Legends

## Materials Key

| | | | | | | | |
|---|---|---|---|---|---|---|---|
| 5 | Green roof | M10 | Insulated Flat Green Roof | M20 | Recessed Brick detail | M30 | Metal/concrete Canopy |
| 7 | Roof Light | M11 | Aluminium/timber composite window frames - Colour TBC | M21 | Parapet Brick detail | M31 | PPC Metal Rainwater Pipe - Colour TBC |
| M1 | Red Brickwork - Stretcher Bond - Colour TBC | M12 | Aluminium/timber composite glazed door - Colour TBC | M22 | Brick Pattern Detail - Colour TBC | M32 | Painted Steel Column - Colour TBC |
| M2 | Brick Detail - Colour TBC | M13 | Solid Panel Door with glazed side panel | M23 | Lift overrun | M33 | Concrete Render - Colour TBC |
| M3 | Brown Brickwork - Stretcher Bond - Colour TBC | M14 | Solid Panel Door - Colour TBC | M24 | Smoke Shaft | | |
| M4 | Brown Brickwork - Stretcher Bond - Colour TBC | M15 | PPC Metal Rainwater Gutter - Colour TBC | M25 | Clip on Balcony | | |
| M5 | Brown Brickwork - Soldier Bond - Colour TBC | M16 | PPC Metal railing - Colour TBC | M26 | Solid Panel door with fanlight above | | |
| M6 | Buff Brickwork - Stretcher Bond - Colour TBC | M17 | PPC Metal garden entrance gate - Colour TBC | M27 | Metal roof - Colour TBC | | |
| M7 | Buff Brickwork - Soldier Bond - Colour TBC | M18 | Glazing | M28 | Clay Interlocking tiles - Colour TBC | | |
| M8 | Smooth Render - Colour TBC | M19 | PPC Metal courtyard entrance gate and railing - Colour TBC | M29 | Bin Store | | |
| M9 | Rough Render - Colour TBC | | | | | | |

N

Metropolitan Workshop
Architecture + Urbanism
Tower 1, Fumbally Court, Fumbally Lane, Dublin
D08 PX95
00 353 (0)1 531 4889
www.metwork.ie

| | |
|---|---|
| Project: | Rathcoole |
| Client: | South Dublin County Council |
| Location: | Rathcoole, Co. Dublin |
| Title: | Plot C - Elevations 01 |
| Date: | 08/10/2026 |
| Scale: | 1 : 200 @ A1 |
| Drawn By: | MK |
| Checked By: | RC |
| Drawing Number: | RATH - MET - ZZ - ZZ - DR - A - 112004 |

BS1192 Suitability Codes: A1, A2, An, etc. – Approved and accepted as Stage Complete, B1, B2, Bn, etc. – Partially signed-off, CR – As Construction Record documentation, D1 – Suitable for Costing, D2 – Suitable for Tender, D3 – Suitable for Contractor Design, D4 – Suitable for Manufacture/Procurement, S0 - Initial status or WIP, S1 - Suitable for Co-ordination, S2 - Suitable for Information, S3 - Suitable for Review & Comment, S4 - Suitable for Stage Approval, S6 – Suitable for PIM Authorisation (Information Exchanges 1-3), S6 – Suitable for AIM Authorisation (Information Exchange 6)